

SITE PLAN

STUDIO MUNGE

25 WINGOLD AVE. TORONTO, ONTARIO
CANADA M6B 1P8 416.588.1688
STUDIOMUNGE.COM

PROJECT NO:
15139

canopy™ BY HILTON

THE ROSEDALE ON BLOOR
387-407 BLOOR ST E & 28 SELBY ST.
TORONTO, ONTARIO
M4W 1H7 CANADA

DEVELOPER:
Easton's Group

3100 STEELES AVENUE EAST, SUITE 601
MARKHAM, ONTARIO
L3R 8T3
Tel: 905.940.9409
Fax: 905.940.9412

ARCHITECT:
Page+Steele IBI Group Architects

95 ST. CLAIR WEST SUITE 200
TORONTO, ONTARIO
M4V 1N6
Tel: 416.924.9966
Fax 416.924.9067

STRUCTURAL ENGINEER:
JABLONSKY, AST AND PARTNERS

1129 LESLIE STREET
DON MILLS, ONTARIO
M3C 2K5
Tel: 416-447 7405
Fax: 416-447 2771

MECHANICAL & ELECTRICAL ENGINEER:
SMITH + ANDERSEN

4211 YONGE STREET SUITE 500
TORONTO, ONTARIO
M2P 2A9
Tel: 416 487 8151
Fax: 416 487 9104

LANDSCAPE ARCHITECT:
NAK DESIGN STRATEGIES

421 RONCESVALLES AVE
TORONTO, ONTARIO
M6R 2N1
Tel: 416 340 8700

General Notes

A General

.1 Contractor must check existing site conditions during tendering and report any discrepancies. No post tender "extras" will be accepted.

.2 All material and workmanship to be of the highest possible quality.

.3 Contractor to price, produce/manufacture all finishes and material as per General Finishes Specification and Working Drawings. Any Alternative or "equal" substitutes are subject to the designer's approval before proceeding with work.

.4 All finishes must be applied or installed according to manufacturer's specifications.

.5 Contractor to confirm all equipment locations and dimensions before proceeding with work.

.6 Appropriate blocking is to be provided as required

.7 Contractor is to ensure all materials of non-combustable construction, as required by applicable codes and regulations.

.8 Where applicable, fire rated ceilings and partitions should be provided, as required by the Ontario Building code, or applicable local codes.

.9 Refer to Architectural and Structural engineers drawings for Architectural/ Structural related issues.

.10 In the event of any discrepancies between Consultant's drawings contact consultants in question for clarification prior to proceeding with work.

.11 The contractor shall coordinate w./Architect, Structural engineer, Mechanical and Electrical engineers in regard to required inspections and provide adequate notice prior to inspection.

.12 Provide shop drawings for the following: interior & exterior signage, awnings, light fixtures and plumbing fixtures, and all items listed in drawings.

.13 Contractor to review interior design drawings in conjunction with all other consultant drawing package.

.14 Contractor to review Hilton Brand Standard to ensure required construction standard are met .

B Finishes

.1 Contractor is to provide a sample of all finishes as required for designer's approval before proceeding with work.

.2 All fabrics are to be appropriately flame-proofed as required by local building code regulations where applicable. All fabrics to have appropriate flame spread rating and be fibre shielded or scotch-guarded for easy maintenance. Contractor to ensure this is included in all quotations.

3. Where different floor finishes meet, the contractor is to ensure a gradual transition. One finish is to butt smoothly into the next and be as flush as possible.

C Millwork

.1 Unless noted otherwise, all interiors including shelves of storage cabinetry, are to have melamine finish, the colour of which is to match the adjacent millwork. Submit samples for approval before proceeding with work.

.2 All cabinet doors, and doors in general, are to have heavy-duty, concealed hinges. All cabinet drawers are to have heavy-duty, full extension metal glides.

.3 All Metal work to have clear protection matte sealant to minimize rusting and maintenance.

.4 Provide shop drawings for all millwork items, and all items listed in drawings.

D Equipment

.1 Contractor to coordinate with mechanical/electrical engineers and manufacturer on site, to confirm mechanical and electrical requirements and all equipment sizes before proceeding with any adjacent millwork. Equipment provided by client must also be coordinated.

.2 All built-in equipment for millwork to be supplied by others and installed by the contractor.

.3 Security, telephone, computers, public address, audio and special lighting systems are to be supplied by others and installed by the contractor.

E Mechanical and Electrical

.1 All light switches and duplex cover plates are to match the color of the wall or fixture to which they will be mounted - verify with designer. Contractor is to review the quality of standard colors to be specified and provide samples for designers approval before proceeding with work.

.2 For specifications of outlets, refer to electrical drawings.

.3 Unless otherwise specified, all duplex outlets to be Lutron Vareo Series or equivalent (verify with designer). All outlets are to be mounted at " 12o/c A.F.F unless noted otherwise. All switches are to be mounted at 4'-0" A.F.F, o/c, gang plates as required. see elevations to confirm mounting height and orientation.

4. All counter back wall-type duplex outlets are to be mounted horizontally 3" o.c. above the counter, unless otherwise indicated.

5. The electrical contractor is to confirm the location of security, telephone, computer, public address and music system equipment, and provide wire stubs as required. Designer to review and approve location.

6. Contractor is to ensure all lighting fixtures (standard and custom) meet required codes.

.7 Contractor to provide shop drawings for all electrical and plumbing fixtures, for designer's approval.

.8 Contractor to provide a prototype for all custom light fixtures before proceeding with work.

.9 Prior to construction, it is the Contractor's responsibility to coordinate all the drawings and site conditions to ensure that both the existing and the new services ducting, piping, conduit equipment, fixtures etc. do not interfere with the interior work. If there is any interference, the Interior Designer must be notified before construction begins for necessary modifications of the work to suit. No extras will be entertained for any alterations and/or additional work to accommodate such modifications during or after the Construction Period.

.10 All Safety, Mechanical and Electrical devices such as: pull stations, thermostat, switches, dimmers, handicap door switch button, exit signs, fire alarms, fire extinguisher locations must be verified prior to proceeding with work.

.11 Provide appropriate numbers of commercial grade dimmers for all lighting except fluorescent lighting.

.12 Contractor must verify zoning of lights with designer prior to proceeding with work.

.13 Provide Exit signs & emergency lights as required by local by-laws and codes and regulations.

14. All lighting specification to be provided by lighting designer and reviewed and approved by designer.

15. All lighting location, quantities and intended lighting affect to be reviewed by lighting designer.

16. Mechanical Engineer's Drawings for concealed Ceiling Access Hatch Location

17. Refer to mechanical drawings for quantities of the ceiling access panels. Refer to ID drawings for final sizes and locations. See typical detail 5/ID809.

F Graphic, Communication, Signage and Mural

1. Unless otherwise noted, all graphic communication is by others. Contractor must coordinate with graphic designer for installation of graphic panels prior to proceeding with work.

2. Unless otherwise noted, all mural art work by others, Contractor to prepare surface as specified by mural Artist. Refer to specification package.

ISSUED FOR
REDESIGN-PAINT AND TILE TENDER
NOT FOR CONSTRUCTION
DECEMBER 14, 2020

DRAWING INDEX

SHEET	SHEET NAME	ISSUED FOR TENDER JAN. 11, 2019	DRYWALL TENDER APR. 10, 2017	WORK IN PROGRESS ISSUE JUN. 01, 2017	ELEVATOR CAB TENDER AUG/ 04, 2017	ARCHITECTURAL DETAIL OCT/ 31, 2018	REDESIGN-PRELIMINARY TILE TENDER NOV/ 20, 2020	REDESIGN-ISSUED FOR PAINT & TILE TENDER DEC/ 14, 2020
ID000	COVER SHEET	•	•	•	•		•	•
ID001	DRAWING LIST	•					•	•
LEVEL P1 AMENITIES: ID100								
ID102	LEVEL P1 PARTITION PLAN	•	•	•			•	•
ID103	LEVEL P1 FURNITURE PLAN	•	•	•				•
ID104	LEVEL P1 REFLECTED CEILING PLAN	•	•	•			•	•
ID105	LEVEL P1 POWER AND COMMINECATIONS PLAN	•	•	•				•
ID106	LEVEL P1 FLOOR FINISHES PLAN	•		•			•	•
ID107	LEVEL P1 ELEVATIONS	•	•	•				•
ID108	LEVEL P1 ELEVATIONS	•	•	•				•
GROUND FLOOR PUBLIC SPACE: AMENITIES: ID200								
ID201	GROUND FLOOR AMENITIES PARTITION PLAN	•	•	•			•	•
ID202	GROUND FLOOR AMENITIES FURNITURE PLAN	•	•	•				•
ID203	GROUND FLOOR AMENITIES REFLECTED CEILING PLAN	•	•	•			•	•
ID204	GROUND FLOOR AMENITIES POWER & COMMUNICATION PLAN	•	•	•				•
ID205	GROUND FLOOR AMENITIES FLOOR FINISHES PLAN	•		•			•	•
ID206A	GROUND FLOOR NT LOBBY ELEVATIONS	•	•	•				•
ID206B	GROUND FLOOR NT LOBBY ELEVATIONS	•		•				•
ID207	GROUND FLOOR ST LOBBY ELEVATIONS	•	•	•				•
SECOND FLOOR PUBLIC SPACE: AMENITIES: ID300								
ID301	SECOND FLOOR NT AMENITIES PARTITION PLAN	•	•	•			•	•
ID302	SECOND FLOOR NT AMENITIES FURNITURE PLAN	•	•	•				•
ID303	SECOND FLOOR NT AMENITIES REFLECTED CEILING PLAN	•	•	•			•	•
ID304	SECOND FLOOR NT AMENITIES POWER & COMM. PLAN	•	•	•				•
ID305	SECOND FLOOR NT AMENITIES FLOOR FINISHES PLAN	•		•			•	•
ID306	SECOND FLOOR NT AMENITIES ELEVATIONS	•	•	•				•
ID307	SECOND FLOOR NT AMENITIES ELEVATIONS	•	•	•				•
ID308	SECOND FLOOR NT AMENITIES ELEVATIONS	•	•	•				•
ID309	SECOND FLOOR NT AMENITIES ELEVATIONS	•	•	•				•
ID310	SECOND FLOOR NT AMENITIES ELEVATIONS	•	•	•				•
ID311	SECOND FLOOR NT AMENITIES ELEVATIONS	•	•	•				•
ID312	SECOND FLOOR NT AMENITIES ELEVATIONS	•	•	•				•
THIRD FLOOR PUBLIC SPACE: AMENITIES: ID400								
ID401	THIRD FLOOR NT AMENITIES PARTITION PLAN	•	•	•			•	•
ID402	THIRD FLOOR NT AMENITIES FURNITURE PLAN	•	•	•				•
ID403	THIRD FLOOR NT AMENITIES REFLECTED CEILING PLAN	•	•	•			•	•
ID404	THIRD FLOOR NT AMENITIES POWER & COMM. PLAN	•	•	•				•
ID405	THIRD FLOOR NT AMENITIES FLOOR FINISHES PLAN	•		•			•	•
ID406	THIRD FLOOR NT AMENITIES CORRIDOR ELEVATIONS	•	•	•				•
ID407	THIRD FLOOR NT AMENITIES CORRIDOR ELEVATIONS	•	•	•				•
ID408	THIRD FLOOR NT AMENITIES CORRIDOR ELEVATIONS	•	•	•				•
ID409	THIRD FLOOR NT AMENITIES CORRIDOR ELEVATIONS	•	•	•				•
ID410	THIRD FLOOR NT AMENITIES CORRIDOR ELEVATIONS	•	•	•				•
ID411	THIRD FLOOR NT AMENITIES CORRIDOR ELEVATIONS	•	•	•				•
ID412	THIRD FLOOR NT AMENITIES SWIMMING POOL ELEVATIONS	•	•	•			•	•
ID413	THIRD FLOOR NT AMENITIES SWIMMING POOL ELEVATIONS	•	•	•			•	•

SHEET	SHEET NAME	ISSUED FOR TENDER JAN. 11, 2019	DRYWALL TENDER APR. 10, 2017	WORK IN PROGRESS ISSUE JUN. 01, 2017	ELEVATOR CAB TENDER AUG/ 04, 2017	ARCHITECTURAL DETAIL OCT/ 31, 2018	REDESIGN-PRELIMINARY TILE TENDER NOV/ 20, 2020	REDESIGN-ISSUED FOR PAINT & TILE TENDER DEC/ 14, 2020
PUBLIC SPACES WASHROOMS: ID500								
ID501	LEVEL P1 AMENITIES MEN'S WASHROOM PLAN & ELEVATIONS	•	•	•			•	•
ID502	LEVEL P1 AMENITIES WOMEN'S WASHROOM PLAN & ELEVATIONS	•		•			•	•
ID503	SECOND FLOOR AMENITIES MEN'S WASHROOM PLAN & ELEVATIONS	•		•			•	•
ID504	SECOND FLOOR AMENITIES WOMEN'S WASHROOM PLAN & ELEVATIONS	•	•	•			•	•
ID505	SECOND FLOOR AMENITIES WASHROOMS ELEVATIONS	•		•			•	•
ID506	THIRD FLOOR AMENITIES WASHROOM PLAN & ELEVATIONS	•		•			•	•
DETAILS: ID800								
ID801	FLOOR TRANSITION DETAILS	•						•
ID802	WALL AND CEILING DETAILS	•	•	•				•
ID803	WALL AND CEILING DETAILS	•	•	•				•
ID804	WALL AND CEILING DETAILS	•	•	•				•
ID805	WALL AND CEILING DETAILS	•	•	•				•
ID808	GUEST ROOM CORRIDOR WALL AND CEILING DETAILS	•	•	•				•
ID809	CEILING DETAILS	•	•	•				•
ID810	COLUMNS CLADDING, METAL FIN DETAILS	•						•
ID811	FIREPLACE DETAILS	•						
ID841	ELEVATOR CAB DETAILS	•			•			
ID841A	ELEVATOR CAB DETAILS	•						
ID842	ELEVATOR ENTRANCE PORTAL ELEVATIONS	•			•			•
ID843	ELEVATOR ENTRANCE PORTAL DETAILS	•						•
ID844	ELEVATOR ENTRANCE PORTAL DETAILS							•
ID845	GROUND FLOOR NORTH LOBBY PORTAL DETAILS							•
ID846	GROUND FLOOR SOUTH LOBBY PORTAL DETAILS							•

SHEET	SHEET NAME	ISSUED FOR TENDER JAN. 11, 2019					REDESIGN-PRELIMINARY TILE TENDER NOV/ 20, 2020	REDESIGN-ISSUED FOR PAINT & TILE TENDER DEC/ 14, 2020
MILLWORKS: ID900								
ID901	MEN'S WASHROOM VANITY DETAILS - P1 LEVEL	•					•	•
ID902	WOMEN'S WASHROOM VANITY DETAILS - P1 LEVEL	•					•	•
ID904	STAFF DINING PANTRY - P1 LEVEL	•					•	•
ID904A	STAFF DINING PANTRY - P1 LEVEL	•					•	•
ID904B	STAFF DINING PANTRY - P1 LEVEL	•					•	•
ID908	TRANSFER LOUNGE LOCKERS - SECOND FLOOR	•						•
ID909	METTING ROOM PANTRY DETAILS - SECOND FLOOR	•						
ID909A	MEETING ROOM PANTRY DETAILS - SECOND FLOOR	•						
ID910	MEETING ROOM CLOSETS DETAILS - SECOND FLOOR	•						•
ID911	CAFÉ BAR DETAILS	•						
ID912	CAFÉ BAR DETAILS	•						
ID912A	CAFÉ BAR DETAILS	•						
ID913	CAFÉ BAR DETAILS	•						
ID914	CAFÉ BAR DETAILS	•						
ID915	MEN'S VANITY DETAILS - SECOND FLOOR	•					•	•
ID916	WOMEN'S VANITY DETAILS - SECOND FLOOR	•					•	•
ID916A	WOMEN'S VANITY DETAILS - SECOND FLOOR	•					•	•
ID917	TRANSFER LOUNGE VANITY DETAILS - SECOND FLOOR	•					•	•
ID918	TRANSFER LOUNGE VANITY 2 DETAILS - SECOND FLOOR	•					•	•
ID919	STAFF WASHROOM VANITY DETAILS - SECOND FLOOR	•					•	•
ID920	UNIVERSAL WASHROOM SINK DETAILS - THIRD FLOOR	•					•	•
ID921	CHANGE ROOM VANITY DETAILS - THIRD FLOOR	•					•	•
ID922	COAT STORAGE DETAILS - THIRD FLOOR	•						•
ID922A	COAT STORAGE DETAILS - THIRD FLOOR	•						•
ID923	MEETING ROOM PARTITION WALL - THIRD FLOOR	•						•
ID923A	MEETING ROOM PARTITION - THIRD FLOOR	•						•
ID924	MEETING ROOM CLOSETS DETAILS - THIRD FLOOR	•						•
ID925	PANTRY WALL CABINET DETAILS - THIRD FLOOR	•						
ID925A	PANTRY WALL CABINET DETAILS - THIRD FLOOR	•						
ID926	PANTRY ISLAND DETAILS - THIRD FLOOR	•						
ID929	NORTH LOBBY SCREEN DETAILS - GROUND FLOOR							•
ID929A	NORTH LOBBY SCREEN DETAILS - GROUND FLOOR							•
ID929B	SOUTH LOBBY SCREEN DETAILS - GROUND FLOOR							•
DETAILS: ID1000								
ID1001	DOOR SCHEDULES	•						
ID1002	DOOR ELEVATIONS	•						
ID1003	DOOR DETAILS	•						
ID1004	DOOR DETAILS	•						

DRAWING ARE NOT TO BE SCALED. CONTRACTOR MUST CHECK AND VERIFY ALL JOB DIMENSIONS, DRAWINGS, DETAILS AND SPECIFICATIONS, AND REPORT ANY DISCREPANCIES TO DESIGNER BEFORE PROCEEDING WITH WORK.

REV.	ISSUED FOR	DATE
1	HILTON-50% DESIGN DEVELOPMENT	DEC 08, 2016
2	DRYWALL TENDER	APR. 10, 2017
3	WORK IN PROGRESS	JUN. 01, 2017
4	ISSUED FOR TENDER	JAN. 11, 2019
5	REDESIGN-PRELIMINARY TILE TENDER	NOV. 20, 2020
6	REDESIGN-PAINT AND TILE TENDER	DEC. 14, 2020

NOT FOR CONSTRUCTION

STUDIO MUNGE

25 WINGOLD AVE. TORONTO, ONTARIO CANADA M6B 1P8
416.588.1668 STUDIOMUNGE.COM

DATE
MAY 23 2016

SCALE
AS NOTED

DRAWN BY
RG, JL, RV

CHECKED BY
SS

PROJECT NUMBER
15139

PROJECT NAME
CANOPY HOTEL
YORKVILLE

387-407 BLOOR ST E & 28 SELBY ST.
TORONTO, ONTARIO
M4W 1H7 CANADA

DRAWING TITLE
DRAWING INDEX - HOTEL AMENITIES

DRAWING NUMBER
ID001

PARTITION PLAN NOTES

1. GENERAL CONTRACTOR SHALL REPORT ANY DISCREPANCIES BETWEEN THE ARCHITECT'S AND DESIGNER'S DRAWINGS PRIOR TO FABRICATION / CONSTRUCTION.
2. ID PARTITION PLANS SHALL BE READ IN CONJUNCTION WITH THE ARCHITECT'S DRAWINGS.
3. FOR ALL PARTITION WALL TYPES, REFER TO ARCHITECTURAL DRAWINGS.
4. ARCHITECT SHALL REVIEW AND CONFIRM THICKNESS OF ALL INTERIOR WALL TYPES, INCLUDING ROOM / SUITE INTERIOR WALL PARTITIONS.
5. FOR ALL PARTITION WALL DIMENSIONS, REFER TO ARCHITECTURAL DRAWINGS. THESE ARE INTERIOR DESIGN DRAWINGS AND ONLY INTERIOR DESIGN ITEMS RELATIVE TO PARTITIONS ARE DIMENSIONED.
6. DIMENSIONS SHOWN ARE MEASURED FROM FINISHED FACE TO FINISHED FACE OF PARTITION WALLS.

PARTITION PLAN LEGEND

ELEVATION TAG — ID000.00

ROOM NO. / ROOM NAME / XXX / AREA — ROOM NUMBER / ROOM NAME / B.O.H.

SECTION / DETAIL TAG

BLOW UP DETAIL TAG


GRID BUBBLE

DOOR ID


WALL TYPE

DRAWING ARE NOT TO BE SCALED. CONTRACTOR MUST CHECK AND VERIFY ALL JOB DIMENSIONS, DRAWINGS, DETAILS AND SPECIFICATIONS, AND REPORT ANY DISCREPANCIES TO DESIGNER BEFORE PROCEEDING WITH WORK.

REV.	ISSUED FOR	DATE
1	HILTON-50% DESIGN DEVELOPMENT	DEC 08, 2016
2	DRYWALL TENDER	APR. 10, 2017
3	WORK IN PROGRESS	JUN. 01, 2017
4	ISSUED FOR TENDER	JAN. 11, 2019
5	REDESIGN-PRELIMINARY TILE TENDER	NOV. 20, 2020
6	REDESIGN-PAINT AND TILE TENDER	DEC. 14, 2020

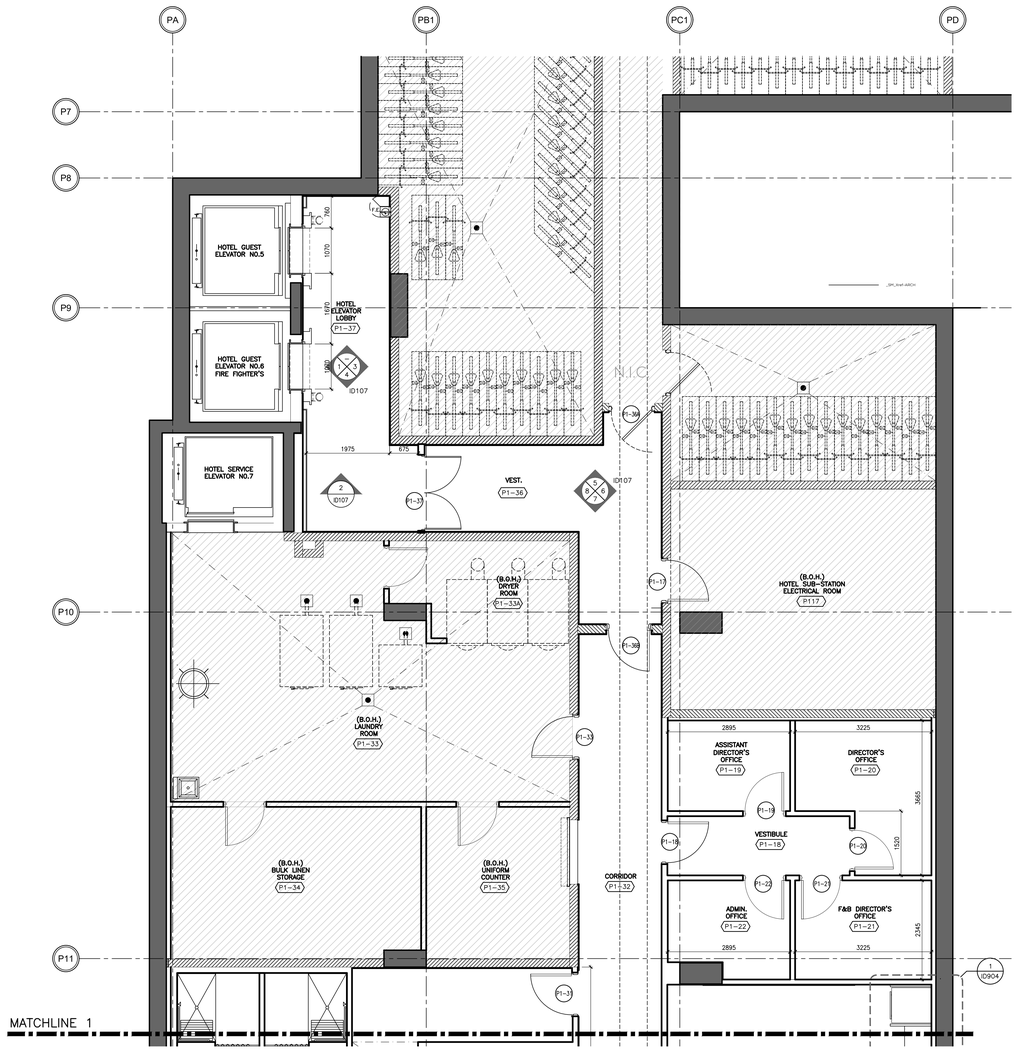

1B ID102 SCALE 1:50 | PARTITION PLAN PARKING LEVEL P1

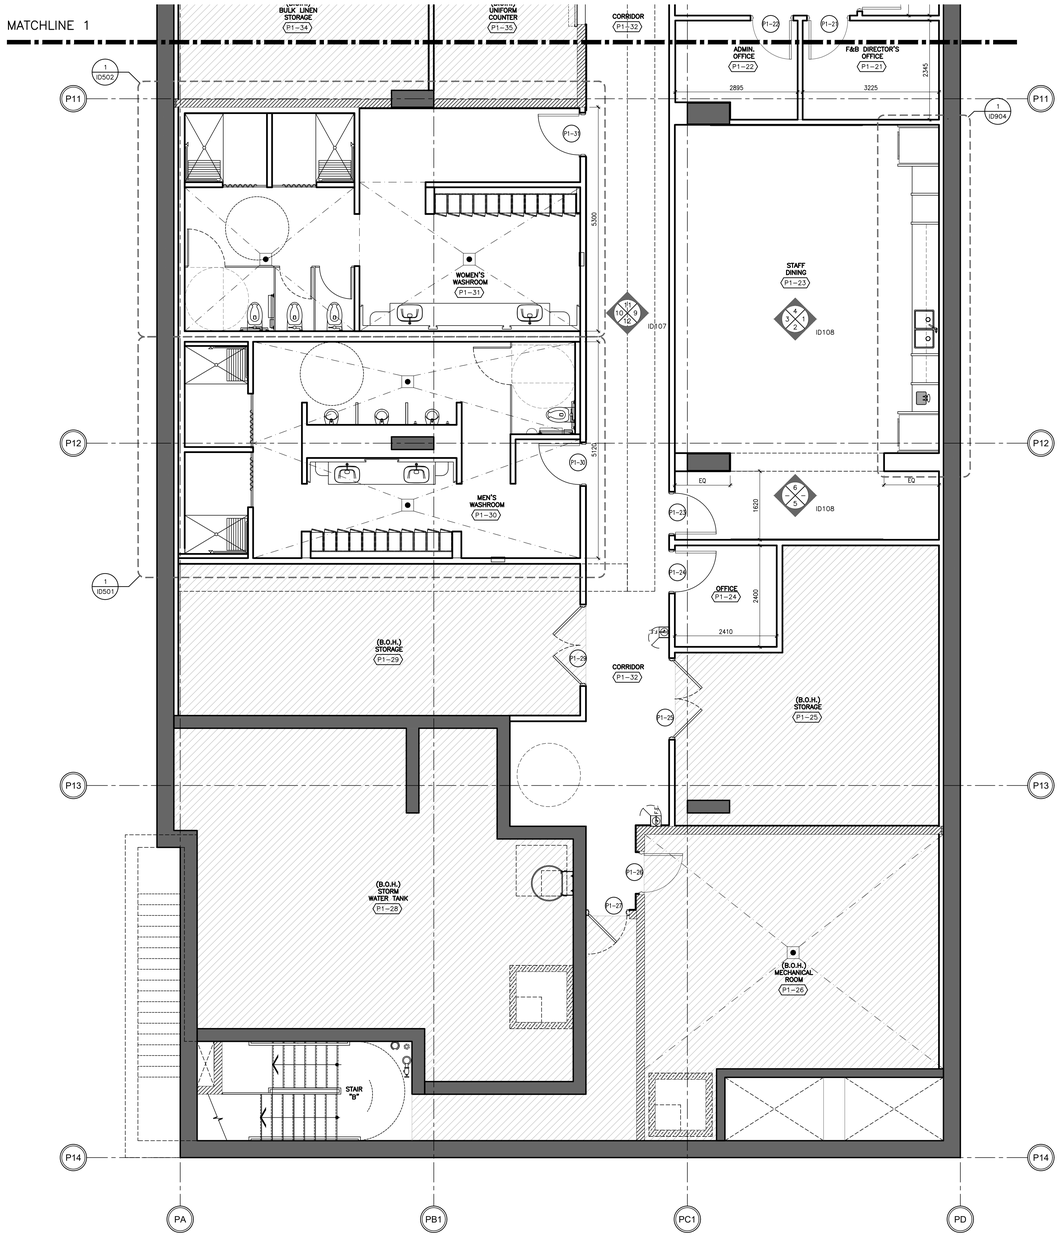

1A ID102 SCALE 1:50 | PARTITION PLAN PARKING LEVEL P1

NOT FOR CONSTRUCTION

STUDIO MUNGE
25 WINGOLD AVE. TORONTO, ONTARIO CANADA M6B 1P8
416.588.1668 STUDIOMUNGE.COM

DATE: MAY 23 2016

SCALE: AS NOTED

DRAWN BY: RV | CHECKED BY: SS

PROJECT NUMBER: 15139


PROJECT NAME: CANOPY HOTEL YORKVILLE

387-407 BLOOR ST E & 28 SELBY ST.
TORONTO, ONTARIO
M4W 1H7 CANADA


DRAWING TITLE: LEVEL P1 PARTITION PLAN

DRAWING NUMBER: ID102

FURNITURE (FF&E) NOTES	FURNITURE (FF&E) LEGEND
1. ID FURNITURE PLANS SHALL BE READ IN CONJUNCTION WITH FF&E SPECIFICATIONS. 2. ALL ART AND SCULPTURES SHALL BE BY ART CONSULTANT. 3. THE CONTRACTOR SHALL PROVIDE SUFFICIENT BACKING AS REQUIRED.	XX X.XXX FURNITURE REFERENCE TAG

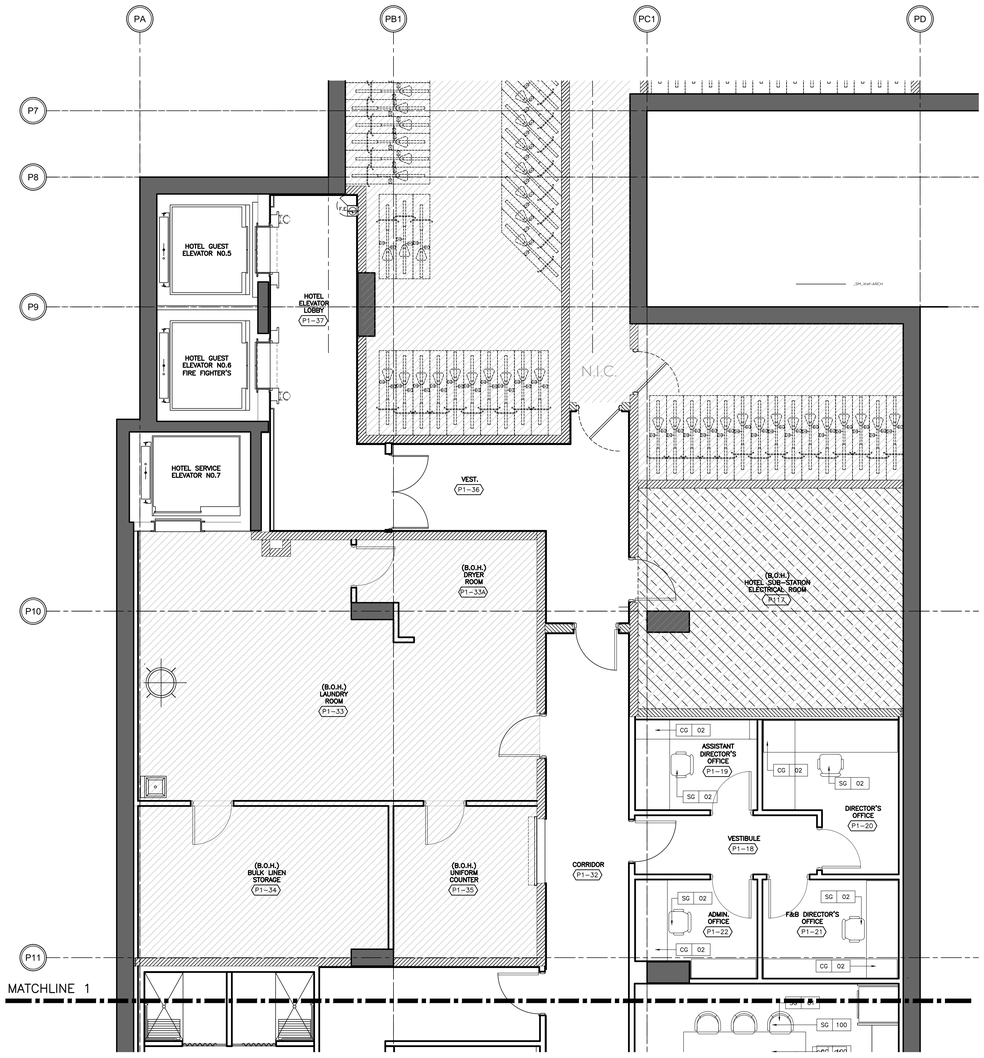

1B ID103 SCALE 1:50 | FURNITURE PLAN PARKING LEVEL P1

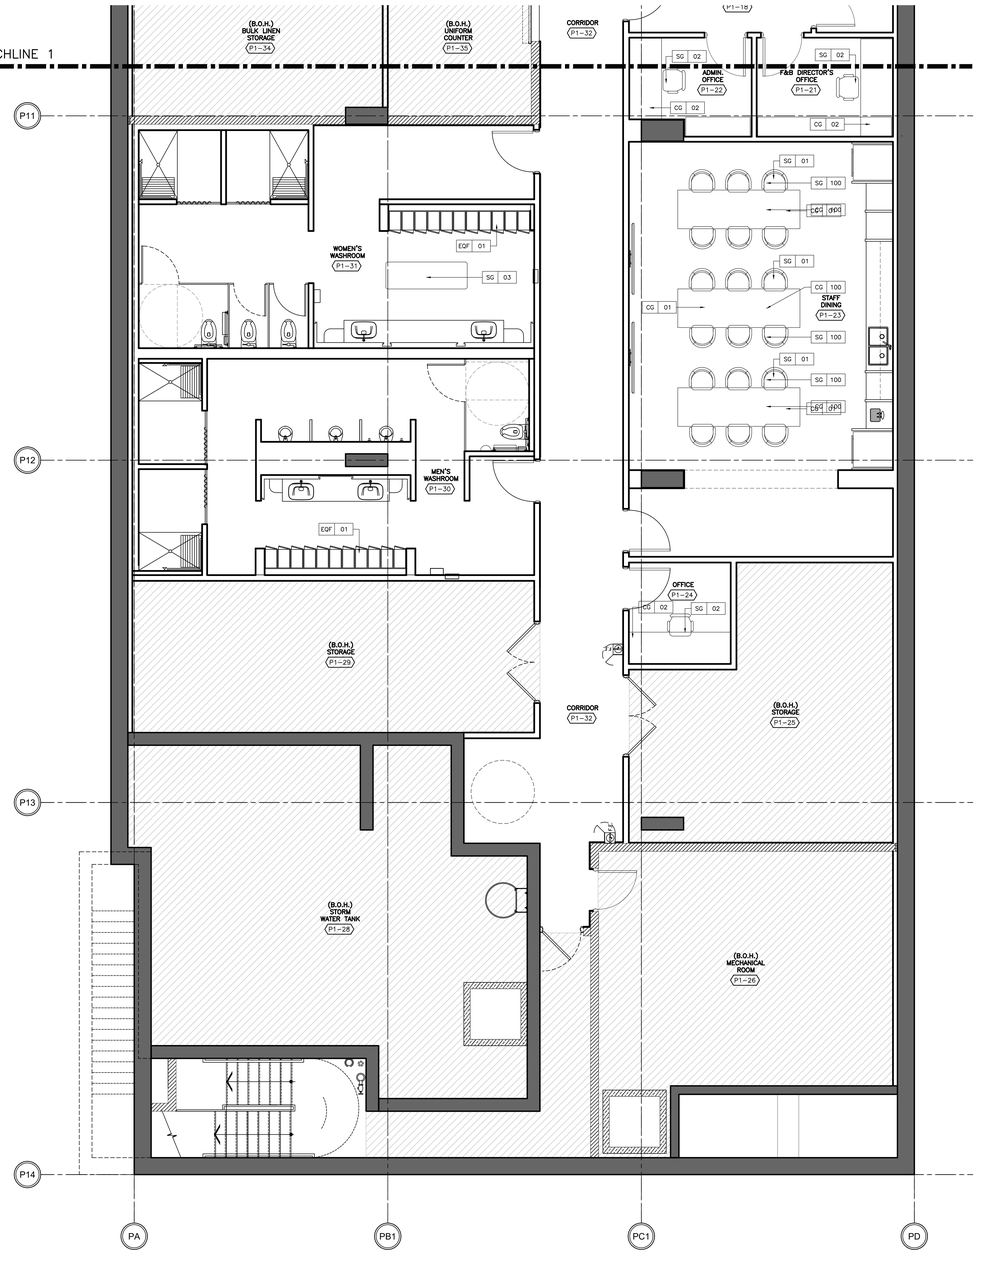

1A ID103 SCALE 1:50 | FURNITURE PLAN PARKING LEVEL P1

DRAWING ARE NOT TO BE SCALED. CONTRACTOR MUST CHECK AND VERIFY ALL JOB DIMENSIONS, DRAWINGS, DETAILS AND SPECIFICATIONS, AND REPORT ANY DISCREPANCIES TO DESIGNER BEFORE PROCEEDING WITH WORK.

REV.	ISSUED FOR	DATE
1	HILTON-50% DESIGN DEVELOPMENT	DEC 08, 2016
2	DRYWALL TENDER	APR. 10, 2017
3	WORK IN PROGRESS	JUN. 01, 2017
4	ISSUED FOR TENDER	JAN. 11, 2019
5	REDESIGN-PAINT AND TILE TENDER	DEC. 14, 2020

NOT FOR CONSTRUCTION

STUDIO MUNGE

25 WINGOLD AVE. TORONTO, ONTARIO CANADA M6B 1P8
416.588.1668 STUDIOMUNGE.COM

DATE
MAY 23 2016

SCALE
AS NOTED

DRAWN BY	CHECKED BY
JL, RV	SS

PROJECT NUMBER
15139

PROJECT NAME
CANOPY HOTEL
YORKVILLE

387-407 BLOOR ST E & 28 SELBY ST.
TORONTO, ONTARIO
M4W 1H7 CANADA

DRAWING TITLE
LEVEL P1 FURNITURE PLAN

DRAWING NUMBER
ID103

REFLECTED CEILING PLAN NOTES

1. GENERAL CONTRACTOR SHALL REPORT ANY DISCREPANCIES BETWEEN LIGHTING CONSULTANT'S, MEP CONSULTANT'S AND DESIGNER'S DRAWINGS PRIOR TO FABRICATION / CONSTRUCTION.
2. ID REFLECTED CEILING PLANS SHALL BE READ IN CONJUNCTION WITH ID POWER AND COMMUNICATION PLANS / FLOOR FINISHES PLANS, AS WELL AS WITH LIGHTING CONSULTANT'S, AV CONSULTANT'S AND MEP CONSULTANT'S DRAWINGS.
3. ALL CEILING DIFFUSERS, RETURNS, EXHAUST REGISTERS OR GRILLES ARE AS PER MECHANICAL ENGINEER'S DRAWINGS AND SPECIFICATIONS. FINAL SHALL MATCH ADJACENT SURFACE, UNLESS OTHERWISE NOTED.
4. ALL AV EQUIPMENT ARE AS PER AV CONSULTANT'S DRAWINGS AND SPECIFICATIONS. FINISH SHALL MATCH ADJACENT SURFACE, UNLESS OTHERWISE NOTED.
5. ALL ARCHITECTURAL LIGHTING LAYOUT, FIRE PROTECTION AND LIFE SAFETY ELEMENTS, ACCESS PANELS, DIFFUSERS, RETURNS, EXHAUST REGISTERS AND GRILLES ARE FOR GENERAL LOCATION AND REFERENCE ONLY.
6. EXACT LOCATION TO BE COORDINATED ON SITE.
7. WHERE APPLICABLE, ALL AIR SUPPLY AND RETURN VENTS SHALL BE CONCEALED WITHIN CEILING COVES.
8. FOR ALL DECORATIVE AND CUSTOM LIGHTING FIXTURES, REFER TO ID FF&E SPECIFICATIONS.
9. FOR ALL WALL MOUNTED DECORATIVE AND CUSTOM LIGHTING FIXTURES, REFER TO ID ELEVATIONS.
10. PROVIDE JUNCTION BOX FOR ALL DECORATIVE AND CUSTOM CHANDELIERS / PENDANT LIGHTING FIXTURES.

LIGHTING LEGEND

- LT — RECESSED FIXED DOWNLIGHT FIXTURE
- LT — RECESSED ADJUSTABLE DOWNLIGHT FIXTURE
- LT — VERTICAL STRIP LIGHT
- LT — PENDANT, BY FF&E / OTHERS
- LT — LED STRIP LIGHT AT COVE

REFLECTED CEILING PLAN LEGEND

- (BLANK, NOT USED ANYMORE) 0000 A.F.F. | PT | XX
- (BLANK, NOT USED ANYMORE) 0000 A.F.F. | PT | XX — CEILING TAG
  - CEILING HEIGHT
  - CEILING FINISH
- X / 0000.00 — SECTION / DETAIL TAG

DRAWING ARE NOT TO BE SCALED. CONTRACTOR MUST CHECK AND VERIFY ALL JOB DIMENSIONS, DRAWINGS, DETAILS AND SPECIFICATIONS, AND REPORT ANY DISCREPANCIES TO DESIGNER BEFORE PROCEEDING WITH WORK.

REV.	ISSUED FOR	DATE
1	HILTON-50% DESIGN DEVELOPMENT	DEC 08, 2016
2	DRYWALL TENDER	APR. 10, 2017
3	WORK IN PROGRESS	JUN. 01, 2017
4	ISSUED FOR TENDER	JAN. 11, 2019
5	REDESIGN-PRELIMINARY TILE TENDER	NOV. 20, 2020
6	REDESIGN-PAINT AND TILE TENDER	DEC. 14, 2020

NOT FOR CONSTRUCTION

STUDIO MUNGE

25 WINGOLD AVE. TORONTO, ONTARIO CANADA M6B 1P8
416.588.1668 STUDIOMUNGE.COM

DATE
MAY 23 2016

SCALE
AS NOTED

DRAWN BY	CHECKED BY
JL, RV, SM	SS


PROJECT NUMBER
15139

PROJECT NAME
CANOPY HOTEL
YORKVILLE


387-407 BLOOR ST E & 28 SELBY ST.
TORONTO, ONTARIO
M4W 1H7 CANADA

DRAWING TITLE
LEVEL P1 REFLECTED CEILING PLAN

DRAWING NUMBER
ID104

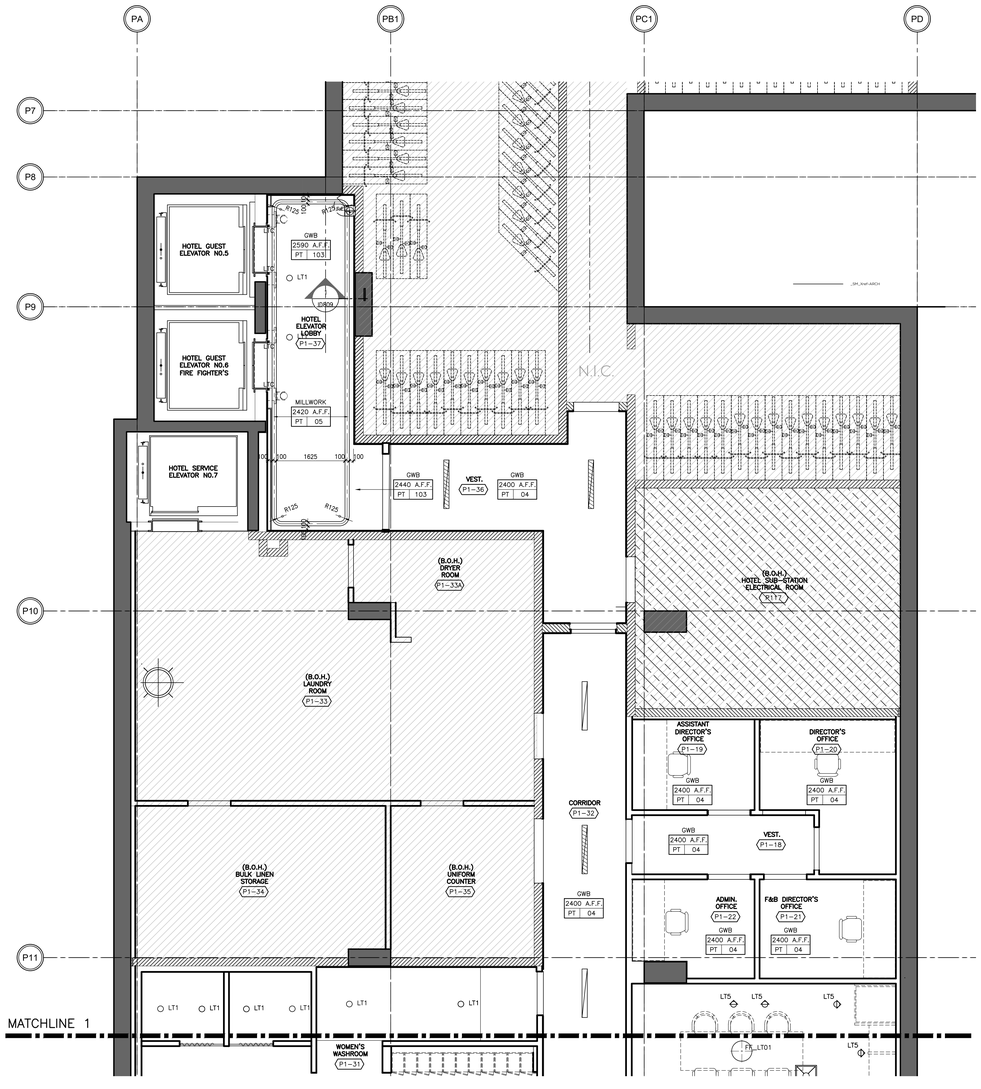

1B ID104 SCALE 1:50 | REFLECTED CEILING PLAN PARKING LEVEL P1

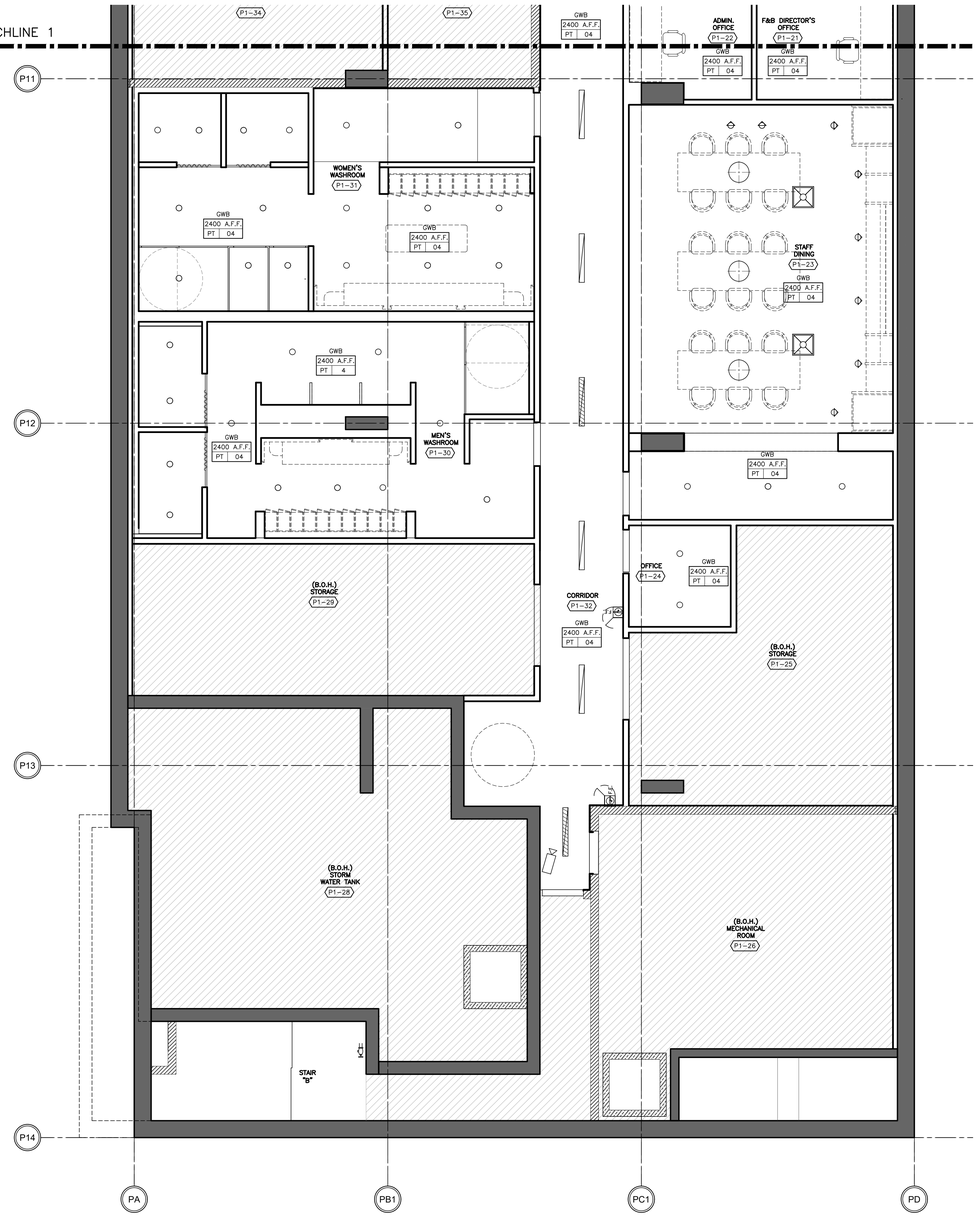

1A ID104 SCALE 1:50 | REFLECTED CEILING PLAN PARKING LEVEL P1


POWER & COMMUNICATION NOTES

1. GENERAL CONTRACTOR SHALL REPORT ANY DISCREPANCIES BETWEEN MEP CONSULTANT'S AND DESIGNER'S DRAWINGS PRIOR TO FABRICATION / CONSTRUCTION.
2. ID POWER AND COMMUNICATION PLANS SHALL BE READ IN CONJUNCTION WITH ID REFLECTED CEILING PLANS AND ID FLOOR FINISHES PLANS, AS WELL AS WITH MEP CONSULTANT'S DRAWINGS.
3. ALL POWER, COMMUNICATION, FIRE PROTECTION AND SAFETY SYMBOLS SHOWN ARE FOR LOCATION AND REFERENCE ONLY. REFER TO MECHANICAL AND ELECTRICAL ENGINEER'S DRAWINGS FOR SPECIFICATIONS.
4. FOR ALL ADDITIONAL INFORMATION ABOUT POWER AND COMMUNICATION OUTLETS AND OTHER ELECTRICAL REQUIREMENTS, REFER TO MEP (ELECTRICAL) CONSULTANT'S DRAWINGS FOR SPECIFICATIONS.
5. ALL DUPLEX OUTLETS SHALL BE LUTRON VAREO SERIES COLOR: WHITE OR APPROVED EQUAL BY DESIGNER UNLESS OTHERWISE SPECIFIED.
6. ALL SWITCHES SHALL BE GANGED WHERE APPLICABLE. SEE ELEVATIONS TO CONFIRM MOUNTING HEIGHT AND ORIENTATION.
7. POWER OUTLETS FOR ALL MECHANICAL EQUIPMENT SHALL BE CONCEALED AND BE COORDINATED WITH MECHANICAL AND ELECTRICAL ENGINEER'S DRAWINGS..
8. MECHANICAL AND ELECTRICAL ENGINEERS SHALL COORDINATE WITH KITCHEN CONSULTANT FOR ALL KITCHEN EQUIPMENT REQUIREMENTS.
9. WALL MOUNTING HEIGHTS


POWER OUTLETS	300MM / 1'-0" AFF UNLESS OTHERWISE NOTED USAGE SHOULD BE WRITTEN IF REQUIRED
FRIDGE OUTLETS	560MM / 1'-10" AFF UNLESS OTHERWISE NOTED
GFI POWER OUTLETS	1070MM / 3'-6" AFF UNLESS OTHERWISE NOTED
TV OUTLETS	1370MM / 4'-6" AFF UNLESS OTHERWISE NOTED
LIGHT SWITCHES	1200MM / 4'-0" AFF UNLESS OTHERWISE NOTED OR
THERMOSTAT	1370MM / 4'-6" AFF UNLESS OTHERWISE NOTED

POWER & COMMUNICATION LEGEND

- WALL MOUNTED POWER OUTLET
- WALL MOUNTED POWER OUTLET UNDER COUNTER
- WALL MOUNTED GFI POWER OUTLET
- WALL MOUNTED COMBINATION POWER OUTLET AND USB CHARGER
- WALL MOUNTED WEATHERPROOF POWER OUTLET
- WALL MOUNTED WEATHERPROOF COMBINATION POWER OUTLET AND USB CHARGER
- WALL MOUNTED QUADPLEX POWER OUTLET
- FLOOR MOUNTED POWER OULTET
- FLOOR MOUNTED COMBINATION POWER OUTLET AND USB CHARGER
- POS STATION 3 DATA POINTS AND 1 ISOLATED GROUND QUADPLEX POWER OUTLET
- WALL MOUNTED TELEPHONE POINT
- WALL MOUNTED DATA POINT
- WALL MOUNTED PHONE & DATA POINT
- FLOOR MOUNTED TELEPHONE POINT
- FLOOR MOUNTED DATA POINT
- TV OUTLET
- THERMOSTAT
- SWITCH
- JUNCTION BOX
- CEILING MOUNTED DATA POINT FOR 'WIRELESS ACCESS POINT'
- LTX — POWER POINT FOR IN-GROUND LIGHTING

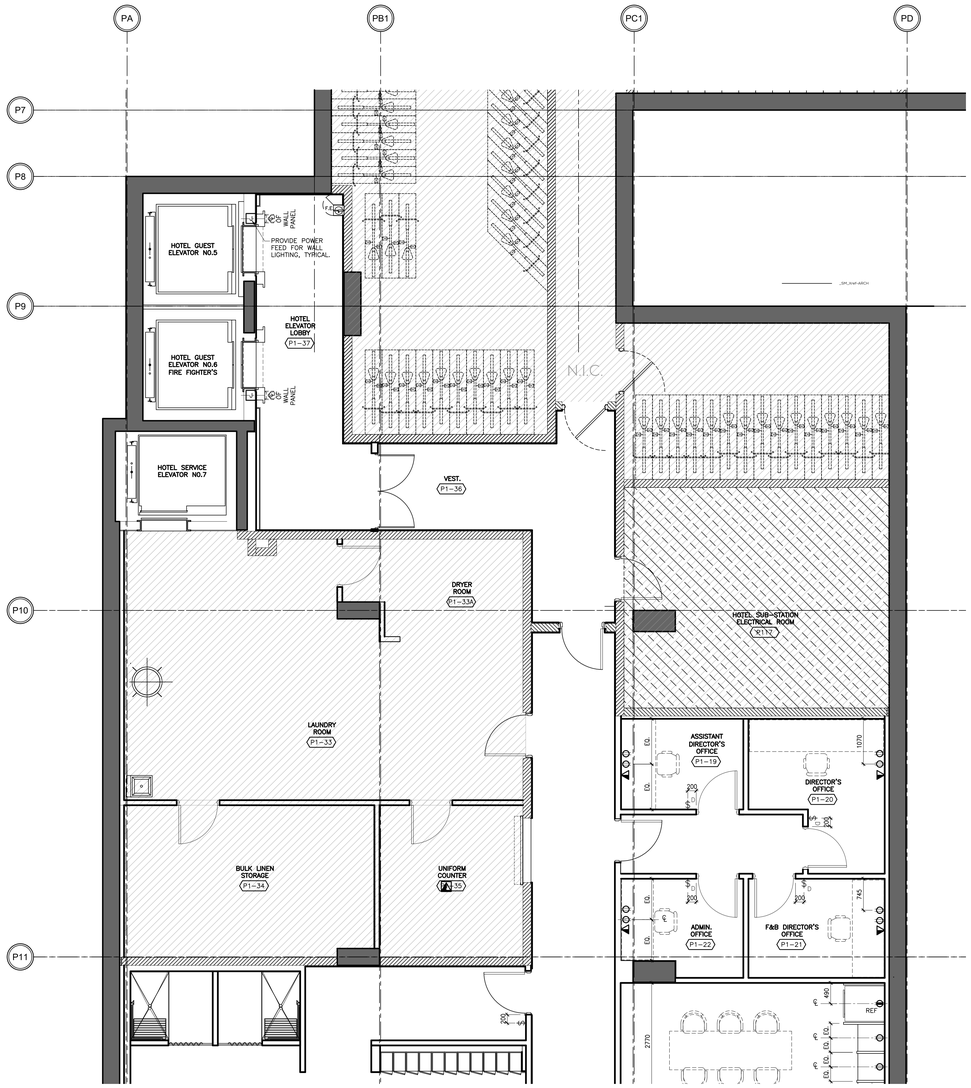

1B ID105 SCALE 1:50 | POWER & COMMUNICATIONS PLAN PARKING LEVEL P1

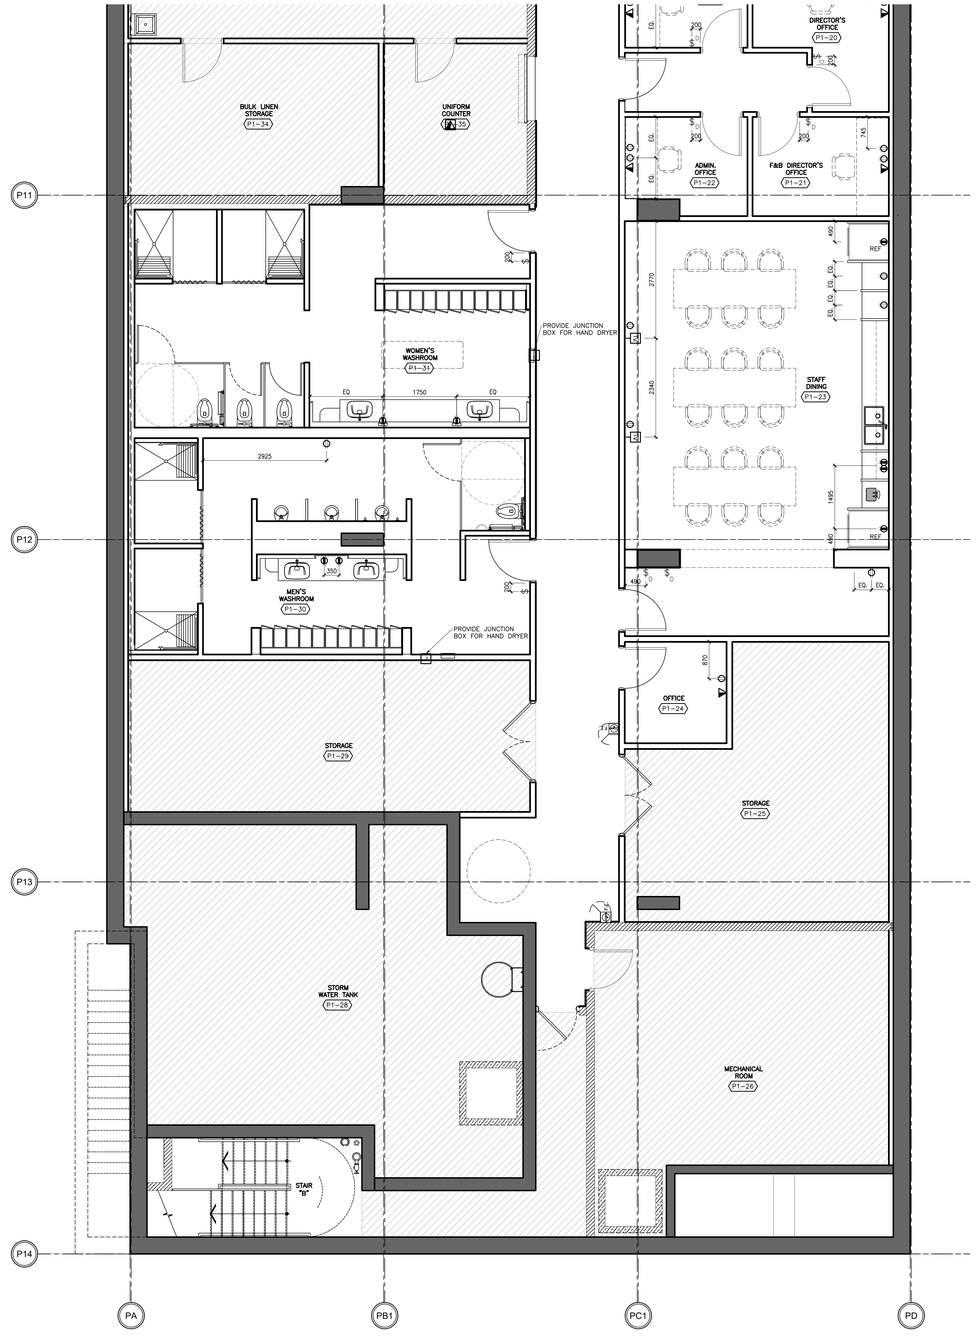

1A ID105 SCALE 1:50 | POWER & COMMUNICATIONS PLAN PARKING LEVEL P1

DRAWING ARE NOT TO BE SCALED. CONTRACTOR MUST CHECK AND VERIFY ALL JOB DIMENSIONS, DRAWINGS, DETAILS AND SPECIFICATIONS, AND REPORT ANY DISCREPANCIES TO DESIGNER BEFORE PROCEEDING WITH WORK.

REV.	ISSUED FOR	DATE
1	HILTON-50% DESIGN DEVELOPMENT	DEC 08, 2016
2	DRYWALL TENDER	APR. 10, 2017
3	WORK IN PROGRESS	JUN. 01, 2017
4	ISSUED FOR TENDER	JAN. 11, 2019
5	REDESIGN-PAINT AND TILE TENDER	DEC. 14, 2020

NOT FOR CONSTRUCTION

STUDIO MUNGE

25 WINGOLD AVE. TORONTO, ONTARIO CANADA M6B 1P8
416.588.1668 STUDIOMUNGE.COM

DATE
MAY 23 2016

SCALE
AS NOTED

DRAWN BY	CHECKED BY
JL, RV	SS

PROJECT NUMBER
15139

PROJECT NAME
CANOPY HOTEL
YORKVILLE

387-407 BLOOR ST E & 28 SELBY ST.
TORONTO, ONTARIO
M4W 1H7 CANADA

DRAWING TITLE
LEVEL P1 POWER AND COMMUNICATIONS PLAN

DRAWING NUMBER
ID105

FLOOR FINISHES NOTES

1. ID FINISHES PLANS SHALL BE READ IN CONJUNCTION WITH ID REFLECTED CEILING PLANS, AND ID POWER AND COMMUNICATIONS PLANS FOR ALIGNMENT.
2. FOR EXTENT AND LOCATION OF DEPRESSED SLABS, REFER TO ARCHITECTURAL DRAWINGS.
3. THE CONTRACTOR SHALL PROVIDE FULL MOCK-UP FOR ALL STONE PATTERNS. CLIENT SHALL REVIEW AND SIGN-OFF PRIOR TO CONSTRUCTION / FABRICATION.
4. THE CONTRACTOR SHALL SITE VERIFY ALL DIMENSIONS ON PLAN PRIOR TO CONSTRUCTION / FABRICATION.
5. POWER FOR IN-GRADE LIGHTING SHALL BE COORDINATED WITH ELECTRICAL ENGINEER.
6. REFER TO LANDSCAPE ARCHITECT'S DRAWING FOR ALL OUTDOOR FLOOR FINISHES.
7. FOR ALL EXTERIOR DOOR THRESHOLD DETAILS REFER TO ARCHITECT'S DRAWINGS. FINISH TO BE COORDINATED WITH INTERIOR DESIGNER PRIOR TO CONSTRUCTION.


FLOOR FINISHES LEGEND

FINISH XX | XXX — FLOOR FINISHES TAG


(#) — FLOOR TRANSITION TYPE, FOR DETAILS REFER TO FLOOR TRANSITION DRAWN

□ — IN-GRADE FLOOR LIGHT, REFER TO LIGHTING CONSULTANTS SPECIFICATIONS

SETTING OUT POINT

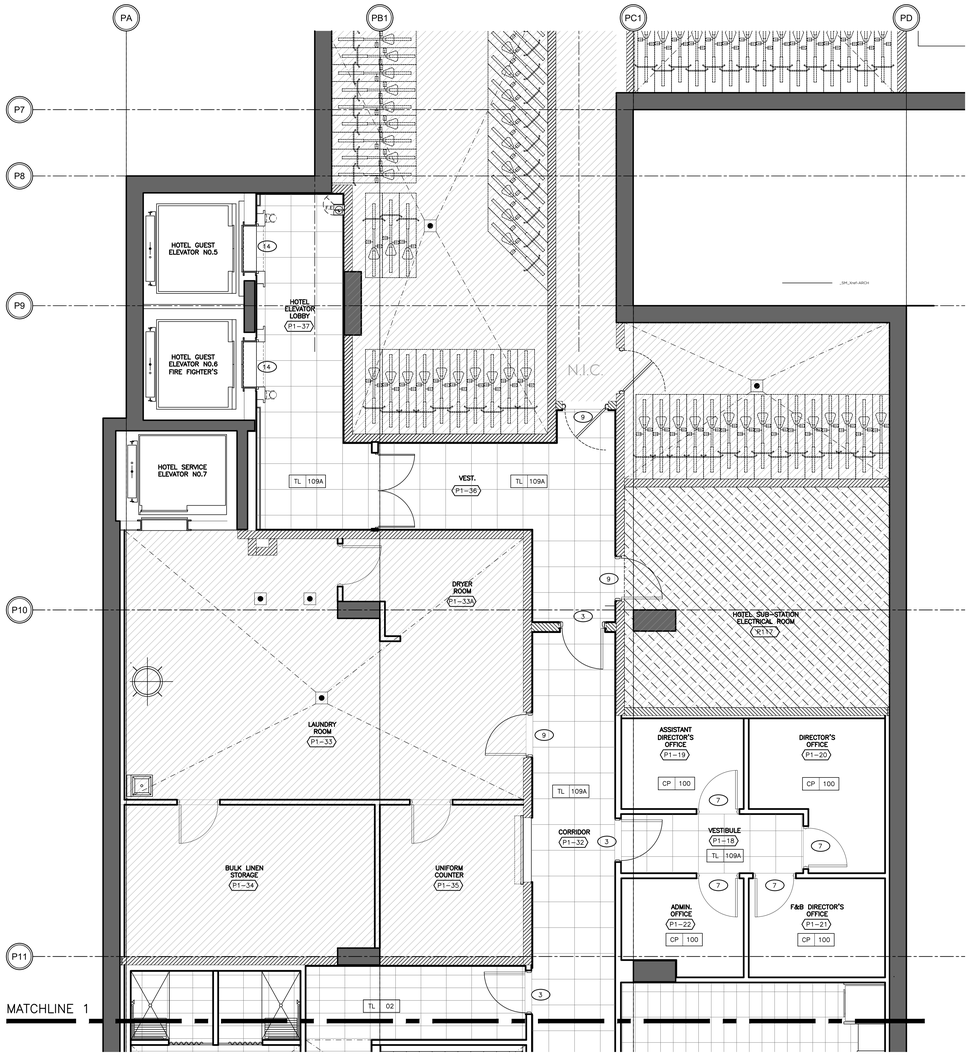

1B ID106 SCALE 1:50 | FLOOR FINISH PLAN PARKING LEVEL P1

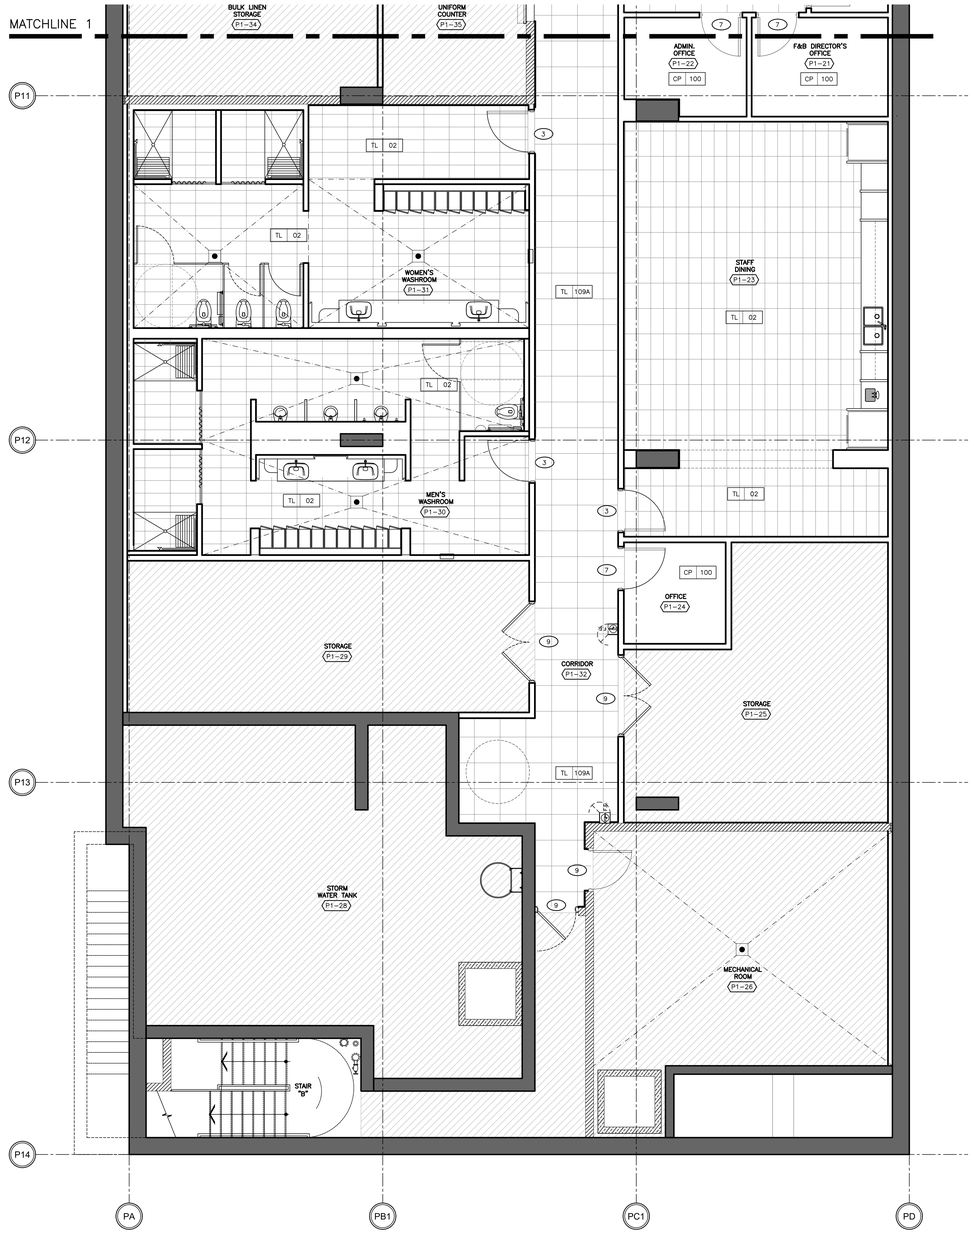

1A ID106 SCALE 1:50 | FLOOR FINISH PLAN PARKING LEVEL P1

DRAWING ARE NOT TO BE SCALED. CONTRACTOR MUST CHECK AND VERIFY ALL JOB DIMENSIONS, DRAWINGS, DETAILS AND SPECIFICATIONS, AND REPORT ANY DISCREPANCIES TO DESIGNER BEFORE PROCEEDING WITH WORK.

REV.	ISSUED FOR	DATE
1	HILTON-50% DESIGN DEVELOPMENT	DEC 08, 2016
2	DRYWALL TENDER	APR. 10, 2017
3	WORK IN PROGRESS	JUN. 01, 2017
4	ISSUED FOR TENDER	JAN. 11, 2019
5	REDESIGN-PRELIMINARY TILE TENDER	NOV. 20, 2020
6	REDESIGN-PAINT AND TILE TENDER	DEC. 14, 2020

NOT FOR CONSTRUCTION

STUDIO MUNGE

25 WINGOLD AVE. TORONTO, ONTARIO CANADA M6B 1P8
416.588.1668 STUDIOMUNGE.COM

DATE
MAY 23 2016

SCALE
AS NOTED

DRAWN BY: RG, RV | CHECKED BY: SS


PROJECT NUMBER
15139

PROJECT NAME
CANOPY HOTEL
YORKVILLE


387-407 BLOOR ST E & 28 SELBY ST.
TORONTO, ONTARIO
M4W 1H7 CANADA

DRAWING TITLE
LEVEL P1 FLOOR FINISHES PLAN


DRAWING NUMBER
ID106

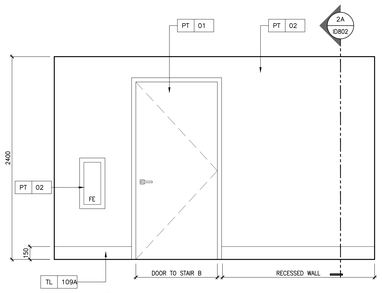


12 ID107 SCALE 1:25 CORRIDOR ELEVATION PARKING LEVEL P1

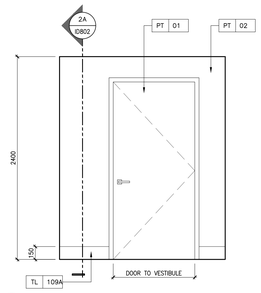


11 ID107 SCALE 1:25 CORRIDOR ELEVATION PARKING LEVEL P1

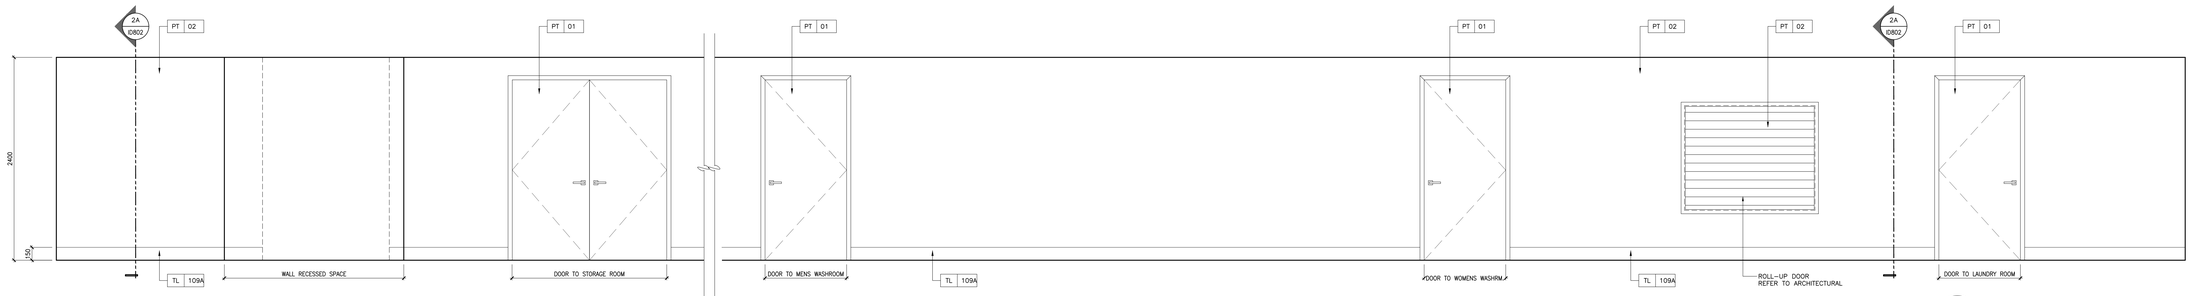


10 ID107 SCALE 1:25 CORRIDOR ELEVATION PARKING LEVEL P1

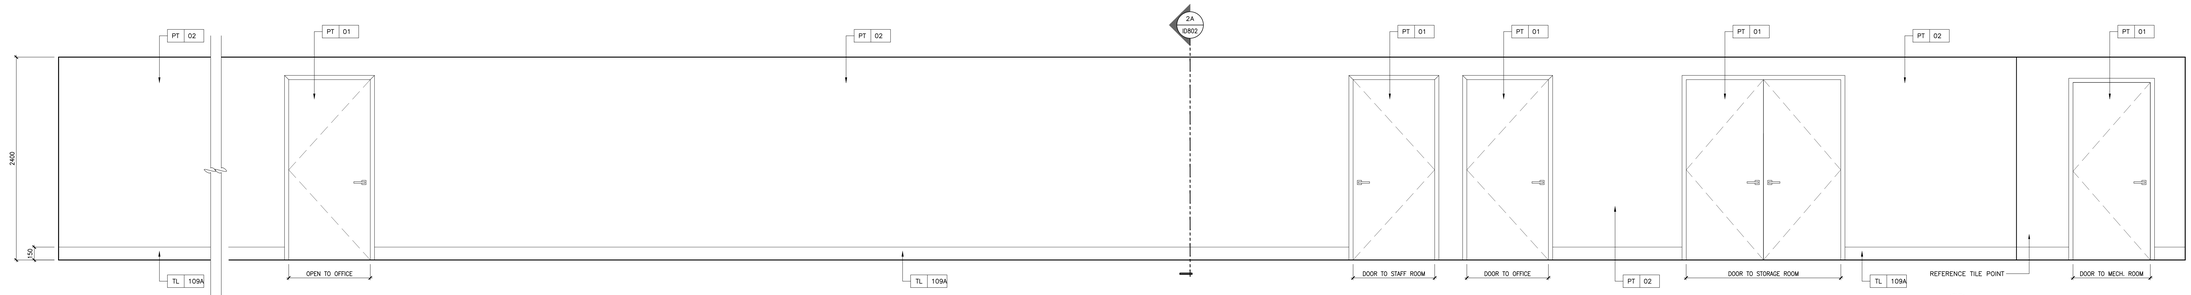


9 ID107 SCALE 1:25 CORRIDOR ELEVATION PARKING LEVEL P1

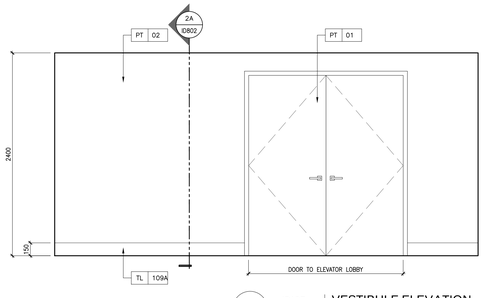


8 ID107 SCALE 1:25 VESTIBULE ELEVATION PARKING LEVEL P1

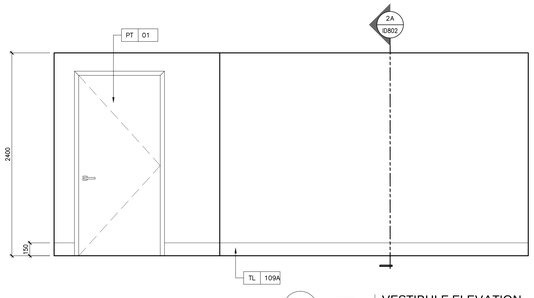


7 ID107 SCALE 1:25 VESTIBULE ELEVATION PARKING LEVEL P1

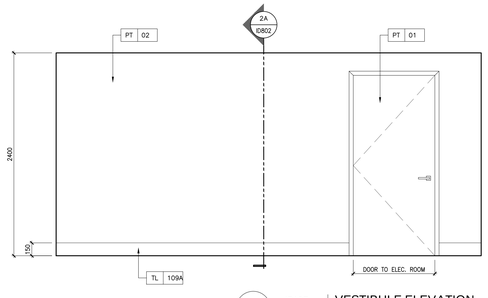


6 ID107 SCALE 1:25 VESTIBULE ELEVATION PARKING LEVEL P1

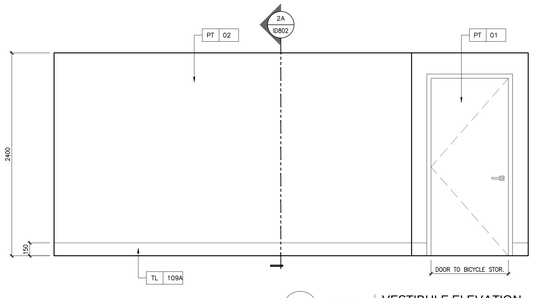


5 ID107 SCALE 1:25 VESTIBULE ELEVATION PARKING LEVEL P1

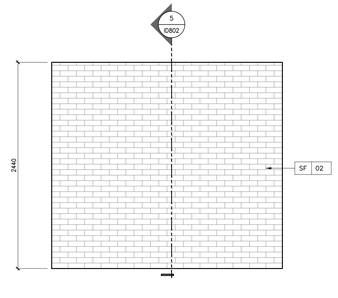


4 ID107 SCALE 1:25 ELEVATOR LOBBY ELEVATION PARKING LEVEL P1

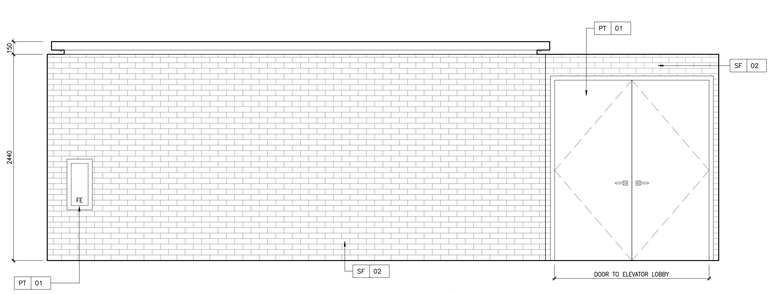

3 ID107 SCALE 1:25 ELEVATOR LOBBY ELEVATION PARKING LEVEL P1

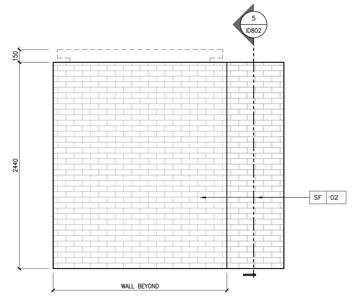

2 ID107 SCALE 1:25 ELEVATOR LOBBY ELEVATION PARKING LEVEL P1

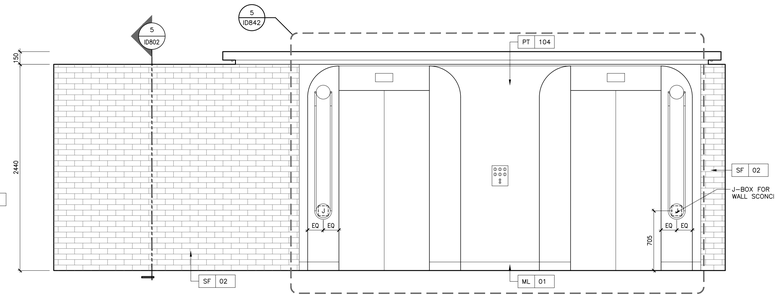

1 ID107 SCALE 1:25 ELEVATOR LOBBY ELEVATION PARKING LEVEL P1

DRAWING ARE NOT TO BE SCALED. CONTRACTOR MUST CHECK AND VERIFY ALL JOB DIMENSIONS, DRAWINGS, DETAILS AND SPECIFICATIONS, AND REPORT ANY DISCREPANCIES TO DESIGNER BEFORE PROCEEDING WITH WORK.

REV.	ISSUED FOR	DATE
1	HILTON-50% DESIGN DEVELOPMENT	DEC 08, 2016
2	DRYWALL TENDER	APR .10, 2017
3	WORK IN PROGRESS	JUN. 01, 2017
4	ISSUED FOR TENDER	JAN .11, 2019
5	REDESIGN-PAINT AND TILE TENDER	DEC. 14, 2020

NOT FOR CONSTRUCTION

STUDIO MUNGE

25 WINGOLD AVE. TORONTO, ONTARIO CANADA M6B 1P8
416.588.1668 STUDIOMUNGE.COM

DATE
MAY 23 2016

SCALE
AS NOTED

DRAWN BY
RG, RV

CHECKED BY
SS

PROJECT NUMBER
15139

PROJECT NAME
CANOPY HOTEL
YORKVILLE


387-407 BLOOR ST E & 28 SELBY ST.
TORONTO, ONTARIO
M4W 1H7 CANADA

DRAWING TITLE
LEVEL P1 ELEVATIONS


DRAWING NUMBER
ID107

DRAWING ARE NOT TO BE SCALED. CONTRACTOR MUST CHECK AND VERIFY ALL JOB DIMENSIONS, DRAWINGS, DETAILS AND SPECIFICATIONS, AND REPORT ANY DISCREPANCIES TO DESIGNER BEFORE PROCEEDING WITH WORK.


REV.	ISSUED FOR	DATE
1	HILTON-50% DESIGN DEVELOPMENT	DEC 08, 2016
2	DRYWALL TENDER	APR. 10, 2017
3	WORK IN PROGRESS	JUN. 01, 2017
4	ISSUED FOR TENDER	JAN. 11, 2019
5	REDESIGN-PAINT AND TILE TENDER	DEC. 14, 2020

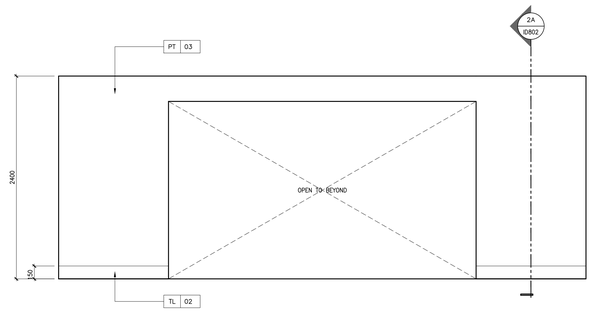


6 ID108 SCALE 1:25 | STAFF ROOM ELEVATION LEVEL P1

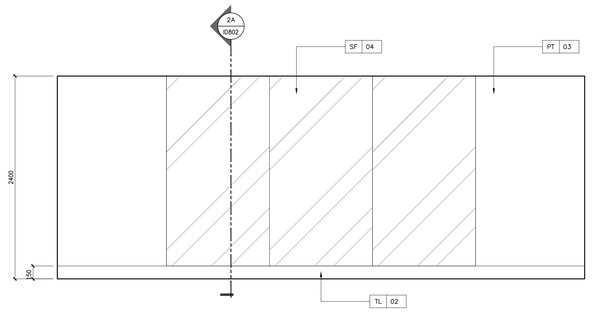


5 ID108 SCALE 1:25 | STAFF ROOM ELEVATION LEVEL P1

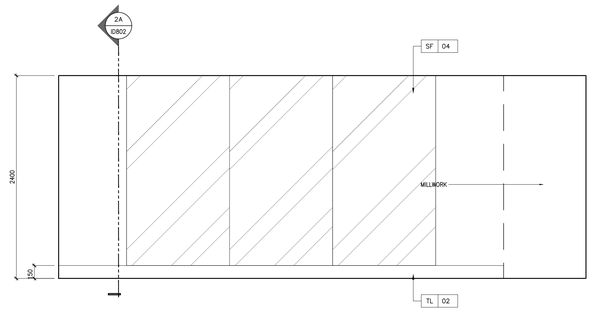


4 ID108 SCALE 1:25 | STAFF ROOM ELEVATION LEVEL P1

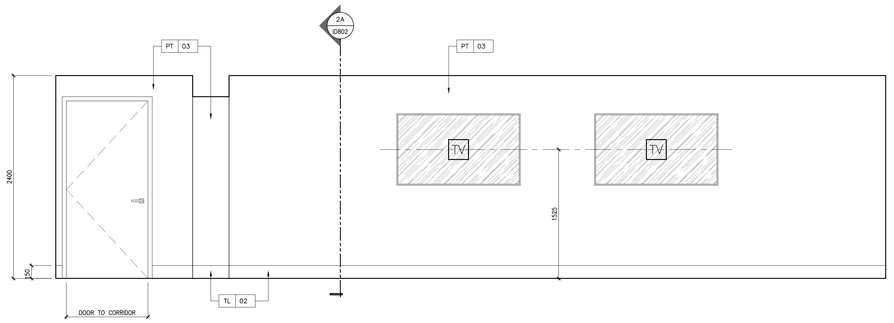

3 ID108 SCALE 1:25 | STAFF ROOM ELEVATION LEVEL P1

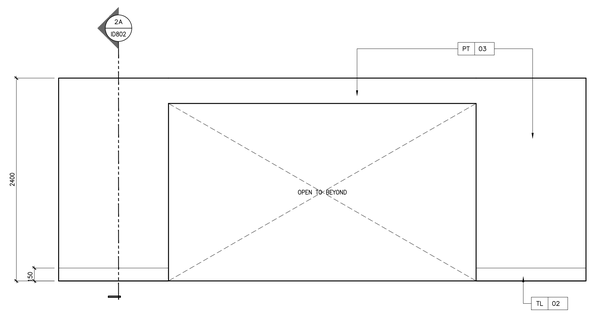

2 ID108 SCALE 1:25 | STAFF ROOM ELEVATION LEVEL P1

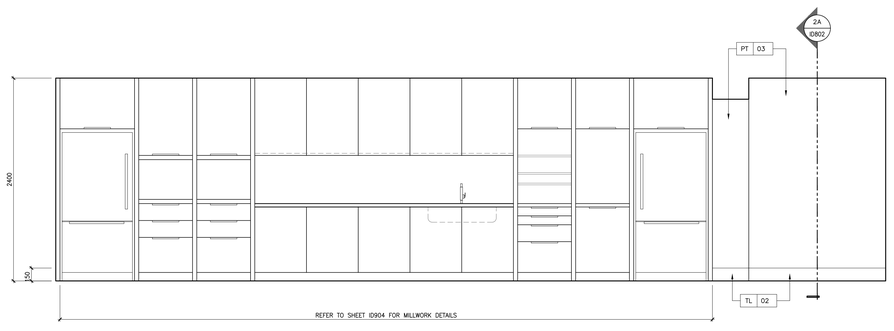

1 ID108 SCALE 1:25 | STAFF ROOM ELEVATION LEVEL P1

NOT FOR CONSTRUCTION

STUDIO MUNGE

25 WINGOLD AVE. TORONTO, ONTARIO CANADA M6B 1P8
416.588.1668 STUDIOMUNGE.COM

DATE
MAY 23 2016

SCALE
AS NOTED

DRAWN BY
RG, JL, RV

CHECKED BY
SS


PROJECT NUMBER
15139

PROJECT NAME
CANOPY HOTEL
YORKVILLE


387-407 BLOOR ST E & 28 SELBY ST.
TORONTO, ONTARIO
M4W 1H7 CANADA

DRAWING TITLE
LEVEL P1 ELEVATIONS

DRAWING NUMBER
ID108

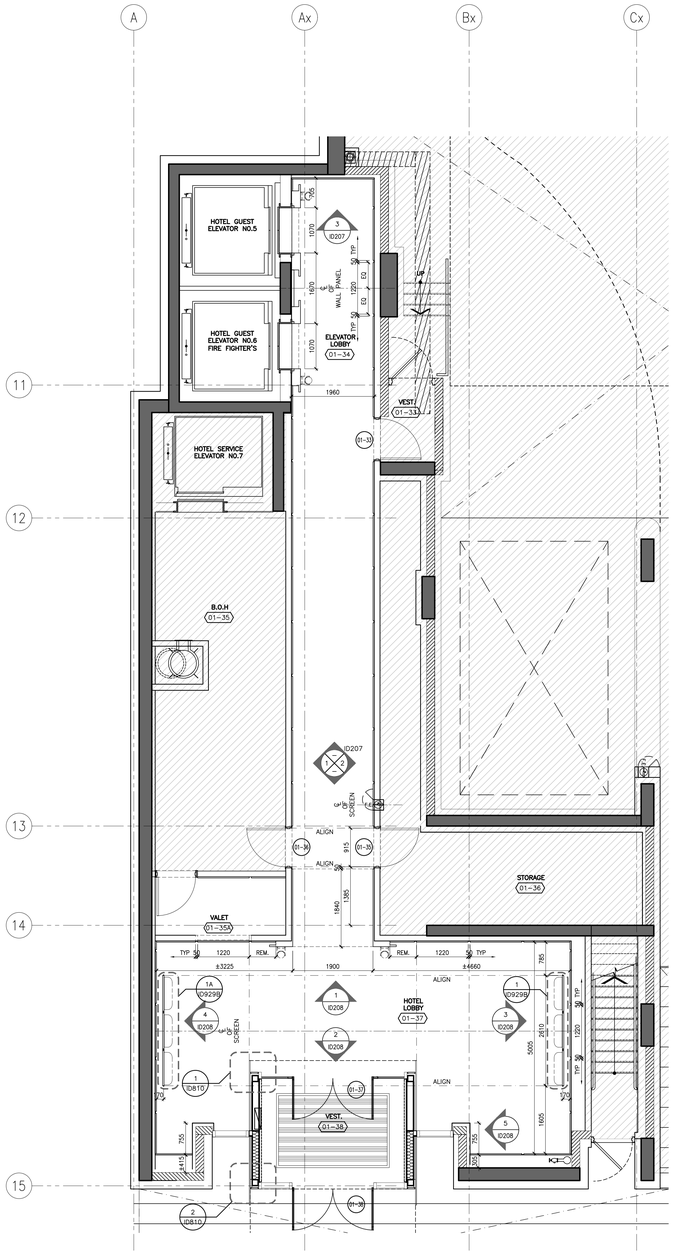

2 ID201 SCALE 1:50 HOTEL LOBBY PARTITION PLAN GROUP FLOOR-SOUTH TOWER

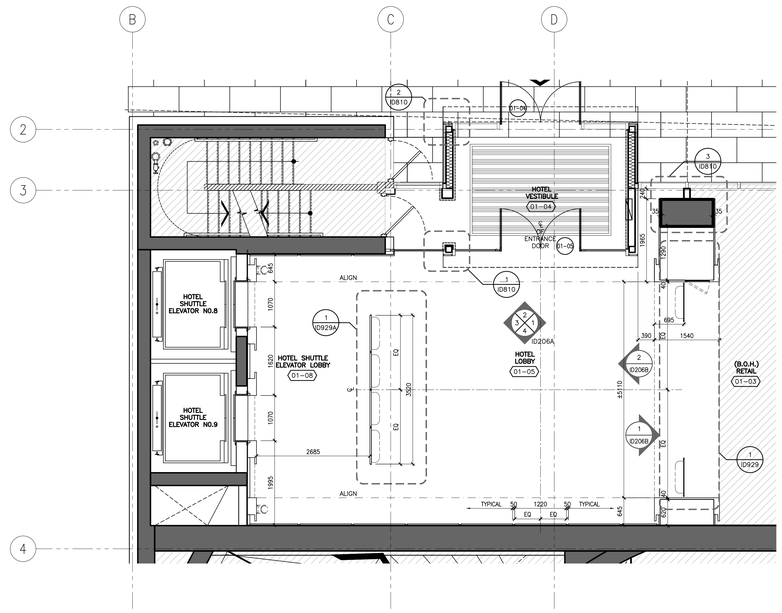

1 ID201 SCALE 1:50 HOTEL LOBBY PARTITION PLAN GROUP FLOOR-NORTH TOWER

PARTITION PLAN LEGEND

- ELEVATION TAG
- SECTION / DETAIL TAG
- BLOW UP DETAIL TAG
- GRID BUBBLE
- DOOR ID
- WALL TYPE
- ROOM NUMBER
- ROOM NAME
- NOT IN SCOPE

PARTITION PLAN NOTES

1. GENERAL CONTRACTOR SHALL REPORT ANY DISCREPANCIES BETWEEN THE ARCHITECT'S AND DESIGNER'S DRAWINGS PRIOR TO FABRICATION / CONSTRUCTION.
2. ID PARTITION PLANS SHALL BE READ IN CONJUNCTION WITH THE ARCHITECT'S DRAWINGS.
3. FOR ALL PARTITION WALL TYPES, REFER TO ARCHITECTURAL DRAWINGS.
4. ARCHITECT SHALL REVIEW AND CONFIRM THICKNESS OF ALL INTERIOR WALL TYPES, INCLUDING ROOM / SUITE INTERIOR WALL PARTITIONS.
5. FOR ALL PARTITION WALL DIMENSIONS, REFER TO ARCHITECTURAL DRAWINGS. THESE ARE INTERIOR DESIGN DRAWINGS AND ONLY INTERIOR DESIGN ITEMS RELATIVE TO PARTITIONS ARE DIMENSIONED.
6. DIMENSIONS SHOWN ARE MEASURED FROM FINISHED FACE TO FINISHED FACE OF PARTITION WALLS.

DRAWING ARE NOT TO BE SCALED. CONTRACTOR MUST CHECK AND VERIFY ALL JOB DIMENSIONS, DRAWINGS, DETAILS AND SPECIFICATIONS, AND REPORT ANY DISCREPANCIES TO DESIGNER BEFORE PROCEEDING WITH WORK.

REV.	ISSUED FOR	DATE
1	HILTON-50% DESIGN DEVELOPMENT	DEC 08, 2016
2	DRYWALL TENDER	APR .10, 2017
3	WORK IN PROGRESS	JUN. 01, 2017
4	ISSUED FOR TENDER	JAN .11, 2019
5	REDESIGN-PRELIMINARY TILE TENDER	NOV. 20, 2020
6	REDESIGN-PAINT AND TILE TENDER	DEC. 14, 2020

NOT FOR CONSTRUCTION

STUDIO MUNGE

25 WINGOLD AVE. TORONTO, ONTARIO CANADA M6B 1P8
416.588.1668 STUDIOMUNGE.COM

DATE
MAY 23 2016

SCALE
AS NOTED

DRAWN BY
RG, JL, RV, SM

CHECKED BY
SS


PROJECT NUMBER
15139

PROJECT NAME
CANOPY HOTEL
YORKVILLE


387-407 BLOOR ST E & 28 SELBY ST.
TORONTO, ONTARIO
M4W 1H7 CANADA

DRAWING TITLE
GROUND FLOOR AMENITIES
PARTITION PLAN

DRAWING NUMBER
ID201

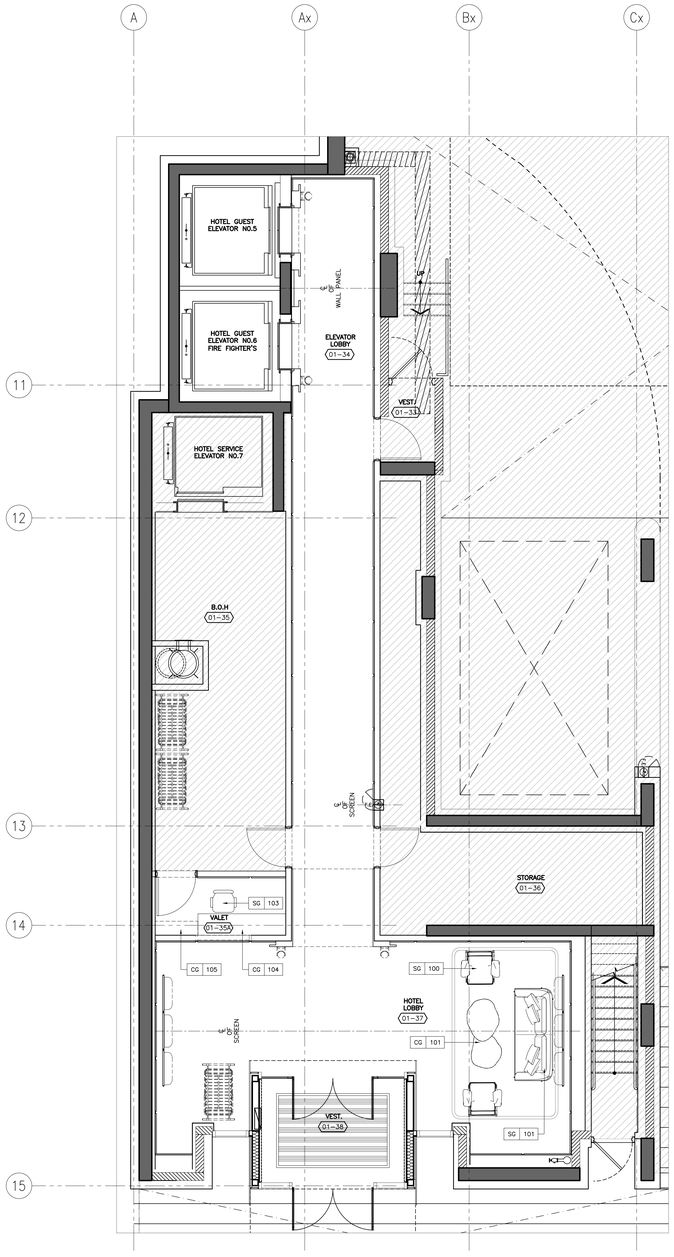

2 ID202 SCALE 1:50 FURNITURE PLAN GROUND FLOOR-SOUTH

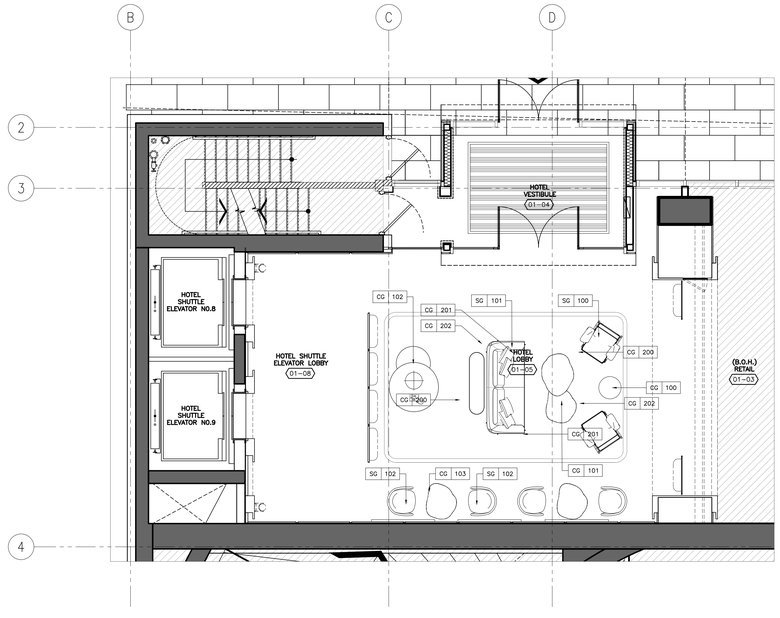

1 ID202 SCALE 1:50 FURNITURE PLAN GROUND FLOOR-NORTH

FURNITURE (FF&E) LEGEND

XX X.XXX — FURNITURE REFERENCE TAG

FURNITURE (FF&E) NOTES

1. ID FURNITURE PLANS SHALL BE READ IN CONJUNCTION WITH FF&E SPECIFICATIONS.
2. ALL ART AND SCULPTURES SHALL BE BY ART CONSULTANT.
3. THE CONTRACTOR SHALL PROVIDE SUFFICIENT BACKING AS REQUIRED.

DRAWING ARE NOT TO BE SCALED. CONTRACTOR MUST CHECK AND VERIFY ALL JOB DIMENSIONS, DRAWINGS, DETAILS AND SPECIFICATIONS, AND REPORT ANY DISCREPANCIES TO DESIGNER BEFORE PROCEEDING WITH WORK.

REV.	ISSUED FOR	DATE
1	HILTON-50% DESIGN DEVELOPMENT	DEC 08, 2016
2	DRYWALL TENDER	APR .10, 2017
3	WORK IN PROGRESS	JUN. 01, 2017
4	ISSUED FOR TENDER	JAN .11, 2019
5	REDESIGN-PAINT AND TILE TENDER	DEC. 14, 2020

NOT FOR CONSTRUCTION

STUDIO MUNGE

25 WINGOLD AVE. TORONTO, ONTARIO CANADA M6B 1P8
416.588.1668 STUDIOMUNGE.COM

DATE
MAY 23 2016

SCALE
AS NOTED

DRAWN BY
RG, JL, RV

CHECKED BY
SS

PROJECT NUMBER
15139

PROJECT NAME
CANOPY HOTEL
YORKVILLE

387-407 BLOOR ST E & 28 SELBY ST.
TORONTO, ONTARIO
M4W 1H7 CANADA

DRAWING TITLE
GROUND FLOOR AMENITIES
FURNITURE PLAN

DRAWING NUMBER
ID202

REFLECTED CEILING PLAN NOTES

1. GENERAL CONTRACTOR SHALL REPORT ANY DISCREPANCIES BETWEEN LIGHTING CONSULTANT'S, MEP CONSULTANT'S AND DESIGNER'S DRAWINGS PRIOR TO FABRICATION / CONSTRUCTION.
2. ID REFLECTED CEILING PLANS SHALL BE READ IN CONJUNCTION WITH ID POWER AND COMMUNICATION PLANS / FLOOR FINISHES PLANS, AS WELL AS WITH LIGHTING CONSULTANT'S, AV CONSULTANT'S AND MEP CONSULTANT'S DRAWINGS.
3. ALL CEILING DIFFUSERS, RETURNS, EXHAUST REGISTERS OR GRILLES ARE AS PER MECHANICAL ENGINEER'S DRAWINGS AND SPECIFICATIONS. FINAL SHALL MATCH ADJACENT SURFACE, UNLESS OTHERWISE NOTED.
4. ALL AV EQUIPMENT ARE AS PER AV CONSULTANT'S DRAWINGS AND SPECIFICATIONS. FINISH SHALL MATCH ADJACENT SURFACE, UNLESS OTHERWISE NOTED.
5. ALL ARCHITECTURAL LIGHTING LAYOUT, FIRE PROTECTION AND LIFE SAFETY ELEMENTS, ACCESS PANELS, DIFFUSERS, RETURNS, EXHAUST REGISTERS AND GRILLES ARE FOR GENERAL LOCATION AND REFERENCE ONLY.
6. EXACT LOCATION TO BE COORDINATED ON SITE.
7. WHERE APPLICABLE, ALL AIR SUPPLY AND RETURN VENTS SHALL BE CONCEALED WITHIN CEILING COVES.
8. FOR ALL DECORATIVE AND CUSTOM LIGHTING FIXTURES, REFER TO ID FF&E SPECIFICATIONS.
9. FOR ALL WALL MOUNTED DECORATIVE AND CUSTOM LIGHTING FIXTURES, REFER TO ID ELEVATIONS.
10. PROVIDE JUNCTION BOX FOR ALL DECORATIVE AND CUSTOM CHANDELIERS / PENDANT LIGHTING FIXTURES.

LIGHTING LEGEND

- LT — RECESSED FIXED DOWNLIGHT FIXTURE
- LT — RECESSED ADJUSTABLE DOWNLIGHT FIXTURE
- LT — VERTICAL STRIP LIGHT
- LT — PENDANT, BY FF&E / OTHERS
- LT — LED STRIP LIGHT AT COVE


REFLECTED CEILING PLAN LEGEND

- (BLANK, NOT USED ANYMORE) 0000 A.F.F. / PT | XX
- (BLANK, NOT USED ANYMORE) 0000 A.F.F. / PT | XX — CEILING TAG
  - CEILING HEIGHT
  - CEILING FINISH
- X / 0000.00 — SECTION / DETAIL TAG


DRAWING ARE NOT TO BE SCALED. CONTRACTOR MUST CHECK AND VERIFY ALL JOB DIMENSIONS, DRAWINGS, DETAILS AND SPECIFICATIONS, AND REPORT ANY DISCREPANCIES TO DESIGNER BEFORE PROCEEDING WITH WORK.

REV.	ISSUED FOR	DATE
1	HILTON-50% DESIGN DEVELOPMENT	DEC 08, 2016
2	DRYWALL TENDER	APR. 10, 2017
3	WORK IN PROGRESS	JUN. 01, 2017
4	ISSUED FOR TENDER	JAN. 09, 2019
5	REDESIGN – FOR COORDINATION	AUG. 28, 2020
6	REDESIGN - PRELIMINARY TILE TENDER	NOV. 20, 2020
7	REDESIGN-PAINT AND TILE TENDER	DEC. 14, 2020

NOT FOR CONSTRUCTION

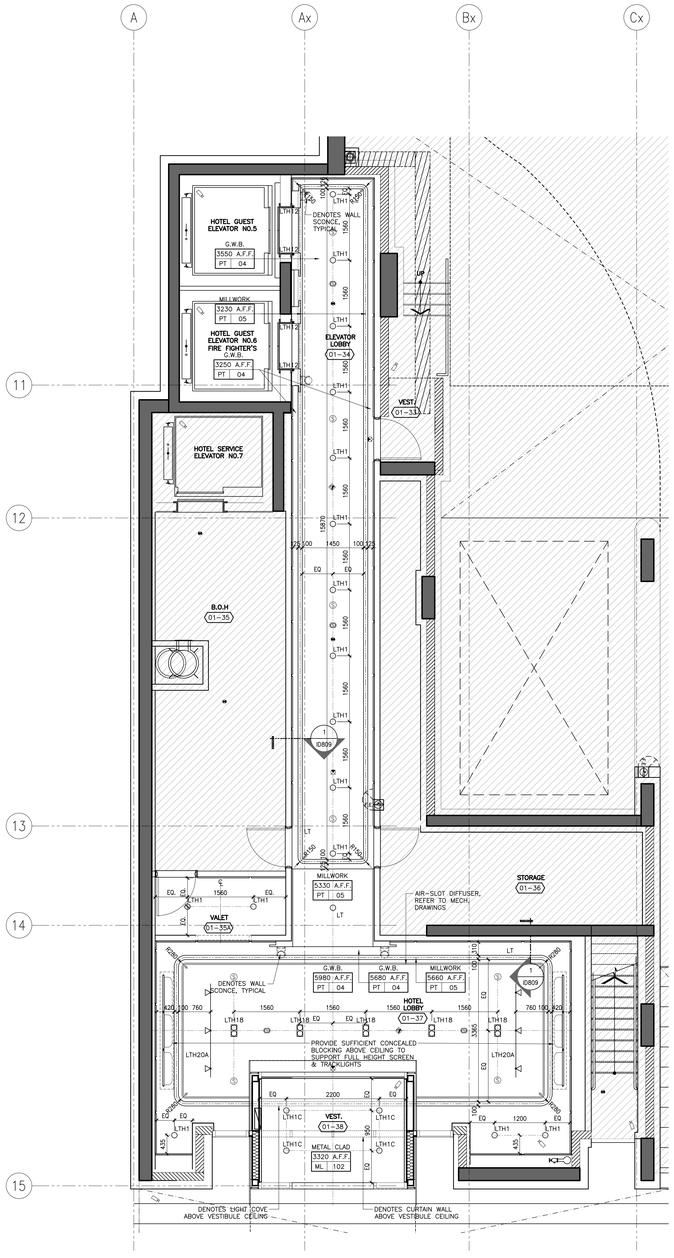

2 ID203 SCALE 1:50 — REFLECTED CEILING PLAN / GROUND FLOOR-SOUTH TOWER

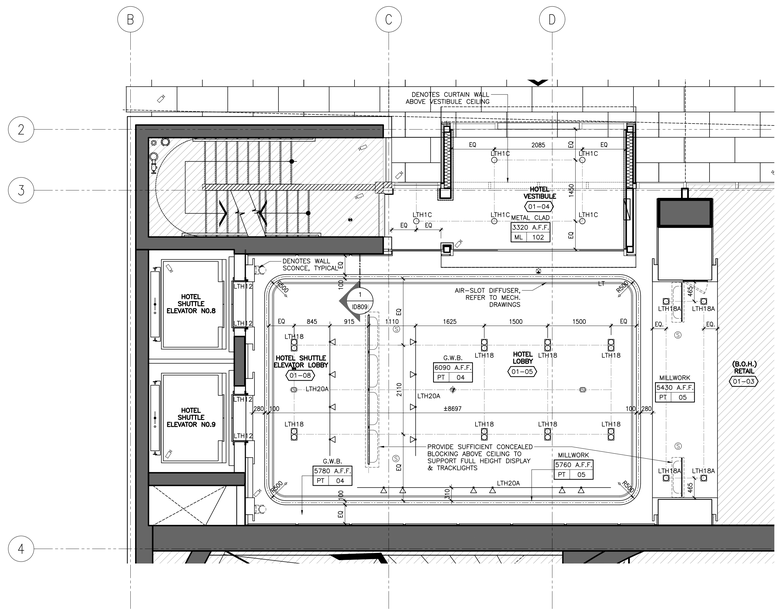

1 ID203 SCALE 1:50 — REFLECTED CEILING PLAN / GROUND FLOOR-NORTH TOWER

STUDIO MUNGE

25 WINGOLD AVE. TORONTO, ONTARIO CANADA M6B 1P8
416.588.1668 STUDIOMUNGE.COM

DATE
MAY 23 2016

SCALE
AS NOTED

DRAWN BY: RG, JL, RV, SM
CHECKED BY: SS

PROJECT NUMBER
15139

PROJECT NAME
CANOPY HOTEL
YORKVILLE

387-407 BLOOR ST E & 28 SELBY ST.
TORONTO, ONTARIO
M4W 1H7 CANADA

DRAWING TITLE
GROUND FLOOR AMENITIES
REFLECTED CEILING PLAN

DRAWING NUMBER
ID203


POWER & COMMUNICATION NOTES


1. GENERAL CONTRACTOR SHALL REPORT ANY DISCREPANCIES BETWEEN MEP CONSULTANT'S AND DESIGNER'S DRAWINGS PRIOR TO FABRICATION / CONSTRUCTION.
2. ID POWER AND COMMUNICATION PLANS SHALL BE READ IN CONJUNCTION WITH ID REFLECTED CEILING PLANS AND ID FLOOR FINISHES PLANS, AS WELL AS WITH MEP CONSULTANT'S DRAWINGS.
3. ALL POWER, COMMUNICATION, FIRE PROTECTION AND SAFETY SYMBOLS SHOWN ARE FOR LOCATION AND REFERENCE ONLY. REFER TO MECHANICAL AND ELECTRICAL ENGINEER'S DRAWINGS FOR SPECIFICATIONS.
4. FOR ALL ADDITIONAL INFORMATION ABOUT POWER AND COMMUNICATION OUTLETS AND OTHER ELECTRICAL REQUIREMENTS, REFER TO MEP (ELECTRICAL) CONSULTANT'S DRAWINGS FOR SPECIFICATIONS.
5. ALL DUPLEX OUTLETS SHALL BE LUTRON VAREO SERIES COLOR: WHITE OR APPROVED EQUAL BY DESIGNER UNLESS OTHERWISE SPECIFIED.
6. ALL SWITCHES SHALL BE GANGED WHERE APPLICABLE. SEE ELEVATIONS TO CONFIRM MOUNTING HEIGHT AND ORIENTATION.
7. POWER OUTLETS FOR ALL MECHANICAL EQUIPMENT SHALL BE CONCEALED AND BE COORDINATED WITH MECHANICAL AND ELECTRICAL ENGINEER'S DRAWINGS..
8. MECHANICAL AND ELECTRICAL ENGINEERS SHALL COORDINATE WITH KITCHEN CONSULTANT FOR ALL KITCHEN EQUIPMENT REQUIREMENTS.
9. WALL MOUNTING HEIGHTS

POWER OUTLETS	300MM / 1'-0" AFF UNLESS OTHERWISE NOTED USAGE SHOULD BE WRITTEN IF REQUIRED	UNLESS OTHERWISE NOTED
FRIDGE OUTLETS	560MM / 1'-10" AFF UNLESS OTHERWISE NOTED	TV OUTLETS 1370MM / 4'-6" AFF UNLESS OTHERWISE NOTED
GFI POWER OUTLETS	1070MM / 3'-6" AFF	LIGHT SWITCHES 1200MM / 4'-0" AFF UNLESS OTHERWISE NOTED OR
		THERMOSTAT 1370MM / 4'-6" AFF UNLESS OTHERWISE NOTED

POWER & COMMUNICATION LEGEND

- WALL MOUNTED POWER OUTLET
- WALL MOUNTED POWER OUTLET UNDER COUNTER
- WALL MOUNTED GFI POWER OUTLET
- USB — WALL MOUNTED COMBINATION POWER OUTLET AND USB CHARGER
- WP — WALL MOUNTED WEATHERPROOF POWER OUTLET
- WP/USB — WALL MOUNTED WEATHERPROOF COMBINATION POWER OUTLET AND USB CHARGER
- WALL MOUNTED QUADPLEX POWER OUTLET
- FLOOR MOUNTED POWER OULTET
- USB — FLOOR MOUNTED COMBINATION POWER OUTLET AND USB CHARGER
- POS STATION: 3 DATA POINTS AND 1 ISOLATED GROUND QUADPLEX POWER OUTLET
- WALL MOUNTED TELEPHONE POINT
- WALL MOUNTED DATA POINT
- WALL MOUNTED PHONE & DATA POINT
- FLOOR MOUNTED TELEPHONE POINT
- FLOOR MOUNTED DATA POINT
- TV — TV OUTLET
- TH — THERMOSTAT
- SWITCH
- J — JUNCTION BOX
- AP — CEILING MOUNTED DATA POINT FOR 'WIRELESS ACCESS POINT'
- LTX — POWER POINT FOR IN-GROUND LIGHTING

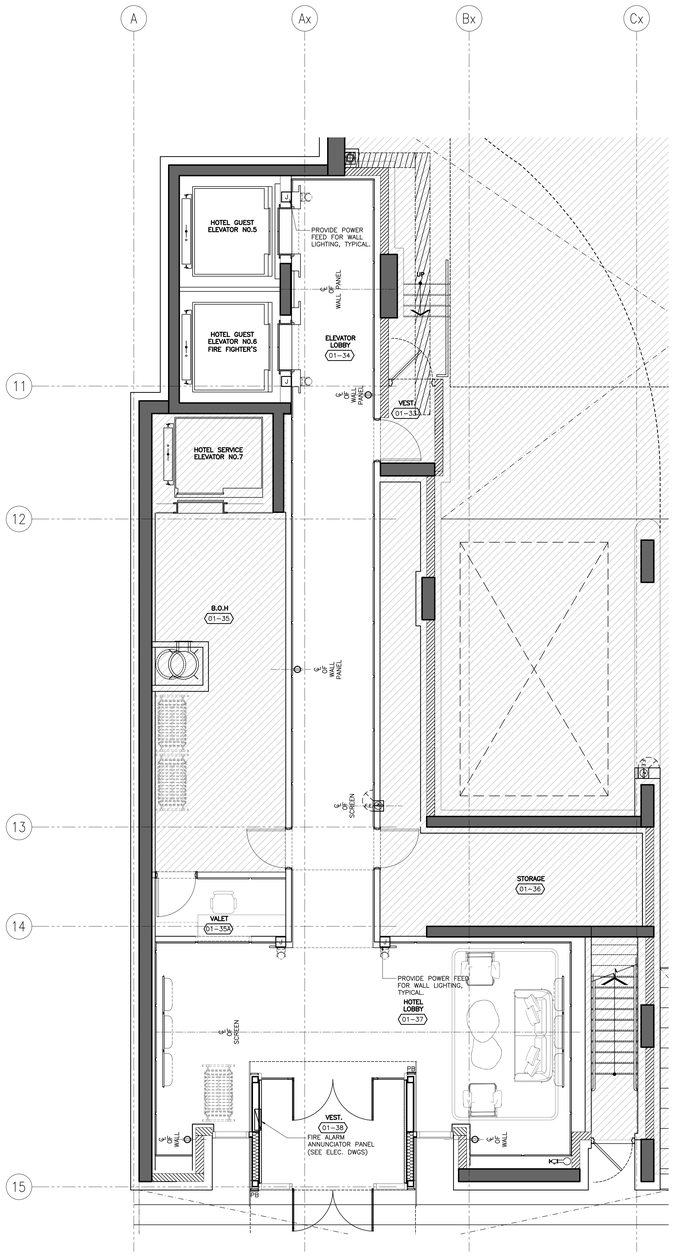

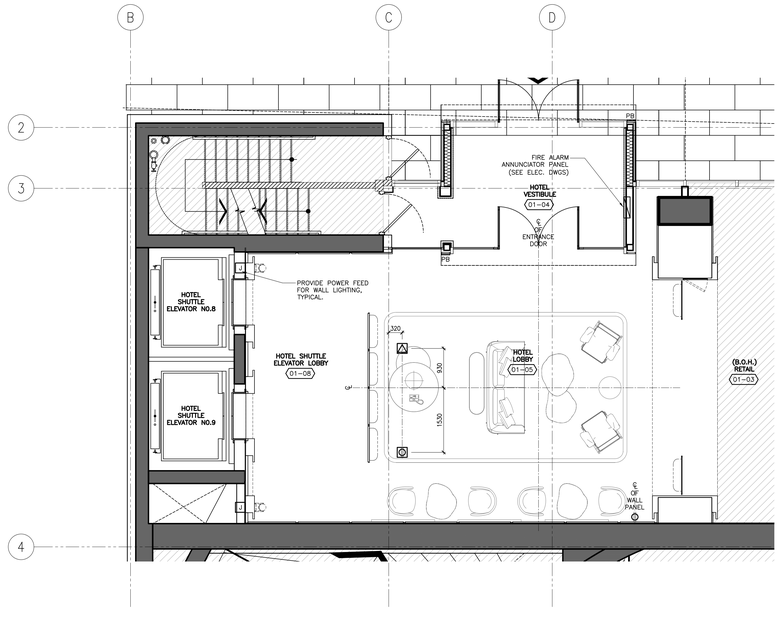

2 ID204 SCALE 1:50 — POWER AND COMMUNICATION PLAN GROUND FLOOR-SOUTH

1 ID204 SCALE 1:50 — POWER AND COMMUNICATION PLAN GROUND FLOOR-NORTH

DRAWING ARE NOT TO BE SCALED. CONTRACTOR MUST CHECK AND VERIFY ALL JOB DIMENSIONS, DRAWINGS, DETAILS AND SPECIFICATIONS, AND REPORT ANY DISCREPANCIES TO DESIGNER BEFORE PROCEEDING WITH WORK.

REV.	ISSUED FOR	DATE
1	HILTON-50% DESIGN DEVELOPMENT	DEC 08, 2016
2	DRYWALL TENDER	APR .10, 2017
3	WORK IN PROGRESS	JUN. 01, 2017
4	ISSUED FOR TENDER	JAN. 11, 2019
5	REDESIGN - FOR COORDINATION	AUG. 28, 2020
6	REDESIGN-PAINT AND TILE TENDER	DEC. 14, 2020

NOT FOR CONSTRUCTION

STUDIO MUNGE

25 WINGOLD AVE. TORONTO, ONTARIO CANADA M6B 1P8
416.588.1668 STUDIOMUNGE.COM

DATE
MAY 23 2016

SCALE
AS NOTED

DRAWN BY	CHECKED BY
RG, JL, RV, SM	SS


PROJECT NUMBER
15139

PROJECT NAME
CANOPY HOTEL
YORKVILLE


387-407 BLOOR ST E & 28 SELBY ST.
TORONTO, ONTARIO
M4W 1H7 CANADA

DRAWING TITLE
GROUND FLOOR AMENITIES
POWER & COMMUNICATIONS PLAN


DRAWING NUMBER
ID204

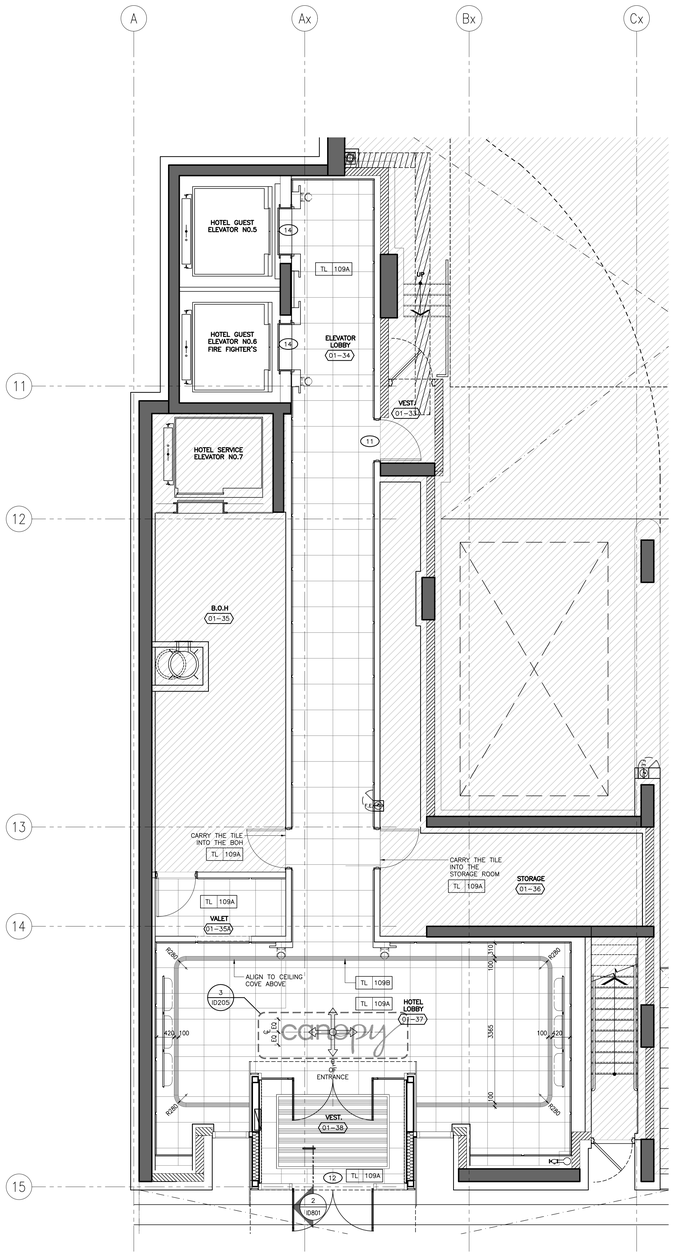

2 ID205 SCALE 1:50 | FLOOR FINISHES PLAN GROUND FLOOR-SOUTH

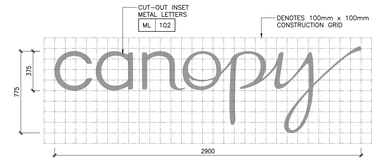

3 ID205 SCALE 1:50 | PLAN DETAIL GROUND FLOOR

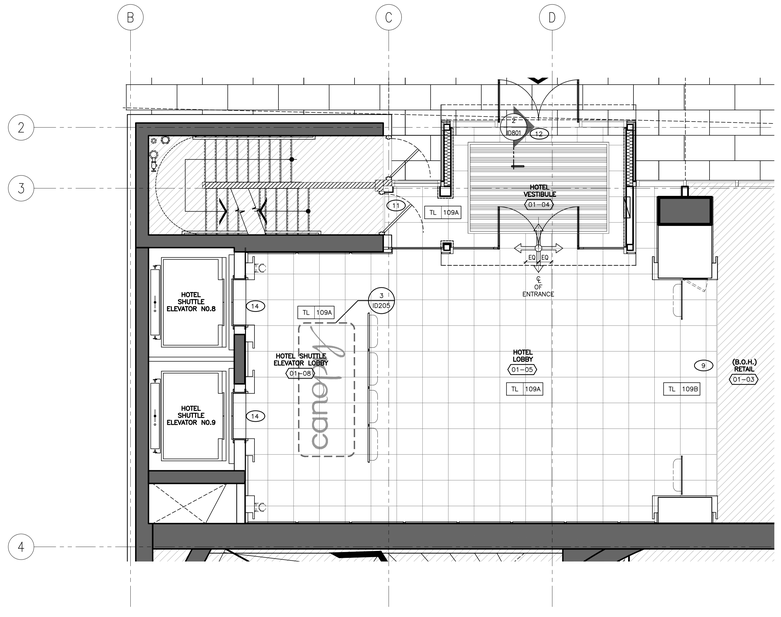

1 ID205 SCALE 1:50 | FLOOR FINISHES PLAN GROUND FLOOR-NORTH

FLOOR FINISHES LEGEND

FINISH | XX | XXX — FLOOR FINISHES TAG

(#) — FLOOR TRANSITION TYPE; FOR DETAILS REFER TO FLOOR TRANSITION DRAWIN

□ — IN-GRADE FLOOR LIGHT; REFER TO LIGHTING CONSULTANTS SPECIFICATIONS

SETTING OUT POINT

FLOOR FINISHES NOTES

1. ID FINISHES PLANS SHALL BE READ IN CONJUNCTION WITH ID REFLECTED CEILING PLANS, AND ID POWER AND COMMUNICATIONS PLANS FOR ALIGNMENT.
2. FOR EXTENT AND LOCATION OF DEPRESSED SLABS, REFER TO ARCHITECTURAL DRAWINGS.
3. THE CONTRACTOR SHALL PROVIDE FULL MOCK-UP FOR ALL STONE PATTERNS, CLIENT SHALL REVIEW AND SIGN-OFF PRIOR TO CONSTRUCTION / FABRICATION.
4. THE CONTRACTOR SHALL SITE VERIFY ALL DIMENSIONS ON PLAN PRIOR TO CONSTRUCTION / FABRICATION.
5. POWER FOR IN-GRADE LIGHTING SHALL BE COORDINATED WITH ELECTRICAL ENGINEER.
6. REFER TO LANDSCAPE ARCHITECT'S DRAWING FOR ALL OUTDOOR FLOOR FINISHES.
7. FOR ALL EXTERIOR DOOR THRESHOLD DETAILS REFER TO ARCHITECT'S DRAWINGS. FINISH TO BE COORDINATED WITH INTERIOR DESIGNER PRIOR TO CONSTRUCTION.

DRAWING ARE NOT TO BE SCALED. CONTRACTOR MUST CHECK AND VERIFY ALL JOB DIMENSIONS, DRAWINGS, DETAILS AND SPECIFICATIONS, AND REPORT ANY DISCREPANCIES TO DESIGNER BEFORE PROCEEDING WITH WORK.

REV.	ISSUED FOR	DATE
1	HILTON-50% DESIGN DEVELOPMENT	DEC 08, 2016
2	DRYWALL TENDER	APR .10, 2017
3	WORK IN PROGRESS	JUN. 01, 2017
4	ISSUED FOR TENDER	JAN. 09, 2019
5	REDESIGN-PRELIMINARY TILE TENDER	NOV. 20, 2020
6	REDESIGN-PAINT AND TILE TENDER	DEC. 14, 2020

NOT FOR CONSTRUCTION

STUDIO MUNGE

25 WINGOLD AVE. TORONTO, ONTARIO CANADA M6B 1P8
416.588.1668 STUDIOMUNGE.COM

DATE
MAY 23 2016

SCALE
AS NOTED

DRAWN BY
RG, JL, RV

CHECKED BY
SS


PROJECT NUMBER
15139

PROJECT NAME
CANOPY HOTEL
YORKVILLE


387-407 BLOOR ST E & 28 SELBY ST.
TORONTO, ONTARIO
M4W 1H7 CANADA

DRAWING TITLE
GROUND FLOOR AMENITIES FLOOR FINISHES PLAN


DRAWING NUMBER
ID205

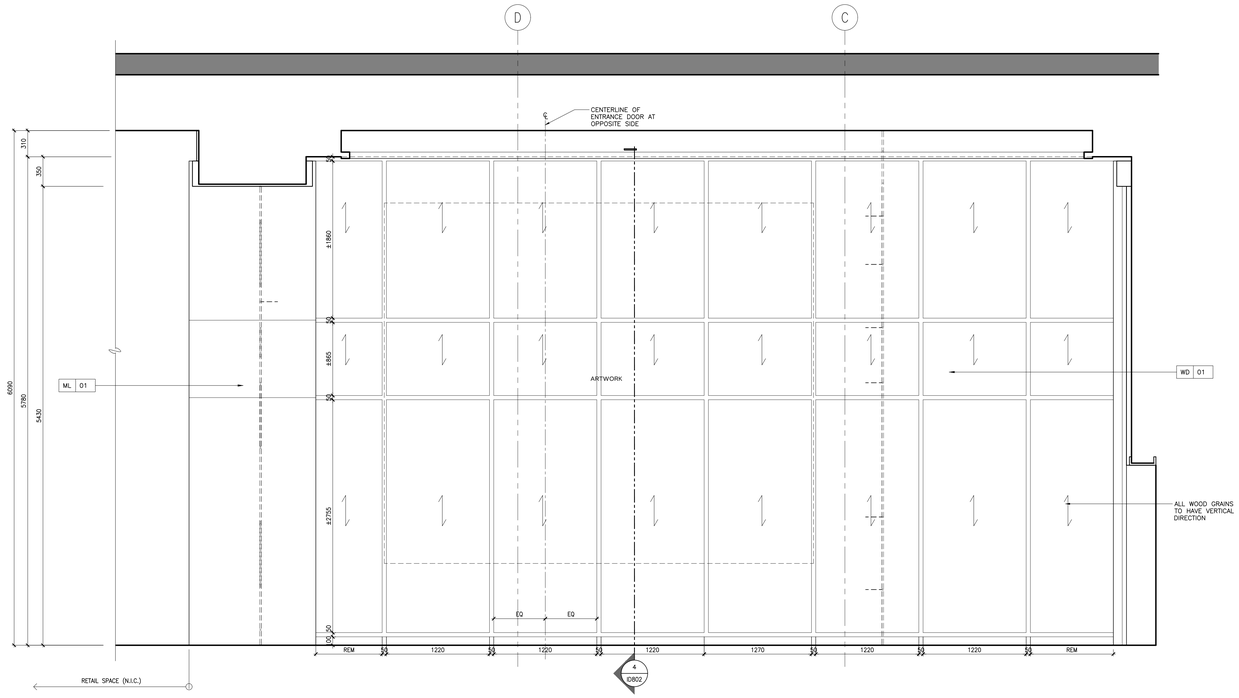


4 ID206A SCALE 1:25 **ELEVATION**
GROUND FLOOR-NORTH TOWER

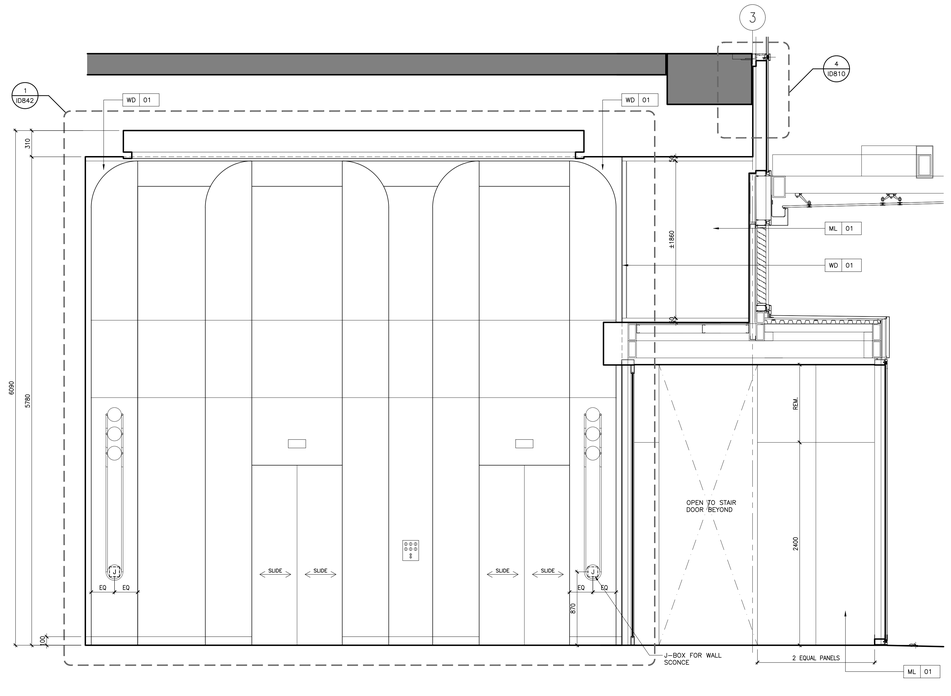

3 ID206A SCALE 1:25 **ELEVATION**
GROUND FLOOR-NORTH TOWER

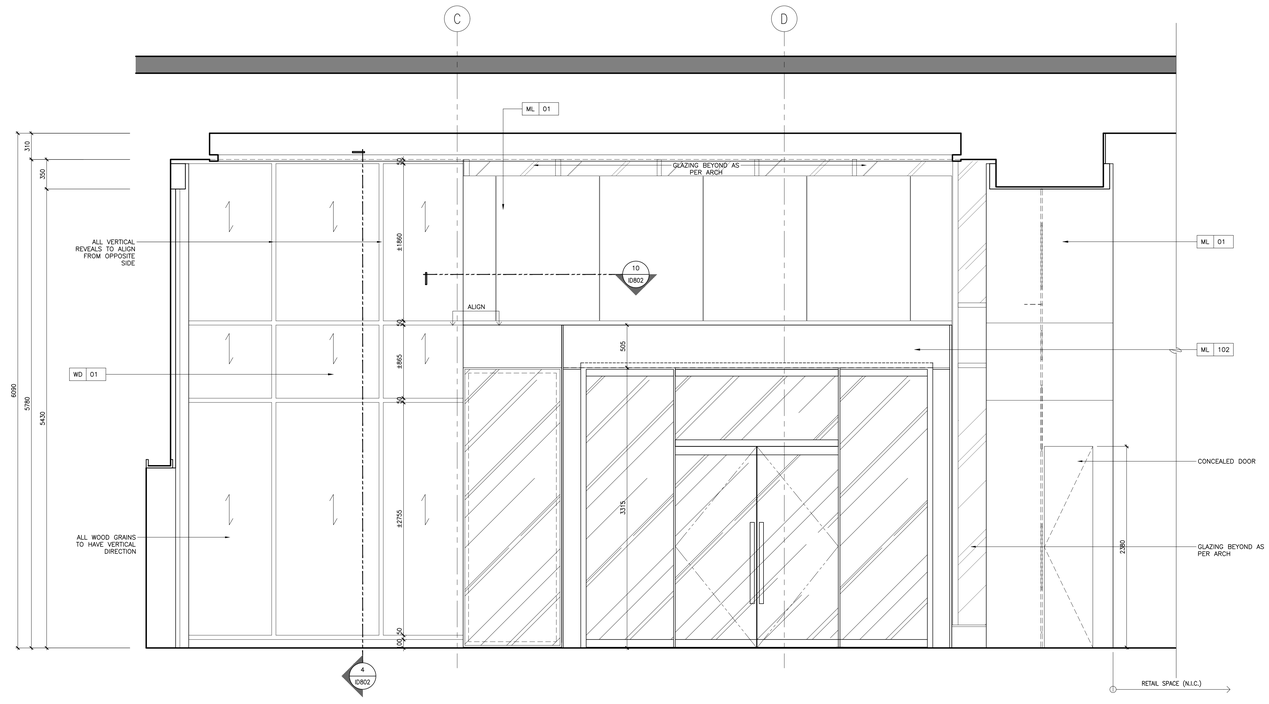

2 ID206A SCALE 1:25 **ELEVATION**
GROUND FLOOR-NORTH TOWER

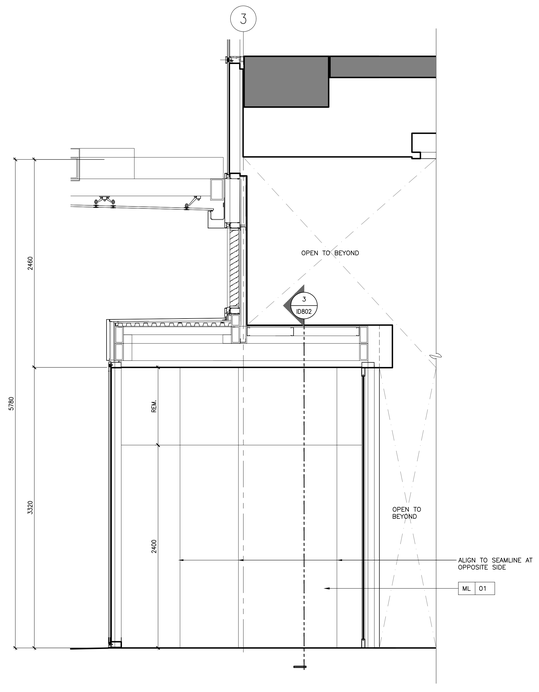

1 ID206A SCALE 1:25 **ELEVATION**
GROUND FLOOR-NORTH TOWER

DRAWING ARE NOT TO BE SCALED. CONTRACTOR MUST CHECK AND VERIFY ALL JOB DIMENSIONS, DRAWINGS, DETAILS AND SPECIFICATIONS, AND REPORT ANY DISCREPANCIES TO DESIGNER BEFORE PROCEEDING WITH WORK.

REV.	ISSUED FOR	DATE
1	HILTON-50% DESIGN DEVELOPMENT	DEC 08, 2016
2	DRYWALL TENDER	APR .10, 2017
3	WORK IN PROGRESS	JUN. 01, 2017
4	ISSUED FOR TENDER	JAN. 09, 2019
5	REDESIGN-PAINT AND TILE TENDER	DEC. 14, 2020

NOT FOR CONSTRUCTION

STUDIO MUNGE

25 WINGOLD AVE. TORONTO, ONTARIO CANADA M6B 1P8
416.588.1668 STUDIOMUNGE.COM

DATE
MAY 23 2016

SCALE
AS NOTED

DRAWN BY
RG, RV

CHECKED BY
SS

PROJECT NUMBER
15139

PROJECT NAME
CANOPY HOTEL
YORKVILLE

387-407 BLOOR ST E & 28 SELBY ST.
TORONTO, ONTARIO
M4W 1H7 CANADA


DRAWING TITLE
GROUND FLOOR NORTH TOWER
LOBBY ELEVATIONS

DRAWING NUMBER
ID206A


DRAWING ARE NOT TO BE SCALED. CONTRACTOR MUST CHECK AND VERIFY ALL JOB DIMENSIONS, DRAWINGS, DETAILS AND SPECIFICATIONS, AND REPORT ANY DISCREPANCIES TO DESIGNER BEFORE PROCEEDING WITH WORK.

REV	ISSUED FOR	DATE
1	HILTON-50% DESIGN DEVELOPMENT	DEC 08, 2016
2	DRYWALL TENDER	APR. 10, 2017
3	WORK IN PROGRESS	JUN. 01, 2017
4	ISSUED FOR TENDER	JAN. 11, 2019
5	REDESIGN-PAINT AND TILE TENDER	DEC. 14, 2020

NOT FOR CONSTRUCTION

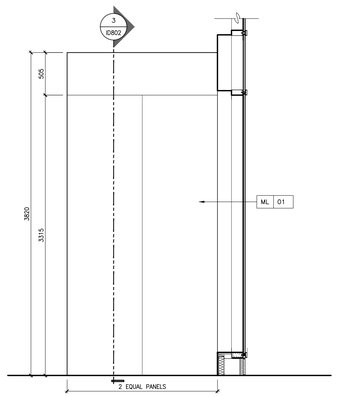

2 ID206B SCALE 1:25 | ELEVATION - COLUMN CLADDING GROUND FLOOR-NORTH TOWER

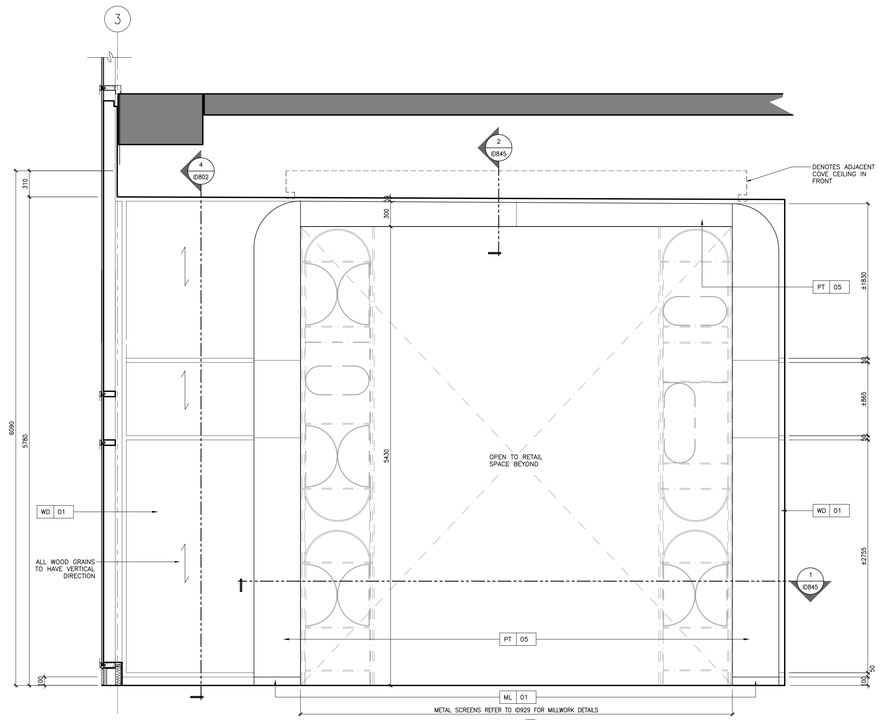

1 ID206B SCALE 1:25 | ELEVATION GROUND FLOOR-NORTH TOWER

STUDIO MUNGE

25 WINGOLD AVE. TORONTO, ONTARIO CANADA M6B 1P8
416.588.1668 STUDIOMUNGE.COM

DATE
MAY 23 2016

SCALE
AS NOTED

DRAWN BY: RG, JL, RV
CHECKED BY: SS


PROJECT NUMBER
15139

PROJECT NAME
CANOPY HOTEL
YORKVILLE


387-407 BLOOR ST E & 28 SELBY ST.
TORONTO, ONTARIO
M4W 1H7 CANADA

DRAWING TITLE
GROUND FLOOR NORTH TOWER
LOBBY ELEVATIONS


DRAWING NUMBER
ID206B

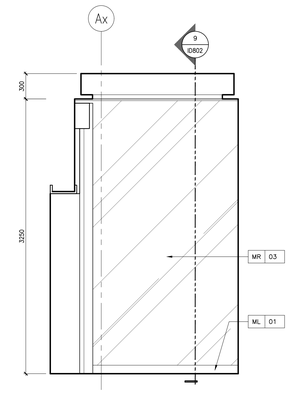

3 ID207 SCALE 1:25 | LOBBY ELEVATION GROUND FLOOR-SOUTH TOWER

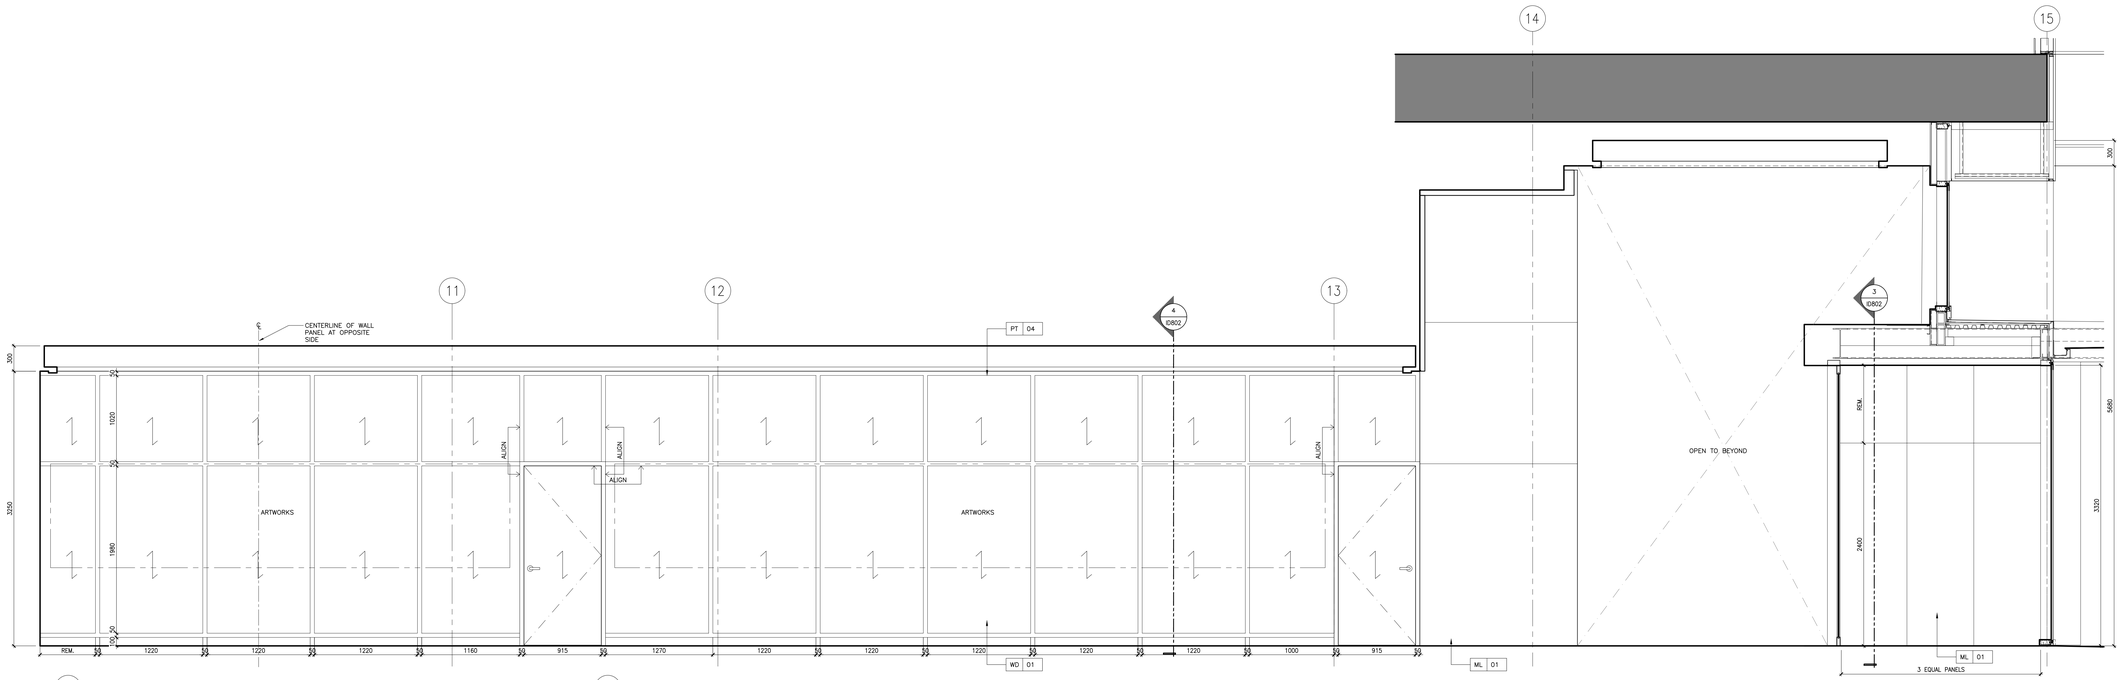

2 ID207 SCALE 1:25 | LOBBY ELEVATION GROUND FLOOR-SOUTH TOWER

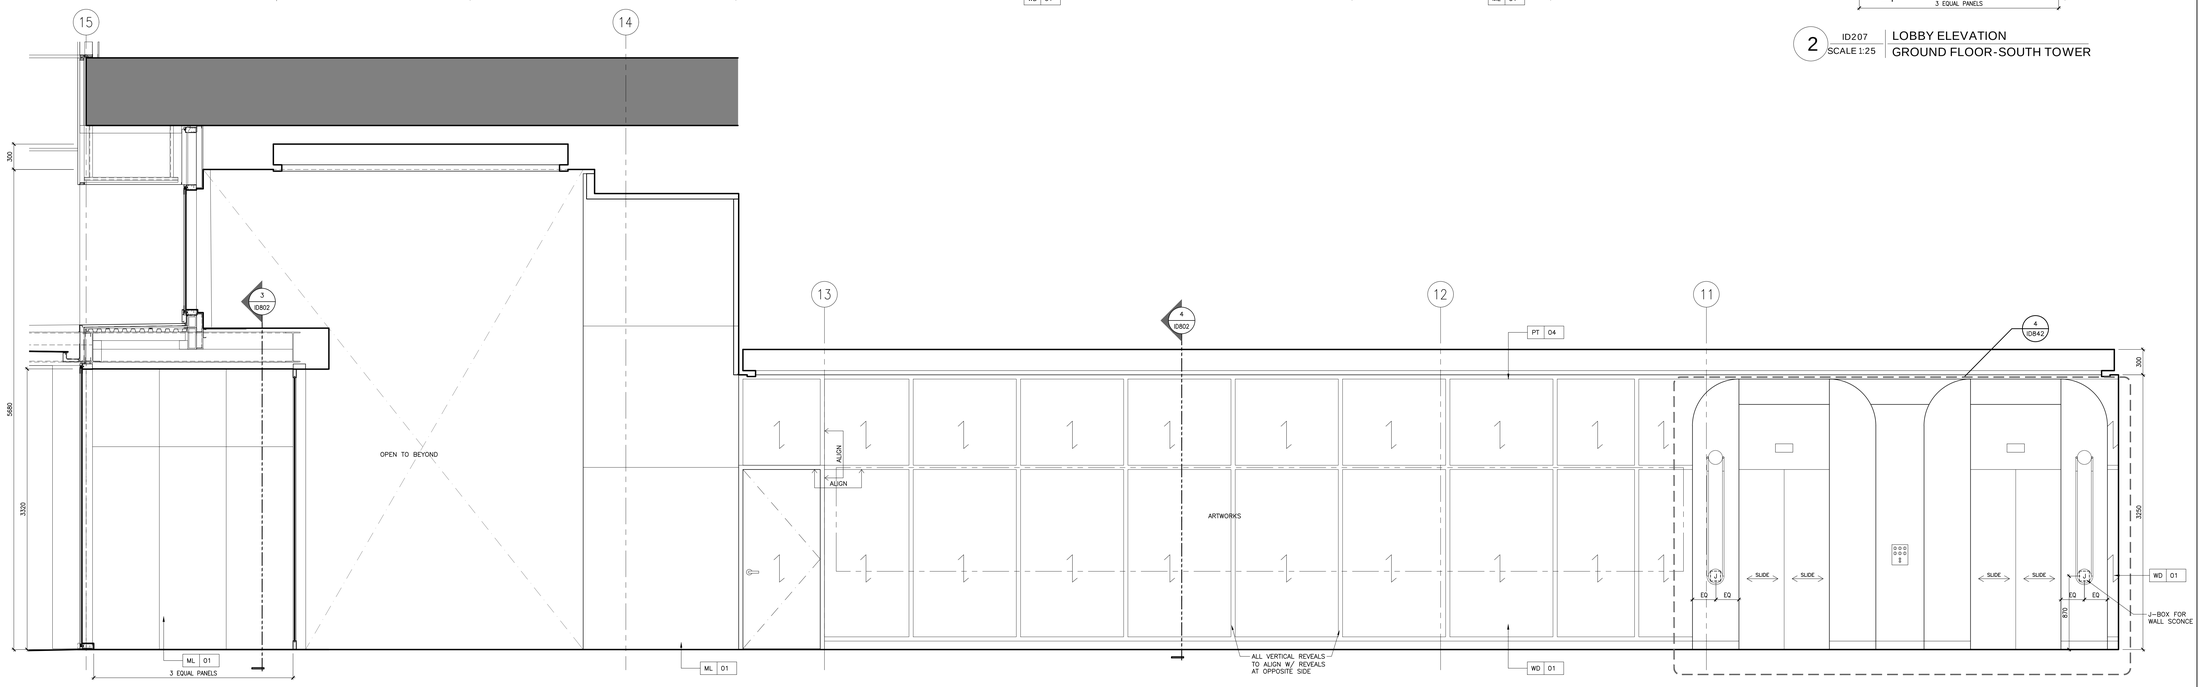

1 ID207 SCALE 1:25 | LOBBY ELEVATION GROUND FLOOR-SOUTH TOWER

DRAWING ARE NOT TO BE SCALED. CONTRACTOR MUST CHECK AND VERIFY ALL JOB DIMENSIONS, DRAWINGS, DETAILS AND SPECIFICATIONS, AND REPORT ANY DISCREPANCIES TO DESIGNER BEFORE PROCEEDING WITH WORK.

REV.	ISSUED FOR	DATE
1	HILTON-50% DESIGN DEVELOPMENT	DEC 08, 2016
2	DRYWALL TENDER	APR. 10, 2017
3	WORK IN PROGRESS	JUN. 01, 2017
4	ISSUED FOR TENDER	JAN. 11, 2019
5	REDESIGN-PAINT AND TILE TENDER	DEC. 14, 2020

NOT FOR CONSTRUCTION

STUDIO MUNGE

25 WINGOLD AVE. TORONTO, ONTARIO CANADA M6B 1P8
416.588.1668 STUDIOMUNGE.COM

DATE
MAY 23 2016

SCALE
AS NOTED

DRAWN BY	CHECKED BY
RG, JL, RV	SS


PROJECT NUMBER
15139

PROJECT NAME
CANOPY HOTEL
YORKVILLE


387-407 BLOOR ST E & 28 SELBY ST.
TORONTO, ONTARIO
M4W 1H7 CANADA

DRAWING TITLE
GROUND FLOOR SOUTH TOWER
LOBBY ELEVATIONS


DRAWING NUMBER
ID207

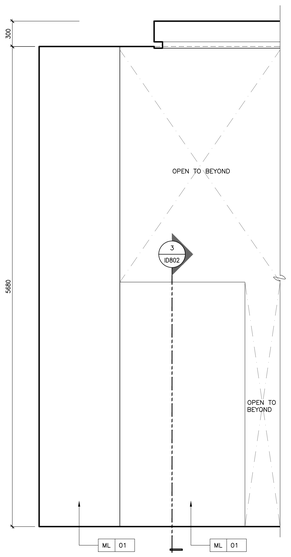


5 ID208 SCALE 1:25 | LOBBY ELEVATION GROUND FLOOR-SOUTH TOWER

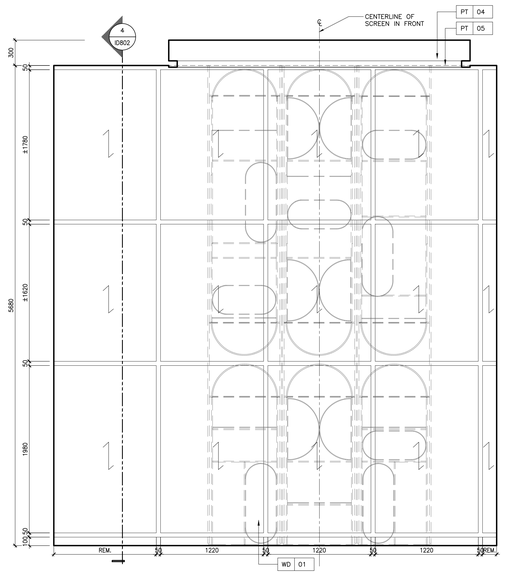


4 ID208 SCALE 1:25 | LOBBY ELEVATION GROUND FLOOR-SOUTH TOWER

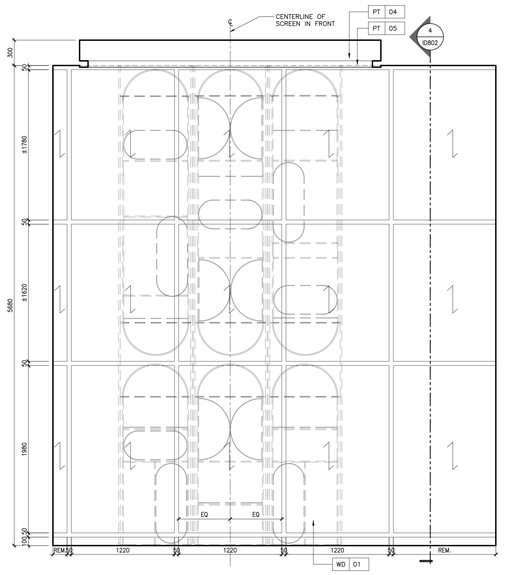

3 ID208 SCALE 1:25 | LOBBY ELEVATION GROUND FLOOR-SOUTH TOWER

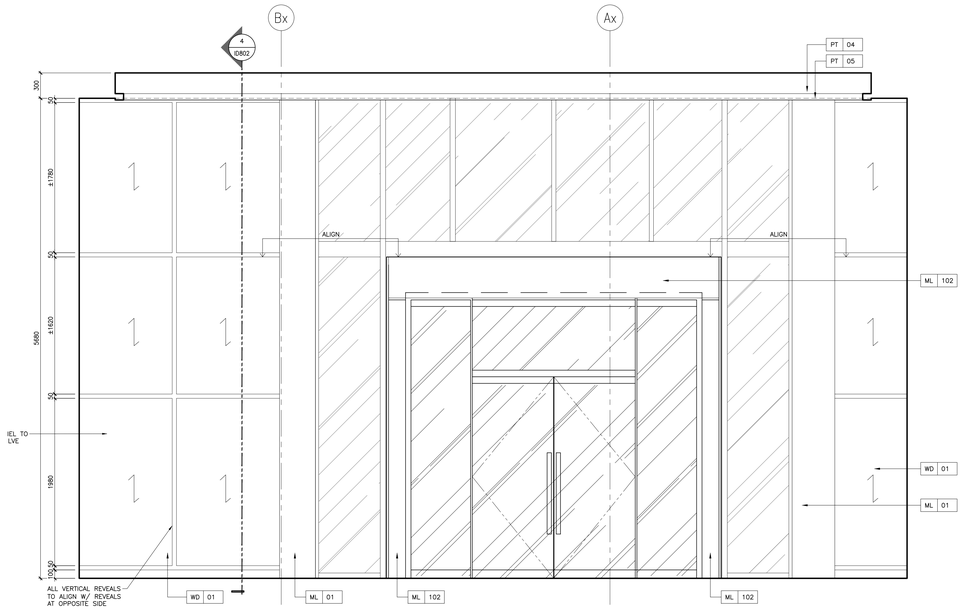

2 ID208 SCALE 1:25 | LOBBY ELEVATION GROUND FLOOR-SOUTH TOWER

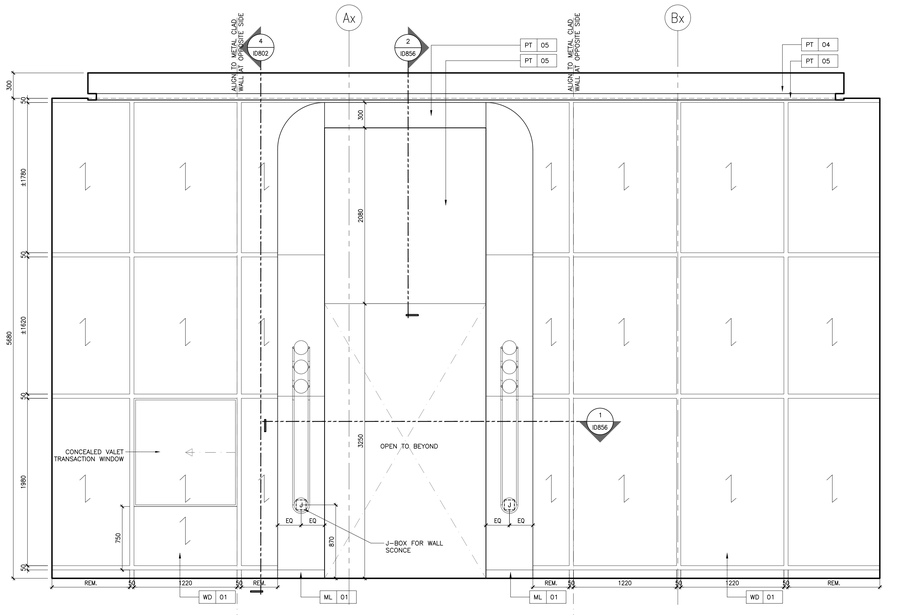

1 ID208 SCALE 1:25 | LOBBY ELEVATION GROUND FLOOR-SOUTH TOWER

DRAWING ARE NOT TO BE SCALED. CONTRACTOR MUST CHECK AND VERIFY ALL JOB DIMENSIONS, DRAWINGS, DETAILS AND SPECIFICATIONS, AND REPORT ANY DISCREPANCIES TO DESIGNER BEFORE PROCEEDING WITH WORK.

REV.	ISSUED FOR	DATE
6	REDESIGN-PAINT AND TILE TENDER	DEC. 14, 2020

NOT FOR CONSTRUCTION

STUDIO MUNGE

25 WINGOLD AVE. TORONTO, ONTARIO CANADA M6B 1P8
416.588.1668 STUDIOMUNGE.COM

DATE
MAY 23 2016

SCALE
AS NOTED

DRAWN BY
RG, JL, RV

CHECKED BY
SS

PROJECT NUMBER
15139

PROJECT NAME
CANOPY HOTEL
YORKVILLE

387-407 BLOOR ST E & 28 SELBY ST.
TORONTO, ONTARIO
M4W 1H7 CANADA

DRAWING TITLE
GROUND FLOOR SOUTH TOWER
LOBBY ELEVATIONS

DRAWING NUMBER
ID208

PARTITION PLAN LEGEND


- ELEVATION TAG
- SECTION / DETAIL TAG
- BLOW UP DETAIL TAG
- GRID BUBBLE
- DOOR ID
- WALL TYPE
- ROOM NUMBER
- ROOM NAME
- NOT IN SCOPE

PARTITION PLAN NOTES

1. GENERAL CONTRACTOR SHALL REPORT ANY DISCREPANCIES BETWEEN THE ARCHITECT'S AND DESIGNER'S DRAWINGS PRIOR TO FABRICATION / CONSTRUCTION.
2. ID PARTITION PLANS SHALL BE READ IN CONJUNCTION WITH THE ARCHITECT'S DRAWINGS.
3. FOR ALL PARTITION WALL TYPES, REFER TO ARCHITECTURAL DRAWINGS.
4. ARCHITECT SHALL REVIEW AND CONFIRM THICKNESS OF ALL INTERIOR WALL TYPES, INCLUDING ROOM / SUITE INTERIOR WALL PARTITIONS.
5. FOR ALL PARTITION WALL DIMENSIONS, REFER TO ARCHITECTURAL DRAWINGS. THESE ARE INTERIOR DESIGN DRAWINGS AND ONLY INTERIOR DESIGN ITEMS RELATIVE TO PARTITIONS ARE DIMENSIONED.
6. DIMENSIONS SHOWN ARE MEASURED FROM FINISHED FACE TO FINISHED FACE OF PARTITION WALLS.



2 ID301 SCALE 1:50 | PARTITION PLAN SECOND FLOOR-SOUTH

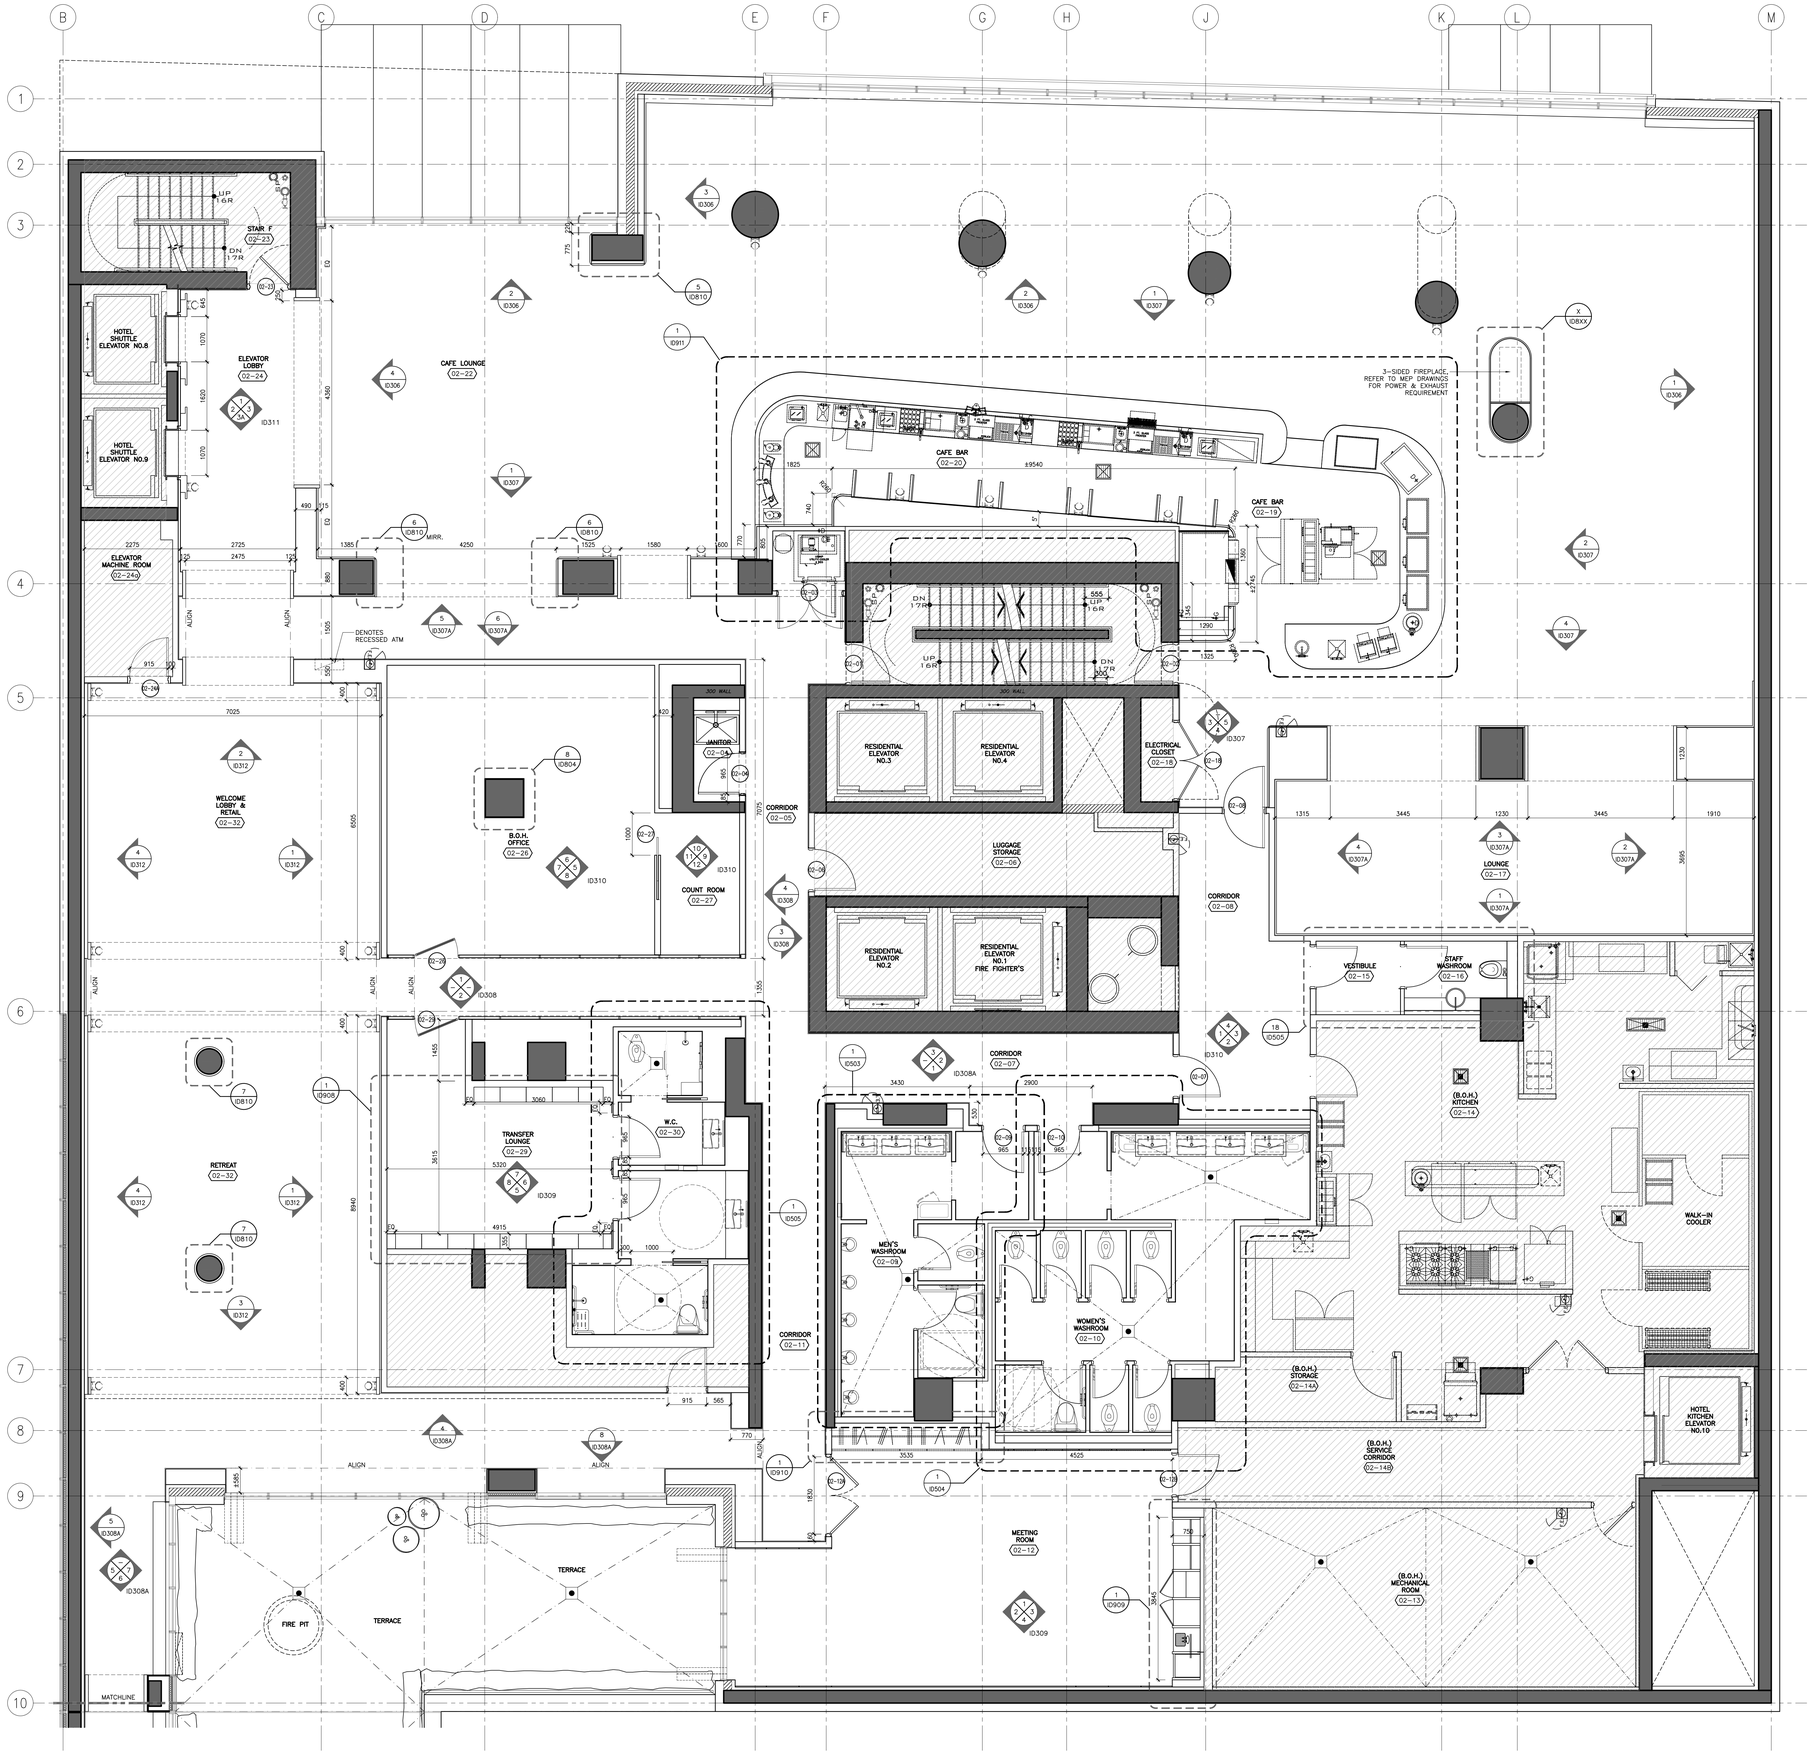

1 ID301 SCALE 1:50 | PARTITION PLAN SECOND FLOOR-NORTH

DRAWING ARE NOT TO BE SCALED. CONTRACTOR MUST CHECK AND VERIFY ALL JOB DIMENSIONS, DRAWINGS, DETAILS AND SPECIFICATIONS, AND REPORT ANY DISCREPANCIES TO DESIGNER BEFORE PROCEEDING WITH WORK.

REV.	ISSUED FOR	DATE
1	HILTON-50% DESIGN DEVELOPMENT	DEC 08, 2016
2	DRYWALL TENDER	APR. 10, 2017
3	WORK IN PROGRESS	JUN. 01, 2017
4	ISSUED FOR TENDER	JAN. 11, 2019
5	REDESIGN-PRELIMINARY TILE TENDER	NOV. 20, 2020
6	REDESIGN-PAINT AND TILE TENDER	DEC. 14, 2020

NOT FOR CONSTRUCTION

STUDIO MUNGE

25 WINGOLD AVE. TORONTO, ONTARIO CANADA M6B 1P8
416.588.1668 STUDIOMUNGE.COM

DATE
MAY 23 2016

SCALE
AS NOTED

DRAWN BY	CHECKED BY
RG, JL, RV, SM	SS

PROJECT NUMBER
15139

PROJECT NAME
CANOPY HOTEL
YORKVILLE

387-407 BLOOR ST E & 28 SELBY ST.
TORONTO, ONTARIO
M4W 1H7 CANADA

DRAWING TITLE
SECOND FLOOR-NORTH TOWER AMENITIES PARTITION PLAN


DRAWING NUMBER
ID301

FURNITURE (FF&E) LEGEND

XX X.XXX — FURNITURE REFERENCE TAG

FURNITURE (FF&E) NOTES

1. ID FURNITURE PLANS SHALL BE READ IN CONJUNCTION WITH FF&E SPECIFICATIONS.
2. ALL ART AND SCULPTURES SHALL BE BY ART CONSULTANT.
3. THE CONTRACTOR SHALL PROVIDE SUFFICIENT BACKING AS REQUIRED.

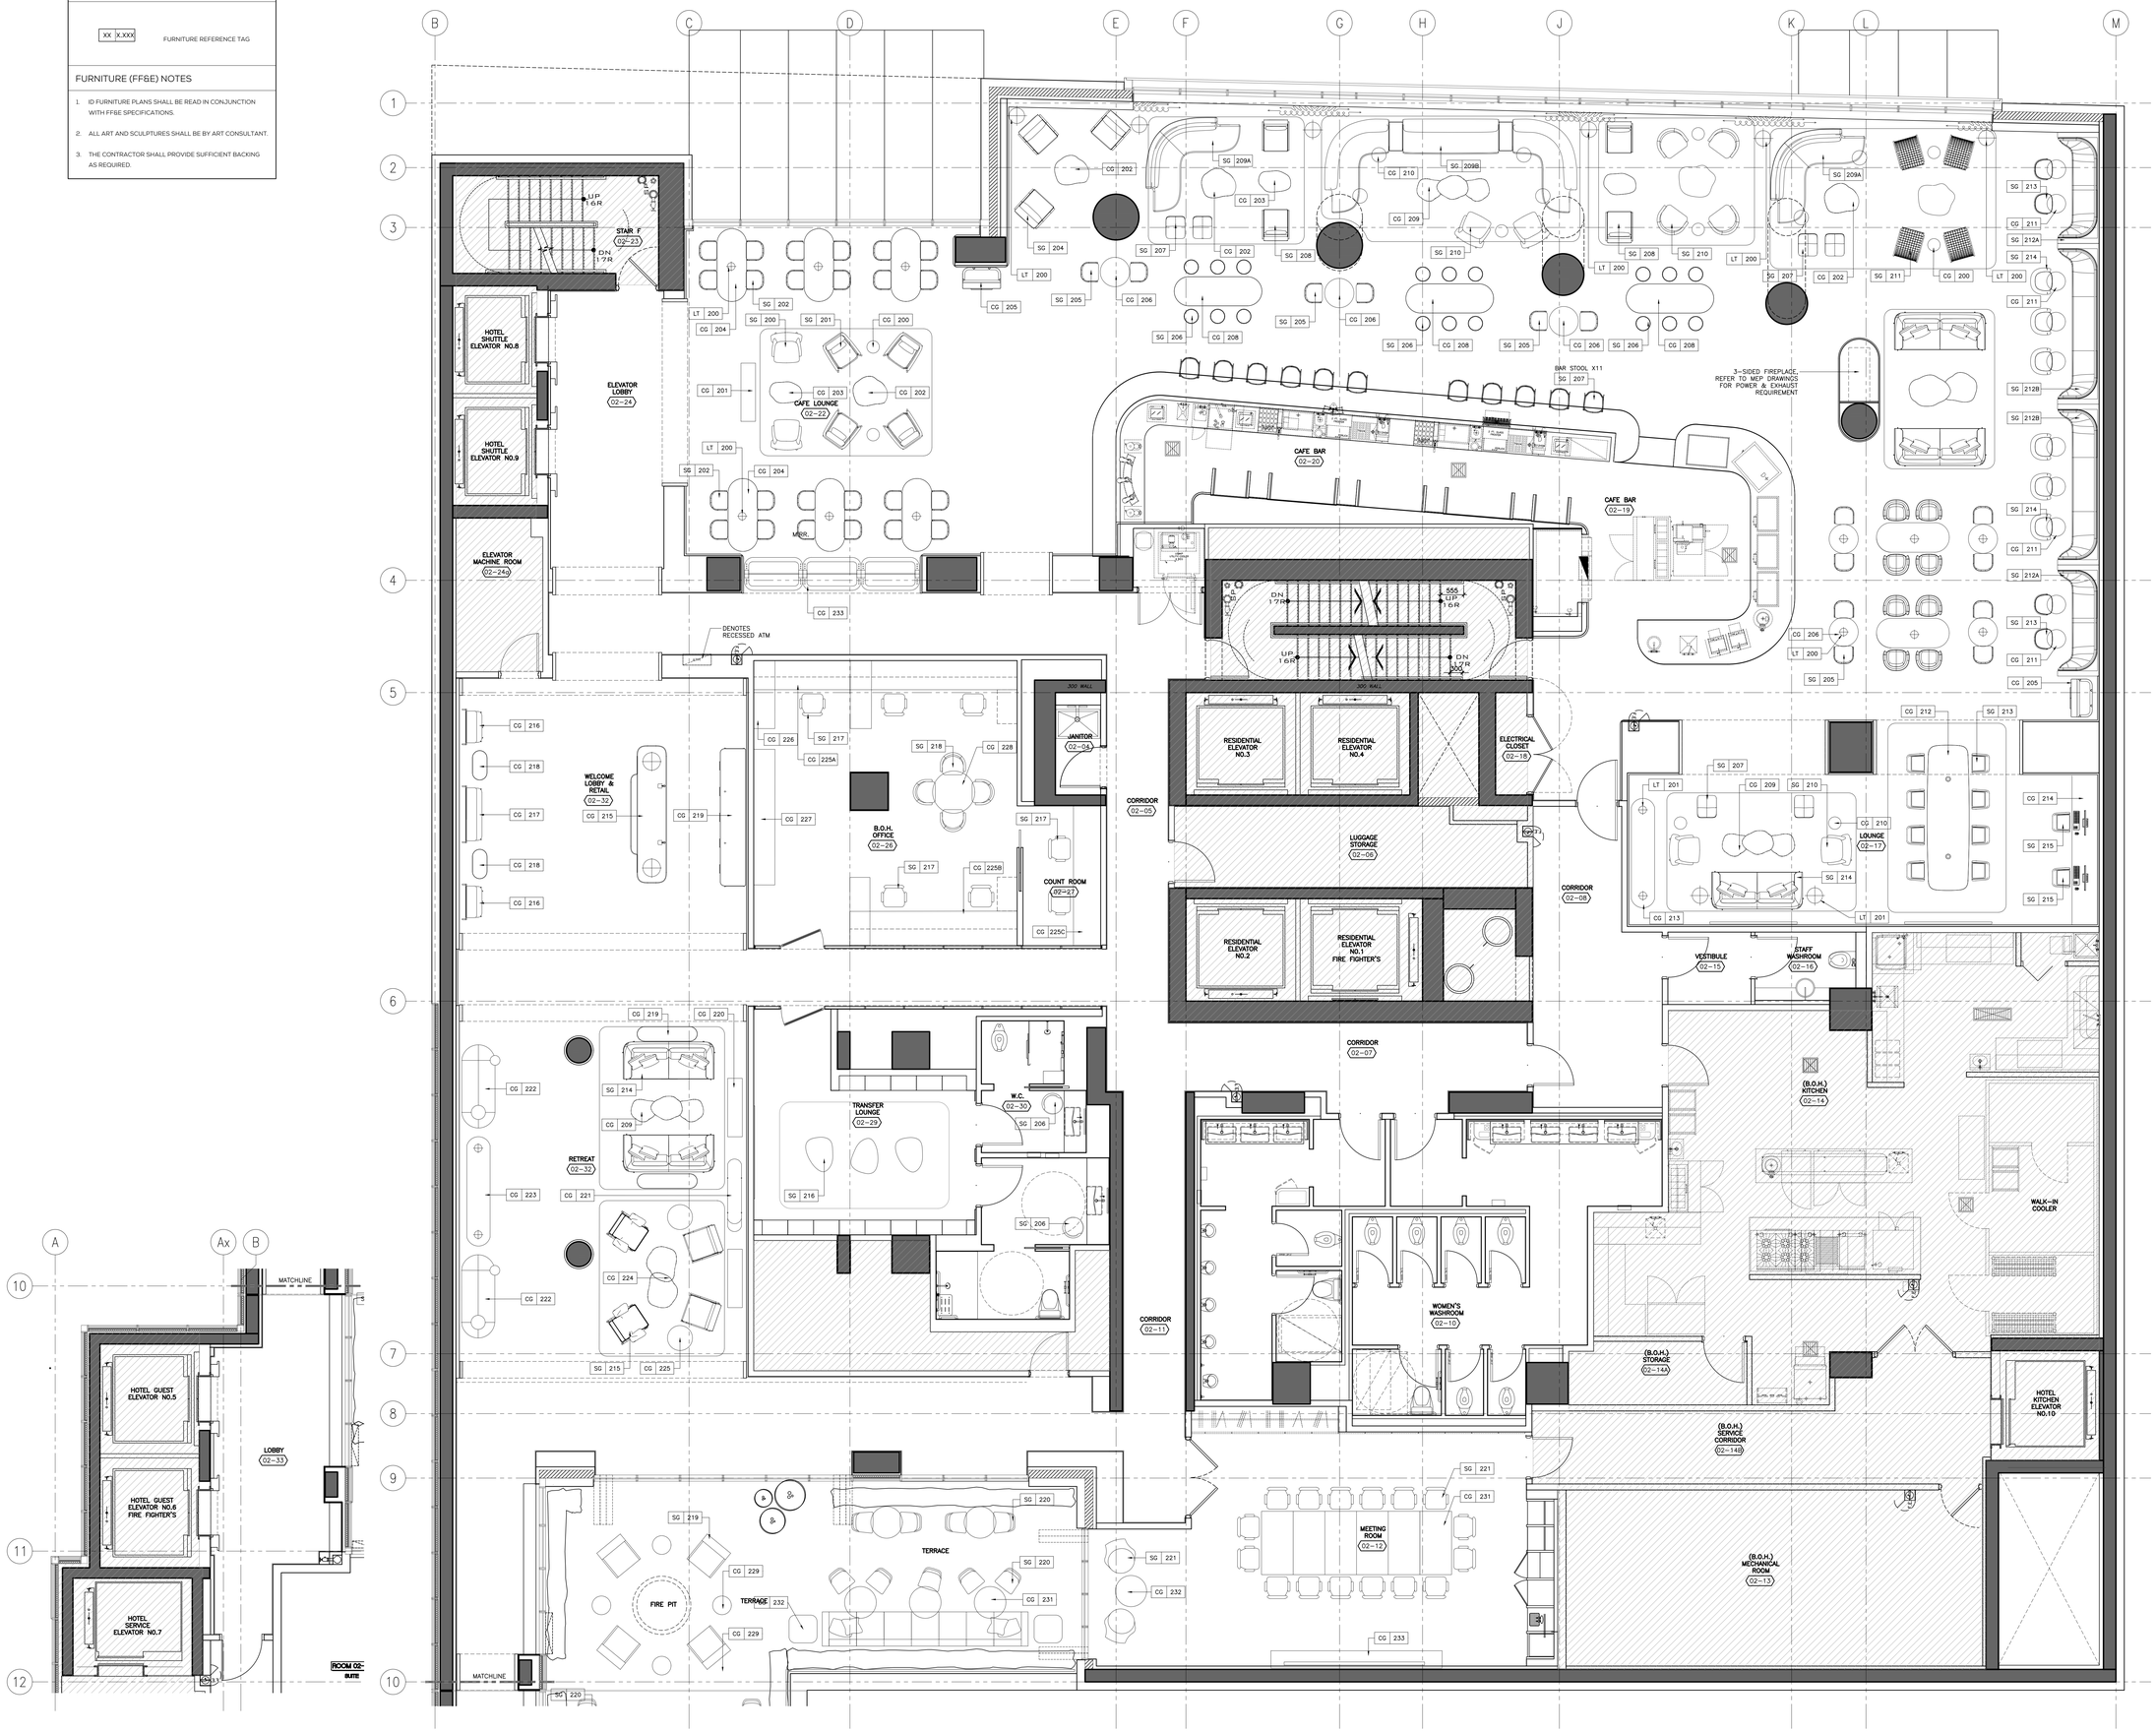

2 ID302 SCALE 1:50 | FURNITURE PLAN SECOND FLOOR-SOUTH

1 ID302 SCALE 1:50 | FURNITURE PLAN SECOND FLOOR-NORTH

DRAWING ARE NOT TO BE SCALED. CONTRACTOR MUST CHECK AND VERIFY ALL JOB DIMENSIONS, DRAWINGS, DETAILS AND SPECIFICATIONS, AND REPORT ANY DISCREPANCIES TO DESIGNER BEFORE PROCEEDING WITH WORK.

REV.	ISSUED FOR	DATE
1	HILTON-50% DESIGN DEVELOPMENT	DEC 08, 2016
2	DRYWALL TENDER	APR. 10, 2017
3	WORK IN PROGRESS	JUN. 01, 2017
4	ISSUED FOR TENDER	JAN. 11, 2019
5	REDESIGN-PAINT AND TILE TENDER	DEC. 14, 2020

NOT FOR CONSTRUCTION

STUDIO MUNGE

25 WINGOLD AVE. TORONTO, ONTARIO CANADA M6B 1P8
416.588.1668 STUDIOMUNGE.COM

DATE
MAY 23 2016

SCALE
AS NOTED

DRAWN BY: RG, JL, RV
CHECKED BY: SS

PROJECT NUMBER
15139

PROJECT NAME
CANOPY HOTEL
YORKVILLE

387-407 BLOOR ST E & 28 SELBY ST.
TORONTO, ONTARIO
M4W 1H7 CANADA

DRAWING TITLE
SECOND FLOOR-NORTH TOWER AMENITIES FURNITURE PLAN

DRAWING NUMBER
ID302

REFLECTED CEILING PLAN LEGEND

(BLANK, NOT USED ANYMORE)

0000 A.F.F. | PT | XX

(BLANK, NOT USED ANYMORE)

0000 A.F.F. | PT | XX

CEILING TAG
- CEILING HEIGHT
- CEILING FINISH

X / 0000.00


SECTION / DETAIL TAG

LIGHTING LEGEND

- LT1 — RECESSED FIXED DOWNLIGHT FIXTURE
- LT2 — RECESSED ADJUSTABLE DOWNLIGHT FIXTURE
- LT3 — WALL SCONCE
- LT4 — PENDANT, BY FF&E / OTHERS
- LT5 — LED STRIP LIGHT AT COVE
- LT6 — FLOOR LIGHT

REFLECTED CEILING PLAN NOTES

1. GENERAL CONTRACTOR SHALL REPORT ANY DISCREPANCIES BETWEEN LIGHTING CONSULTANT'S, MEP CONSULTANT'S AND DESIGNER'S DRAWINGS PRIOR TO FABRICATION / CONSTRUCTION.
2. ID REFLECTED CEILING PLANS SHALL BE READ IN CONJUNCTION WITH ID POWER AND COMMUNICATION PLANS / FLOOR FINISHES PLANS, AS WELL AS WITH LIGHTING CONSULTANT'S, AV CONSULTANT'S AND MEP CONSULTANT'S DRAWINGS.
3. ALL CEILING DIFFUSERS, RETURNS, EXHAUST REGISTERS OR GRILLES ARE AS PER MECHANICAL ENGINEER'S DRAWINGS AND SPECIFICATIONS. FINAL SHALL MATCH ADJACENT SURFACE, UNLESS OTHERWISE NOTED.
4. ALL AV EQUIPMENT ARE AS PER AV CONSULTANT'S DRAWINGS AND SPECIFICATIONS. FINISH SHALL MATCH ADJACENT SURFACE, UNLESS OTHERWISE NOTED.
5. ALL ARCHITECTURAL LIGHTING LAYOUT, FIRE PROTECTION AND LIFE SAFETY ELEMENTS, ACCESS PANELS, DIFFUSERS, RETURNS, EXHAUST REGISTERS GRILLES ARE FOR GENERAL LOCATION AND REFERENCE ONLY.
6. REFER TO RESPECTIVE CONSULTANT'S DRAWINGS FOR SPECIFICATIONS AND DIMENSIONS. EXACT LOCATION TO BE COORDINATED ON SITE.
7. WHERE APPLICABLE, ALL AIR SUPPLY AND RETURN VENTS SHALL BE CONCEALED WITHIN CEILING COVES.
8. FOR ALL DECORATIVE AND CUSTOM LIGHTING FIXTURES, REFER TO ID FF&E SPECIFICATIONS.
9. FOR ALL WALL MOUNTED DECORATIVE AND CUSTOM LIGHTING FIXTURES, REFER TO ID ELEVATIONS.
10. PROVIDE JUNCTION BOX FOR ALL DECORATIVE AND CUSTOM CHANDELIERS / PENDENT LIGHTING FIXTURES.

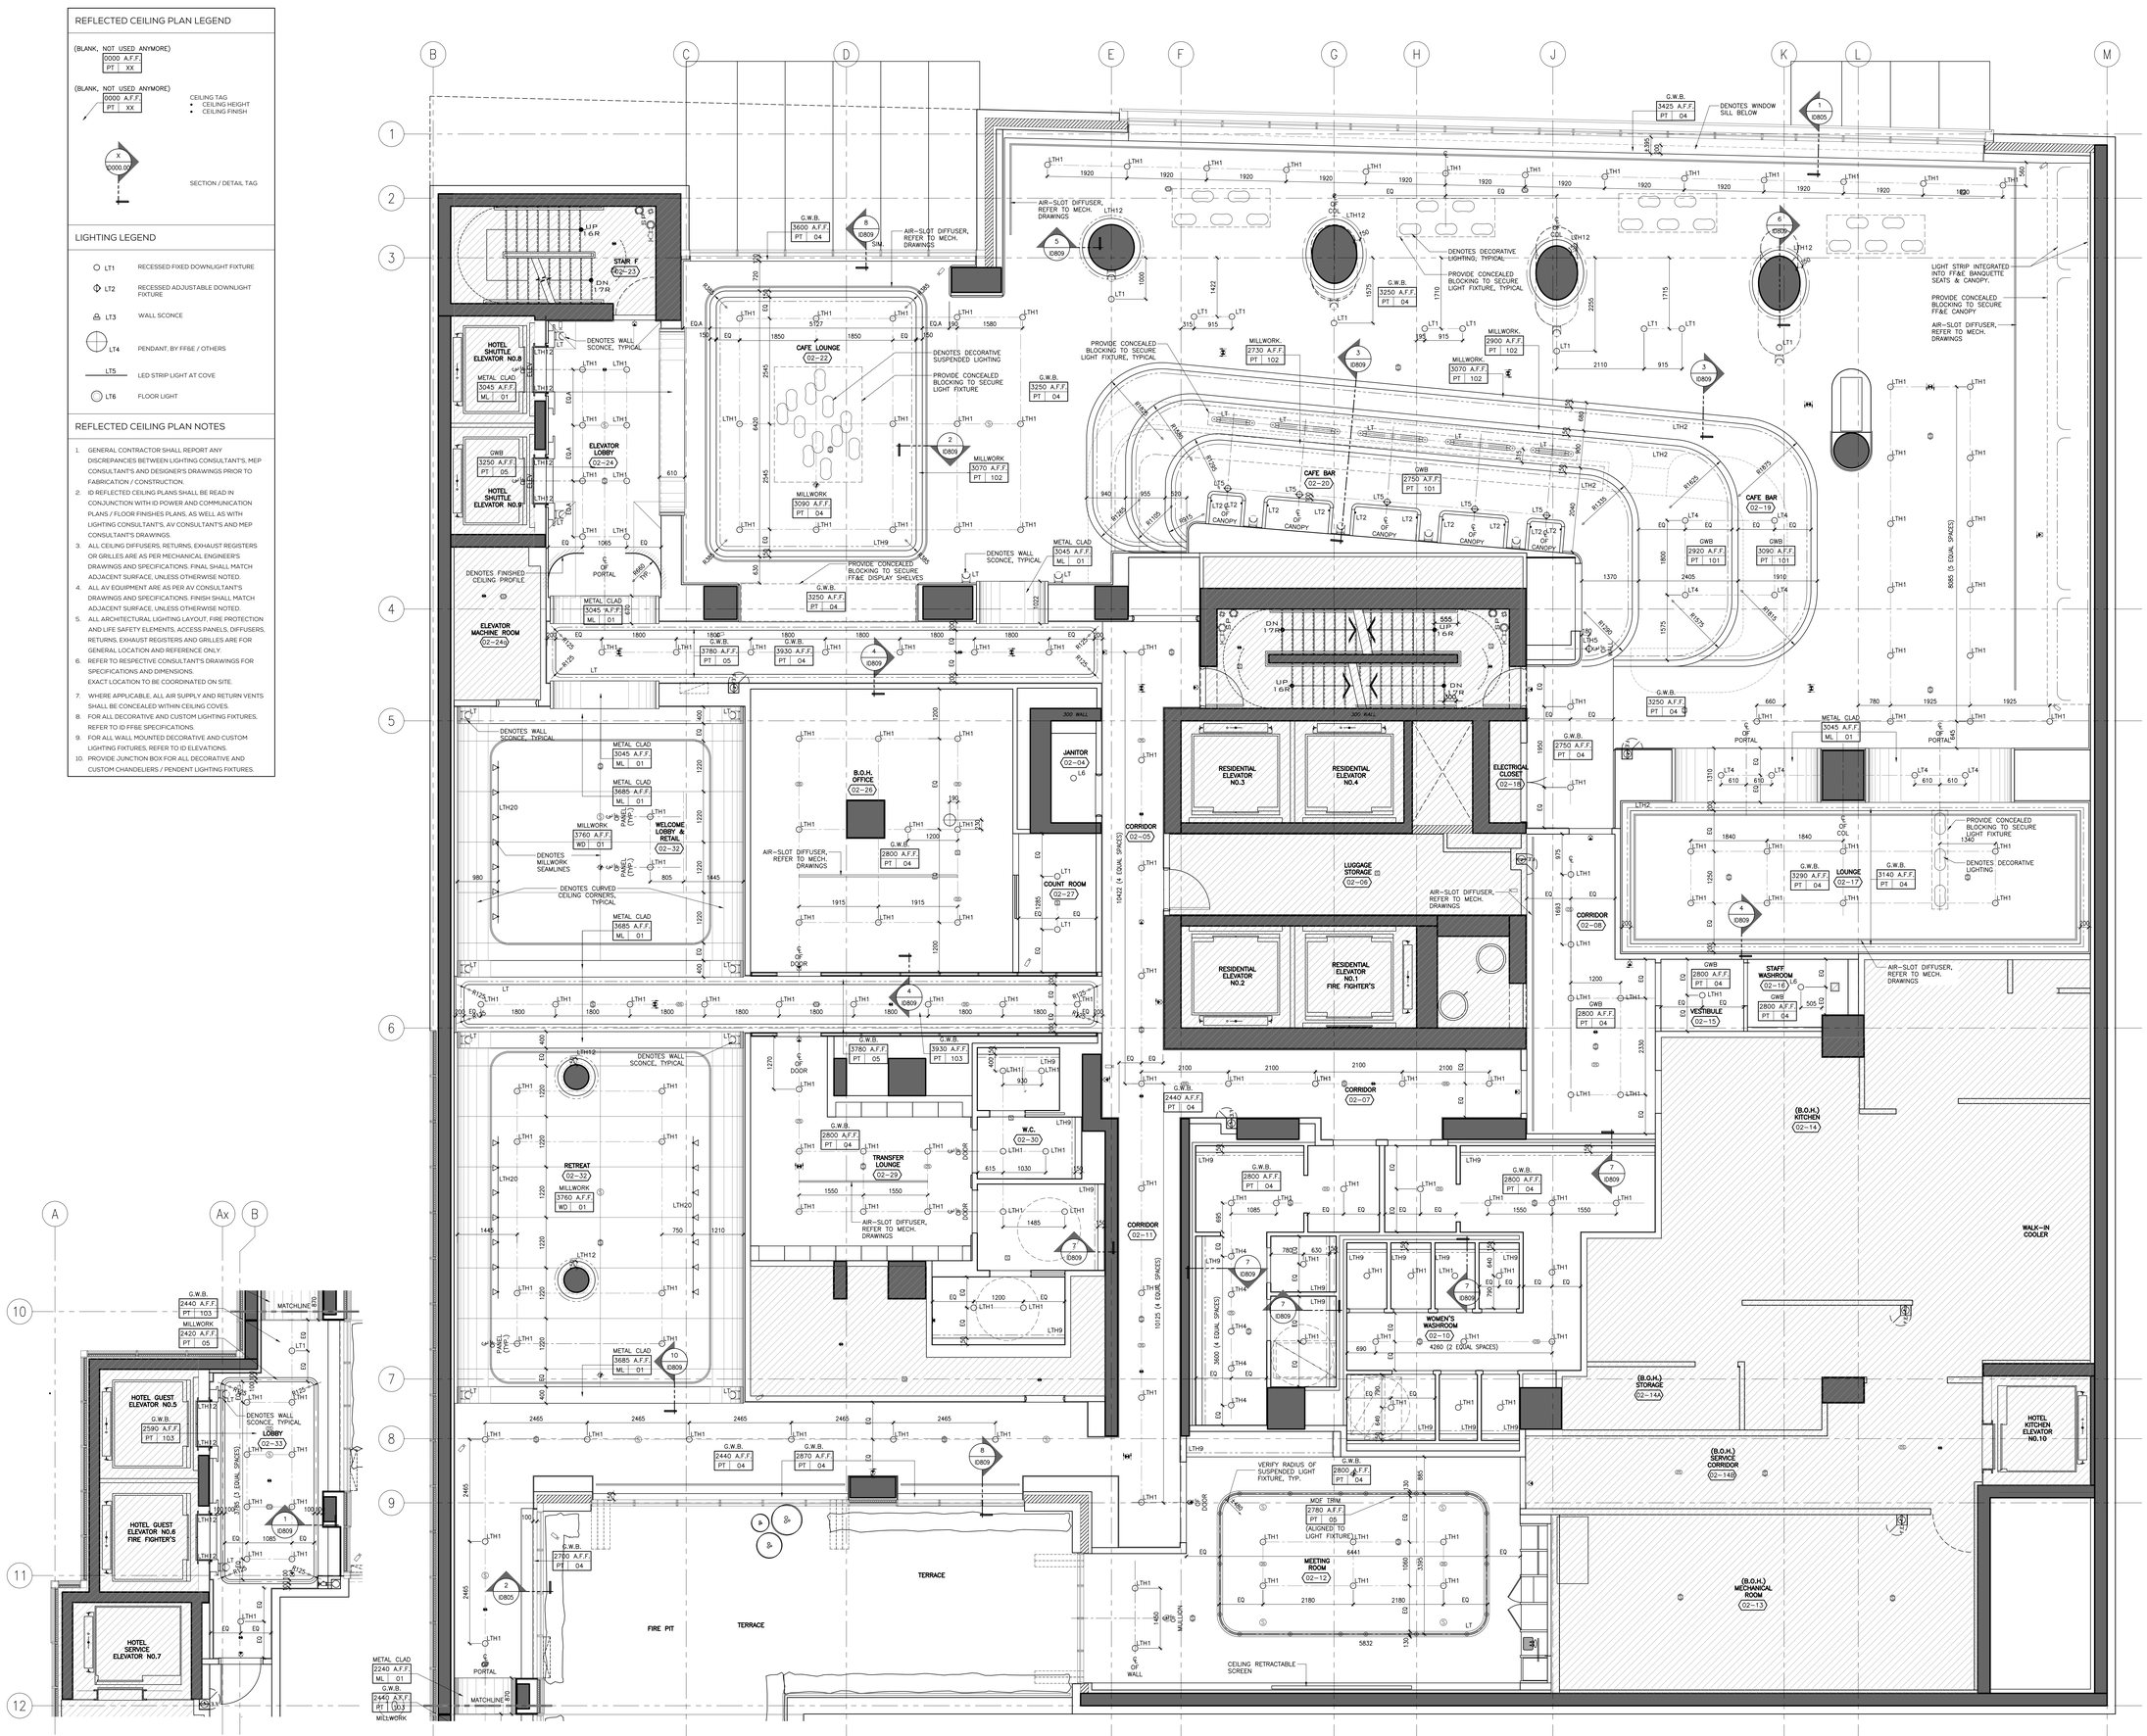

2 ID303 SCALE 1:50 | REFLECTED CEILING PLAN SECOND FLOOR-SOUTH

1 ID303 SCALE 1:50 | REFLECTED CEILING PLAN SECOND FLOOR-NORTH

DRAWING ARE NOT TO BE SCALED. CONTRACTOR MUST CHECK AND VERIFY ALL JOB DIMENSIONS. DRAWINGS, DETAILS AND SPECIFICATIONS, AND REPORT ANY DISCREPANCIES TO DESIGNER BEFORE PROCEEDING WITH WORK.

REV.	ISSUED FOR	DATE
1	HILTON-50% DESIGN DEVELOPMENT	DEC 08, 2016
2	DRYWALL TENDER	APR. 10, 2017
3	WORK IN PROGRESS	JUN. 01, 2017
4	ISSUED FOR TENDER	JAN. 11, 2019
5	REDESIGN - FOR COORDINATION	SEP. 11, 2020
6	REDESIGN - PRELIMINARY TILE TENDER	NOV. 20, 2020
7	REDESIGN-PAINT AND TILE TENDER	DEC. 14, 2020

NOT FOR CONSTRUCTION

STUDIO MUNGE

25 WINGOLD AVE. TORONTO, ONTARIO CANADA M6B 1P8
416.588.1668 STUDIOMUNGE.COM

DATE
MAY 23 2016

SCALE
AS NOTED

DRAWN BY: RG, JL, RV, SM
CHECKED BY: SS

PROJECT NUMBER
15139

PROJECT NAME
CANOPY HOTEL YORKVILLE

387-407 BLOOR ST E & 28 SELBY ST, TORONTO, ONTARIO M4W 1H7 CANADA

DRAWING TITLE
SECOND FLOOR-NORTH TOWER AMENITIES REFLECTED CEILING PLAN

DRAWING NUMBER
ID303


POWER & COMMUNICATION LEGEND

- WALL MOUNTED POWER OUTLET
- WALL MOUNTED POWER OUTLET UNDER COUNTER
- WALL MOUNTED GFI POWER OUTLET
- WALL MOUNTED COMBINATION POWER OUTLET AND USB CHARGER
- WALL MOUNTED WEATHERPROOF POWER OUTLET
- WALL MOUNTED WEATHERPROOF COMBINATION POWER OUTLET AND USB CHARGER
- WALL MOUNTED QUADPLEX POWER OUTLET
- FLOOR MOUNTED POWER OULTET
- FLOOR MOUNTED COMBINATION POWER OUTLET AND USB CHARGER
- POS STATION: 3 DATA POINTS AND 1 ISOLATED GROUND QUADPLEX POWER OUTLET
- WALL MOUNTED TELEPHONE POINT
- WALL MOUNTED DATA POINT
- WALL MOUNTED PHONE & DATA POINT
- FLOOR MOUNTED TELEPHONE POINT
- FLOOR MOUNTED DATA POINT
- TV OUTLET
- THERMOSTAT
- SWITCH
- JUNCTION BOX
- CEILING MOUNTED DATA POINT FOR 'WIRELESS ACCESS POINT'
- LTX POWER POINT FOR IN-GROUND LIGHTING

POWER & COMMUNICATION NOTES

1. GENERAL CONTRACTOR SHALL REPORT ANY DISCREPANCIES BETWEEN MEP CONSULTANT'S AND DESIGNER'S DRAWINGS PRIOR TO FABRICATION / CONSTRUCTION.
2. ID POWER AND COMMUNICATION PLANS SHALL BE READ IN CONJUNCTION WITH ID REFLECTED CEILING PLANS AND ID FLOOR FINISHES PLANS, AS WELL AS WITH MEP CONSULTANT'S DRAWINGS.
3. ALL POWER, COMMUNICATION, FIRE PROTECTION AND SAFETY SYMBOLS SHOWN ARE FOR LOCATION AND REFERENCE ONLY. REFER TO MECHANICAL AND ELECTRICAL ENGINEER'S DRAWINGS FOR SPECIFICATIONS.
4. FOR ALL ADDITIONAL INFORMATION ABOUT POWER AND COMMUNICATION OUTLETS AND OTHER ELECTRICAL REQUIREMENTS. REFER TO MEP (ELECTRICAL) CONSULTANT'S DRAWINGS FOR SPECIFICATIONS.
5. ALL DUPLEX OUTLETS SHALL BE LUTRON VAREO SERIES COLOUR: WHITE OR APPROVED EQUAL BY DESIGNER UNLESS OTHERWISE SPECIFIED.
6. ALL SWITCHES SHALL BE GANGED WHERE APPLICABLE. SEE ELEVATIONS TO CONFIRM MOUNTING HEIGHT AND ORIENTATION.
7. POWER OUTLETS FOR ALL MECHANICAL EQUIPMENT SHALL BE CONCEALED AND BE COORDINATED WITH MECHANICAL AND ELECTRICAL ENGINEER'S DRAWINGS.
8. MECHANICAL AND ELECTRICAL ENGINEERS SHALL COORDINATE WITH KITCHEN CONSULTANT FOR ALL KITCHEN EQUIPMENT REQUIREMENTS.
9. WALL MOUNTING HEIGHTS

POWER OUTLETS	300MM / 1'-0" AFF UNLESS OTHERWISE NOTED USAGE SHOULD BE WRITTEN IF REQUIRED
FRIDGE OUTLETS	560MM / 1'-10" AFF UNLESS OTHERWISE NOTED
GFI POWER OUTLETS	1070MM / 3'-6" AFF UNLESS OTHERWISE NOTED
TV OUTLETS	300MM / 1'-0" AFF UNLESS OTHERWISE NOTED. OR
TV OUTLETS	1370MM / 4'-6" AFF UNLESS OTHERWISE NOTED
LIGHT SWITCHES	1200MM / 4'-0" AFF UNLESS OTHERWISE NOTED OR
LIGHT SWITCHES	MOUNTING HEIGHT TO MATCH EXISTING MAIN SWITCH USAGE SHOULD BE WRITTEN IF REQUIRED
THERMOSTAT	1370MM / 4'-6" AFF UNLESS OTHERWISE NOTED

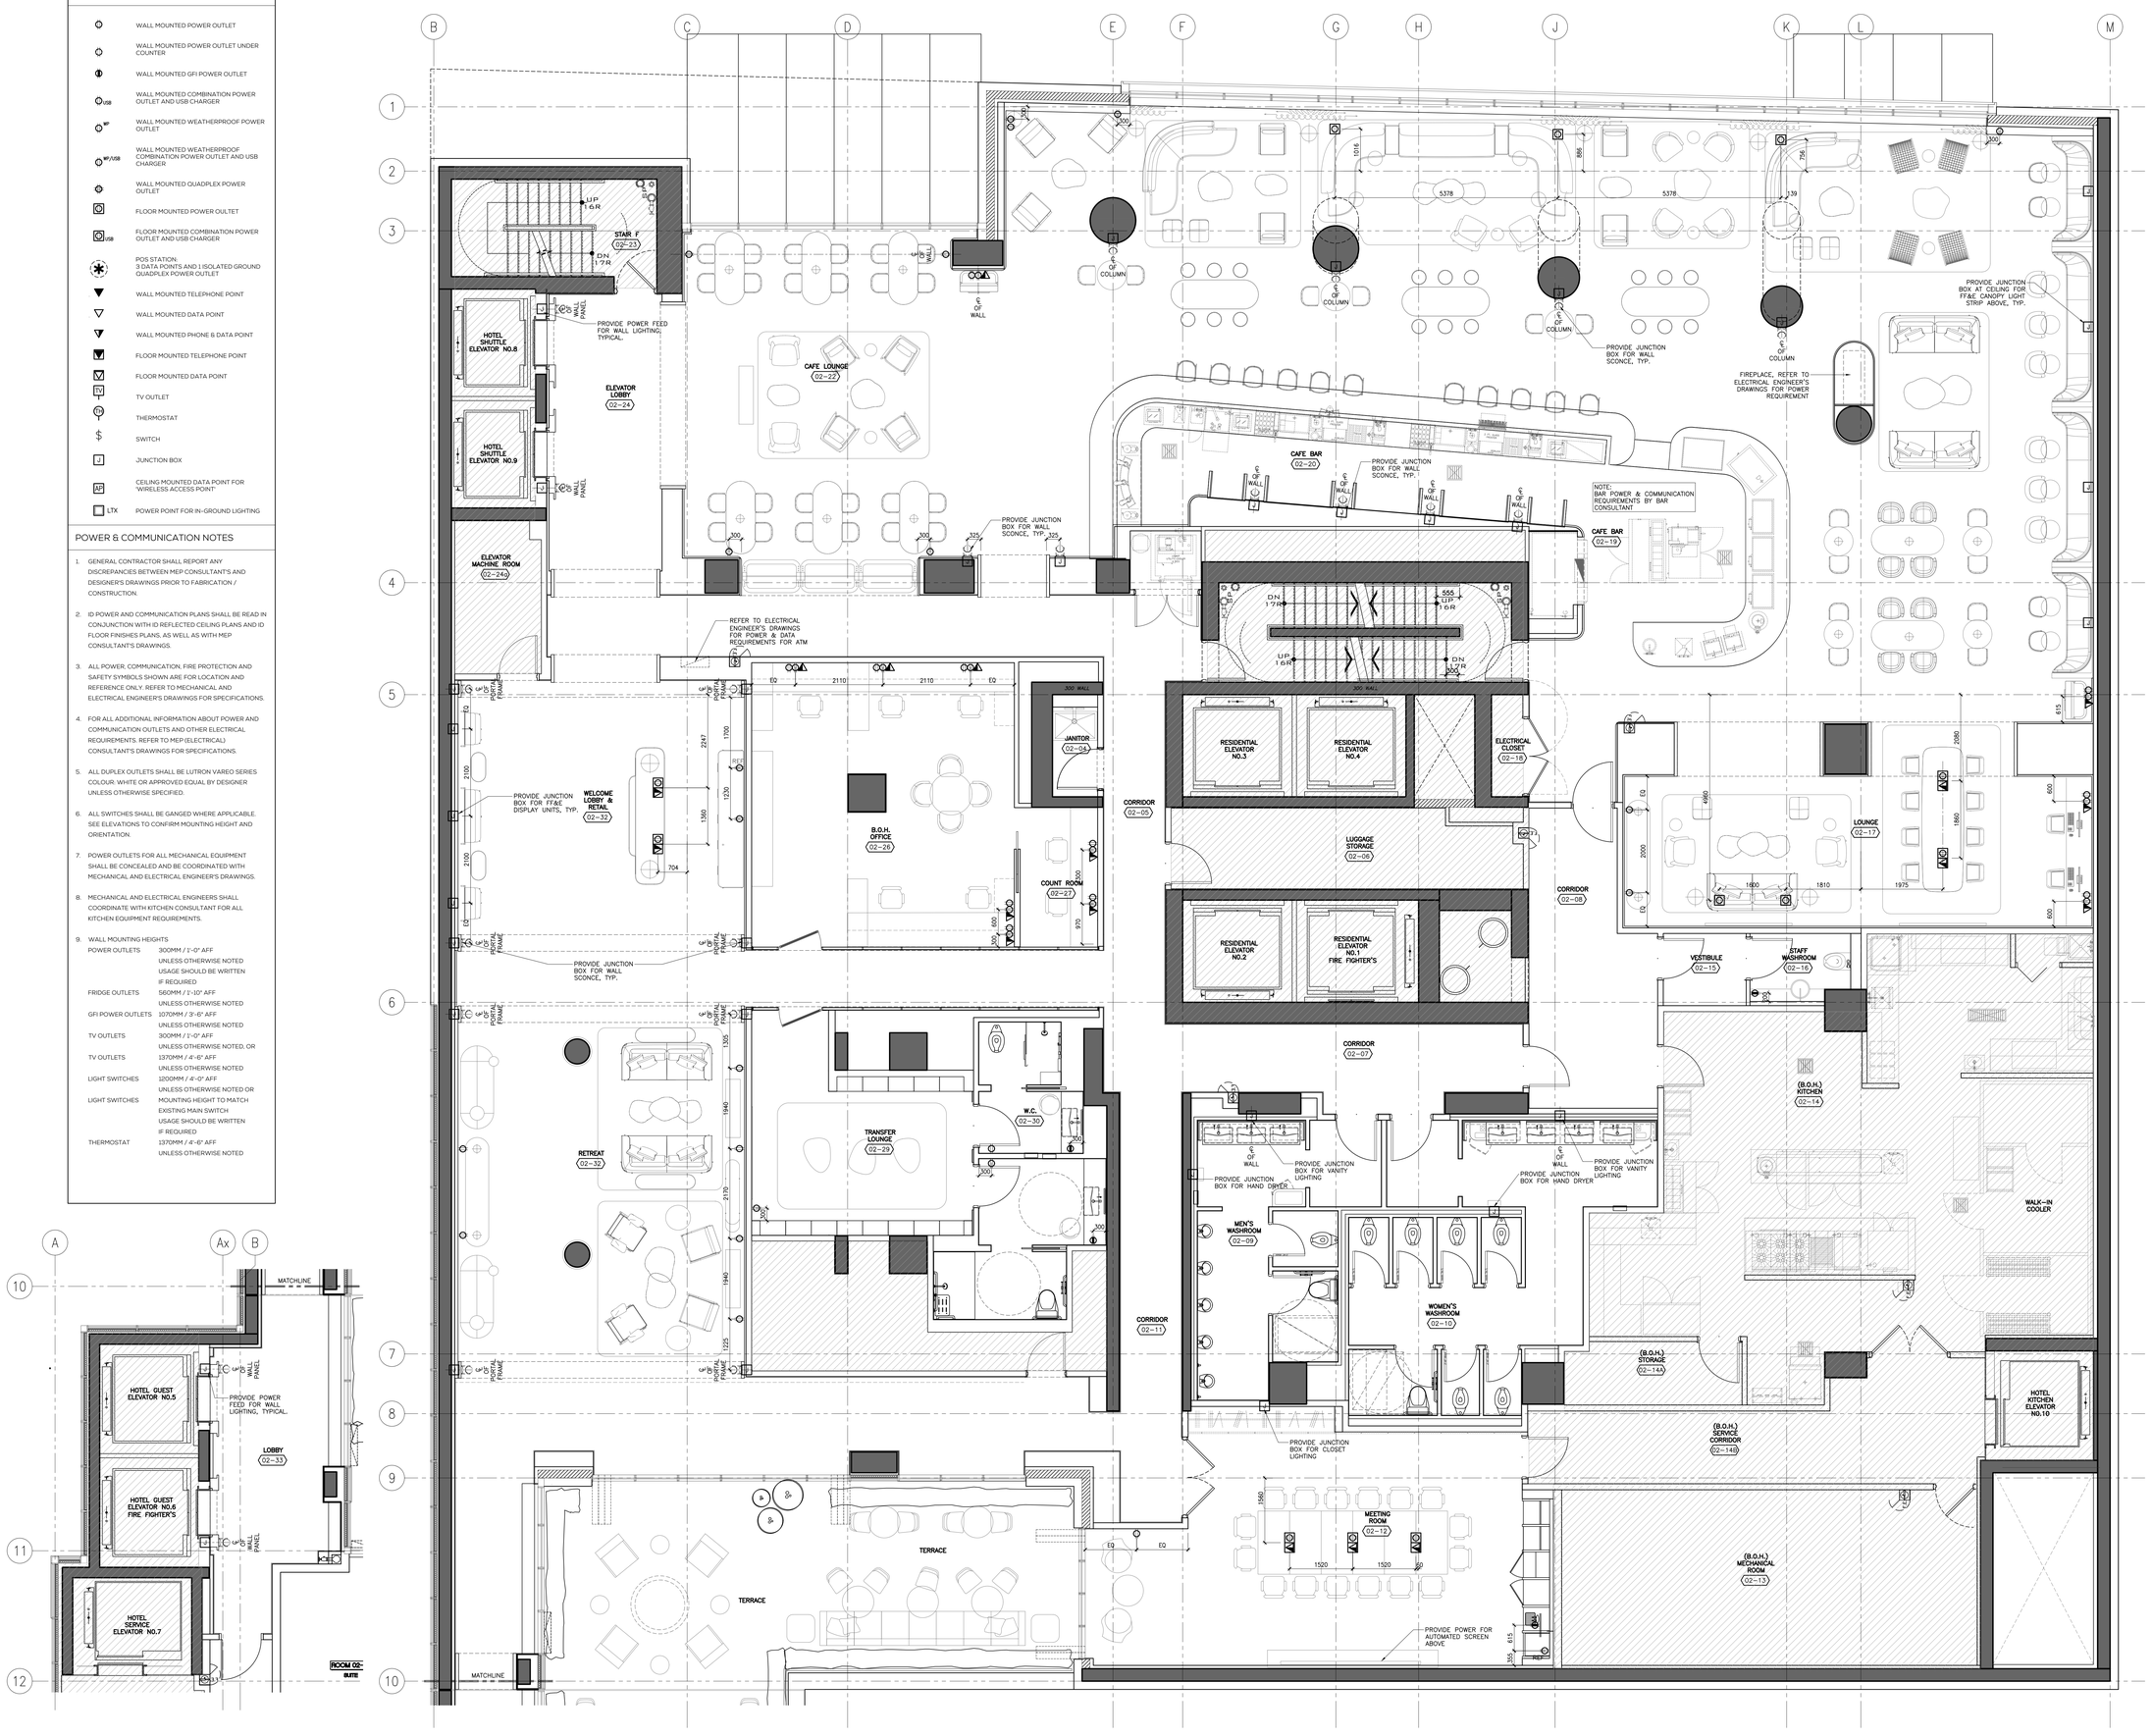

2 ID304 SCALE 1:50 | POWER & COMMUNICATIONS PLAN SECOND FLOOR-SOUTH

1 ID304 SCALE 1:50 | POWER & COMMUNICATIONS PLAN SECOND FLOOR-NORTH

DRAWING ARE NOT TO BE SCALED. CONTRACTOR MUST CHECK AND VERIFY ALL JOB DIMENSIONS, DRAWINGS, DETAILS AND SPECIFICATIONS, AND REPORT ANY DISCREPANCIES TO DESIGNER BEFORE PROCEEDING WITH WORK.

REV.	ISSUED FOR	DATE
1	HILTON-50% DESIGN DEVELOPMENT	DEC 08, 2016
2	DRYWALL TENDER	APR. 10, 2017
3	WORK IN PROGRESS	JUN. 01, 2017
4	ISSUED FOR TENDER	JAN. 11, 2019
5	REDESIGN - FOR COORDINATION	AUG. 28, 2020
6	REDESIGN-PAINT AND TILE TENDER	DEC. 14, 2020

NOT FOR CONSTRUCTION

STUDIO MUNGE

25 WINGOLD AVE. TORONTO, ONTARIO CANADA M6B 1P8
416.588.1668 STUDIOMUNGE.COM

DATE: MAY 23 2016

SCALE: AS NOTED

DRAWN BY: RG, JL, RV

CHECKED BY: SS

PROJECT NUMBER: 15139

PROJECT NAME: CANOPY HOTEL YORKVILLE

387-407 BLOOR ST E & 28 SELBY ST. TORONTO, ONTARIO M4W 1H7 CANADA

DRAWING TITLE: SECOND FLOOR-NORTH TOWER POWER & COMMUNICATIONS PLAN

DRAWING NUMBER: ID304

FLOOR FINISHES LEGEND

FINISH XX | XXX — FLOOR FINISHES TAG


(#) — FLOOR TRANSITION TYPE, FOR DETAILS REFER TO FLOOR TRANSITION DRAWIN

□ — IN-GRADE FLOOR LIGHT, REFER TO LIGHTING CONSULTANTS SPECIFICATIONS

SETTING OUT POINT

FLOOR FINISHES NOTES

1. ID FINISHES PLANS SHALL BE READ IN CONJUNCTION WITH ID REFLECTED CEILING PLANS, AND ID POWER AND COMMUNICATIONS PLANS FOR ALIGNMENT.
2. FOR EXTENT AND LOCATION OF DEPRESSED SLABS, REFER TO ARCHITECTURAL DRAWINGS.
3. THE CONTRACTOR SHALL PROVIDE FULL MOCK-UP FOR ALL STONE PATTERNS. CLIENT SHALL REVIEW AND SIGN-OFF PRIOR TO CONSTRUCTION / FABRICATION.
4. THE CONTRACTOR SHALL SITE VERIFY ALL DIMENSIONS ON PLAN PRIOR TO CONSTRUCTION / FABRICATION.
5. POWER FOR IN-GRADE LIGHTING SHALL BE COORDINATED WITH ELECTRICAL ENGINEER.
6. REFER TO LANDSCAPE ARCHITECT'S DRAWING FOR ALL OUTDOOR FLOOR FINISHES.
7. FOR ALL EXTERIOR DOOR THRESHOLD DETAILS REFER TO ARCHITECTS DRAWINGS. FINISH TO BE COORDINATED WITH INTERIOR DESIGNER PRIOR TO CONSTRUCTION.

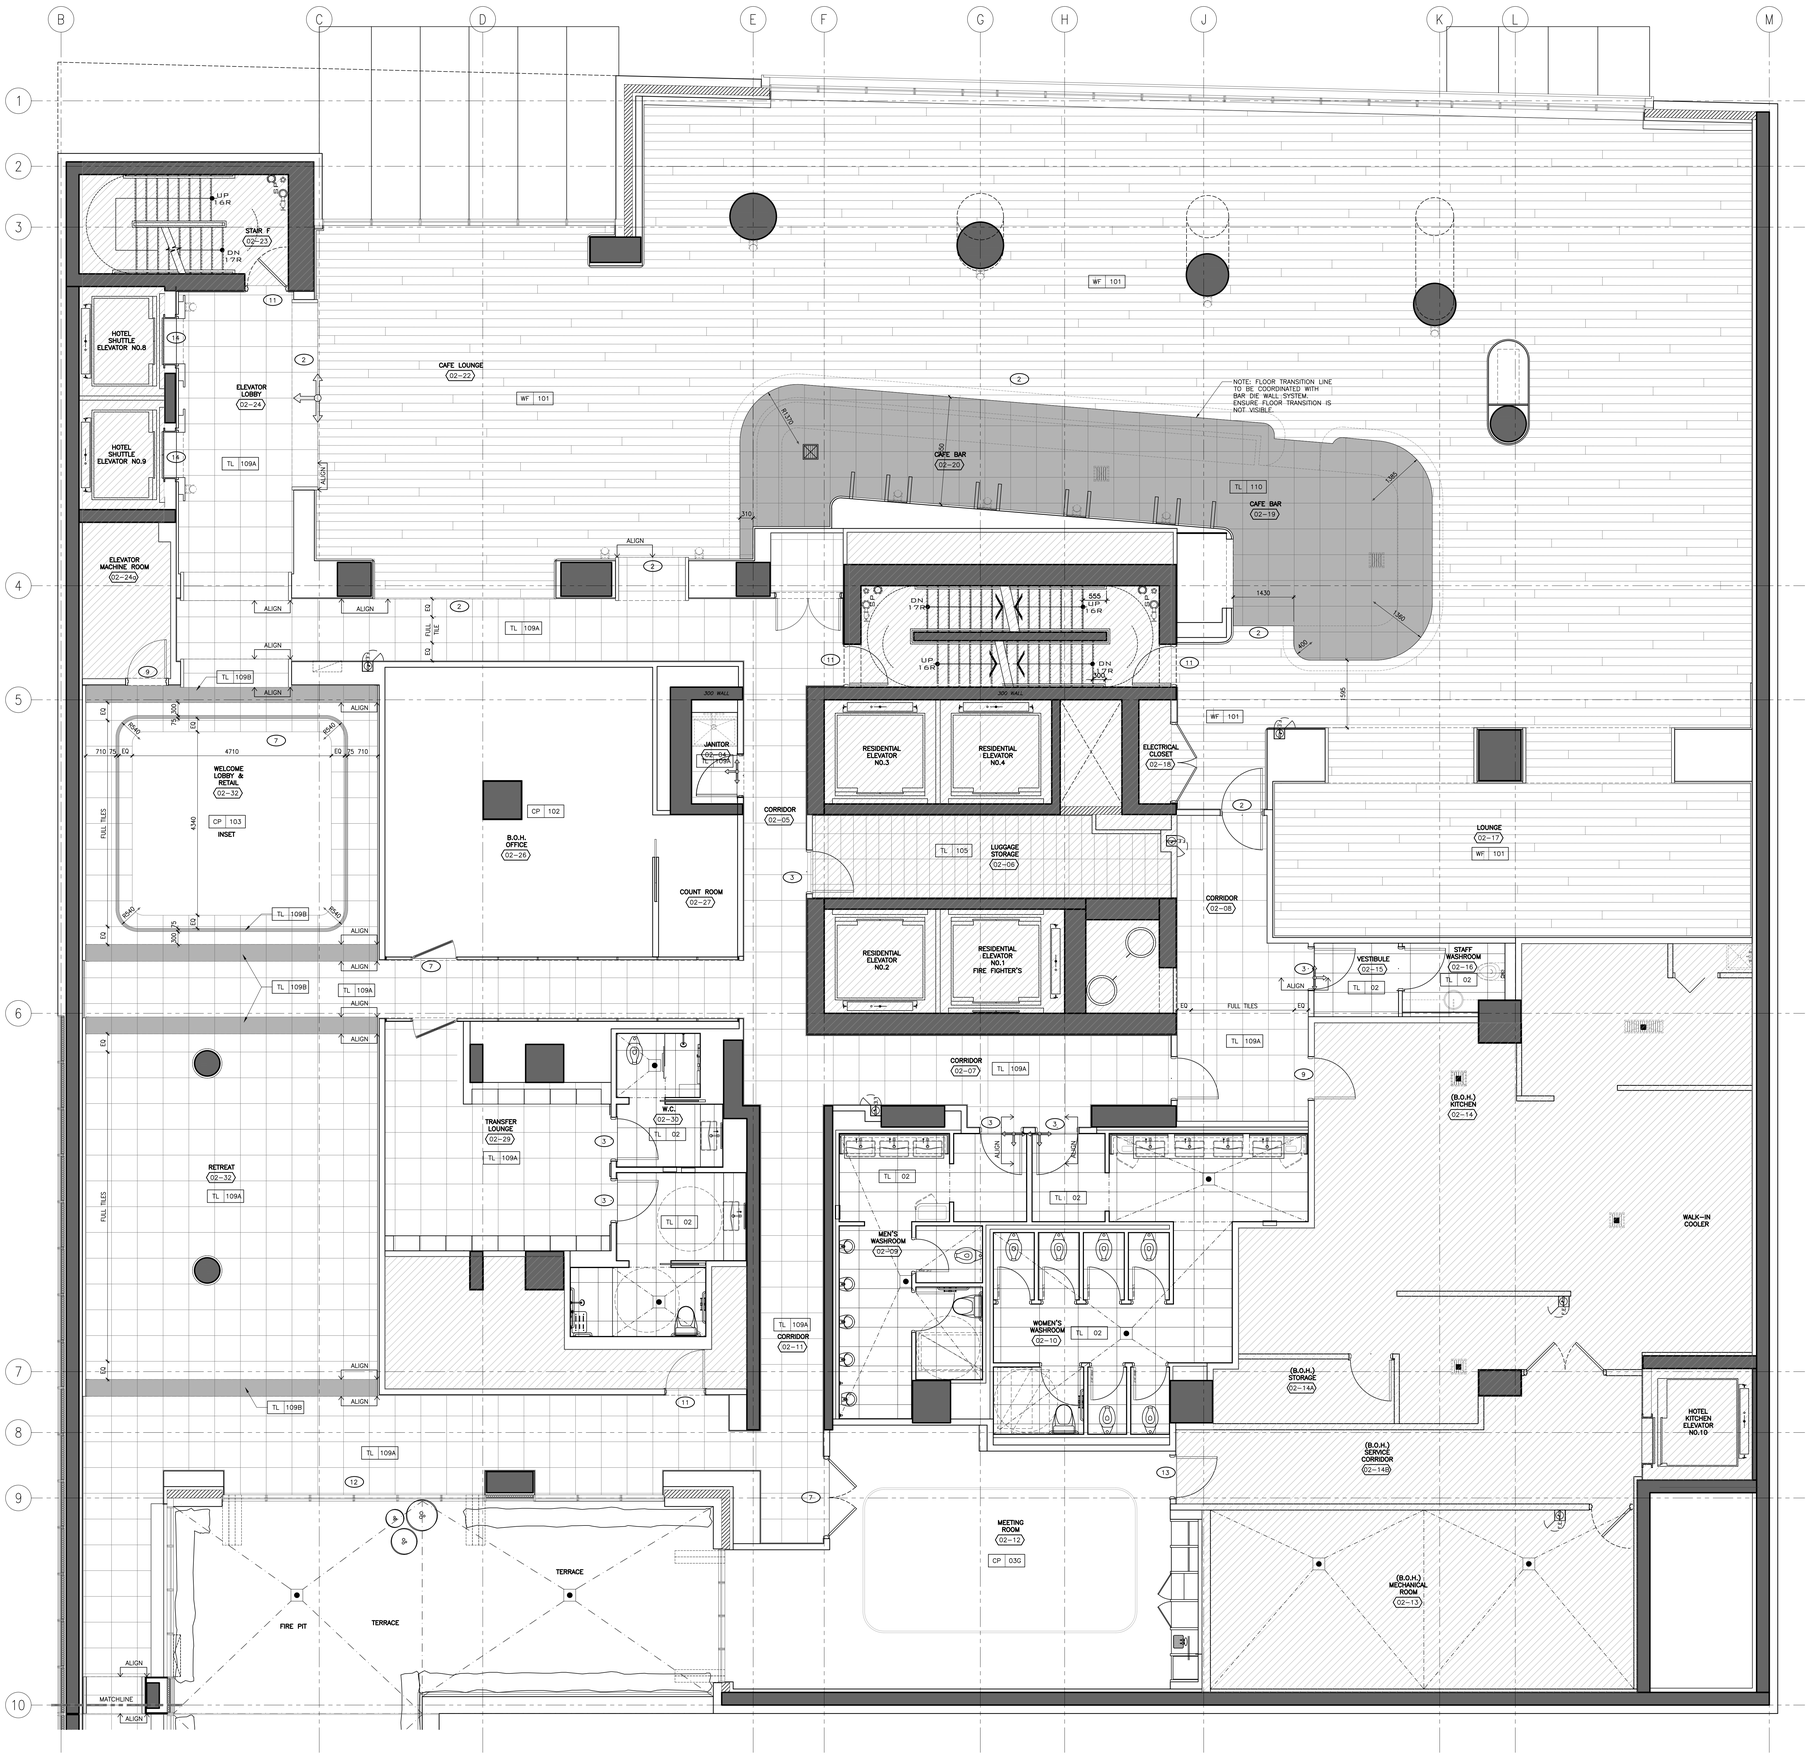

2 ID305 SCALE 1:50 | FLOOR FINISH PLAN SECOND FLOOR-SOUTH

1 ID305 SCALE 1:50 | FLOOR FINISH PLAN SECOND FLOOR-NORTH

DRAWING ARE NOT TO BE SCALED. CONTRACTOR MUST CHECK AND VERIFY ALL JOB DIMENSIONS, DRAWINGS, DETAILS AND SPECIFICATIONS, AND REPORT ANY DISCREPANCIES TO DESIGNER BEFORE PROCEEDING WITH WORK.

REV.	ISSUED FOR	DATE
1	HILTON-50% DESIGN DEVELOPMENT	DEC 08, 2016
2	DRYWALL TENDER	APR. 10, 2017
3	WORK IN PROGRESS	JUN. 01, 2017
4	ISSUED FOR TENDER	JAN. 11, 2019
5	REDESIGN-PRELIMINARY TILE TENDER	NOV. 20, 2020
6	REDESIGN-PAINT AND TILE TENDER	DEC. 14, 2020

NOT FOR CONSTRUCTION

STUDIO MUNGE

25 WINGOLD AVE. TORONTO, ONTARIO CANADA M6B 1P8
416.588.1668 STUDIOMUNGE.COM

DATE: MAY 23 2016

SCALE: AS NOTED

DRAWN BY: RG, JL, RV | CHECKED BY: SS


PROJECT NUMBER: 15139

PROJECT NAME:
CANOPY HOTEL
YORKVILLE


387-407 BLOOR ST E & 28 SELBY ST.
TORONTO, ONTARIO
M4W 1H7 CANADA

DRAWING TITLE:
SECOND FLOOR NT AMENITIES
FLOOR FINISHES PLAN


DRAWING NUMBER:
ID305

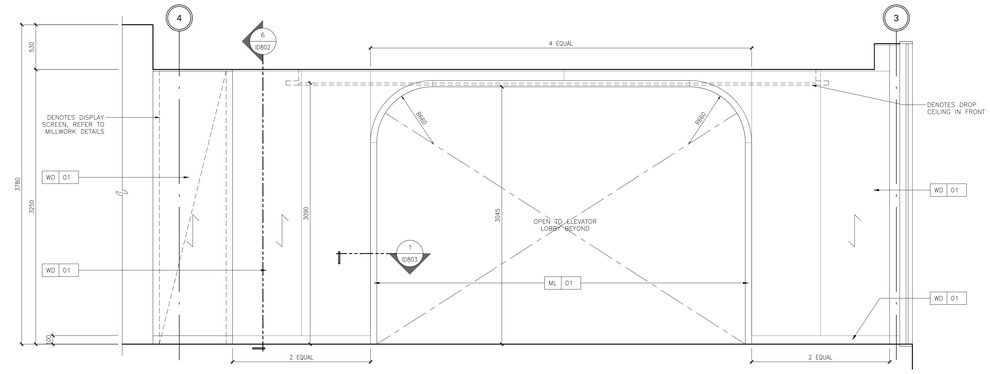


4 ID306 SCALE 1:25 | ELEVATION
SECOND FLOOR - RECEPTION

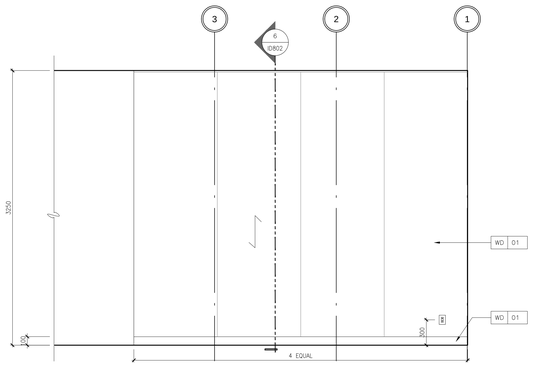


3 ID306 SCALE 1:25 | ELEVATION
SECOND FLOOR - RECEPTION

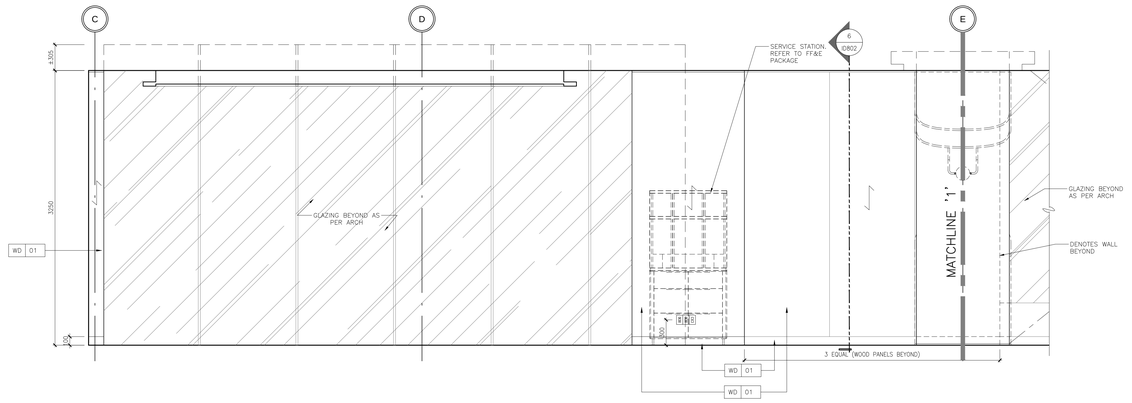

2 ID306 SCALE 1:25 | AMENITY ELEVATION
SECOND FLOOR - CANOPY CENTRAL

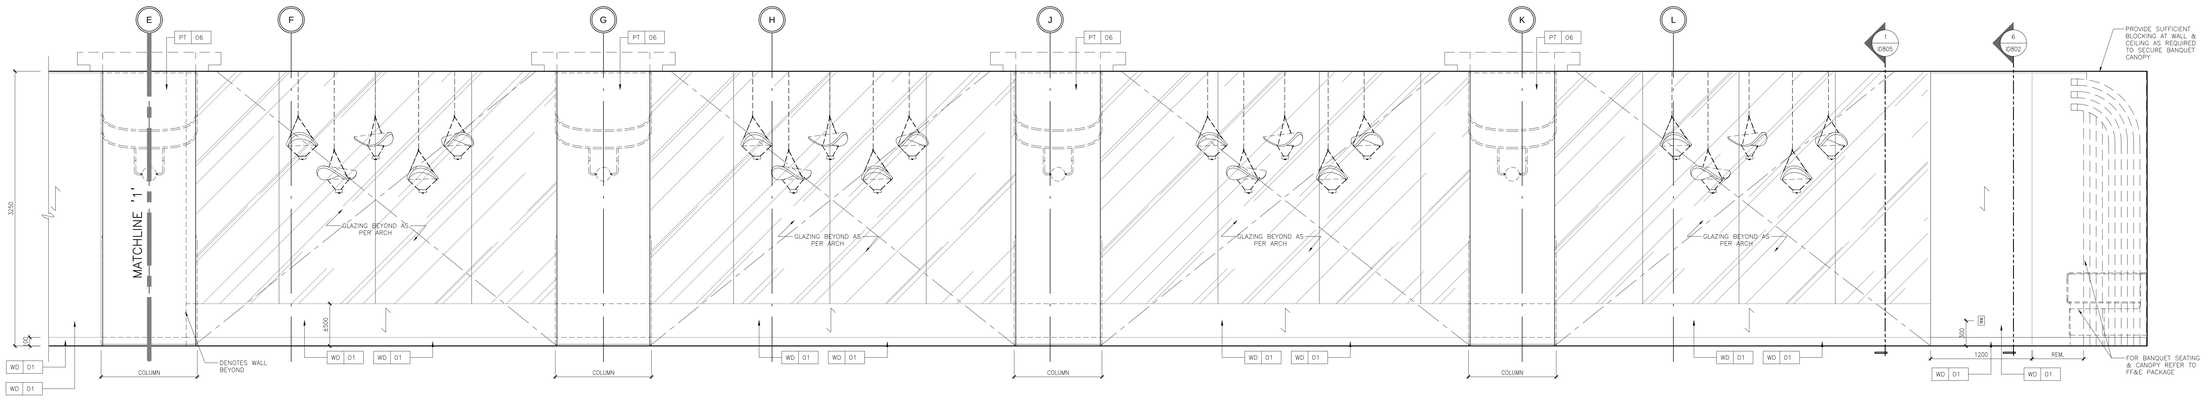

2 ID306 SCALE 1:25 | AMENITY ELEVATION
SECOND FLOOR - CANOPY CENTRAL

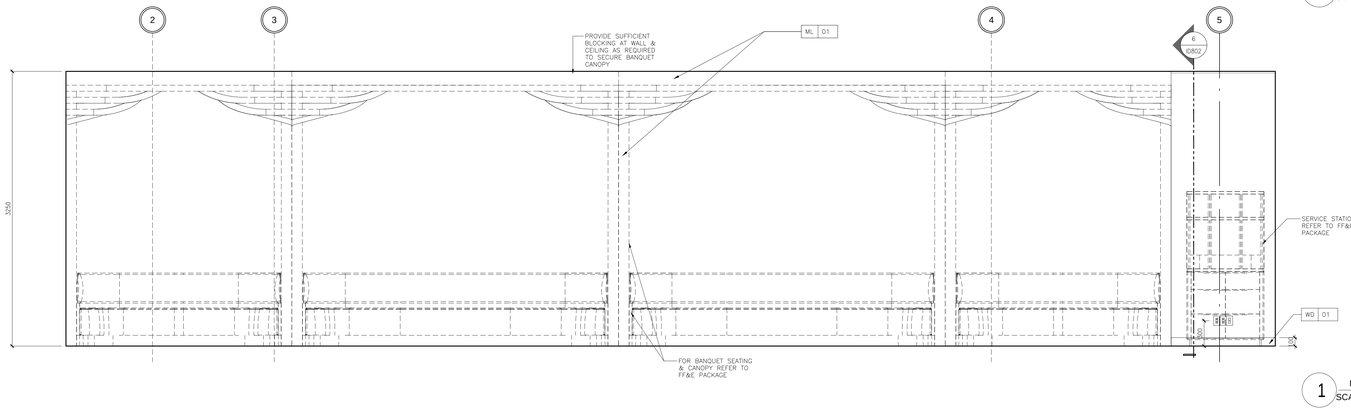

1 ID306 SCALE 1:25 | AMENITY ELEVATION
SECOND FLOOR - CANOPY CENTRAL

DRAWING ARE NOT TO BE SCALED. CONTRACTOR MUST CHECK AND VERIFY ALL JOB DIMENSIONS, DRAWINGS, DETAILS AND SPECIFICATIONS, AND REPORT ANY DISCREPANCIES TO DESIGNER BEFORE PROCEEDING WITH WORK.

REV.	ISSUED FOR	DATE
1	HILTON-50% DESIGN DEVELOPMENT	DEC 08, 2016
2	DRYWALL TENDER	APR. 10, 2017
3	WORK IN PROGRESS	JUN. 01, 2017
4	ISSUED FOR TENDER	JAN. 11, 2019
5	REDESIGN-PAINT AND TILE TENDER	DEC. 14, 2020

NOT FOR CONSTRUCTION

STUDIO MUNGE

25 WINGOLD AVE. TORONTO, ONTARIO CANADA M6B 1P8
416.588.1668 STUDIOMUNGE.COM

DATE
MAY 23 2016

SCALE
AS NOTED

DRAWN BY	CHECKED BY
RG, JL, RV	SS


PROJECT NUMBER
15139

PROJECT NAME
CANOPY HOTEL
YORKVILLE


387-407 BLOOR ST E & 28 SELBY ST.
TORONTO, ONTARIO
M4W 1H7 CANADA

DRAWING TITLE
SECOND FLOOR NT AMENITIES ELEVATIONS


DRAWING NUMBER
ID306

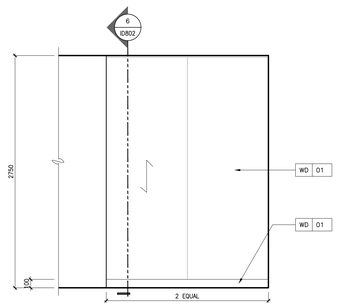


5 ID307 SCALE 1:25 | AMENITY ELEVATION
SECOND FLOOR - LOUNGE

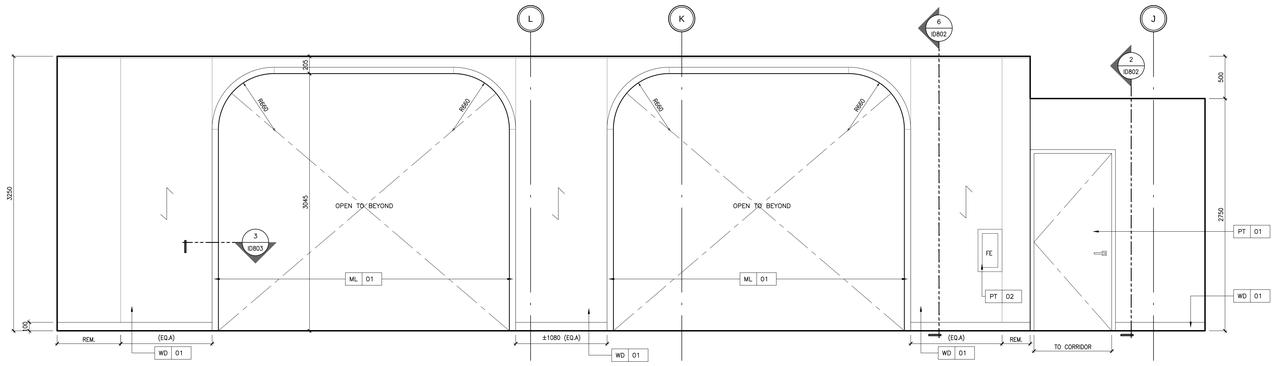


4 ID307 SCALE 1:25 | AMENITY ELEVATION
SECOND FLOOR - LOUNGE

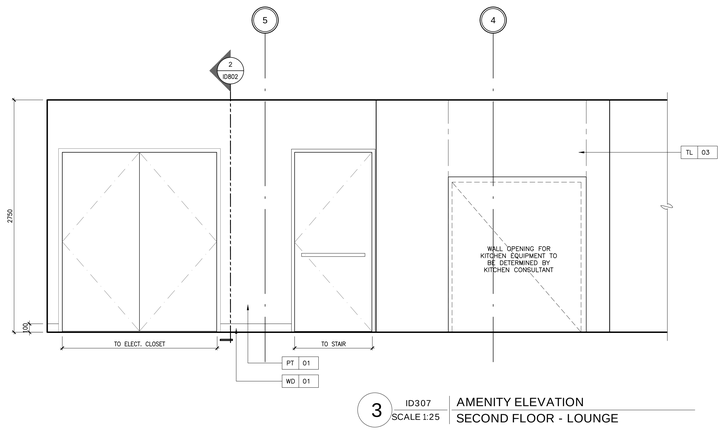


3 ID307 SCALE 1:25 | AMENITY ELEVATION
SECOND FLOOR - LOUNGE

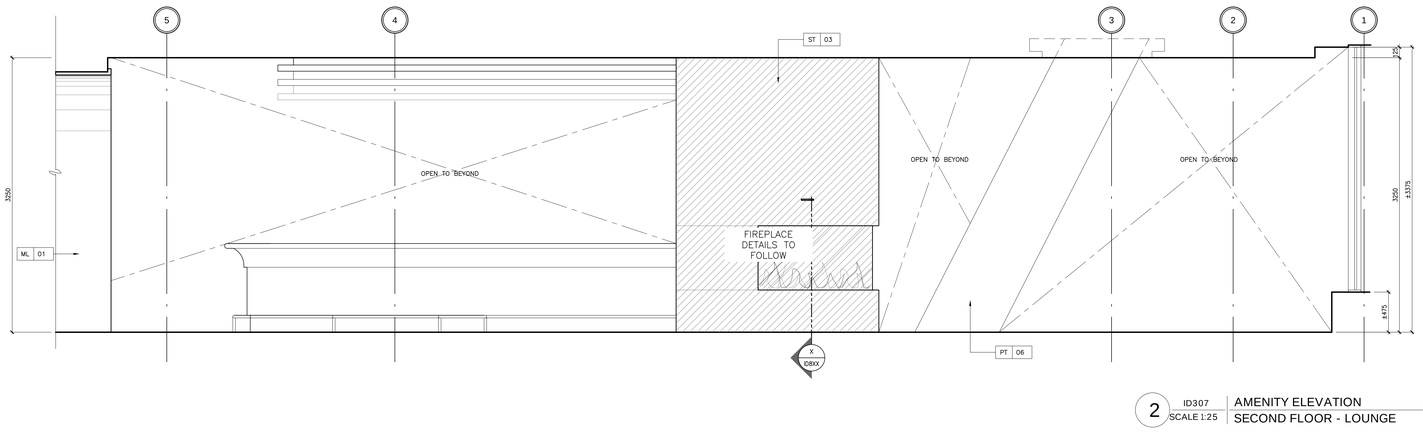

2 ID307 SCALE 1:25 | AMENITY ELEVATION
SECOND FLOOR - LOUNGE

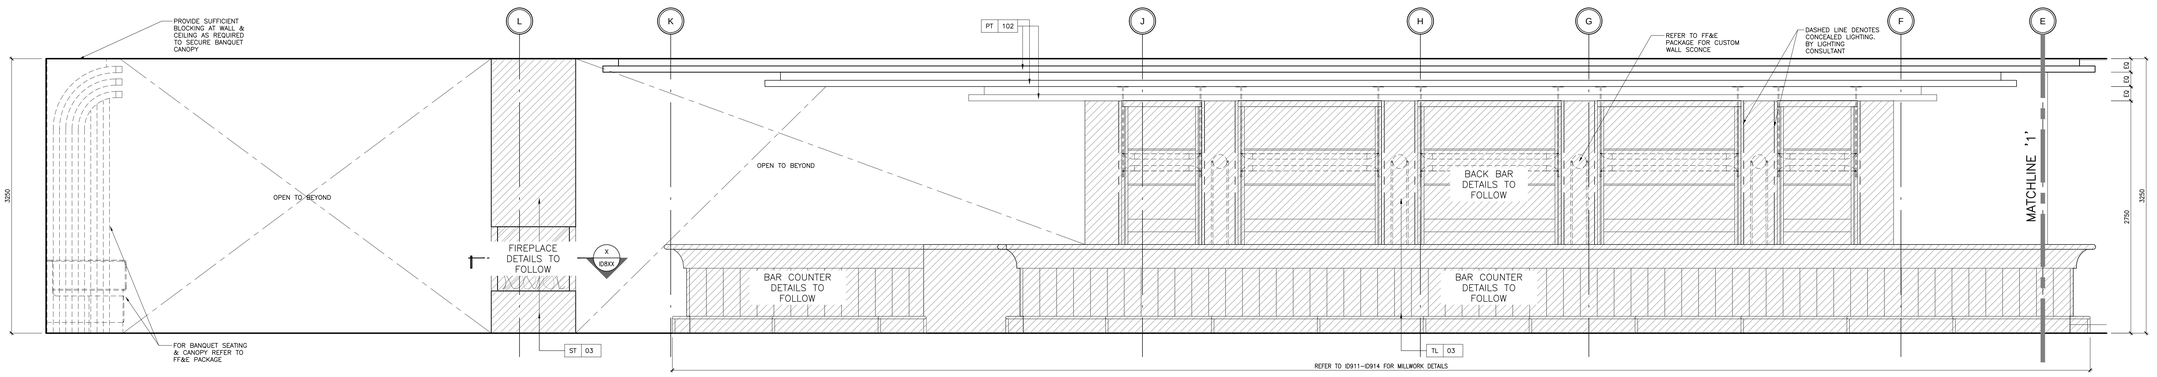

1 ID307 SCALE 1:25 | AMENITY ELEVATION
SECOND FLOOR - LOUNGE

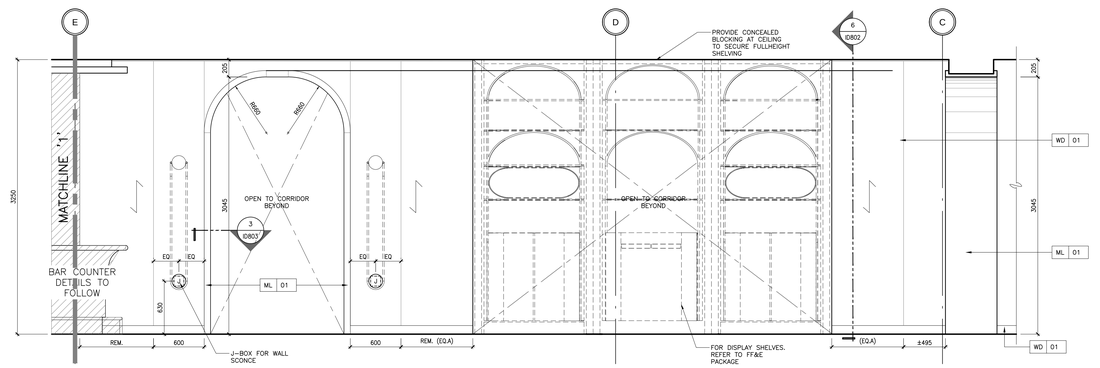

1 ID307 SCALE 1:25 | AMENITY ELEVATION
SECOND FLOOR - LOUNGE

DRAWING ARE NOT TO BE SCALED. CONTRACTOR MUST CHECK AND VERIFY ALL JOB DIMENSIONS, DRAWINGS, DETAILS AND SPECIFICATIONS, AND REPORT ANY DISCREPANCIES TO DESIGNER BEFORE PROCEEDING WITH WORK.

REV.	ISSUED FOR	DATE
1	HILTON-50% DESIGN DEVELOPMENT	DEC 08, 2016
2	DRYWALL TENDER	APR. 10, 2017
3	WORK IN PROGRESS	JUN. 01, 2017
4	ISSUED FOR TENDER	JAN. 11, 2019
5	REDESIGN-PAINT AND TILE TENDER	DEC. 14, 2020

NOT FOR CONSTRUCTION

STUDIO MUNGE

25 WINGOLD AVE. TORONTO, ONTARIO CANADA M6B 1P8
416.588.1668 STUDIOMUNGE.COM

DATE
MAY 23 2016

SCALE
AS NOTED

DRAWN BY	CHECKED BY
RG, JL, RV	SS


PROJECT NUMBER
15139

PROJECT NAME
CANOPY HOTEL
YORKVILLE


387-407 BLOOR ST E & 28 SELBY ST.
TORONTO, ONTARIO
M4W 1H7 CANADA

DRAWING TITLE
SECOND FLOOR NT AMENITIES ELEVATIONS


DRAWING NUMBER
ID307

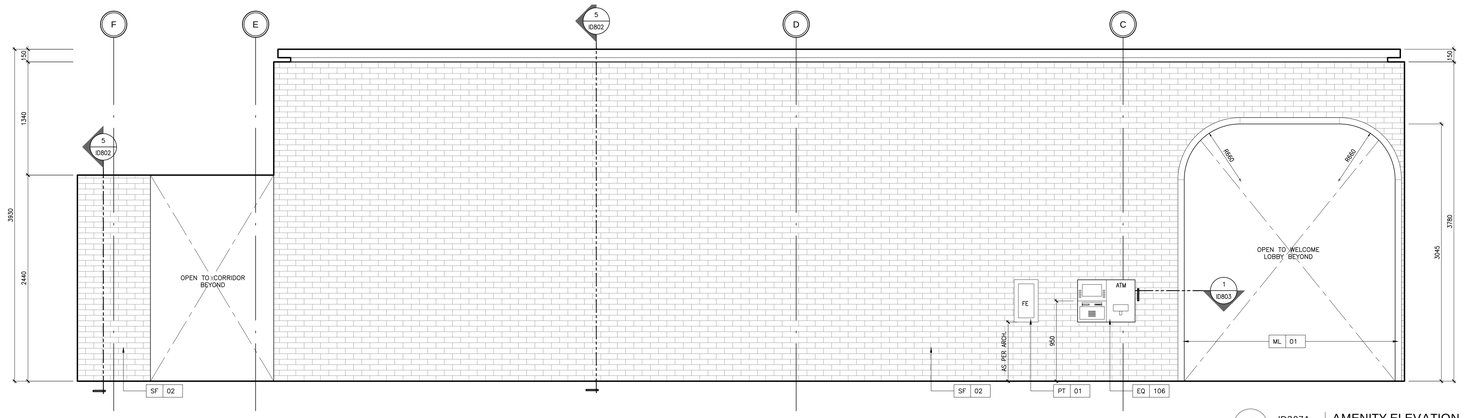


6 ID307A SCALE 1:25 | AMENITY ELEVATION SECOND FLOOR - CORRIDOR

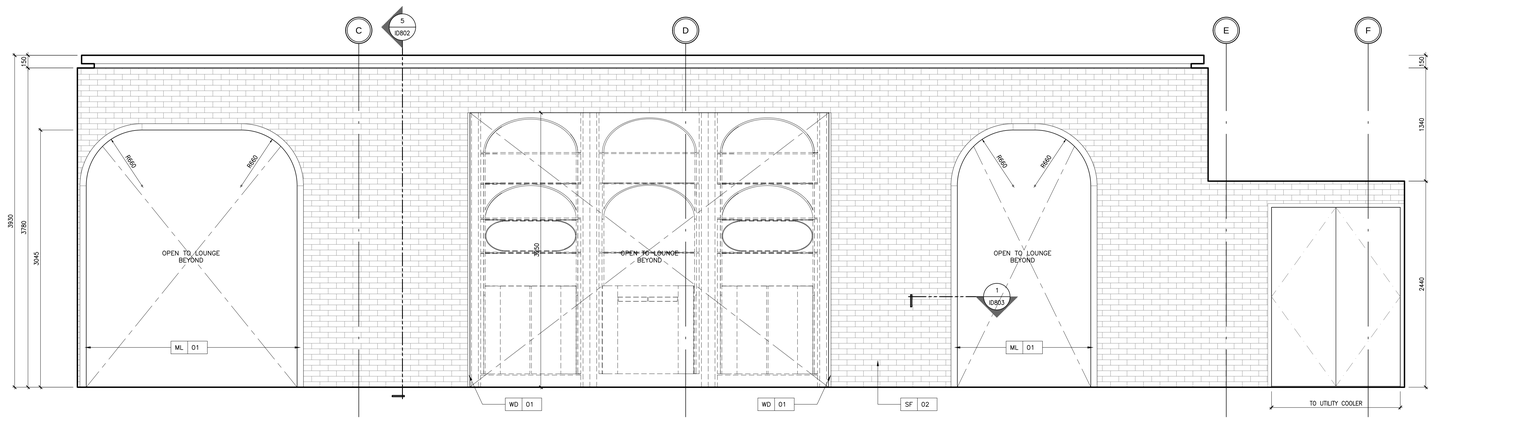


5 ID307A SCALE 1:25 | AMENITY ELEVATION SECOND FLOOR - CORRIDOR

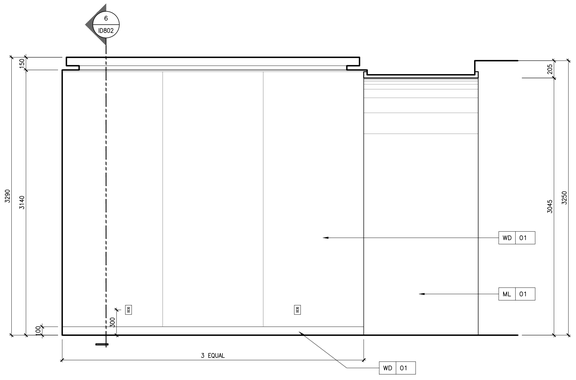


4 ID307A SCALE 1:25 | AMENITY ELEVATION SECOND FLOOR - LOUNGE

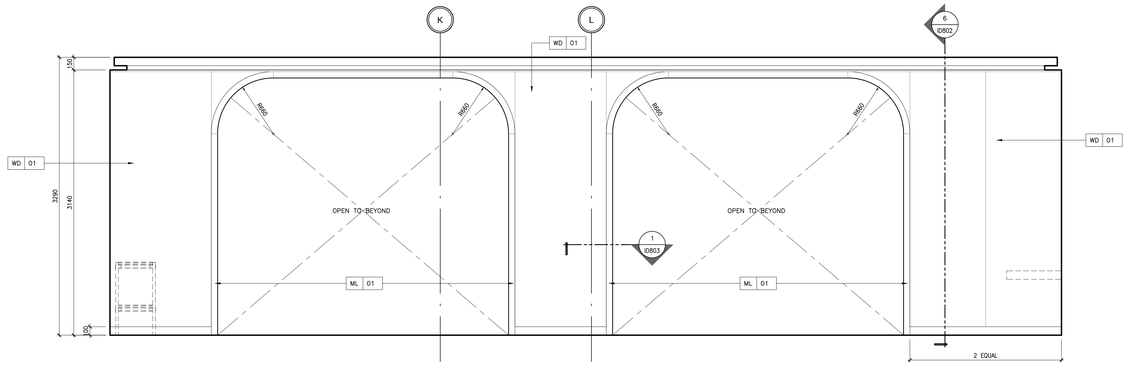

3 ID307A SCALE 1:25 | AMENITY ELEVATION SECOND FLOOR - LOUNGE

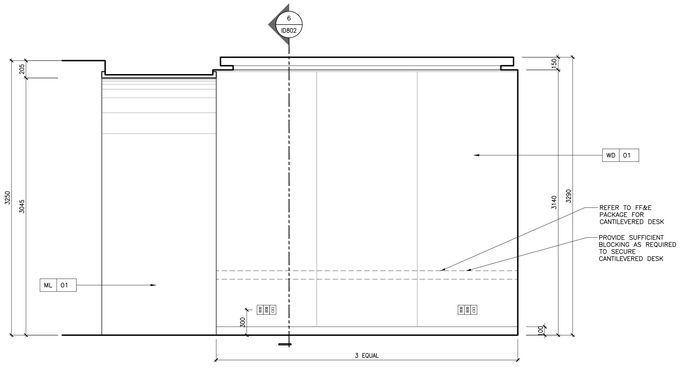

2 ID307A SCALE 1:25 | AMENITY ELEVATION SECOND FLOOR - LOUNGE

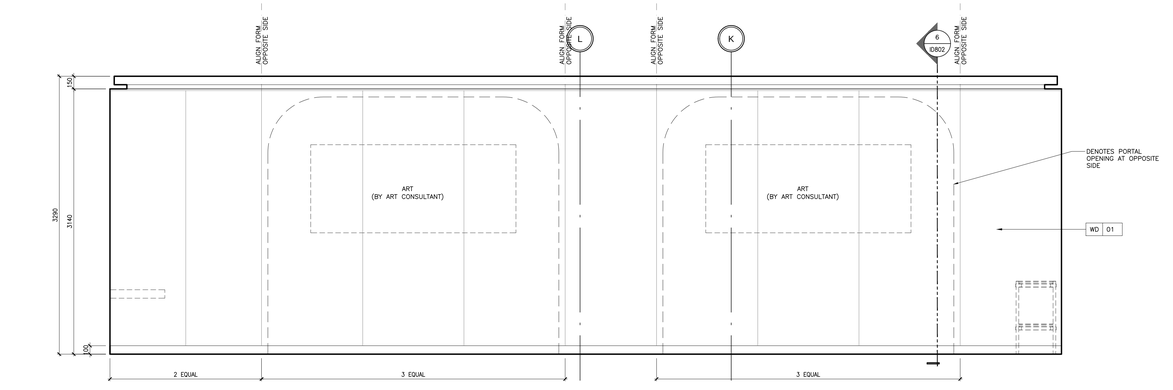

1 ID307A SCALE 1:25 | AMENITY ELEVATION SECOND FLOOR - LOUNGE

DRAWING ARE NOT TO BE SCALED. CONTRACTOR MUST CHECK AND VERIFY ALL JOB DIMENSIONS, DRAWINGS, DETAILS AND SPECIFICATIONS, AND REPORT ANY DISCREPANCIES TO DESIGNER BEFORE PROCEEDING WITH WORK.

REV.	ISSUED FOR	DATE
1	HILTON-50% DESIGN DEVELOPMENT	DEC 08, 2016
2	DRYWALL TENDER	APR. 10, 2017
3	WORK IN PROGRESS	JUN. 01, 2017
4	ISSUED FOR TENDER	JAN. 11, 2019
5	REDESIGN-PAINT AND TILE TENDER	DEC. 14, 2020

NOT FOR CONSTRUCTION

STUDIO MUNGE

25 WINGOLD AVE. TORONTO, ONTARIO CANADA M6B 1P8
416.588.1668 STUDIOMUNGE.COM

DATE
MAY 23 2016

SCALE
AS NOTED

DRAWN BY
RG, JL, RV

CHECKED BY
SS


PROJECT NUMBER
15139

PROJECT NAME
CANOPY HOTEL
YORKVILLE


387-407 BLOOR ST E & 28 SELBY ST.
TORONTO, ONTARIO
M4W 1H7 CANADA

DRAWING TITLE
SECOND FLOOR NT AMENITIES ELEVATIONS


DRAWING NUMBER
ID307A

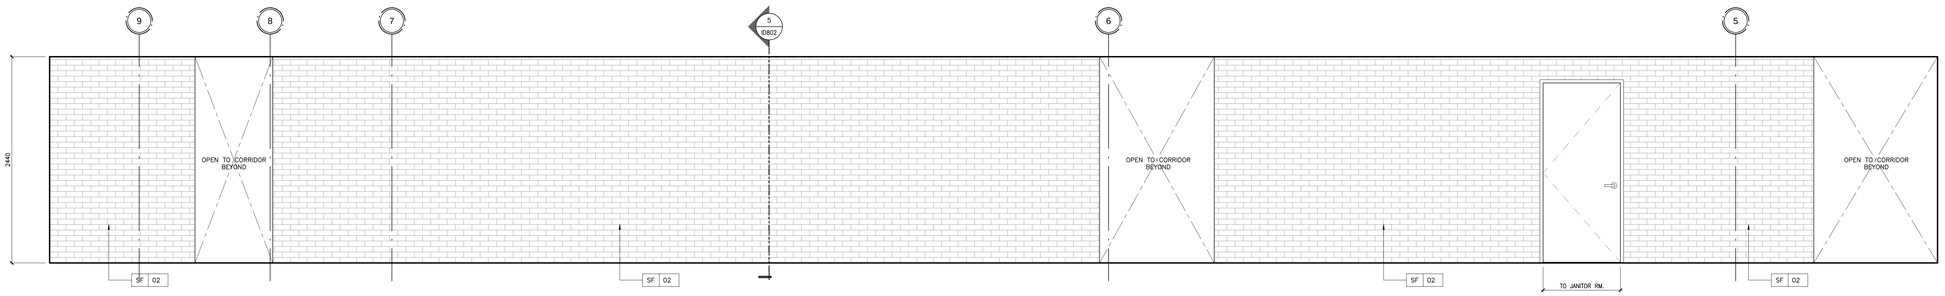


4 ID308 SCALE 1:25 — AMENITY ELEVATION SECOND FLOOR - CORRIDOR

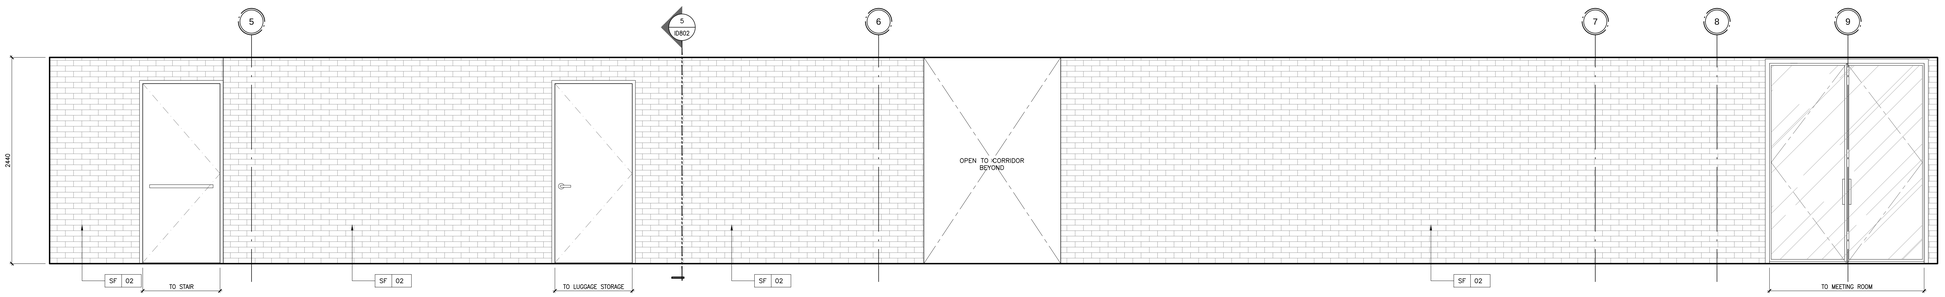

3 ID308 SCALE 1:25 — AMENITY ELEVATION SECOND FLOOR - CORRIDOR

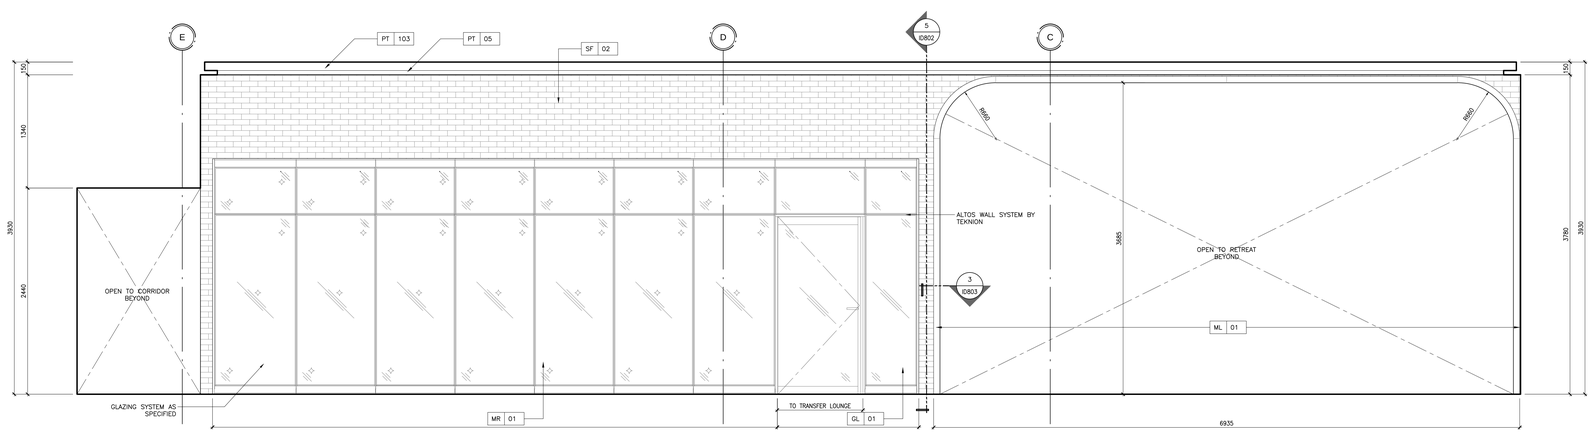

2 ID308 SCALE 1:25 — AMENITY ELEVATION SECOND FLOOR - CORRIDOR

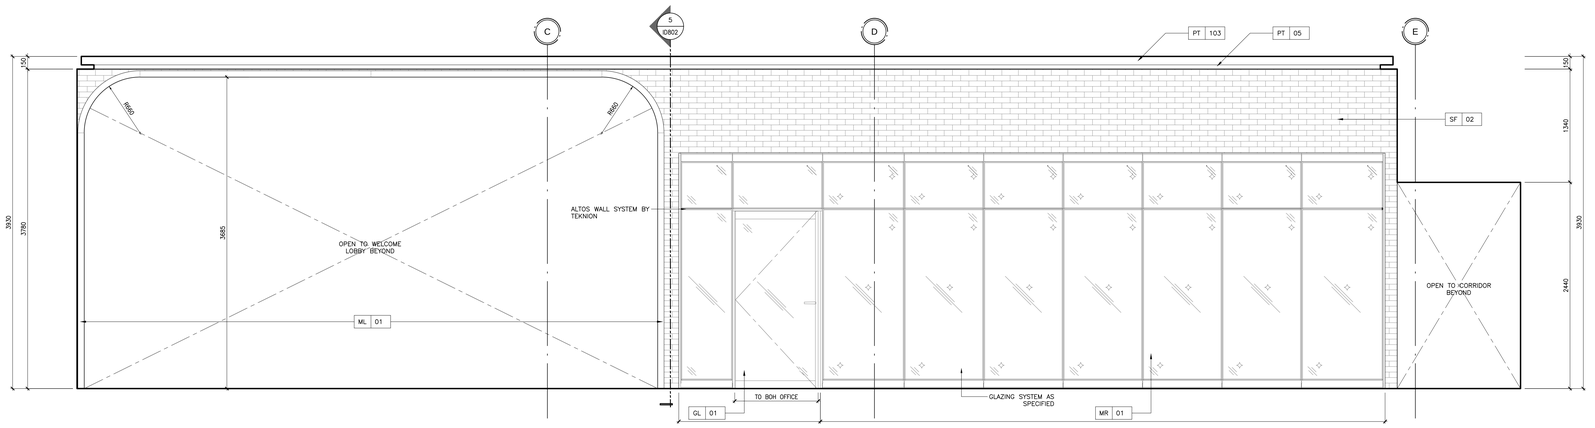

1 ID308 SCALE 1:25 — AMENITY ELEVATION SECOND FLOOR - CORRIDOR

DRAWING ARE NOT TO BE SCALED. CONTRACTOR MUST CHECK AND VERIFY ALL JOB DIMENSIONS, DRAWINGS, DETAILS AND SPECIFICATIONS, AND REPORT ANY DISCREPANCIES TO DESIGNER BEFORE PROCEEDING WITH WORK.

REV.	ISSUED FOR	DATE
1	HILTON-50% DESIGN DEVELOPMENT	DEC 08, 2016
2	DRYWALL TENDER	APR. 10, 2017
3	WORK IN PROGRESS	JUN. 01, 2017
4	ISSUED FOR TENDER	JAN. 11, 2019
5	REDESIGN-PAINT AND TILE TENDER	DEC. 14, 2020

NOT FOR CONSTRUCTION

STUDIO MUNGE

25 WINGOLD AVE. TORONTO, ONTARIO CANADA M6B 1P8
416.588.1668 STUDIOMUNGE.COM

DATE
MAY 23 2016

SCALE
AS NOTED

DRAWN BY	CHECKED BY
RG, JL, RV	SS


PROJECT NUMBER
15139

PROJECT NAME
CANOPY HOTEL
YORKVILLE


387-407 BLOOR ST E & 28 SELBY ST.
TORONTO, ONTARIO
M4W 1H7 CANADA

DRAWING TITLE
SECOND FLOOR NT AMENITIES ELEVATIONS


DRAWING NUMBER
ID308

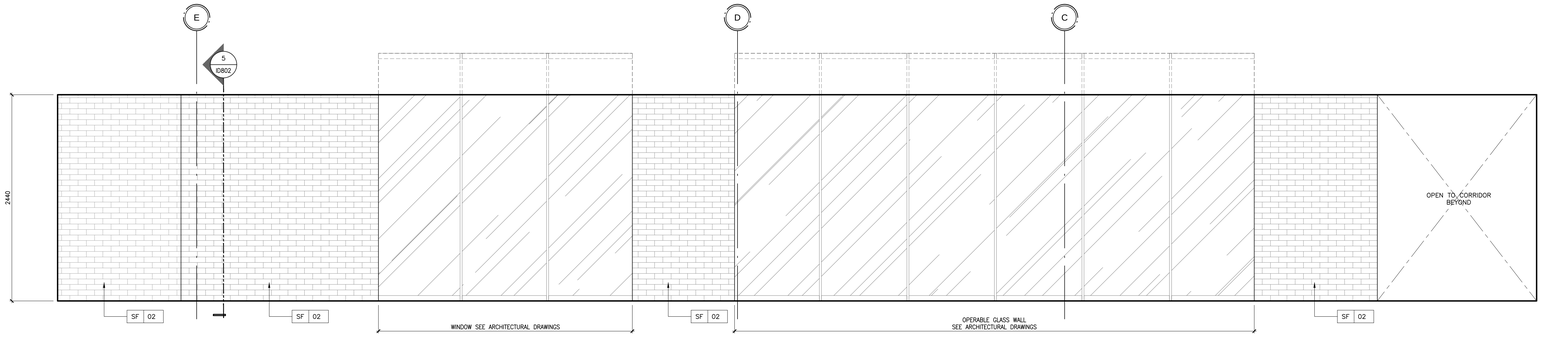


8 ID308A SCALE 1:25 — AMENITY ELEVATION SECOND FLOOR - CORRIDOR

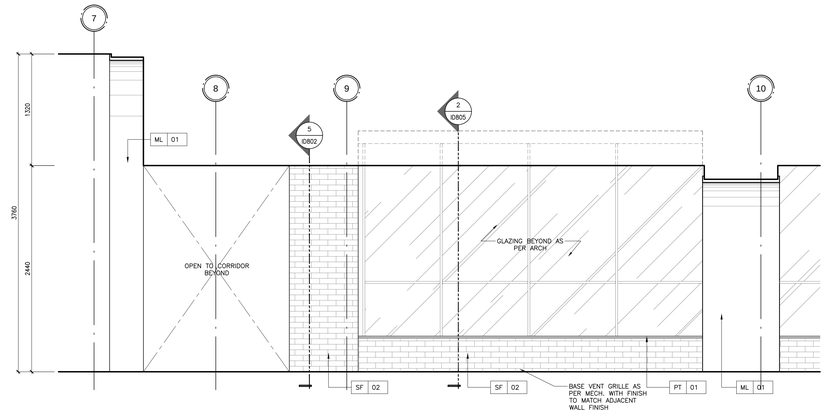


7 ID308A SCALE 1:25 — AMENITY ELEVATION SECOND FLOOR - CORRIDOR

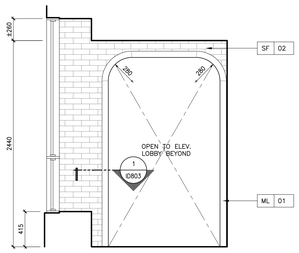


6 ID308A SCALE 1:25 — AMENITY ELEVATION SECOND FLOOR - CORRIDOR

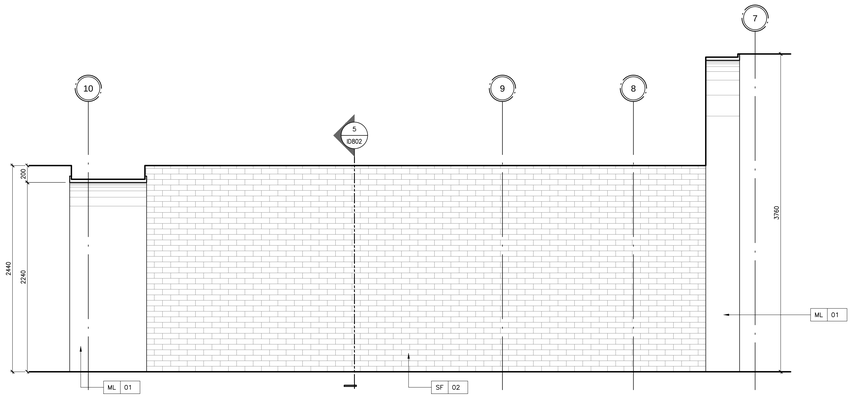


5 ID308A SCALE 1:25 — AMENITY ELEVATION SECOND FLOOR - CORRIDOR

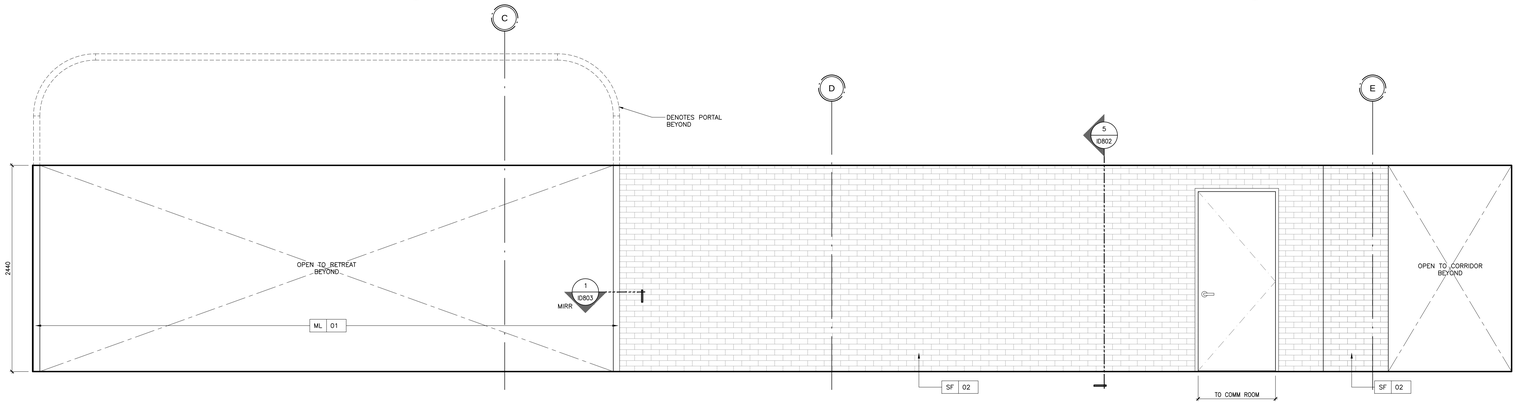


4 ID308A SCALE 1:25 — AMENITY ELEVATION SECOND FLOOR - CORRIDOR

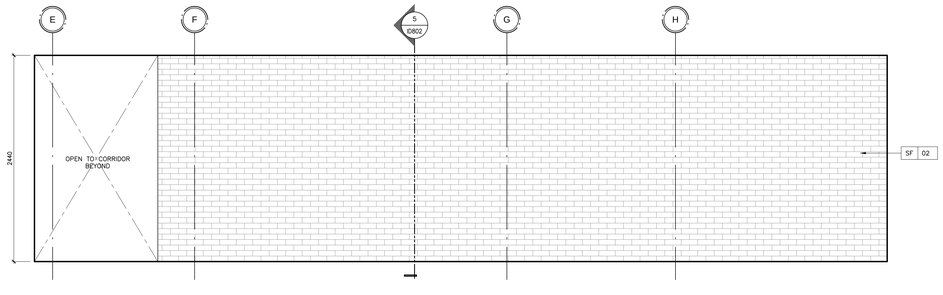

3 ID308A SCALE 1:25 — AMENITY ELEVATION SECOND FLOOR - CORRIDOR

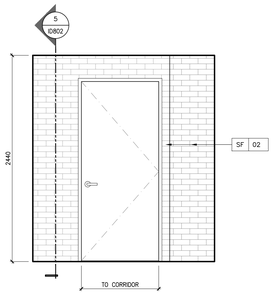

2 ID308A SCALE 1:25 — AMENITY ELEVATION SECOND FLOOR - CORRIDOR

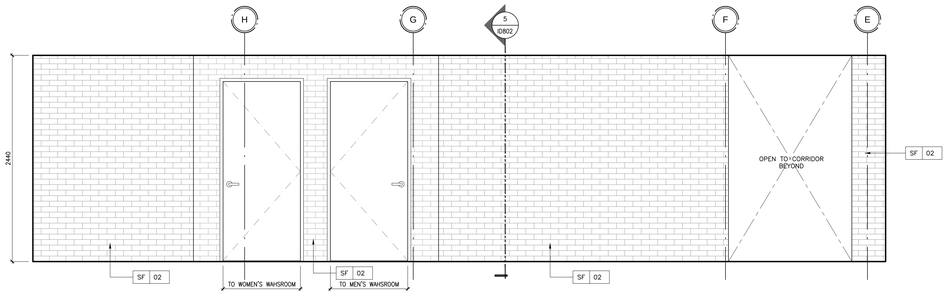

1 ID308A SCALE 1:25 — AMENITY ELEVATION SECOND FLOOR - CORRIDOR

DRAWING ARE NOT TO BE SCALED. CONTRACTOR MUST CHECK AND VERIFY ALL JOB DIMENSIONS, DRAWINGS, DETAILS AND SPECIFICATIONS, AND REPORT ANY DISCREPANCIES TO DESIGNER BEFORE PROCEEDING WITH WORK.

REV.	ISSUED FOR	DATE
1	HILTON-50% DESIGN DEVELOPMENT	DEC 08, 2016
2	DRYWALL TENDER	APR. 10, 2017
3	WORK IN PROGRESS	JUN. 01, 2017
4	ISSUED FOR TENDER	JAN. 11, 2019
5	REDESIGN-PAINT AND TILE TENDER	DEC. 14, 2020

NOT FOR CONSTRUCTION

STUDIO MUNGE

25 WINGOLD AVE. TORONTO, ONTARIO CANADA M6B 1P8
416.588.1668 STUDIOMUNGE.COM

DATE
MAY 23 2016

SCALE
AS NOTED

DRAWN BY	CHECKED BY
RG, JL, RV	SS


PROJECT NUMBER
15139

PROJECT NAME
CANOPY HOTEL
YORKVILLE


387-407 BLOOR ST E & 28 SELBY ST.
TORONTO, ONTARIO
M4W 1H7 CANADA

DRAWING TITLE
SECOND FLOOR NT AMENITIES ELEVATIONS


DRAWING NUMBER
ID308A

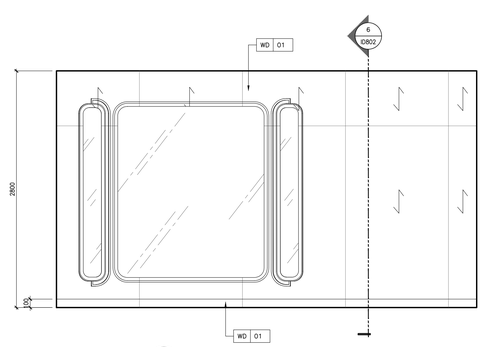


8 ID309 SCALE 1:25 | AMENITY ELEVATION
SECOND FLOOR - TRANSFER LOUNGE

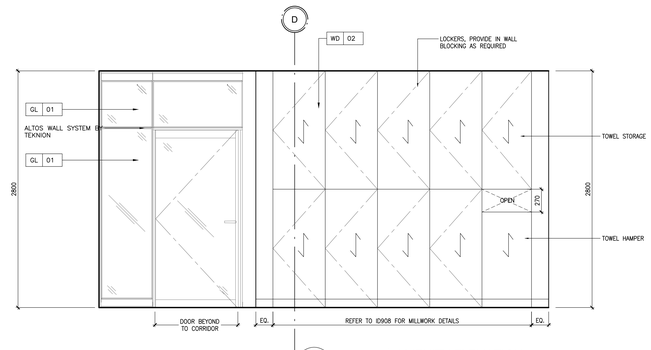


7 ID309 SCALE 1:25 | AMENITY ELEVATION
SECOND FLOOR - TRANSFER LOUNGE

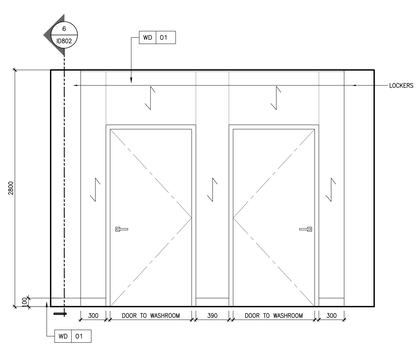


6 ID309 SCALE 1:25 | AMENITY ELEVATION
SECOND FLOOR - TRANSFER LOUNGE

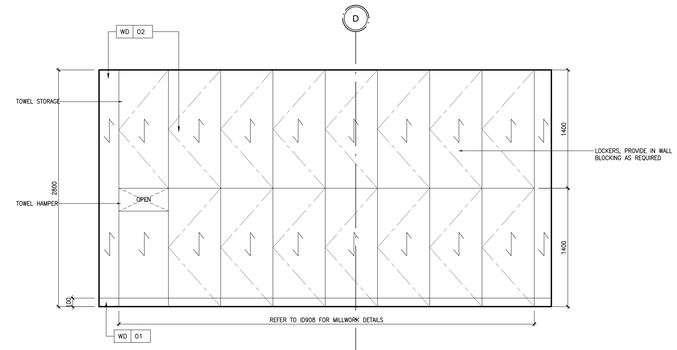


5 ID309 SCALE 1:25 | AMENITY ELEVATION
SECOND FLOOR - TRANSFER LOUNGE

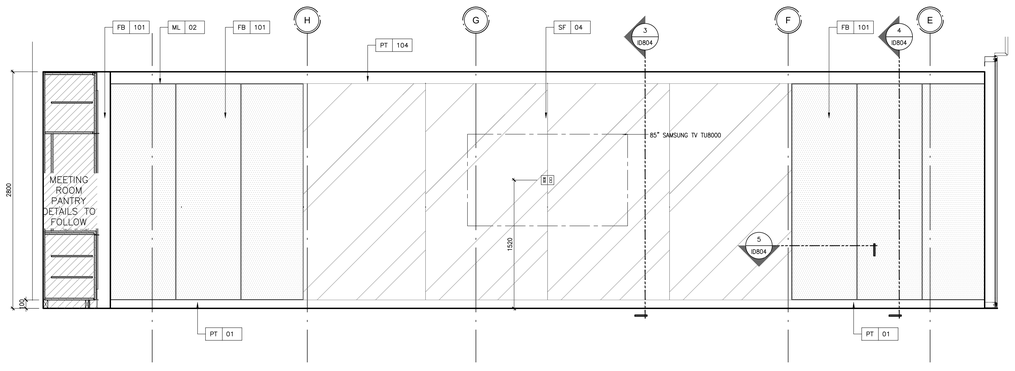


4 ID309 SCALE 1:25 | ELEVATION
SECOND FLOOR - MEETING ROOM

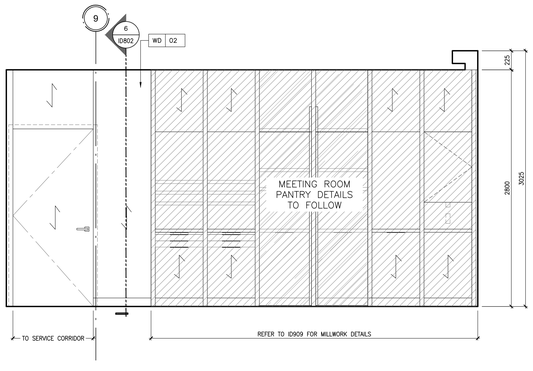

3 ID309 SCALE 1:25 | ELEVATION
SECOND FLOOR - MEETING ROOM

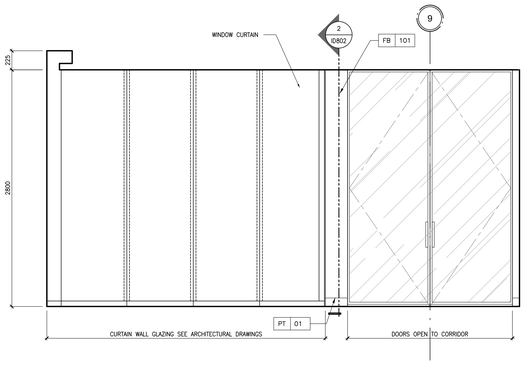

2 ID309 SCALE 1:25 | ELEVATION
SECOND FLOOR - MEETING ROOM

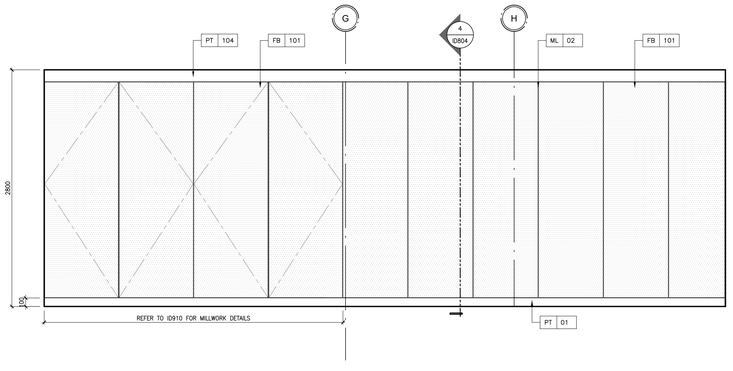

1 ID309 SCALE 1:25 | ELEVATION
SECOND FLOOR - MEETING ROOM

DRAWING ARE NOT TO BE SCALED. CONTRACTOR MUST CHECK AND VERIFY ALL JOB DIMENSIONS, DRAWINGS, DETAILS AND SPECIFICATIONS, AND REPORT ANY DISCREPANCIES TO DESIGNER BEFORE PROCEEDING WITH WORK.

REV.	ISSUED FOR	DATE
1	HILTON-50% DESIGN DEVELOPMENT	DEC 08, 2016
2	DRYWALL TENDER	APR. 10, 2017
3	WORK IN PROGRESS	JUN. 01, 2017
4	ISSUED FOR TENDER	JAN. 11, 2019
5	REDESIGN-PAINT AND TILE TENDER	DEC. 14, 2020

NOT FOR CONSTRUCTION

STUDIO MUNGE

25 WINGOLD AVE. TORONTO, ONTARIO CANADA M6B 1P8
416.588.1668 STUDIOMUNGE.COM

DATE
MAY 23 2016

SCALE
AS NOTED

DRAWN BY
RG, JL, RV

CHECKED BY
SS


PROJECT NUMBER
15139

PROJECT NAME
CANOPY HOTEL
YORKVILLE

387-407 BLOOR ST E & 28 SELBY ST.
TORONTO, ONTARIO
M4W 1H7 CANADA

DRAWING TITLE
SECOND FLOOR NT AMENITIES ELEVATIONS

DRAWING NUMBER
ID309

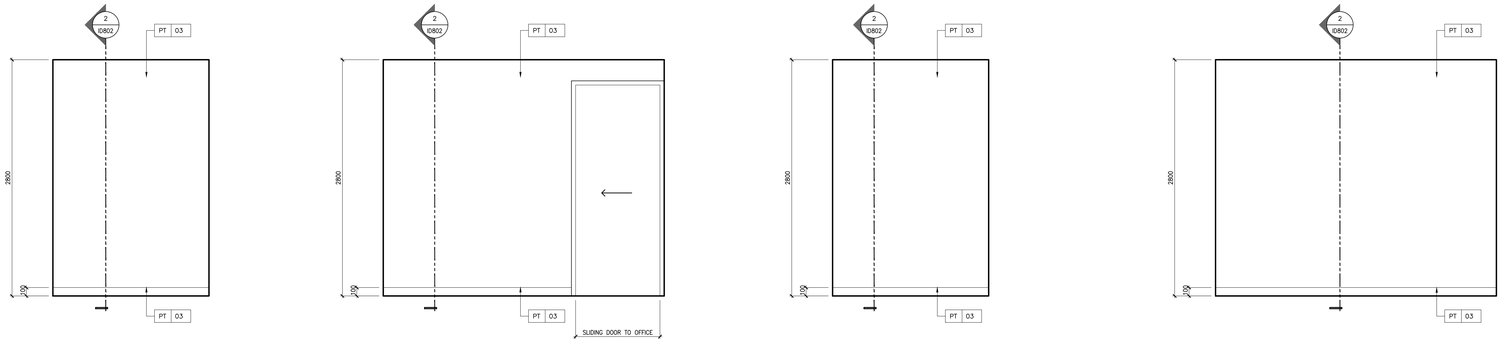

12 ID310 SCALE 1:25 — ELEVATION — SECOND FLOOR - COUNT RM.


11 ID310 SCALE 1:25 — ELEVATION — SECOND FLOOR - COUNT RM.

10 ID310 SCALE 1:25 — ELEVATION — SECOND FLOOR - COUNT RM.

9 ID310 SCALE 1:25 — ELEVATION — SECOND FLOOR - COUNT RM.

8 ID310 SCALE 1:25 — ELEVATION — SECOND FLOOR - OFFICES


7 ID310 SCALE 1:25 — ELEVATION — SECOND FLOOR - OFFICES

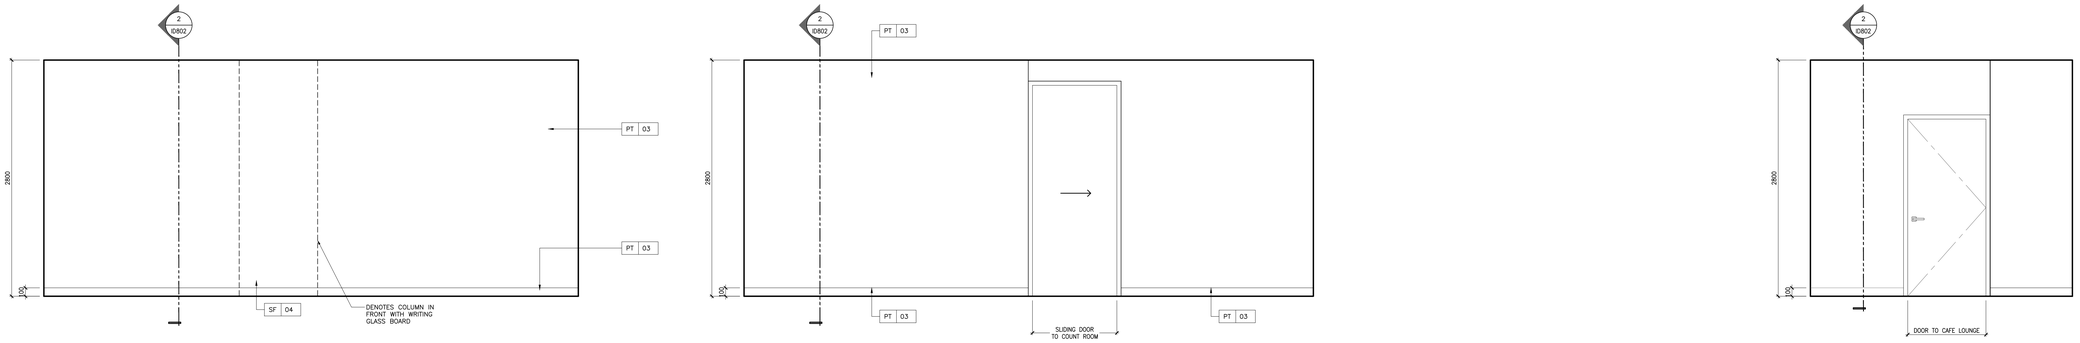

6 ID310 SCALE 1:25 — ELEVATION — SECOND FLOOR - B.O.H. OFFICES

5 ID310 SCALE 1:25 — ELEVATION — SECOND FLOOR - OFFICES

4 ID310 SCALE 1:25 — AMENITY ELEVATION — SECOND FLOOR - CORRIDOR

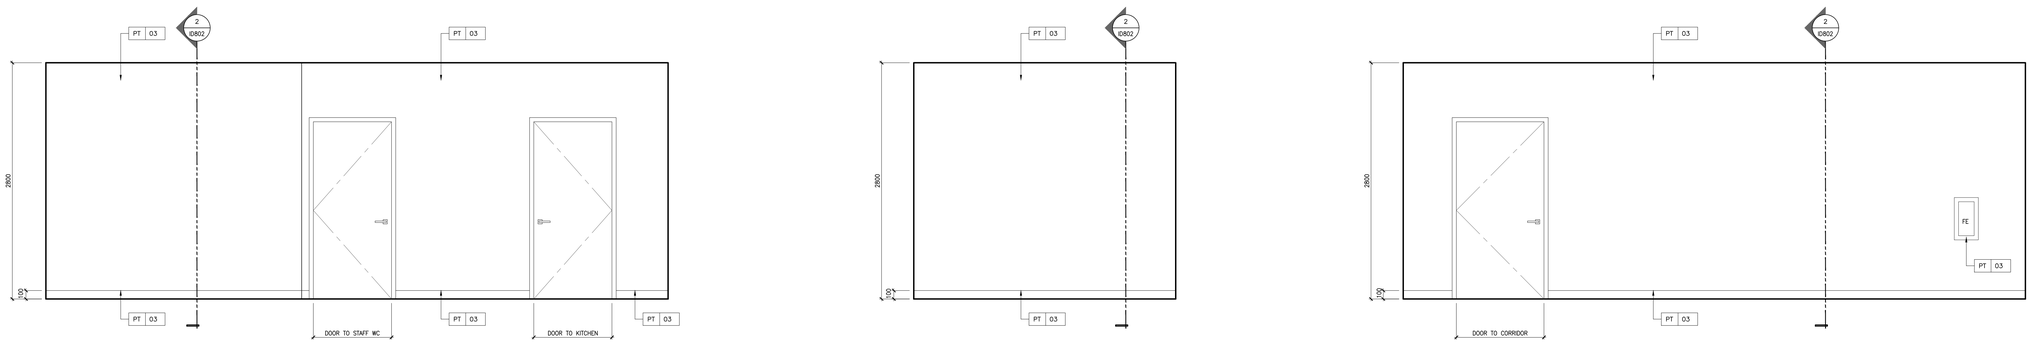

3 ID310 SCALE 1:25 — AMENITY ELEVATION — SECOND FLOOR - CORRIDOR

2 ID310 SCALE 1:25 — AMENITY ELEVATION — SECOND FLOOR - CORRIDOR

1 ID310 SCALE 1:25 — AMENITY ELEVATION — SECOND FLOOR - CORRIDOR

DRAWING ARE NOT TO BE SCALED. CONTRACTOR MUST CHECK AND VERIFY ALL JOB DIMENSIONS, DRAWINGS, DETAILS AND SPECIFICATIONS, AND REPORT ANY DISCREPANCIES TO DESIGNER BEFORE PROCEEDING WITH WORK.

REV.	ISSUED FOR	DATE
1	HILTON-50% DESIGN DEVELOPMENT	DEC 08, 2016
2	DRYWALL TENDER	APR .10, 2017
3	WORK IN PROGRESS	JUN. 01, 2017
4	ISSUED FOR TENDER	JAN .11, 2019
5	REDESIGN-PAINT AND TILE TENDER	DEC. 14, 2020

NOT FOR CONSTRUCTION

STUDIO MUNGE

25 WINGOLD AVE. TORONTO, ONTARIO CANADA M6B 1P8
416.588.1668 STUDIOMUNGE.COM

DATE
MAY 23 2016

SCALE
AS NOTED

DRAWN BY: RG, JL, RV
CHECKED BY: SS


PROJECT NUMBER
15139

PROJECT NAME
CANOPY HOTEL
YORKVILLE


387-407 BLOOR ST E & 28 SELBY ST.
TORONTO, ONTARIO
M4W 1H7 CANADA

DRAWING TITLE
SECOND FLOOR NT AMENITIES ELEVATIONS


DRAWING NUMBER
ID310

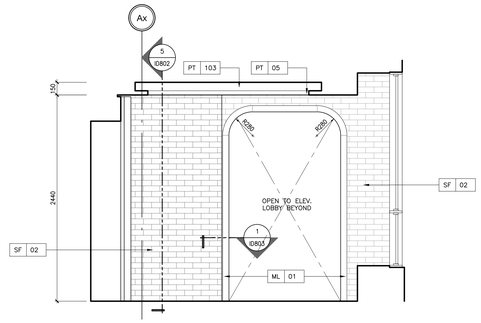


7 ID311 SCALE 1:25 | AMENITY ELEVATION
SECOND FLOOR - ELEV. LOBBY S

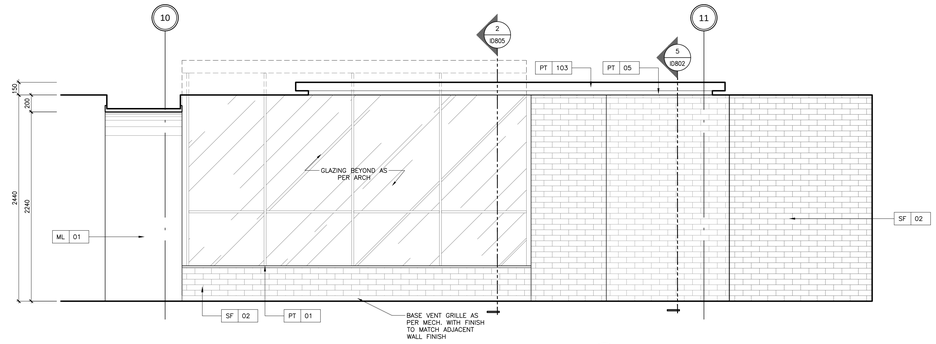


6 ID311 SCALE 1:25 | AMENITY ELEVATION
SECOND FLOOR - ELEV. LOBBY S

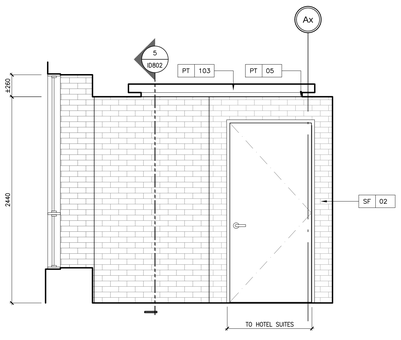


5 ID311 SCALE 1:25 | AMENITY ELEVATION
SECOND FLOOR - ELEV. LOBBY S

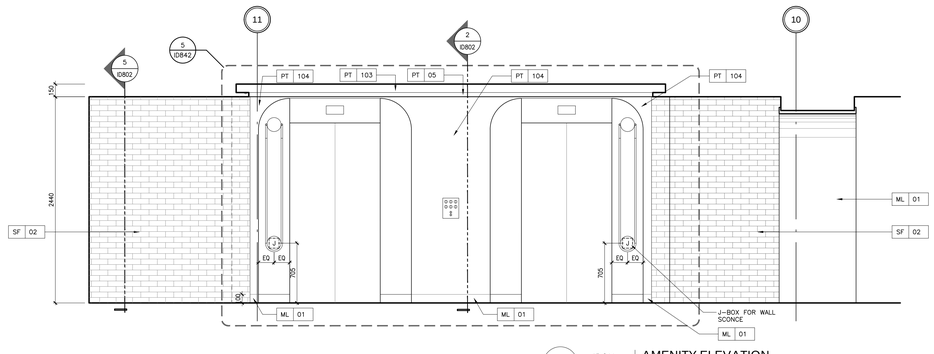


4 ID311 SCALE 1:25 | AMENITY ELEVATION
SECOND FLOOR - ELEV. LOBBY S

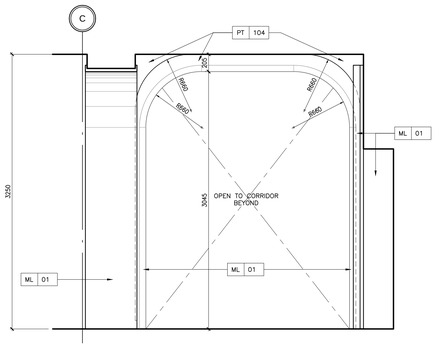


3A ID311 SCALE 1:25 | AMENITY ELEVATION
SECOND FLOOR - ELEV. LOBBY N

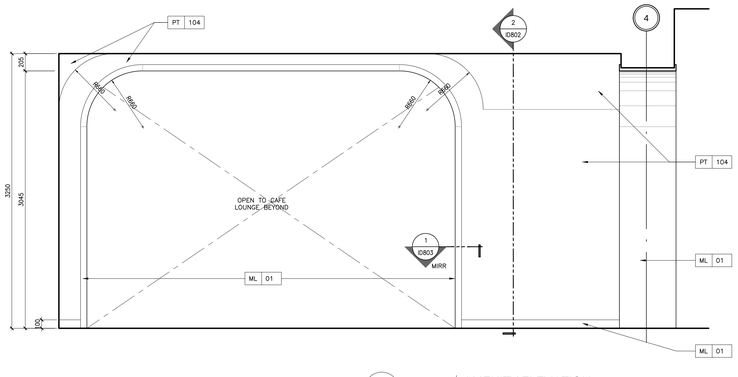

3 ID311 SCALE 1:25 | AMENITY ELEVATION
SECOND FLOOR - ELEV. LOBBY N

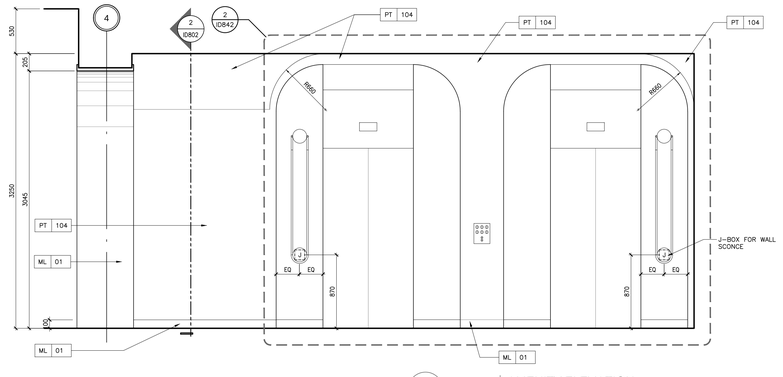

2 ID311 SCALE 1:25 | AMENITY ELEVATION
SECOND FLOOR - ELEV. LOBBY N

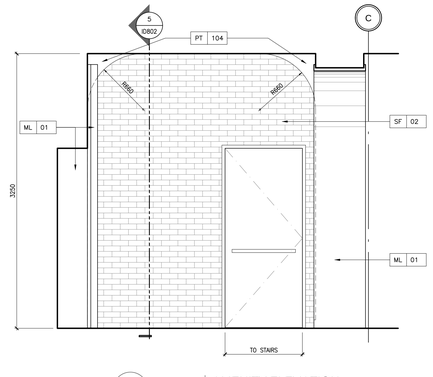

1 ID311 SCALE 1:25 | AMENITY ELEVATION
SECOND FLOOR - ELEV. LOBBY N

DRAWING ARE NOT TO BE SCALED. CONTRACTOR MUST CHECK AND VERIFY ALL JOB DIMENSIONS, DRAWINGS, DETAILS AND SPECIFICATIONS, AND REPORT ANY DISCREPANCIES TO DESIGNER BEFORE PROCEEDING WITH WORK.

REV.	ISSUED FOR	DATE
1	HILTON-50% DESIGN DEVELOPMENT	DEC 08, 2016
2	DRYWALL TENDER	APR. 10, 2017
3	WORK IN PROGRESS	JUN. 01, 2017
4	ISSUED FOR TENDER	JAN. 11, 2019
5	REDESIGN-PAINT AND TILE TENDER	DEC. 14, 2020

NOT FOR CONSTRUCTION

STUDIO MUNGE

25 WINGOLD AVE. TORONTO, ONTARIO CANADA M6B 1P8
416.588.1668 STUDIOMUNGE.COM

DATE
MAY 23 2016

SCALE
AS NOTED

DRAWN BY
RG, JL, RV

CHECKED BY
SS


PROJECT NUMBER
15139

PROJECT NAME
CANOPY HOTEL
YORKVILLE


387-407 BLOOR ST E & 28 SELBY ST.
TORONTO, ONTARIO
M4W 1H7 CANADA

DRAWING TITLE
SECOND FLOOR NT AMENITIES ELEVATIONS


DRAWING NUMBER
ID311

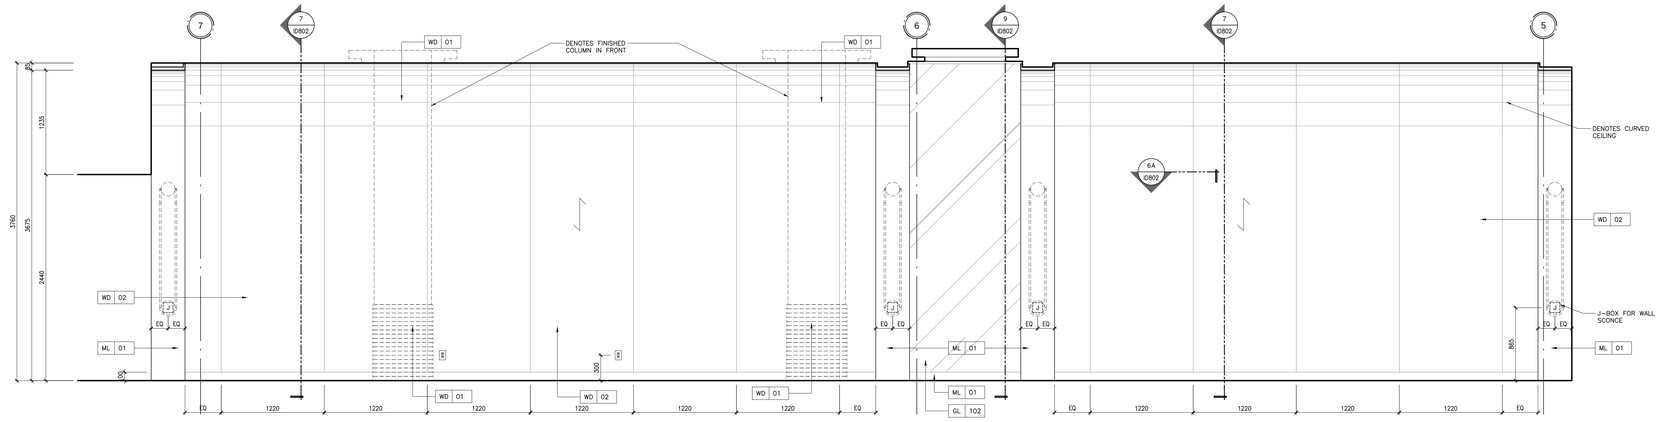


4 ID312 SCALE 1:25 — AMENITY ELEVATION — SECOND FLOOR - RETREAT / WELCOME LOBBY

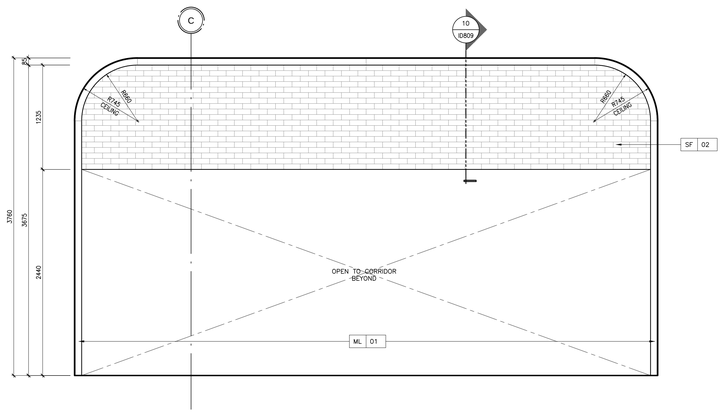

3 ID312 SCALE 1:25 — AMENITY ELEVATION — SECOND FLOOR - RETREAT

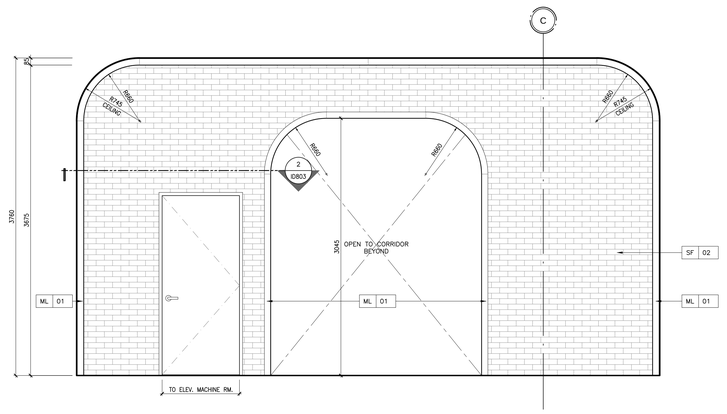

2 ID312 SCALE 1:25 — AMENITY ELEVATION — SECOND FLOOR - WELCOME LOBBY

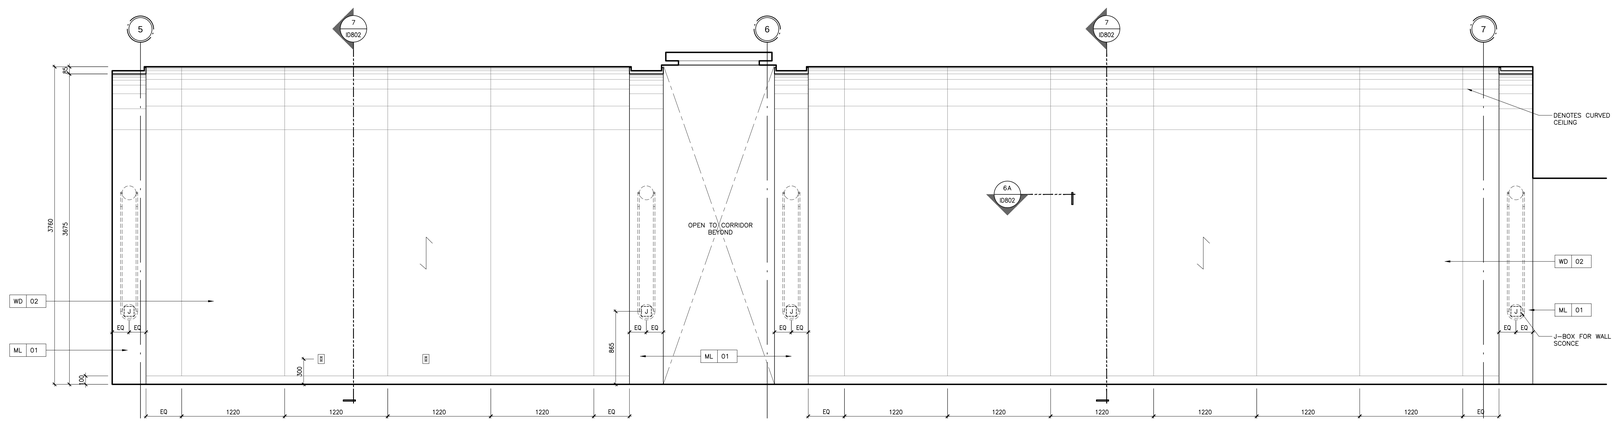

1 ID312 SCALE 1:25 — AMENITY ELEVATION — SECOND FLOOR - RETREAT / WELCOME LOBBY

DRAWING ARE NOT TO BE SCALED. CONTRACTOR MUST CHECK AND VERIFY ALL JOB DIMENSIONS, DRAWINGS, DETAILS AND SPECIFICATIONS, AND REPORT ANY DISCREPANCIES TO DESIGNER BEFORE PROCEEDING WITH WORK.

REV.	ISSUED FOR	DATE
1	HILTON-50% DESIGN DEVELOPMENT	DEC 08, 2016
2	DRYWALL TENDER	APR. 10, 2017
3	WORK IN PROGRESS	JUN. 01, 2017
4	ISSUED FOR TENDER	JAN. 11, 2019
5	REDESIGN-PAINT AND TILE TENDER	DEC. 14, 2020

NOT FOR CONSTRUCTION

STUDIO MUNGE

25 WINGOLD AVE. TORONTO, ONTARIO CANADA M6B 1P8
416.588.1668 STUDIOMUNGE.COM

DATE
MAY 23 2016

SCALE
AS NOTED

DRAWN BY	CHECKED BY
RG, JL, RV	SS


PROJECT NUMBER
15139

PROJECT NAME
CANOPY HOTEL
YORKVILLE

387-407 BLOOR ST E & 28 SELBY ST.
TORONTO, ONTARIO
M4W 1H7 CANADA

DRAWING TITLE
SECOND FLOOR NT AMENITIES ELEVATIONS

DRAWING NUMBER
ID312

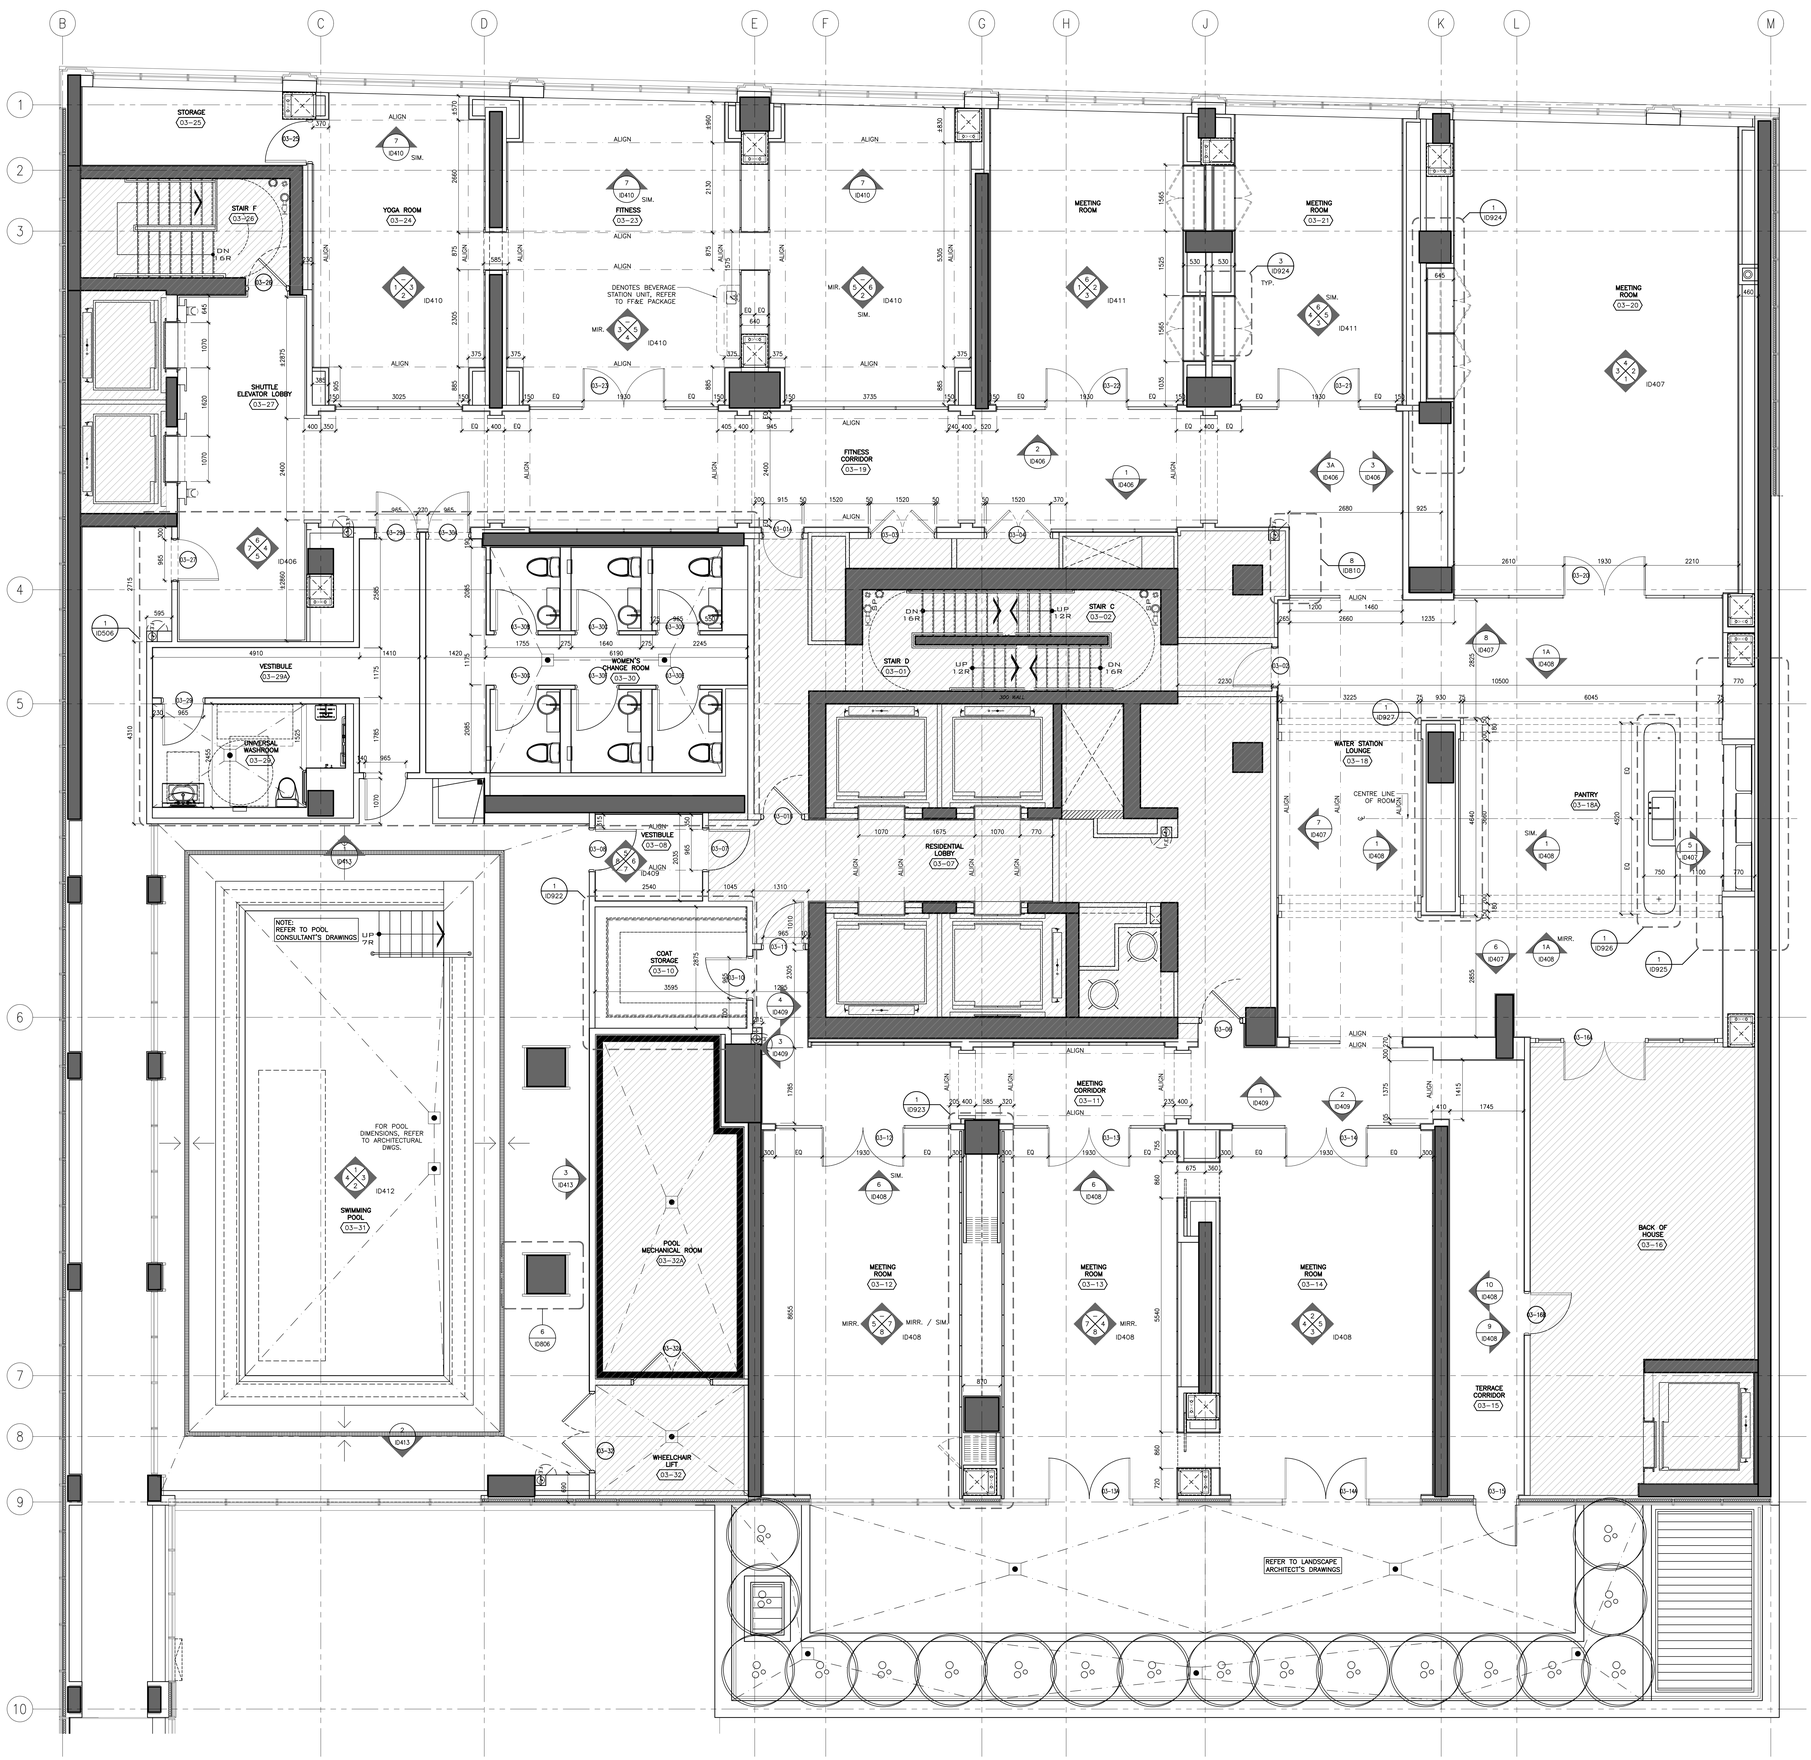

1 ID401 SCALE 1:50 — PARTITION PLAN THIRD FLOOR

PARTITION PLAN LEGEND

- ELEVATION TAG
- SECTION / DETAIL TAG
- BLOW UP DETAIL TAG
- GRID BUBBLE
- DOOR ID
- WALL TYPE
- ROOM NUMBER
- ROOM NAME
- AREA
- NOT IN SCOPE

PARTITION PLAN NOTES

1. GENERAL CONTRACTOR SHALL REPORT ANY DISCREPANCIES BETWEEN THE ARCHITECTS AND DESIGNER'S DRAWINGS PRIOR TO FABRICATION / CONSTRUCTION.
2. ID PARTITION PLANS SHALL BE READ IN CONJUNCTION WITH THE ARCHITECT'S DRAWINGS.
3. FOR ALL PARTITION WALL TYPES, REFER TO ARCHITECTURAL DRAWINGS.
4. ARCHITECT SHALL REVIEW AND CONFIRM THICKNESS OF ALL INTERIOR WALL TYPES, INCLUDING ROOM / SUITE INTERIOR WALL PARTITIONS.
5. FOR ALL PARTITION WALL DIMENSIONS, REFER TO ARCHITECTURAL DRAWINGS. THESE ARE INTERIOR DESIGN DRAWINGS AND ONLY INTERIOR DESIGN ITEMS RELATIVE TO PARTITIONS ARE DIMENSIONED.
6. DIMENSIONS SHOWN ARE MEASURED FROM FINISHED FACE TO FINISHED FACE OF PARTITION WALLS.

DRAWING ARE NOT TO BE SCALED. CONTRACTOR MUST CHECK AND VERIFY ALL JOB DIMENSIONS. DRAWINGS, DETAILS AND SPECIFICATIONS, AND REPORT ANY DISCREPANCIES TO DESIGNER BEFORE PROCEEDING WITH WORK.

REV.	ISSUED FOR	DATE
1	HILTON-50% DESIGN DEVELOPMENT	DEC 08, 2016
2	DRYWALL TENDER	APR. 10, 2017
3	WORK IN PROGRESS	JUN. 01, 2017
4	ISSUED FOR TENDER	JAN. 11, 2019
5	REDESIGN-PRELIMINARY TILE TENDER	NOV. 20, 2020
6	REDESIGN-PAINT AND TILE TENDER	DEC. 14, 2020

NOT FOR CONSTRUCTION


STUDIO MUNGE
25 WINGOLD AVE. TORONTO, ONTARIO CANADA M6B 1P8
416.588.1668 STUDIOMUNGE.COM

DATE: MAY 23 2016
SCALE: AS NOTED
DRAWN BY: RG, JL, RV, SM
CHECKED BY: SS
PROJECT NUMBER: 15139

PROJECT NAME:
CANOPY HOTEL YORKVILLE
387-407 BLOOR ST E & 28 SELBY ST.
TORONTO, ONTARIO
M4W 1H7 CANADA

DRAWING TITLE:
THIRD FLOOR-NORTH TOWER AMENITIES PARTITION PLAN

DRAWING NUMBER:
ID401

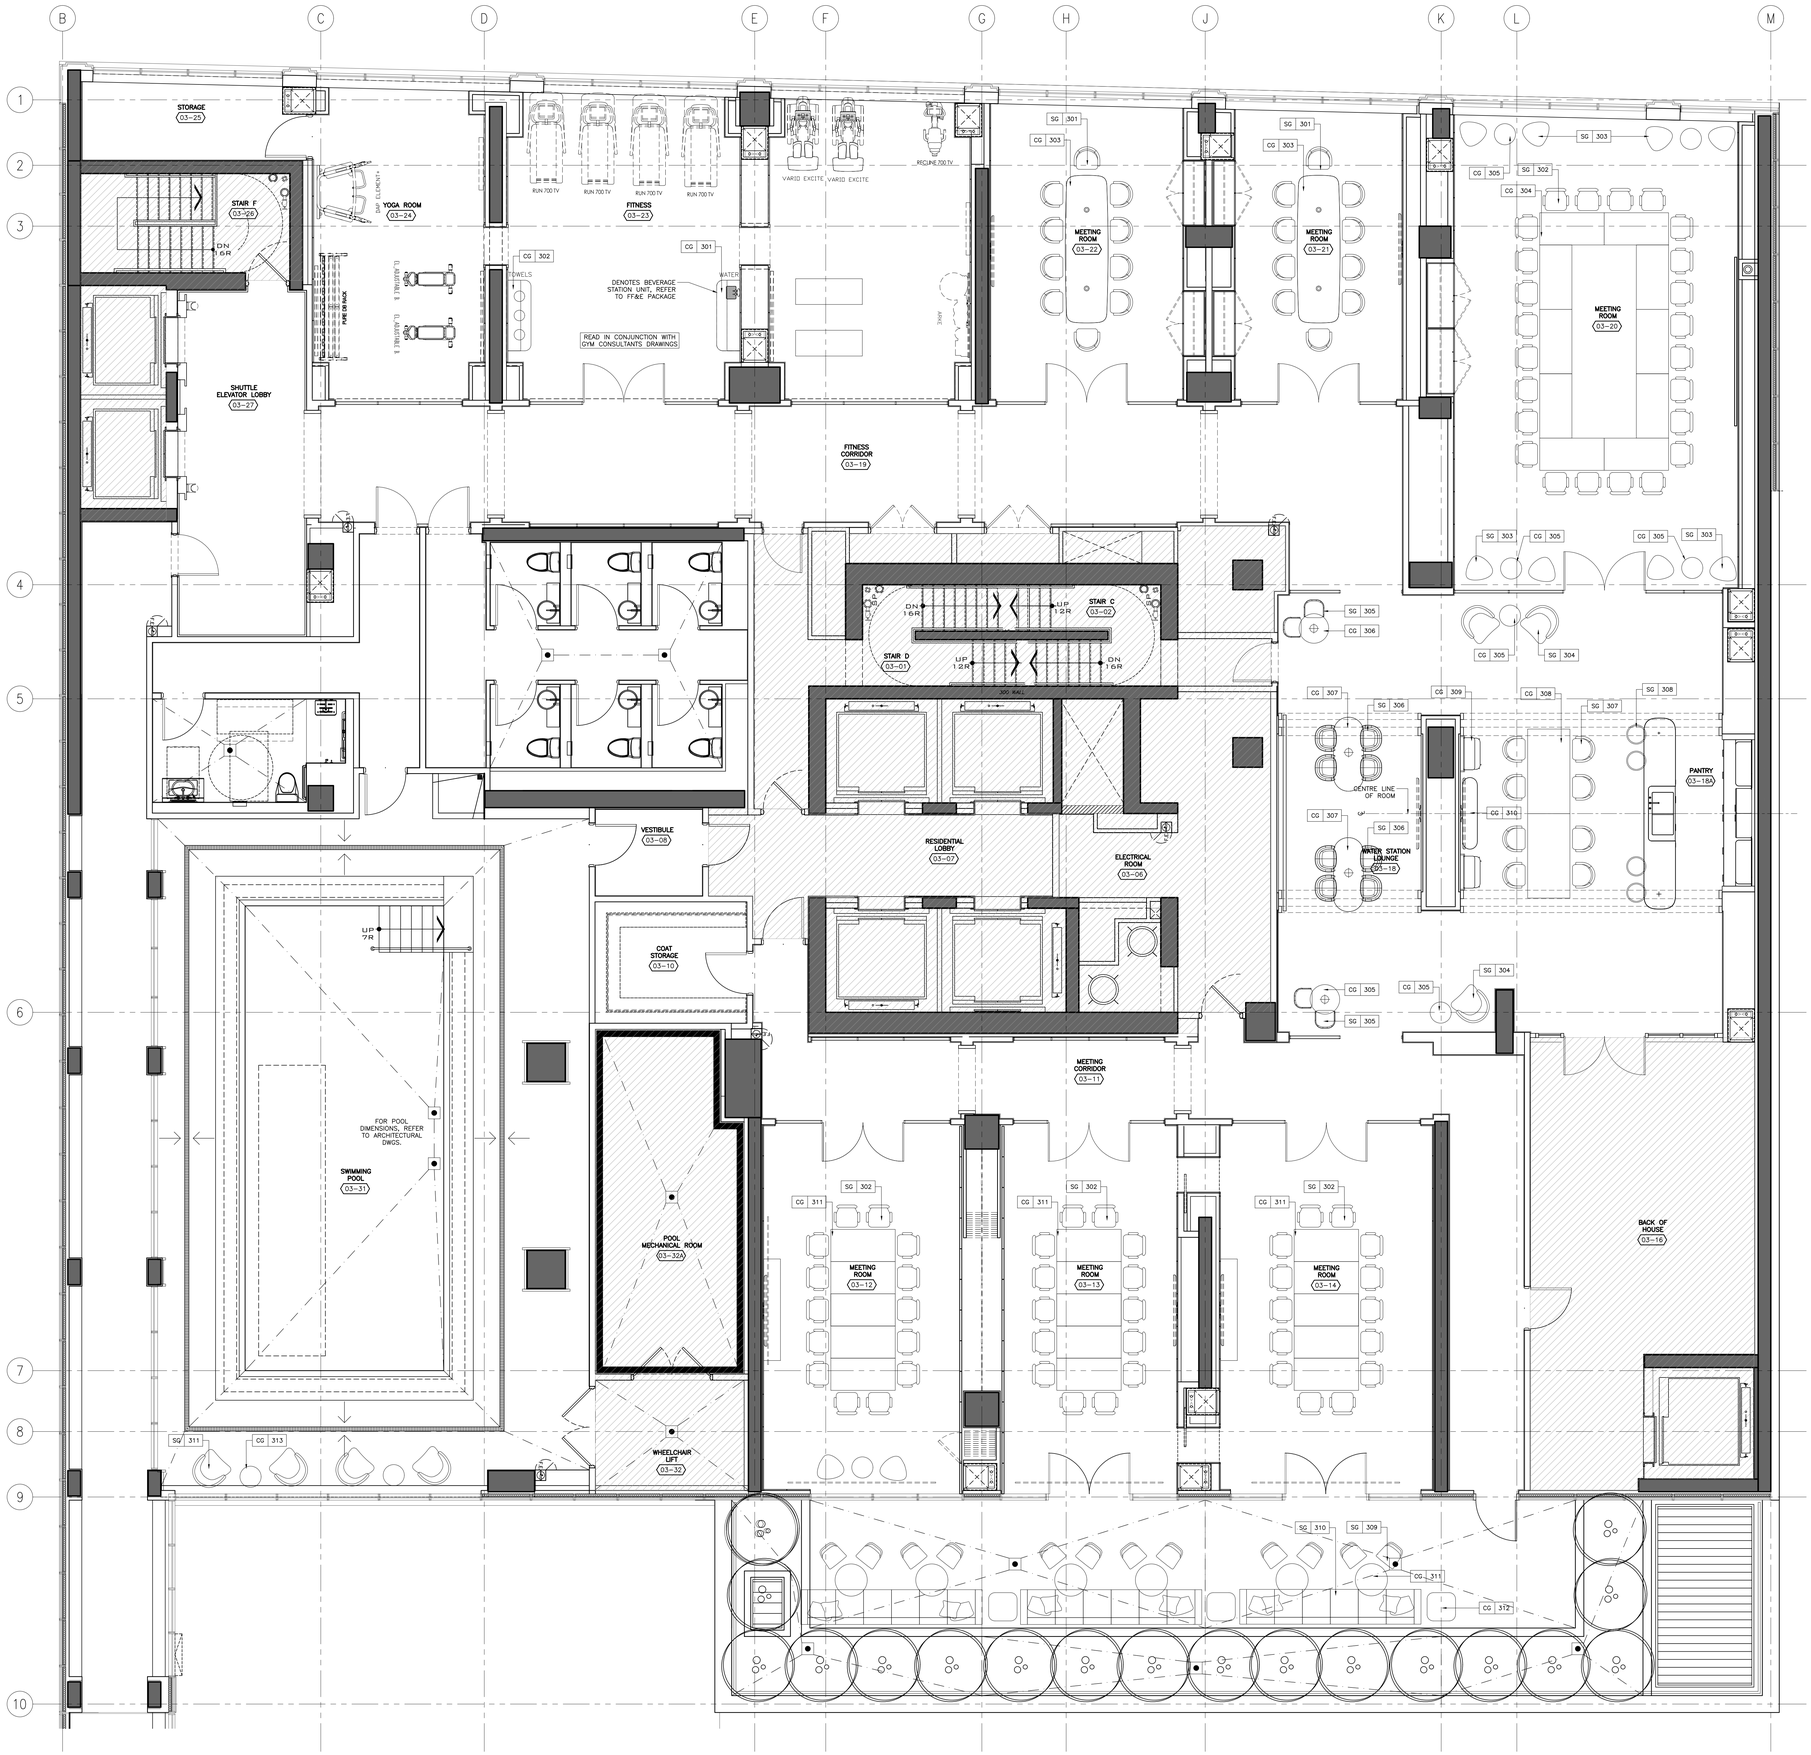

1 ID402 SCALE 1:50 | FURNITURE PLAN THIRD FLOOR

FURNITURE (FF&E) LEGEND

XX | X.XXX — FURNITURE REFERENCE TAG

FURNITURE (FF&E) NOTES

1. ID FURNITURE PLANS SHALL BE READ IN CONJUNCTION WITH FF&E SPECIFICATIONS.
2. ALL ART AND SCULPTURES SHALL BE BY ART CONSULTANT.
3. THE CONTRACTOR SHALL PROVIDE SUFFICIENT BACKING AS REQUIRED.

DRAWING ARE NOT TO BE SCALED. CONTRACTOR MUST CHECK AND VERIFY ALL JOB DIMENSIONS, DRAWINGS, DETAILS AND SPECIFICATIONS, AND REPORT ANY DISCREPANCIES TO DESIGNER BEFORE PROCEEDING WITH WORK.

REV.	ISSUED FOR	DATE
1	HILTON-50% DESIGN DEVELOPMENT	DEC 08, 2016
2	DRYWALL TENDER	APR. 10, 2017
3	WORK IN PROGRESS	JUN. 01, 2017
4	ISSUED FOR TENDER	JAN. 11, 2019
5	REDESIGN-PAINT AND TILE TENDER	DEC. 14, 2020

NOT FOR CONSTRUCTION

STUDIO MUNGE
25 WINGOLD AVE. TORONTO, ONTARIO CANADA M6B 1P8
416.588.1668 STUDIOMUNGE.COM

DATE
MAY 23 2016

SCALE
AS NOTED

DRAWN BY: RV | CHECKED BY: SS


PROJECT NUMBER
15139

PROJECT NAME
CANOPY HOTEL
YORKVILLE

387-407 BLOOR ST E & 28 SELBY ST.
TORONTO, ONTARIO
M4W 1H7 CANADA

DRAWING TITLE
THIRD FLOOR-NORTH TOWER
AMENITIES FURNITURE PLAN

DRAWING NUMBER
ID402

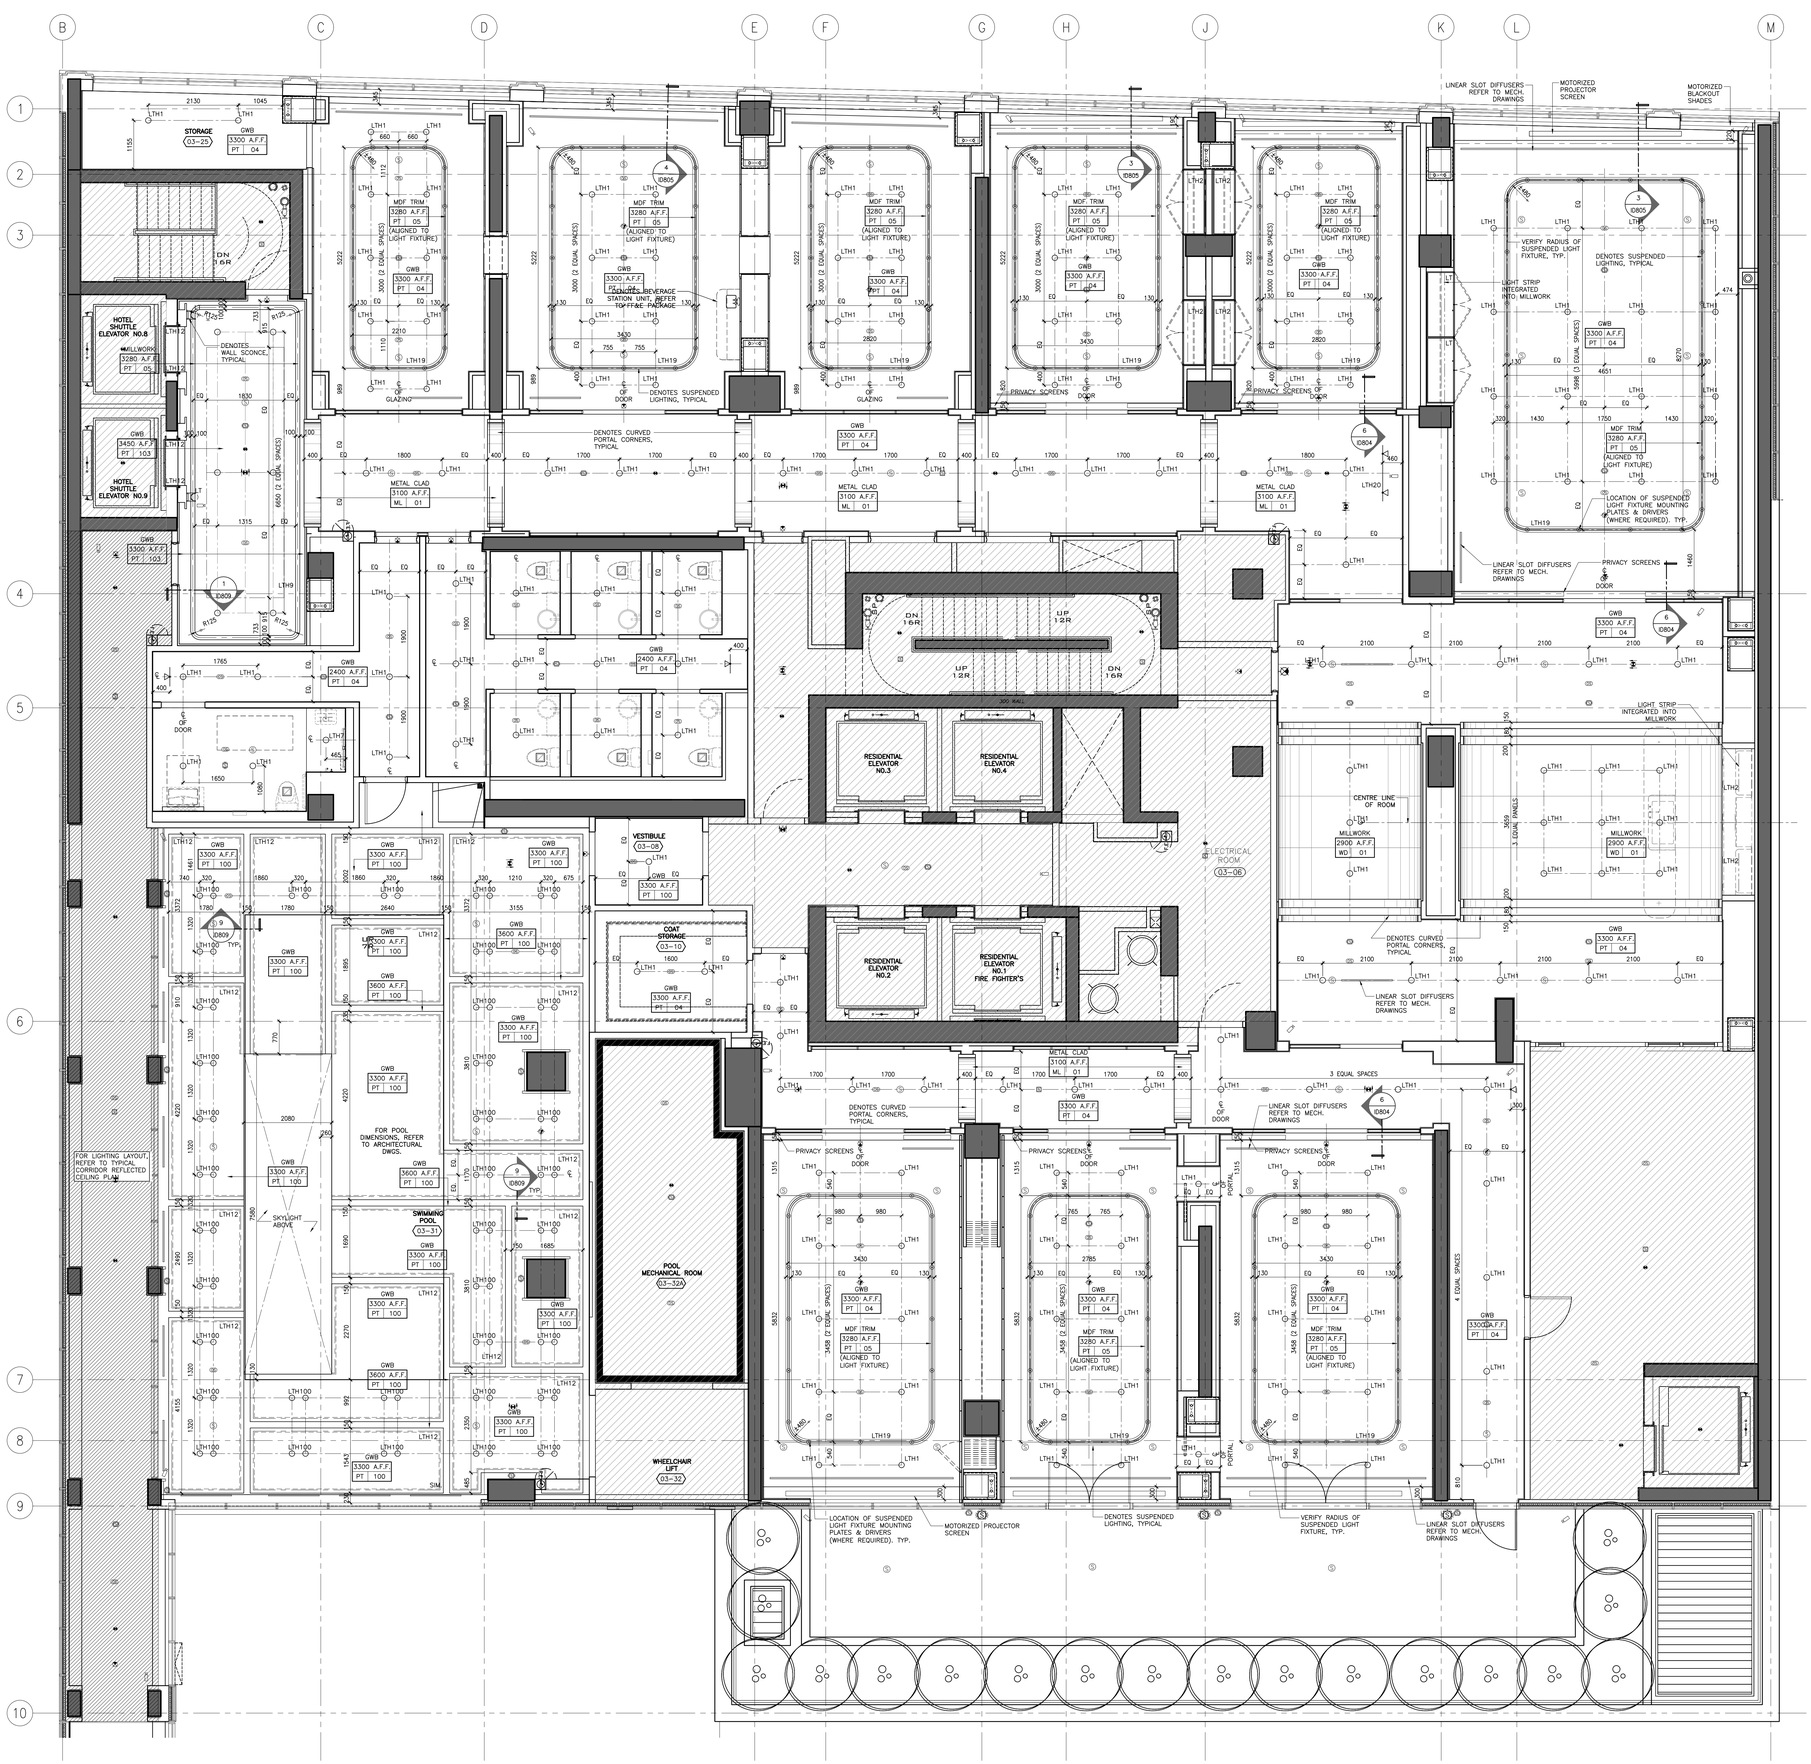

1 ID403 SCALE 1:50 | REFLECTED CEILING PLAN THIRD FLOOR

REFLECTED CEILING PLAN LEGEND

(BLANK, NOT USED ANYMORE)
0000 A.F.F. | PT | XX

(BLANK, NOT USED ANYMORE)
0000 A.F.F. | PT | XX
CEILING TAG
CEILING HEIGHT
CEILING FINISH

X ID000.00
SECTION / DETAIL TAG

LIGHTING LEGEND

- LT1 — RECESSED FIXED DOWNLIGHT FIXTURE
- LT2 — RECESSED ADJUSTABLE DOWNLIGHT FIXTURE
- LT3 — WALL SCONCE
- LT4 — PENDANT, BY FFE / OTHERS
- LT5 — LED STRIP LIGHT AT COVE
- LT6 — FLOOR LIGHT

REFLECTED CEILING PLAN NOTES

1. GENERAL CONTRACTOR SHALL REPORT ANY DISCREPANCIES BETWEEN LIGHTING CONSULTANT'S, MEP CONSULTANT'S AND DESIGNER'S DRAWINGS PRIOR TO FABRICATION / CONSTRUCTION.
2. ID REFLECTED CEILING PLANS SHALL BE READ IN CONJUNCTION WITH ID POWER AND COMMUNICATION PLANS / FLOOR FINISHES PLANS, AS WELL AS WITH LIGHTING CONSULTANT'S, AV CONSULTANT'S AND MEP CONSULTANT'S DRAWINGS.
3. ALL CEILING DIFFUSERS, RETURNS, EXHAUST REGISTERS OR GRILLES ARE AS PER MECHANICAL ENGINEER'S DRAWINGS AND SPECIFICATIONS. FINAL SHALL MATCH ADJACENT SURFACE, UNLESS OTHERWISE NOTED.
4. ALL AV EQUIPMENT ARE AS PER AV CONSULTANT'S DRAWINGS AND SPECIFICATIONS. FINISH SHALL MATCH ADJACENT SURFACE, UNLESS OTHERWISE NOTED.
5. ALL ARCHITECTURAL LIGHTING LAYOUT, FIRE PROTECTION AND LIFE SAFETY ELEMENTS, ACCESS PANELS, DIFFUSERS, RETURNS, EXHAUST REGISTERS AND GRILLES ARE FOR GENERAL LOCATION AND REFERENCE ONLY.
6. REFER TO RESPECTIVE CONSULTANT'S DRAWINGS FOR SPECIFICATIONS AND DIMENSIONS. EXACT LOCATION TO BE COORDINATED ON SITE.
7. WHERE APPLICABLE, ALL AIR SUPPLY AND RETURN VENTS SHALL BE CONCEALED WITHIN CEILING COVES.
8. FOR ALL DECORATIVE AND CUSTOM LIGHTING FIXTURES, REFER TO ID FF&E SPECIFICATIONS.
9. FOR ALL WALL MOUNTED DECORATIVE AND CUSTOM LIGHTING FIXTURES, REFER TO ID ELEVATIONS.
10. PROVIDE JUNCTION BOX FOR ALL DECORATIVE AND CUSTOM CHANDELIERS / PENDENT LIGHTING FIXTURES.

DRAWING ARE NOT TO BE SCALED. CONTRACTOR MUST CHECK AND VERIFY ALL JOB DIMENSIONS, DRAWINGS, DETAILS AND SPECIFICATIONS, AND REPORT ANY DISCREPANCIES TO DESIGNER BEFORE PROCEEDING WITH WORK.

REV.	ISSUED FOR	DATE
1	HILTON-50% DESIGN DEVELOPMENT	DEC 08, 2016
2	DRYWALL TENDER	APR. 10, 2017
3	WORK IN PROGRESS	JUN. 01, 2017
4	ISSUED FOR TENDER	JAN. 11, 2019
5	REDESIGN - FOR COORDINATION	AUG. 28, 2020
6	REDESIGN - PRELIMINARY TILE TENDER	NOV. 20, 2020
7	REDESIGN-PAINT AND TILE TENDER	DEC. 14, 2020

NOT FOR CONSTRUCTION

STUDIO MUNGE

25 WINGOLD AVE. TORONTO, ONTARIO CANADA M6B 1P8
416.588.1668 STUDIOMUNGE.COM

DATE
MAY 23 2016

SCALE
AS NOTED

DRAWN BY | CHECKED BY


PROJECT NUMBER
15139

PROJECT NAME
CANOPY HOTEL
YORKVILLE

387-407 BLOOR ST E & 28 SELBY ST.
TORONTO, ONTARIO
M4W 1H7 CANADA

DRAWING TITLE
THIRD FLOOR-NORTH TOWER AMENITIES REFLECTED CEILING PLAN

DRAWING NUMBER
ID403

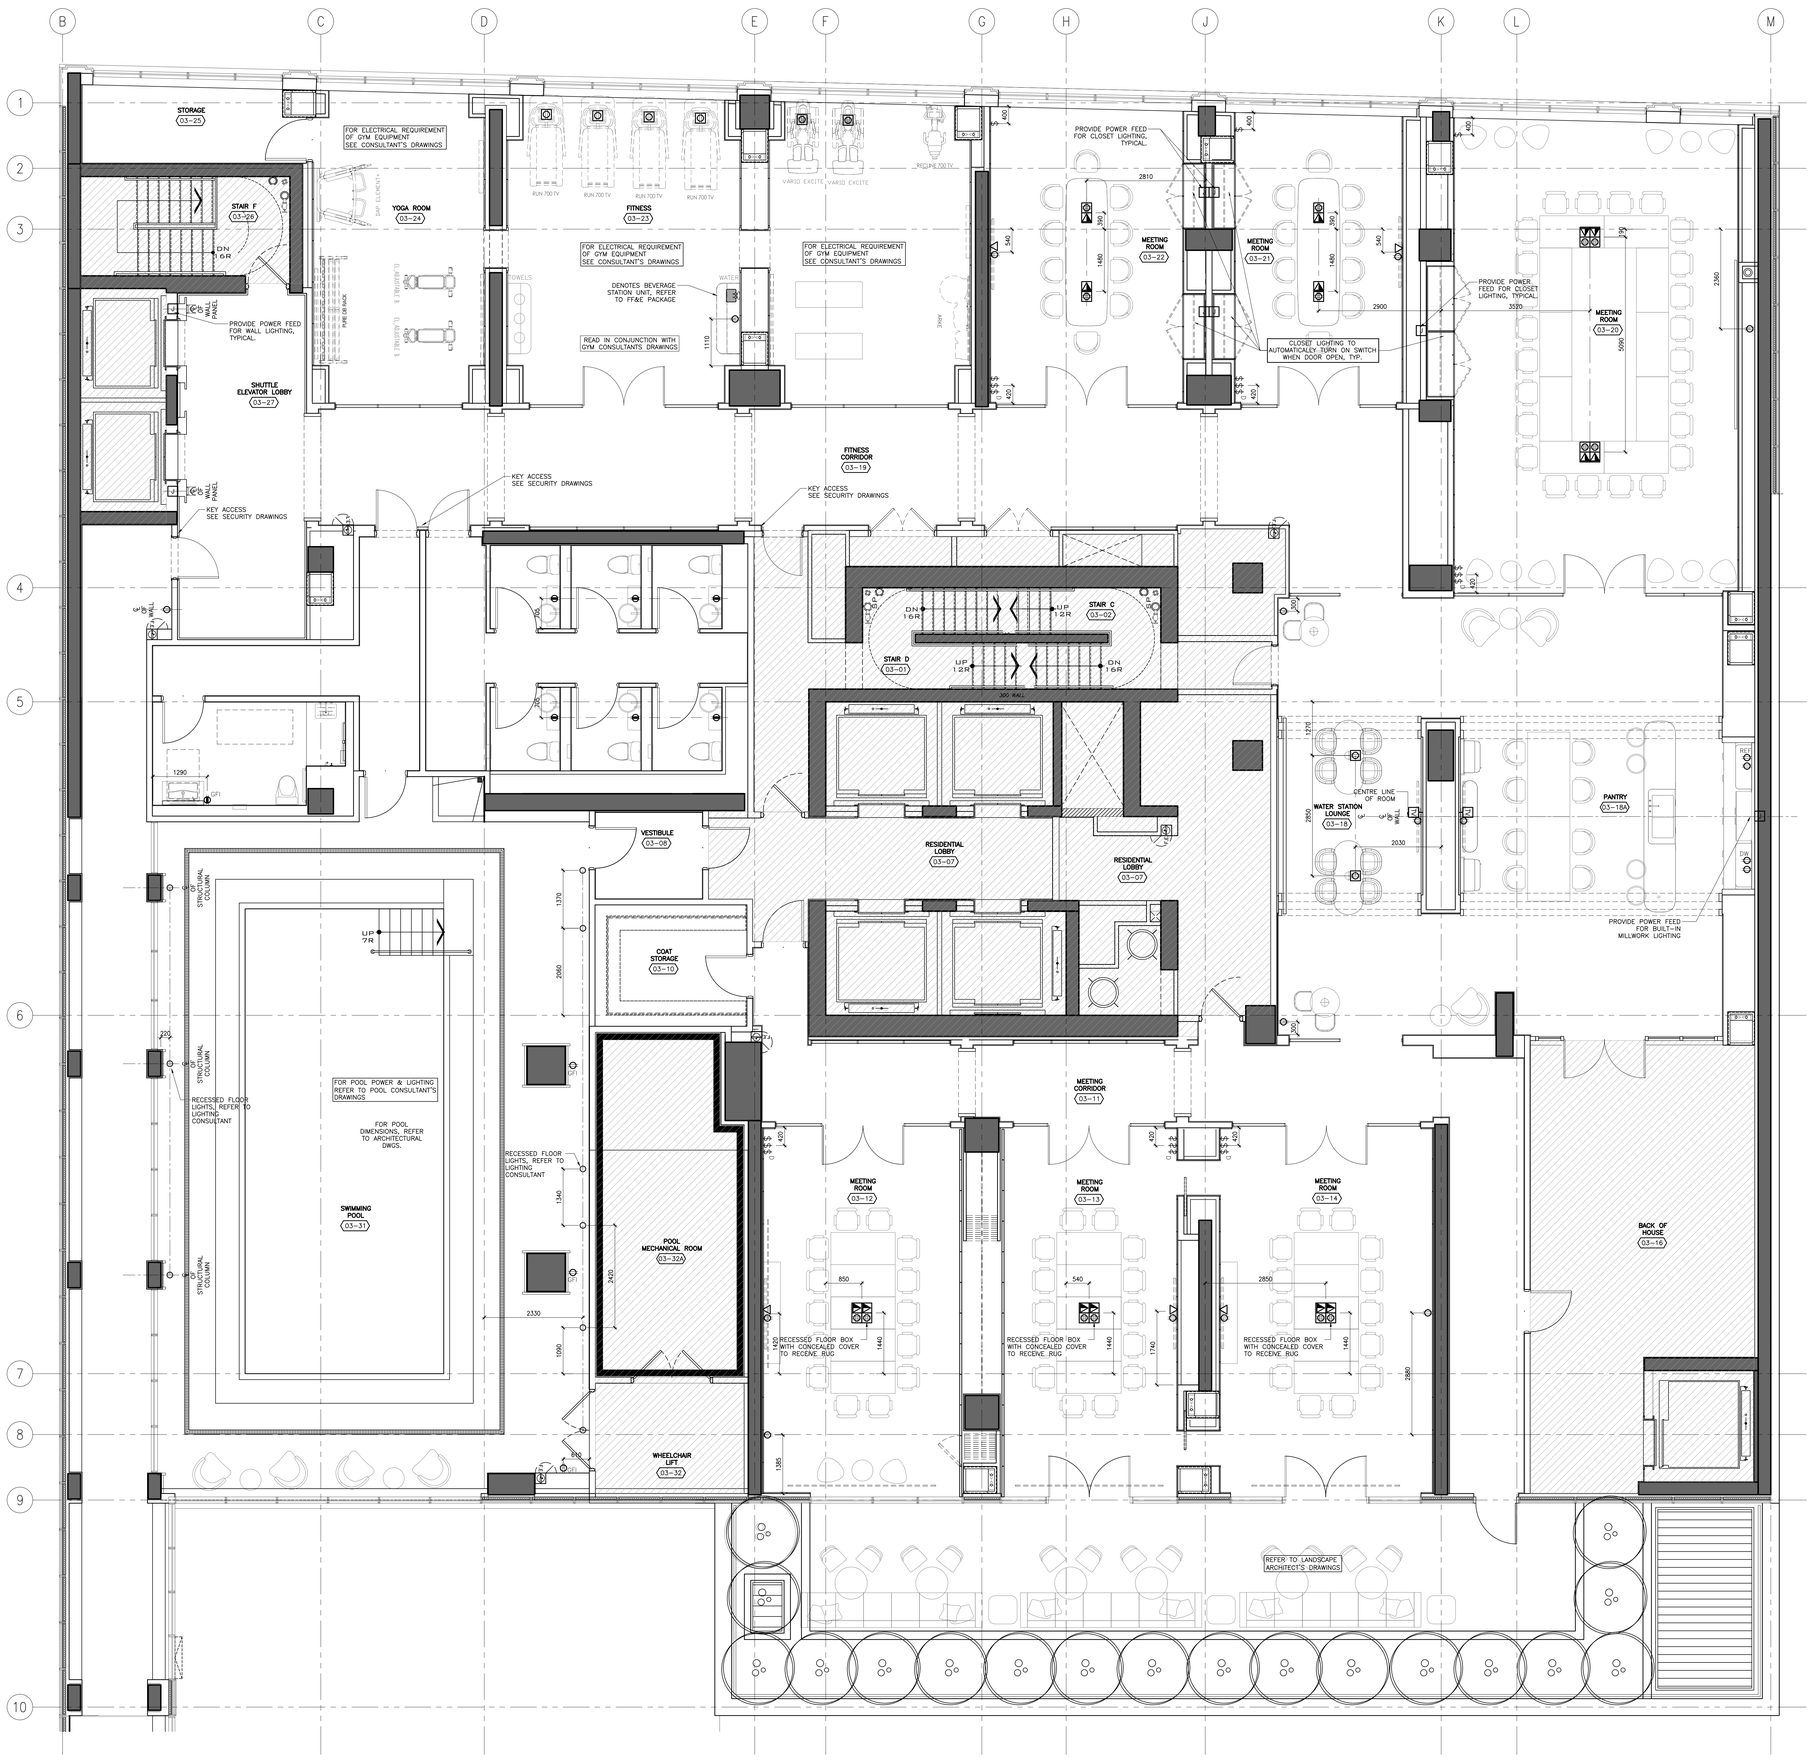

POWER & COMMUNICATION LEGEND

- WALL MOUNTED POWER OUTLET
- WALL MOUNTED POWER OUTLET UNDER COUNTER
- WALL MOUNTED GFI POWER OUTLET
- USB — WALL MOUNTED COMBINATION POWER OUTLET AND USB CHARGER
- WP — WALL MOUNTED WEATHERPROOF POWER OUTLET
- WP/USB — WALL MOUNTED WEATHERPROOF COMBINATION POWER OUTLET AND USB CHARGER
- WALL MOUNTED QUADPLEX POWER OUTLET
- FLOOR MOUNTED POWER OULTET
- USB — FLOOR MOUNTED COMBINATION POWER OUTLET AND USB CHARGER
- POS STATION: 3 DATA POINTS AND 1 ISOLATED GROUND QUADPLEX POWER OUTLET
- WALL MOUNTED TELEPHONE POINT
- WALL MOUNTED DATA POINT
- WALL MOUNTED PHONE & DATA POINT
- FLOOR MOUNTED TELEPHONE POINT
- FLOOR MOUNTED DATA POINT
- TV — TV OUTLET
- T — THERMOSTAT
- $ — SWITCH
- J — JUNCTION BOX
- AP — CEILING MOUNTED DATA POINT FOR 'WIRELESS ACCESS POINT'
- LTX — POWER POINT FOR IN-GROUND LIGHTING

POWER & COMMUNICATION NOTES

1. GENERAL CONTRACTOR SHALL REPORT ANY DISCREPANCIES BETWEEN MEP CONSULTANT'S AND DESIGNER'S DRAWINGS PRIOR TO FABRICATION / CONSTRUCTION.
2. ID POWER AND COMMUNICATION PLANS SHALL BE READ IN CONJUNCTION WITH ID REFLECTED CEILING PLANS AND ID FLOOR FINISHES PLANS, AS WELL AS WITH MEP CONSULTANT'S DRAWINGS.
3. ALL POWER, COMMUNICATION, FIRE PROTECTION AND SAFETY SYMBOLS SHOWN ARE FOR LOCATION AND REFERENCE ONLY. REFER TO MECHANICAL AND ELECTRICAL ENGINEER'S DRAWINGS FOR SPECIFICATIONS.
4. FOR ALL ADDITIONAL INFORMATION ABOUT POWER AND COMMUNICATION OUTLETS AND OTHER ELECTRICAL REQUIREMENTS, REFER TO MEP (ELECTRICAL) CONSULTANT'S DRAWINGS FOR SPECIFICATIONS.
5. ALL DUPLEX OUTLETS SHALL BE LUTRON VAREO SERIES COLOUR: WHITE OR APPROVED EQUAL BY DESIGNER UNLESS OTHERWISE SPECIFIED.
6. ALL SWITCHES SHALL BE GANGED WHERE APPLICABLE. SEE ELEVATIONS TO CONFIRM MOUNTING HEIGHT AND ORIENTATION.
7. POWER OUTLETS FOR ALL MECHANICAL EQUIPMENT SHALL BE CONCEALED AND BE COORDINATED WITH MECHANICAL AND ELECTRICAL ENGINEER'S DRAWINGS.
8. MECHANICAL AND ELECTRICAL ENGINEERS SHALL COORDINATE WITH KITCHEN CONSULTANT FOR ALL KITCHEN EQUIPMENT REQUIREMENTS.
9. WALL MOUNTING HEIGHTS

POWER OUTLETS	300MM / 1'-0" AFF UNLESS OTHERWISE NOTED USAGE SHOULD BE WRITTEN IF REQUIRED
FRIDGE OUTLETS	560MM / 1'-10" AFF UNLESS OTHERWISE NOTED
GFI POWER OUTLETS	1070MM / 3'-6" AFF UNLESS OTHERWISE NOTED
TV OUTLETS	300MM / 1'-0" AFF UNLESS OTHERWISE NOTED, OR
TV OUTLETS	1370MM / 4'-6" AFF UNLESS OTHERWISE NOTED
LIGHT SWITCHES	1200MM / 4'-0" AFF UNLESS OTHERWISE NOTED OR
LIGHT SWITCHES	MOUNTING HEIGHT TO MATCH EXISTING MAIN SWITCH USAGE SHOULD BE WRITTEN IF REQUIRED
THERMOSTAT	1370MM / 4'-6" AFF UNLESS OTHERWISE NOTED

DRAWING ARE NOT TO BE SCALED. CONTRACTOR MUST CHECK AND VERIFY ALL JOB DIMENSIONS, DRAWINGS, DETAILS AND SPECIFICATIONS, AND REPORT ANY DISCREPANCIES TO DESIGNER BEFORE PROCEEDING WITH WORK.

REV.	ISSUED FOR	DATE
1	HILTON-50% DESIGN DEVELOPMENT	DEC 08, 2016
2	DRYWALL TENDER	APR. 10, 2017
3	WORK IN PROGRESS	JUN. 01, 2017
4	ISSUED FOR TENDER	JAN. 11, 2019
5	REDESIGN - FOR COORDINATION	SEP. 11, 2020
6	REDESIGN-PAINT AND TILE TENDER	DEC. 14, 2020

NOT FOR CONSTRUCTION

STUDIO MUNGE

25 WINGOLD AVE. TORONTO, ONTARIO CANADA M6B 1P8
416.588.1668 STUDIOMUNGE.COM

DATE
MAY 23 2016

SCALE
AS NOTED

DRAWN BY	CHECKED BY
RG, JL, RV	SS

PROJECT NUMBER
15139


PROJECT NAME
CANOPY HOTEL
YORKVILLE

387-407 BLOOR ST E & 28 SELBY ST,
TORONTO, ONTARIO
M4W 1H7 CANADA

DRAWING TITLE
THIRD FLOOR-NORTH TOWER
POWER & COMMUNICATIONS PLAN

DRAWING NUMBER
ID404

1 ID404 SCALE 1:50 — POWER &COMMUNICATIONS PLAN THIRD FLOOR

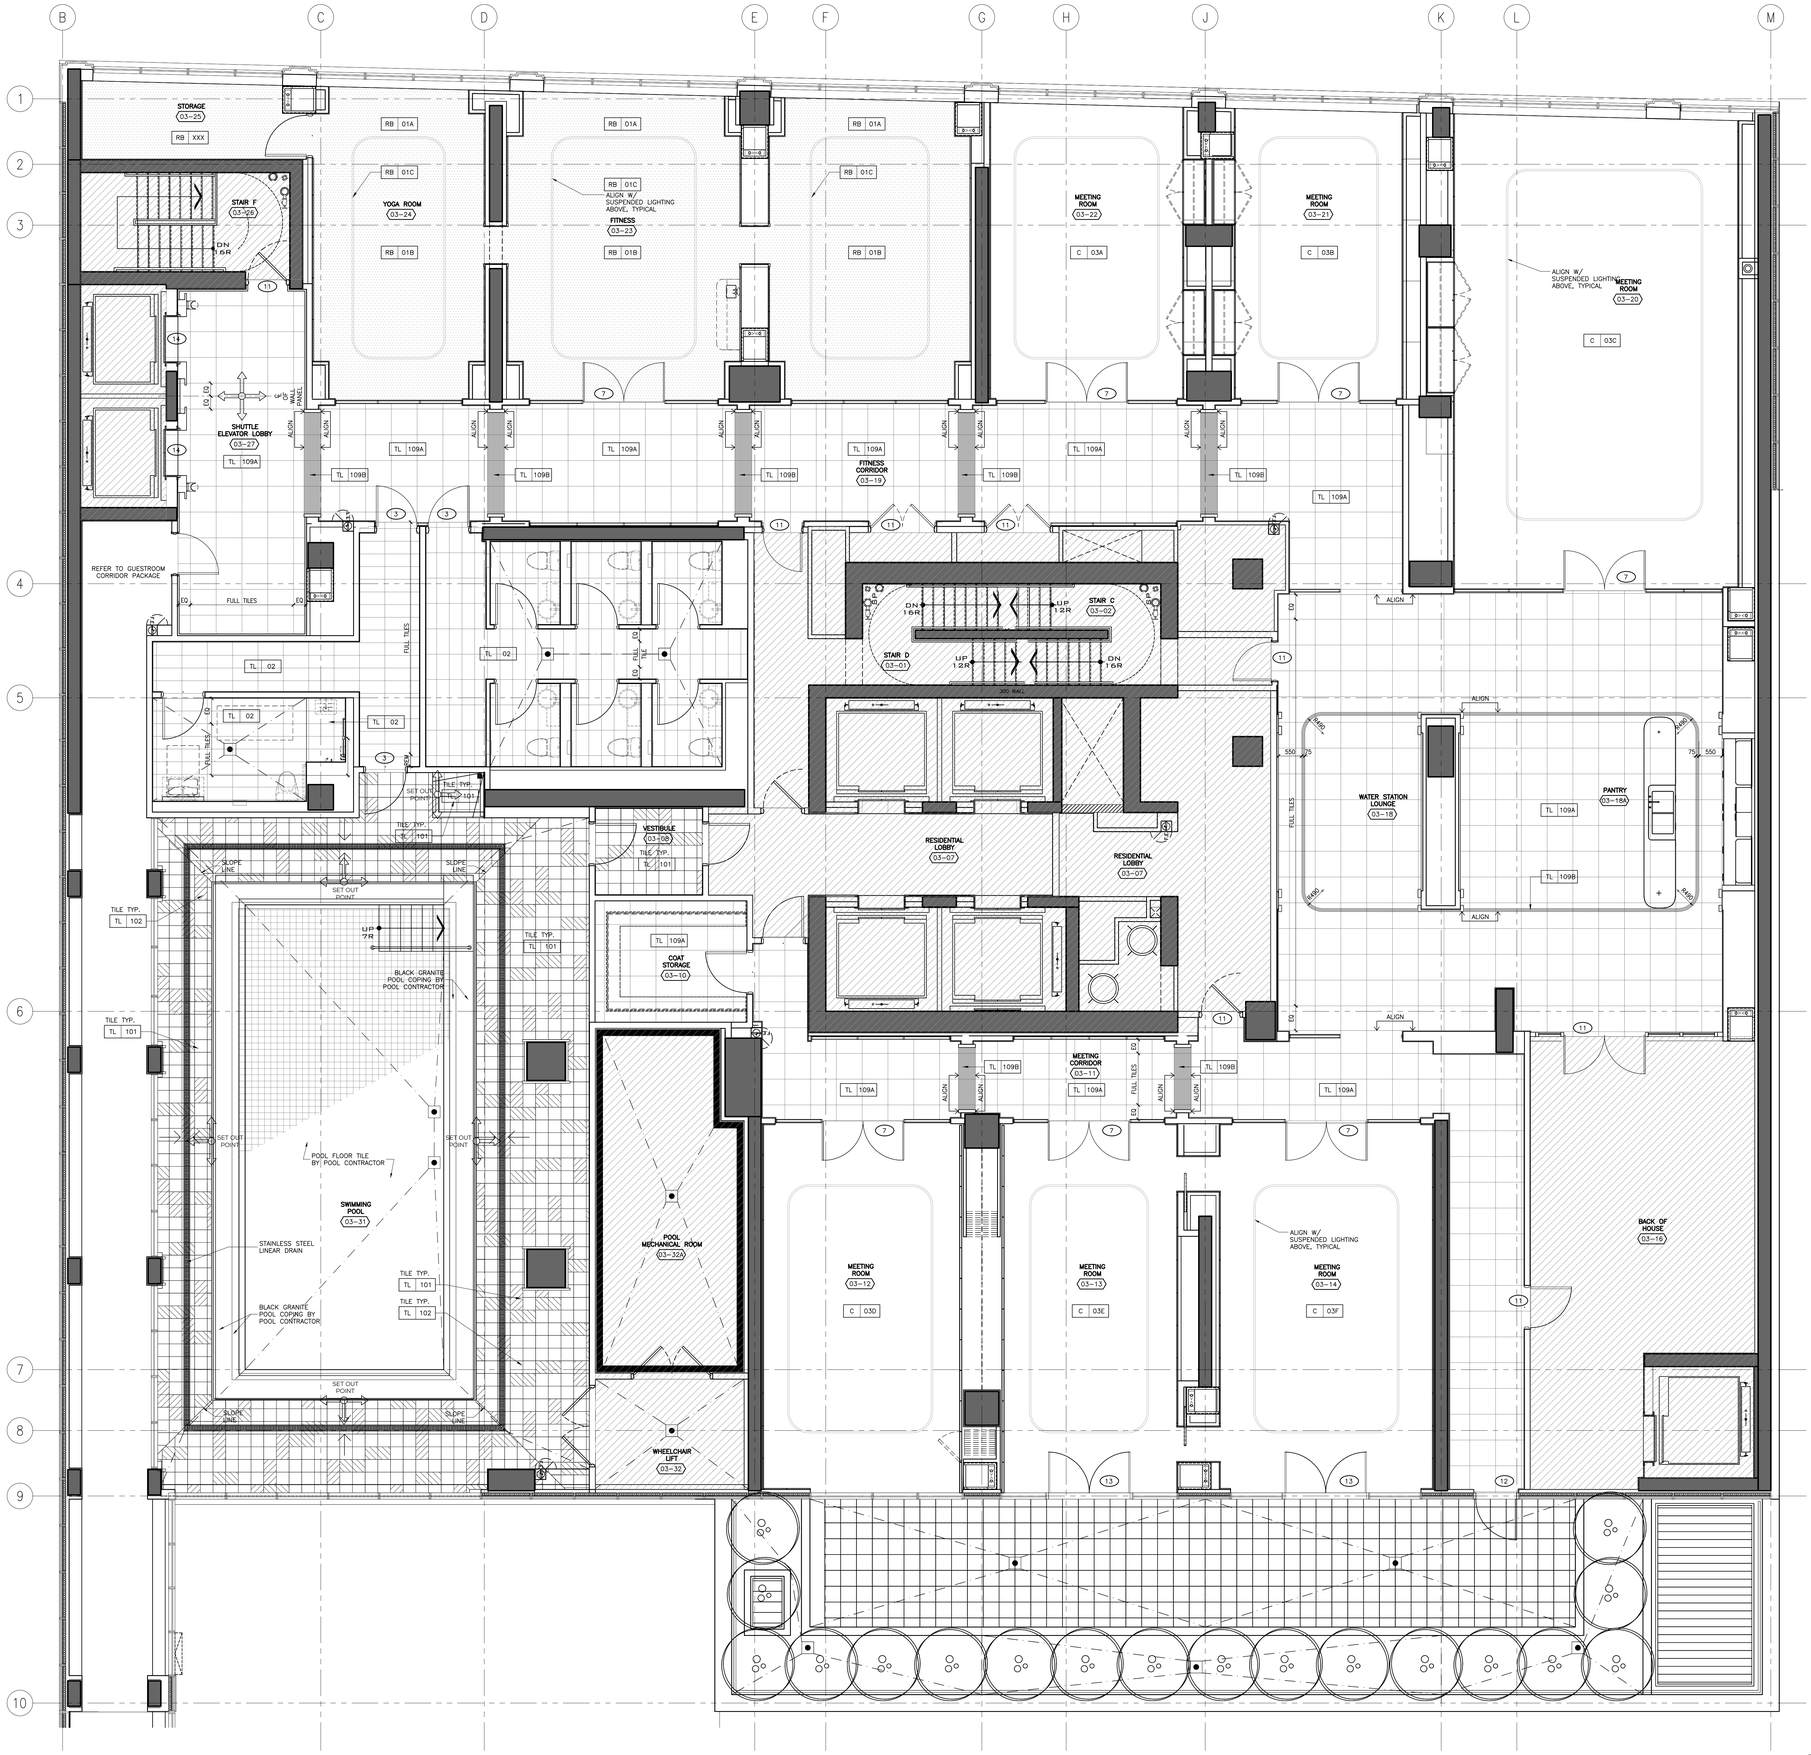

1 ID405 SCALE 1:50 | FLOOR FINISH PLAN — THIRD FLOOR

FLOOR FINISHES LEGEND

- FINISH XX XXX — FLOOR FINISHES TAG
- (#) — FLOOR TRANSITION TYPE, FOR DETAILS REFER TO FLOOR TRANSITION DRAWN
- □ — IN-GRADE FLOOR LIGHT, REFER TO LIGHTING CONSULTANTS SPECIFICATIONS
- SETTING OUT POINT

FLOOR FINISHES NOTES

1. ID FINISHES PLANS SHALL BE READ IN CONJUNCTION WITH ID REFLECTED CEILING PLANS, AND ID POWER AND COMMUNICATIONS PLANS FOR ALIGNMENT.
2. FOR EXTENT AND LOCATION OF DEPRESSED SLABS, REFER TO ARCHITECTURAL DRAWINGS.
3. THE CONTRACTOR SHALL PROVIDE FULL MOCK-UP FOR ALL STONE PATTERNS. CLIENT SHALL REVIEW AND SIGN-OFF PRIOR TO CONSTRUCTION / FABRICATION.
4. THE CONTRACTOR SHALL SITE VERIFY ALL DIMENSIONS ON PLAN PRIOR TO CONSTRUCTION / FABRICATION.
5. POWER FOR IN-GRADE LIGHTING SHALL BE COORDINATED WITH ELECTRICAL ENGINEER.
6. REFER TO LANDSCAPE ARCHITECT'S DRAWING FOR ALL OUTDOOR FLOOR FINISHES.
7. FOR ALL EXTERIOR DOOR THRESHOLD DETAILS REFER TO ARCHITECT'S DRAWINGS. FINISH TO BE COORDINATED WITH INTERIOR DESIGNER PRIOR TO CONSTRUCTION.

DRAWING ARE NOT TO BE SCALED. CONTRACTOR MUST CHECK AND VERIFY ALL JOB DIMENSIONS, DRAWINGS, DETAILS AND SPECIFICATIONS, AND REPORT ANY DISCREPANCIES TO DESIGNER BEFORE PROCEEDING WITH WORK.

REV.	ISSUED FOR	DATE
1	HILTON-50% DESIGN DEVELOPMENT	DEC 08, 2016
2	DRYWALL TENDER	APR. 10, 2017
3	WORK IN PROGRESS	JUN. 01, 2017
4	ISSUED FOR TENDER	JAN. 11, 2019
5	REDESIGN-PAINT AND TILE TENDER	DEC. 14, 2020

NOT FOR CONSTRUCTION

STUDIO MUNGE
25 WINGOLD AVE. TORONTO, ONTARIO CANADA M6B 1P8
416.588.1668 STUDIOMUNGE.COM

DATE
MAY 23 2016

SCALE
AS NOTED

DRAWN BY	CHECKED BY
RG, JL, RV	SS


PROJECT NUMBER
15139

PROJECT NAME
CANOPY HOTEL
YORKVILLE


387-407 BLOOR ST E & 28 SELBY ST,
TORONTO, ONTARIO
M4W 1H7 CANADA

DRAWING TITLE
THIRD FLOOR- NORTH TOWER
FLOOR FINISHES PLAN


DRAWING NUMBER
ID405

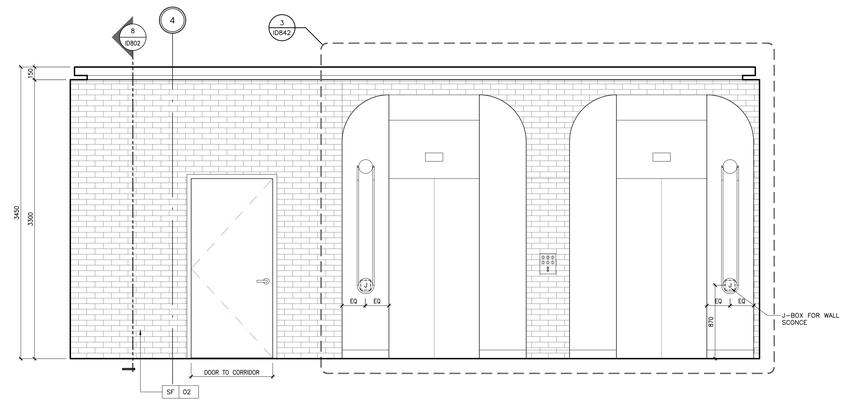


7 ID406 SCALE 1:25 | ELEVATION
3RD FLOOR - SHUTTLE ELEVATOR LOBBY

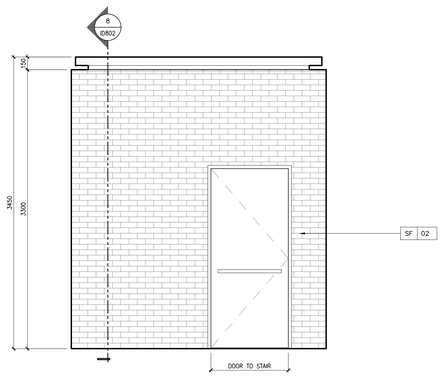


6 ID406 SCALE 1:25 | ELEVATION
3RD FLOOR - SHUTTLE ELEVATOR LOBBY

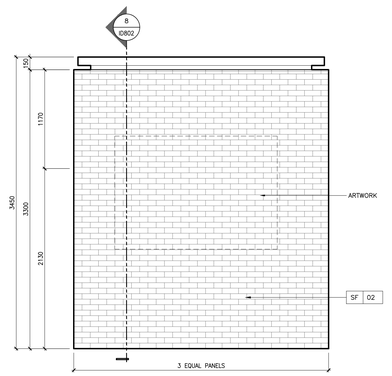


5 ID406 SCALE 1:25 | ELEVATION
3RD FLOOR - SHUTTLE ELEVATOR LOBBY

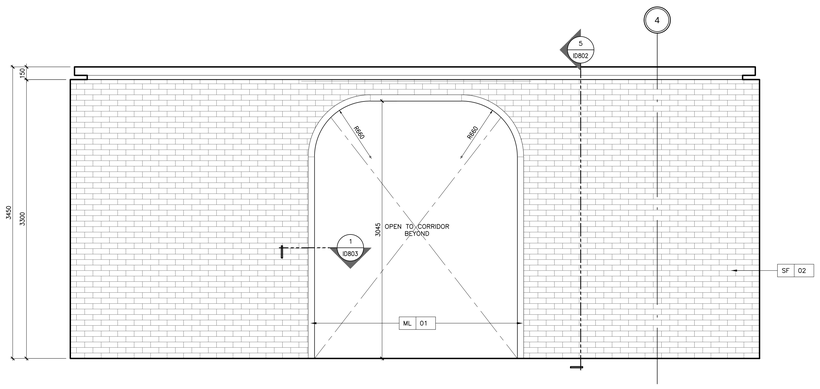


4 ID406 SCALE 1:25 | ELEVATION
3RD FLOOR - SHUTTLE ELEVATOR LOBBY

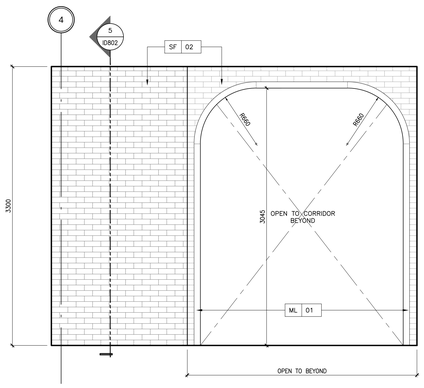


3A ID406 SCALE 1:25 | ELEVATION
3RD FLOOR - MEETING ROOM CORRIDOR

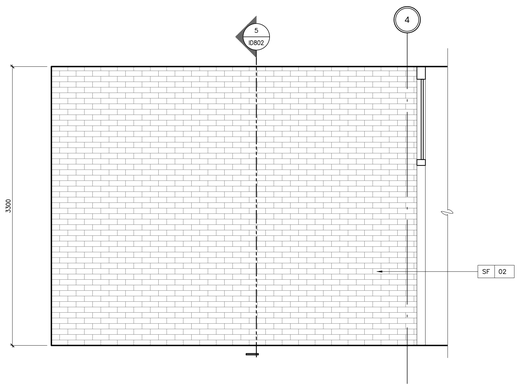

3 ID406 SCALE 1:25 | ELEVATION
3RD FLOOR - MEETING ROOM CORRIDOR

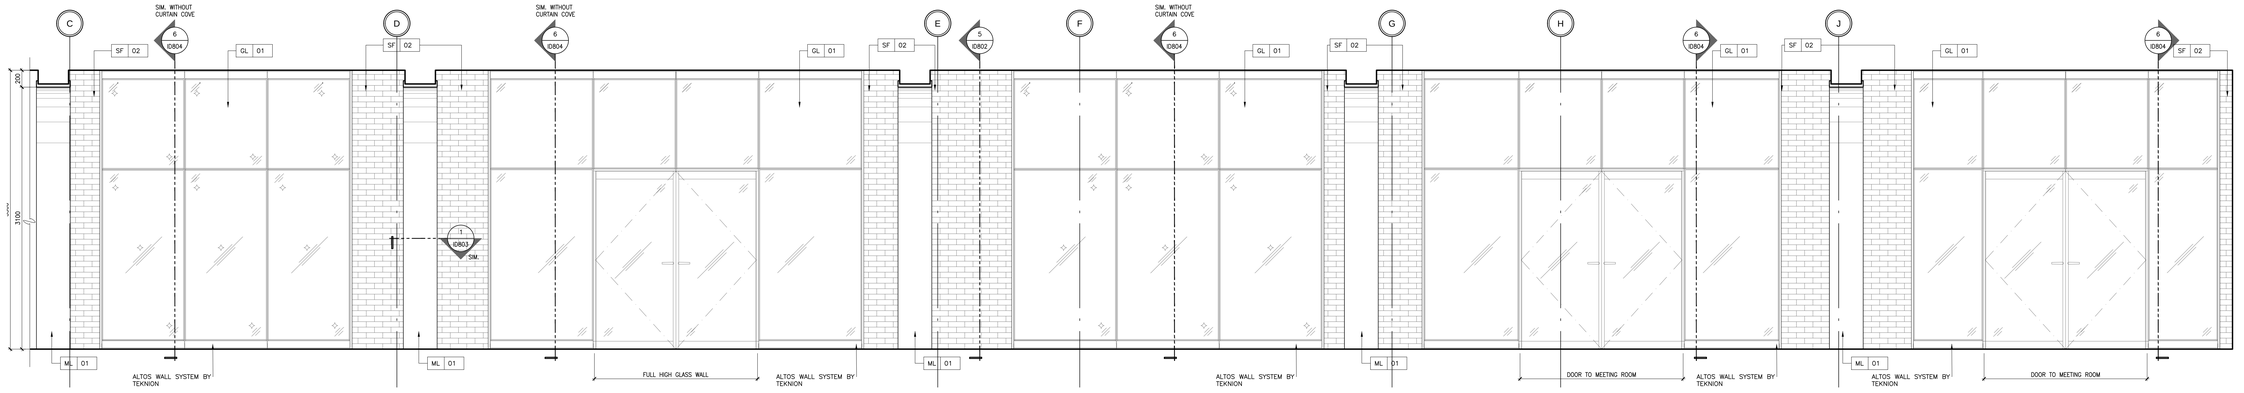

2 ID406 SCALE 1:25 | ELEVATION
3RD FLOOR - MEETING ROOM CORRIDOR

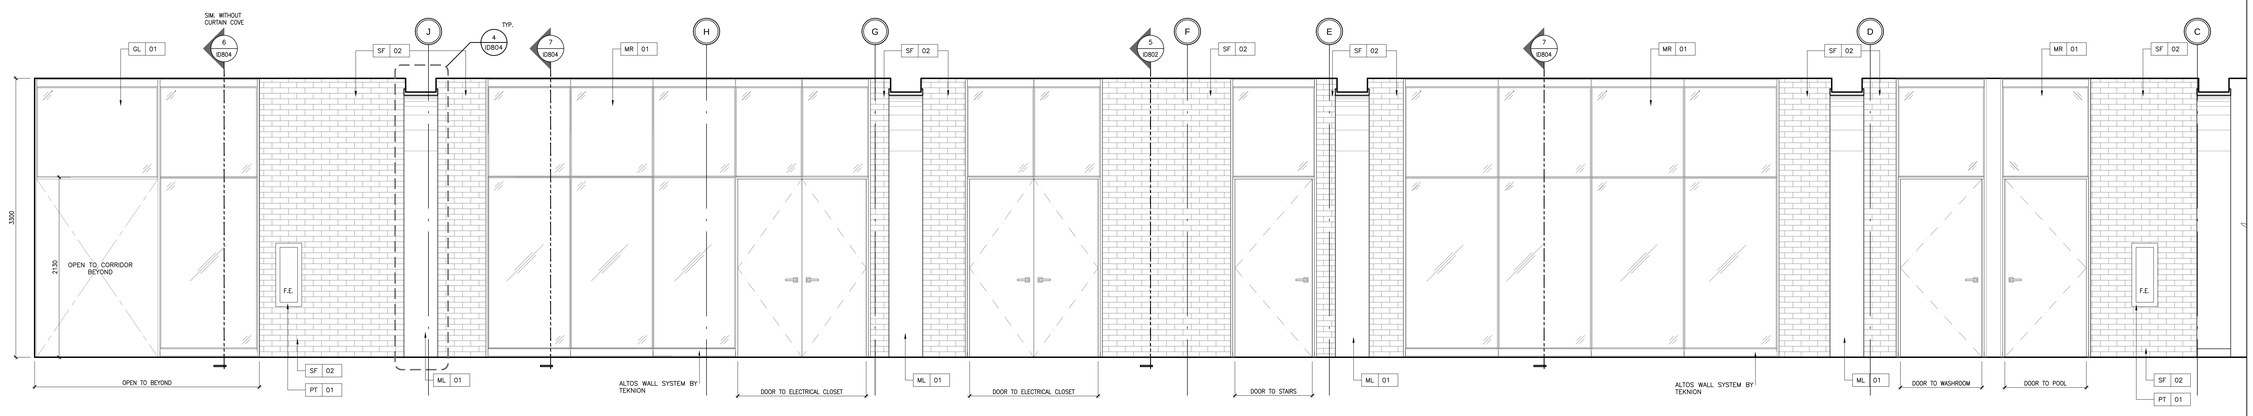

1 ID406 SCALE 1:25 | ELEVATION
3RD FLOOR - MEETING ROOM CORRIDOR

DRAWING ARE NOT TO BE SCALED. CONTRACTOR MUST CHECK AND VERIFY ALL JOB DIMENSIONS, DRAWINGS, DETAILS AND SPECIFICATIONS, AND REPORT ANY DISCREPANCIES TO DESIGNER BEFORE PROCEEDING WITH WORK.

REV.	ISSUED FOR	DATE
1	HILTON-50% DESIGN DEVELOPMENT	DEC 08, 2016
2	DRYWALL TENDER	APR .10, 2017
3	WORK IN PROGRESS	JUN. 01, 2017
4	ISSUED FOR TENDER	JAN .11, 2019
5	REDESIGN-PAINT AND TILE TENDER	DEC .14, 2020

NOT FOR CONSTRUCTION

STUDIO MUNGE

25 WINGOLD AVE. TORONTO, ONTARIO CANADA M6B 1P8
416.588.1668 STUDIOMUNGE.COM

DATE
MAY 23 2016

SCALE
AS NOTED

DRAWN BY: RG, JL, RV
CHECKED BY: SS


PROJECT NUMBER
15139

PROJECT NAME
CANOPY HOTEL
YORKVILLE


387-407 BLOOR ST E & 28 SELBY ST.
TORONTO, ONTARIO
M4W 1H7 CANADA

DRAWING TITLE
THIRD FLOOR NT AMENITIES ELEVATIONS


DRAWING NUMBER
ID406

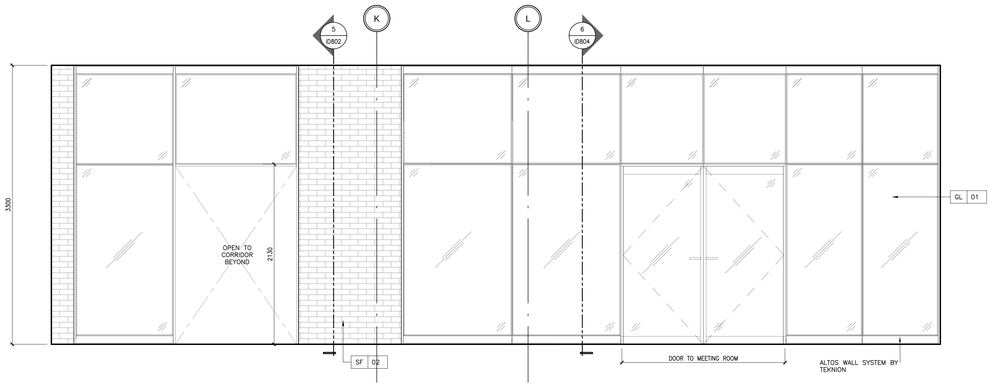


8 ID407 SCALE 1:25 | ELEVATION 3RD FLOOR - PANTRY

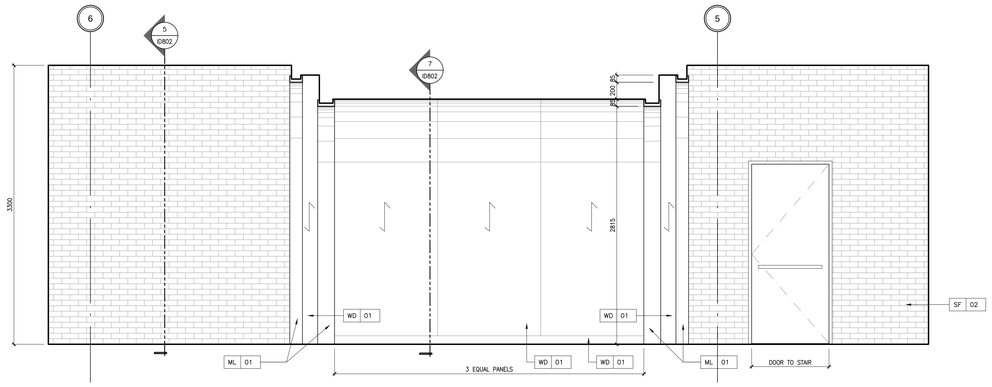


7 ID407 SCALE 1:25 | ELEVATION 3RD FLOOR - PANTRY

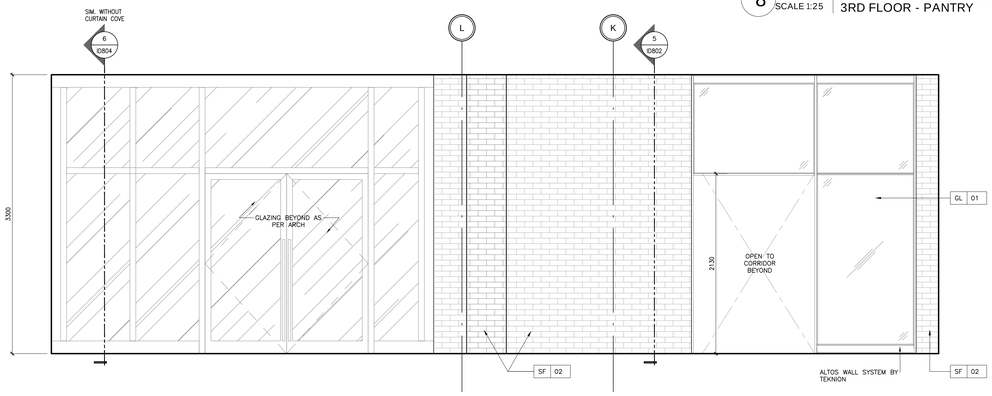


6 ID407 SCALE 1:25 | ELEVATION 3RD FLOOR - PANTRY

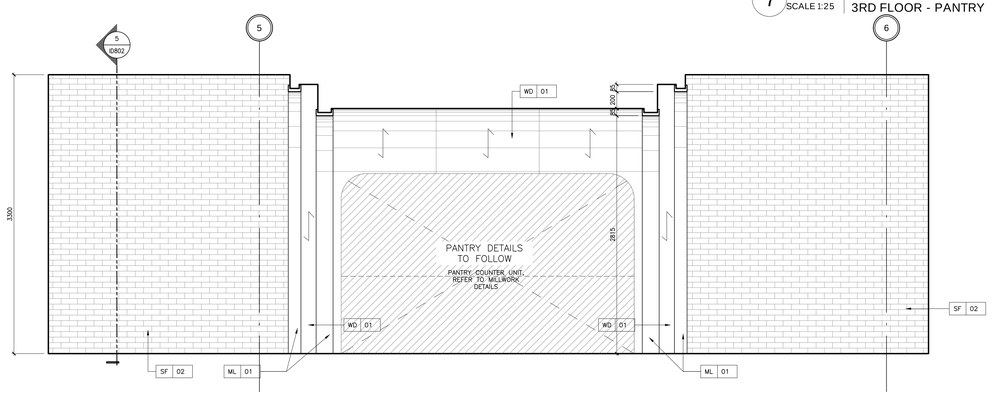


5 ID407 SCALE 1:25 | ELEVATION 3RD FLOOR - PANTRY

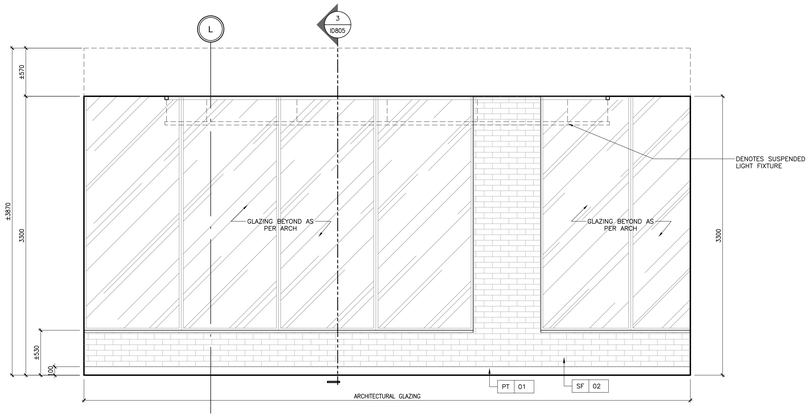


4 ID407 SCALE 1:25 | ELEVATION 3RD FLOOR - MEETING ROOM

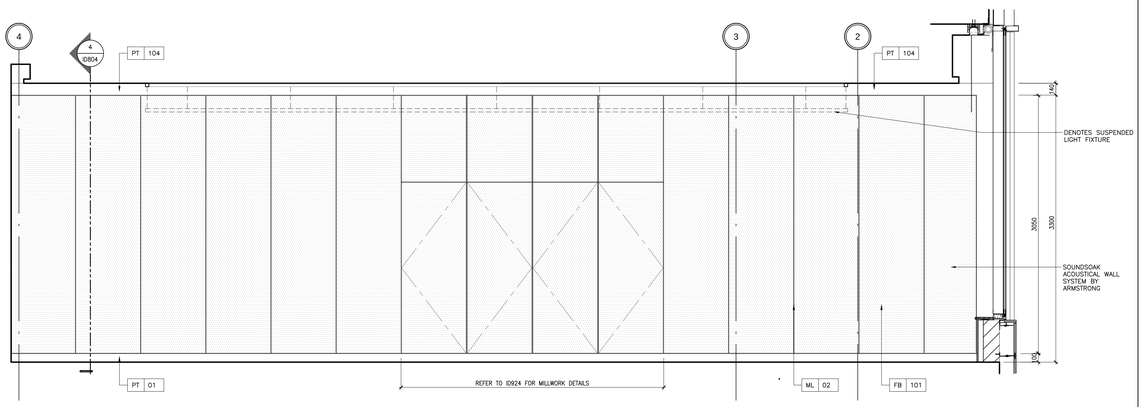

3 ID407 SCALE 1:25 | ELEVATION 3RD FLOOR - MEETING ROOM

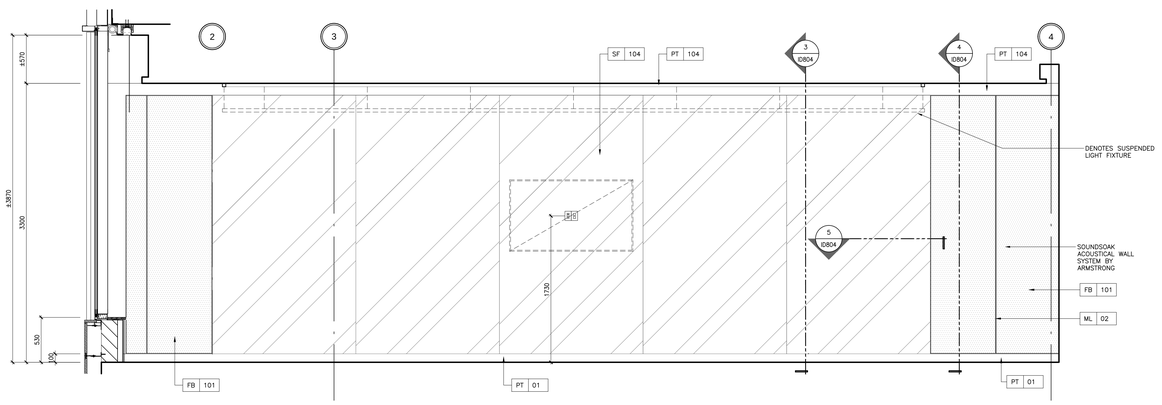

2 ID407 SCALE 1:25 | ELEVATION 3RD FLOOR - MEETING ROOM

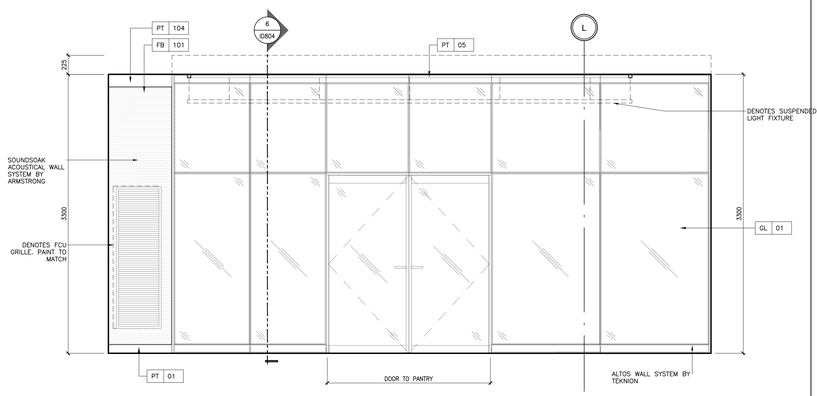

1 ID407 SCALE 1:25 | ELEVATION 3RD FLOOR - MEETING ROOM

DRAWING ARE NOT TO BE SCALED. CONTRACTOR MUST CHECK AND VERIFY ALL JOB DIMENSIONS, DRAWINGS, DETAILS AND SPECIFICATIONS, AND REPORT ANY DISCREPANCIES TO DESIGNER BEFORE PROCEEDING WITH WORK.

REV.	ISSUED FOR	DATE
1	HILTON-50% DESIGN DEVELOPMENT	DEC 08, 2016
2	DRYWALL TENDER	APR. 10, 2017
3	WORK IN PROGRESS	JUN. 01, 2017
4	ISSUED FOR TENDER	JAN. 11, 2019
5	REDESIGN-PAINT AND TILE TENDER	DEC. 14, 2020

NOT FOR CONSTRUCTION

STUDIO MUNGE

25 WINGOLD AVE. TORONTO, ONTARIO CANADA M6B 1P8
416.588.1668 STUDIOMUNGE.COM

DATE
MAY 23 2016

SCALE
AS NOTED

DRAWN BY
RG, JL, RV

CHECKED BY
SS


PROJECT NUMBER
15139

PROJECT NAME
CANOPY HOTEL
YORKVILLE


387-407 BLOOR ST E & 28 SELBY ST.
TORONTO, ONTARIO
M4W 1H7 CANADA

DRAWING TITLE
THIRD FLOOR NT AMENITIES ELEVATIONS


DRAWING NUMBER
ID407

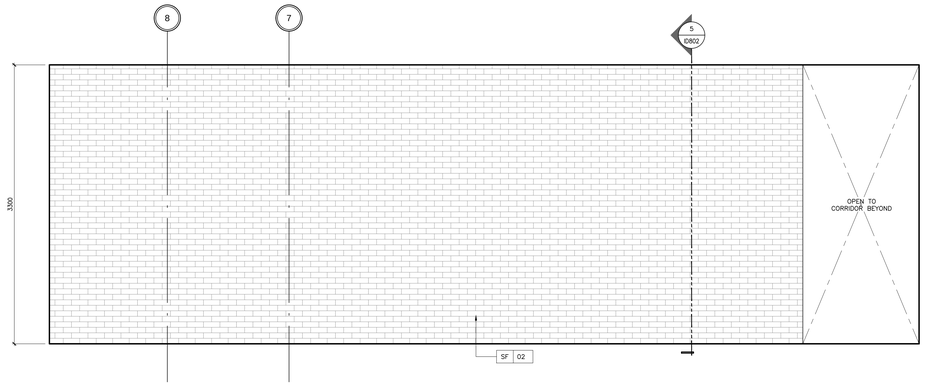


10 ID408 SCALE 1:25 | ELEVATION 3RD FLOOR - CORRIDOR

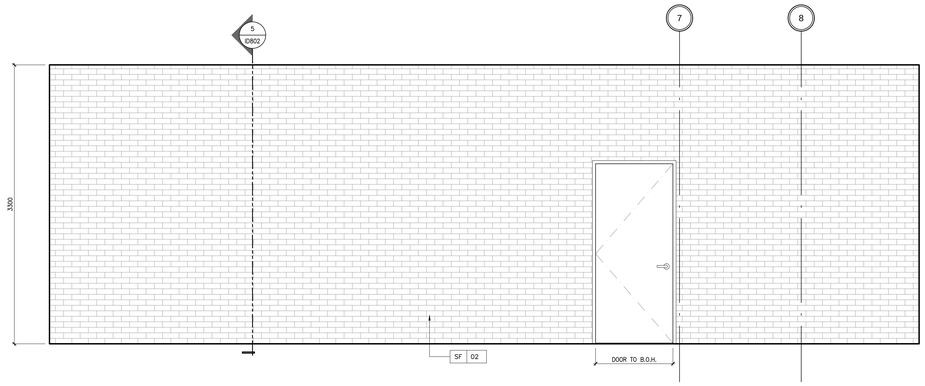


9 ID408 SCALE 1:25 | ELEVATION 3RD FLOOR - CORRIDOR

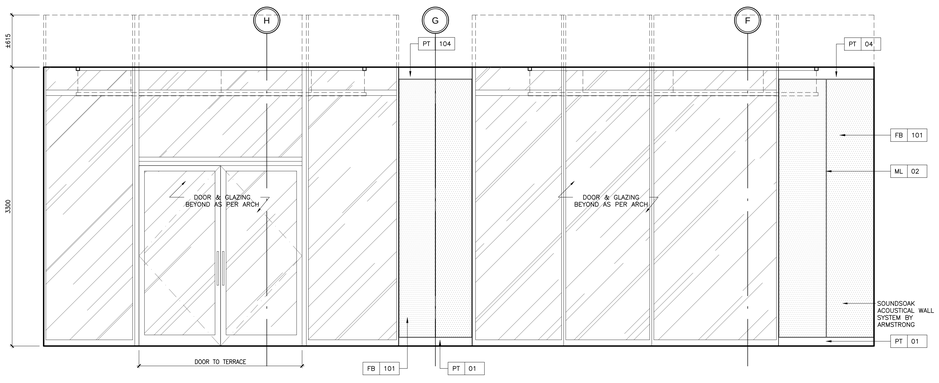


8 ID408 SCALE 1:25 | ELEVATION 3RD FLOOR - MEETING ROOM

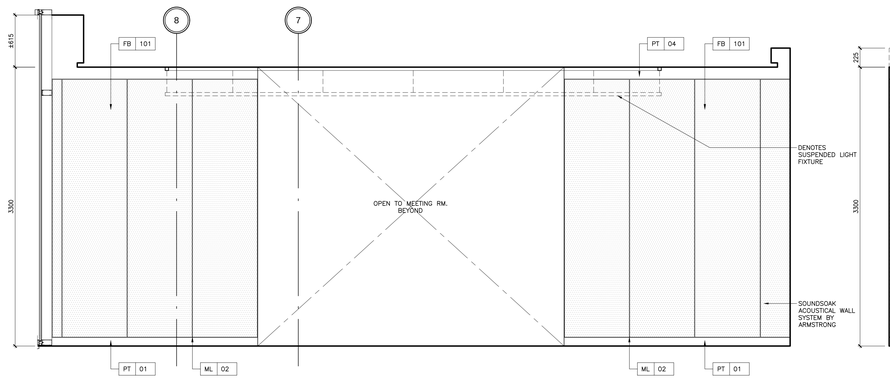


7 ID408 SCALE 1:25 | ELEVATION 3RD FLOOR - MEETING ROOM

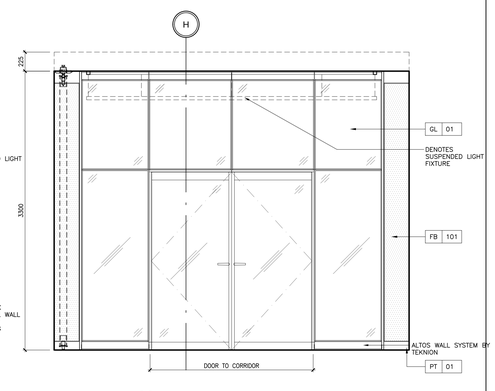


6 ID408 SCALE 1:25 | ELEVATION 3RD FLOOR - MEETING ROOM

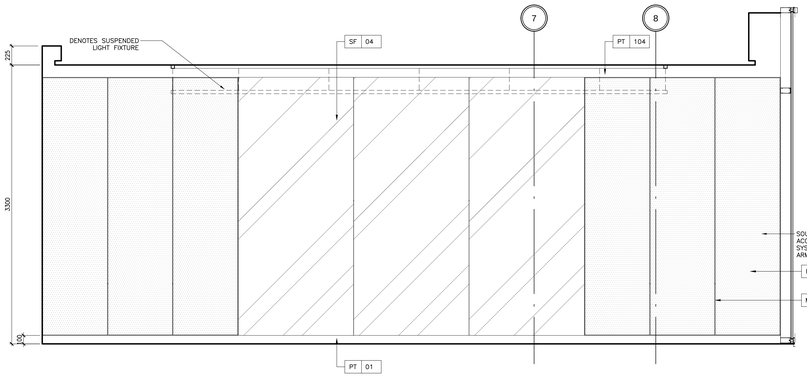


5 ID408 SCALE 1:25 | ELEVATION 3RD FLOOR - MEETING ROOM

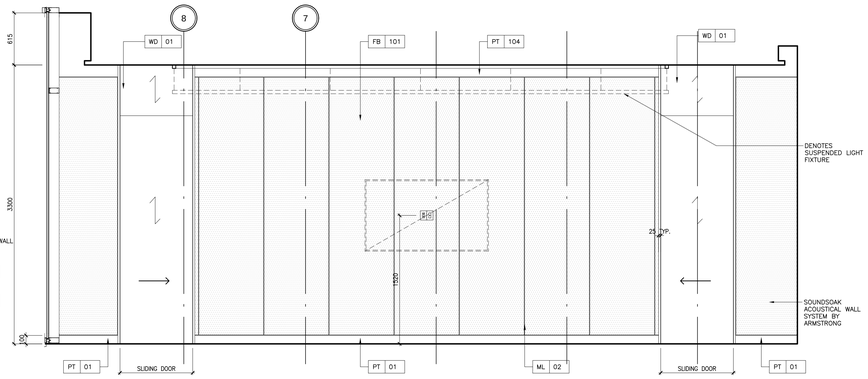


4 ID408 SCALE 1:25 | ELEVATION 3RD FLOOR - MEETING ROOM

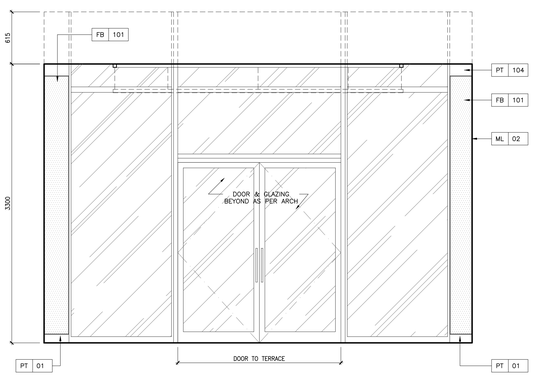


3 ID408 SCALE 1:25 | ELEVATION 3RD FLOOR - MEETING ROOM

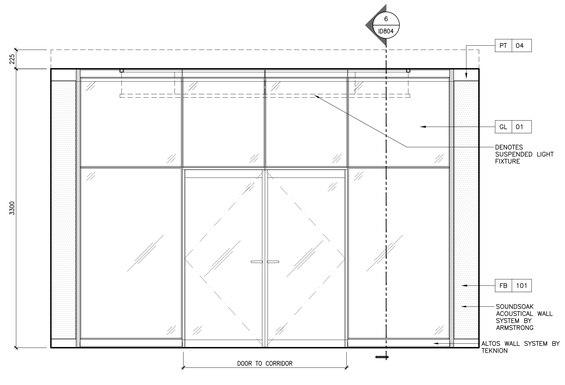

2 ID408 SCALE 1:25 | ELEVATION 3RD FLOOR - MEETING ROOM

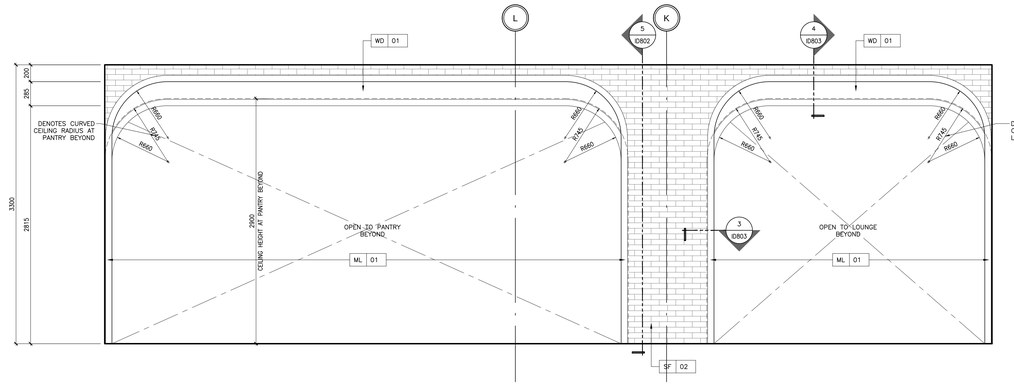

1A ID408 SCALE 1:25 | ELEVATION 3RD FLOOR - PANTRY

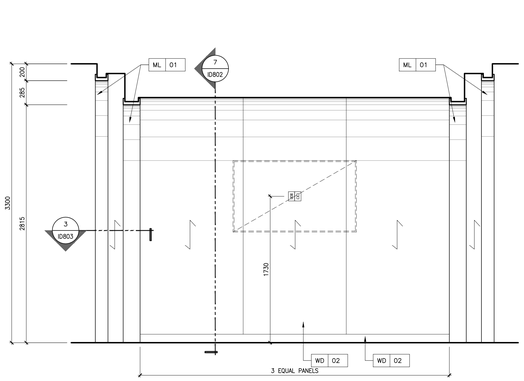

1 ID408 SCALE 1:25 | ELEVATION 3RD FLOOR - PANTRY

DRAWING ARE NOT TO BE SCALED. CONTRACTOR MUST CHECK AND VERIFY ALL JOB DIMENSIONS, DRAWINGS, DETAILS AND SPECIFICATIONS, AND REPORT ANY DISCREPANCIES TO DESIGNER BEFORE PROCEEDING WITH WORK.

REV.	ISSUED FOR	DATE
1	HILTON-50% DESIGN DEVELOPMENT	DEC 08, 2016
2	DRYWALL TENDER	APR. 10, 2017
3	WORK IN PROGRESS	JUN. 01, 2017
4	ISSUED FOR TENDER	JAN. 11, 2019
5	REDESIGN-PAINT AND TILE TENDER	DEC. 14, 2020

NOT FOR CONSTRUCTION

STUDIO MUNGE

25 WINGOLD AVE. TORONTO, ONTARIO CANADA M6B 1P8
416.588.1668 STUDIOMUNGE.COM

DATE
MAY 23 2016

SCALE
AS NOTED

DRAWN BY
RG, JL, RV

CHECKED BY
SS


PROJECT NUMBER
15139

PROJECT NAME
CANOPY HOTEL
YORKVILLE


387-407 BLOOR ST E & 28 SELBY ST.
TORONTO, ONTARIO
M4W 1H7 CANADA

DRAWING TITLE
THIRD FLOOR NT AMENITIES
ELEVATIONS


DRAWING NUMBER
ID408

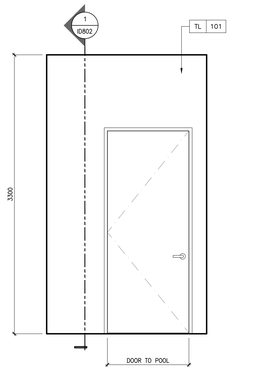


8 ID409 SCALE 1:25 | ELEVATION 3RD FLOOR - POOL VEST.

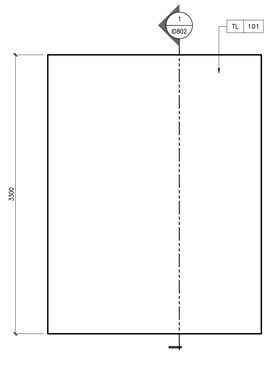


7 ID409 SCALE 1:25 | ELEVATION 3RD FLOOR - POOL VEST.

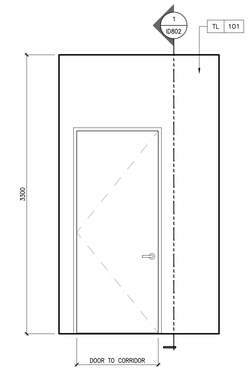


6 ID409 SCALE 1:25 | ELEVATION 3RD FLOOR - POOL VEST.

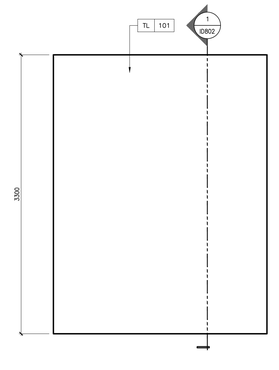


5 ID409 SCALE 1:25 | ELEVATION 3RD FLOOR - POOL VEST.

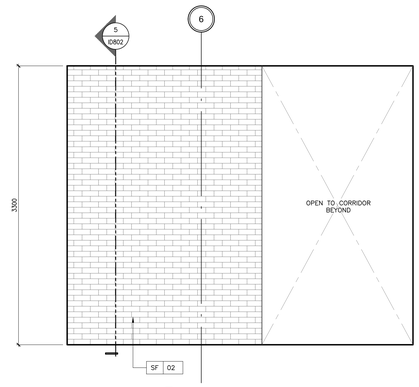


4 ID409 SCALE 1:25 | ELEVATION 3RD FLOOR - CORRIDOR

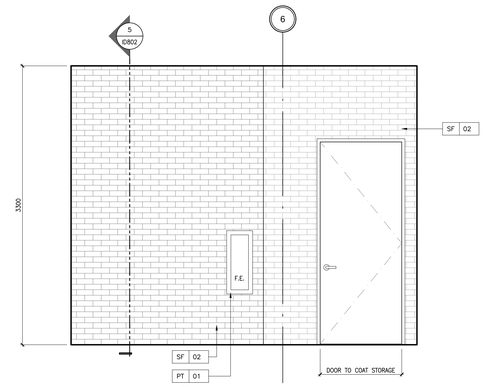

3 ID409 SCALE 1:25 | ELEVATION 3RD FLOOR - CORRIDOR

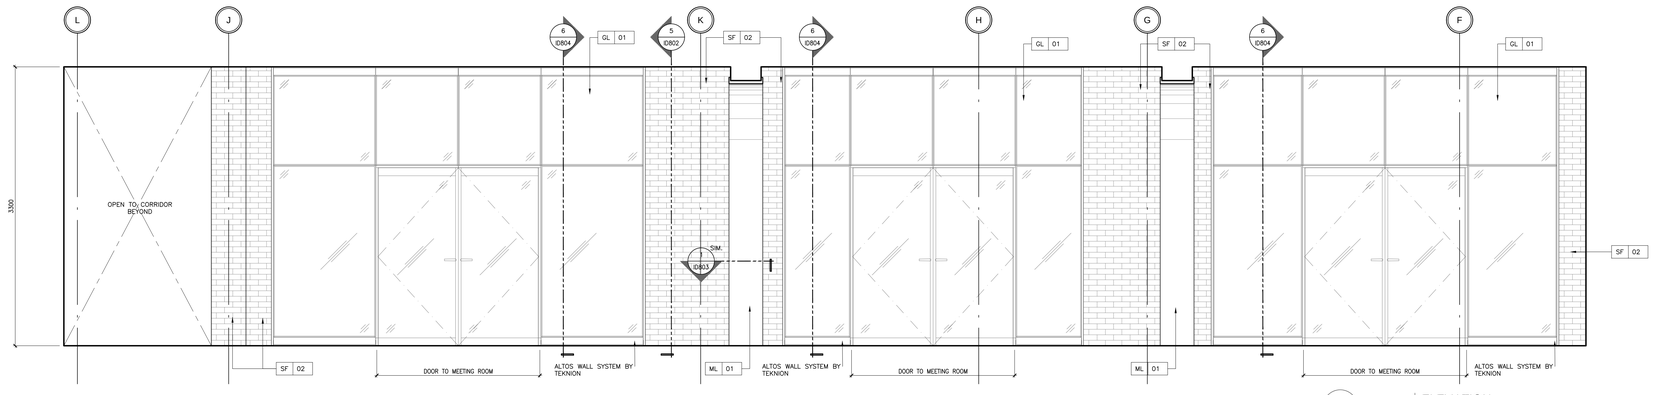

2 ID409 SCALE 1:25 | ELEVATION 3RD FLOOR - CORRIDOR

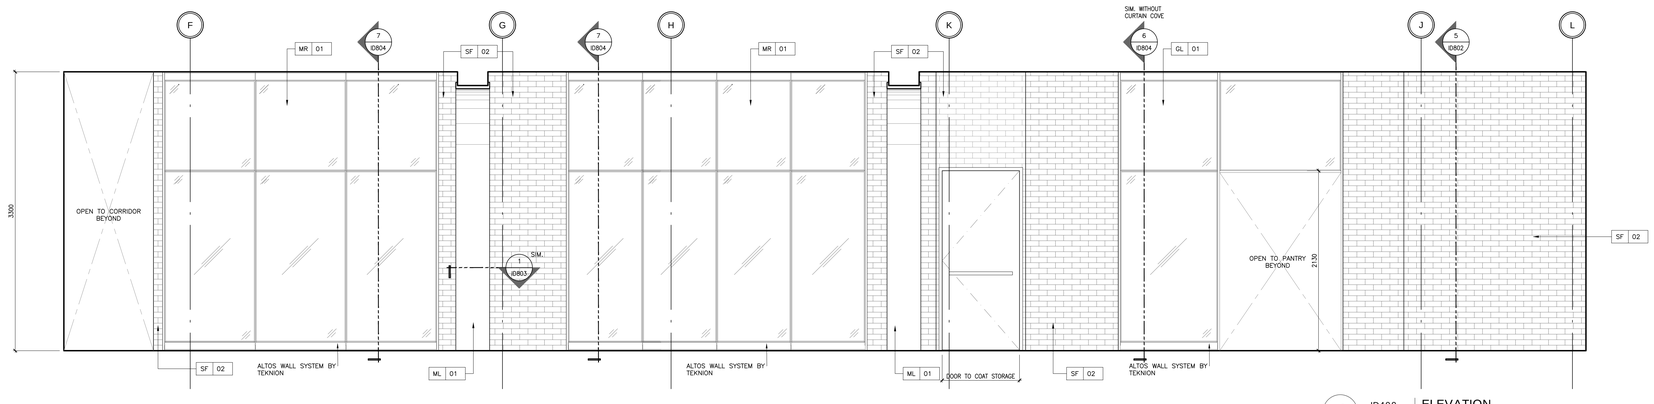

1 ID409 SCALE 1:25 | ELEVATION 3RD FLOOR - CORRIDOR

DRAWING ARE NOT TO BE SCALED. CONTRACTOR MUST CHECK AND VERIFY ALL JOB DIMENSIONS, DRAWINGS, DETAILS AND SPECIFICATIONS, AND REPORT ANY DISCREPANCIES TO DESIGNER BEFORE PROCEEDING WITH WORK.

REV.	ISSUED FOR	DATE
1	HILTON-50% DESIGN DEVELOPMENT	DEC 08, 2016
2	DRYWALL TENDER	APR. 10, 2017
3	WORK IN PROGRESS	JUN. 01, 2017
4	ISSUED FOR TENDER	JAN. 11, 2019
5	REDESIGN-PAINT AND TILE TENDER	DEC. 14, 2020

NOT FOR CONSTRUCTION

STUDIO MUNGE

25 WINGOLD AVE. TORONTO, ONTARIO CANADA M6B 1P8
416.588.1668 STUDIOMUNGE.COM

DATE
MAY 23 2016

SCALE
AS NOTED

DRAWN BY
RG, JL, RV

CHECKED BY
SS

PROJECT NUMBER
15139

PROJECT NAME
CANOPY HOTEL
YORKVILLE


387-407 BLOOR ST E & 28 SELBY ST.
TORONTO, ONTARIO
M4W 1H7 CANADA

DRAWING TITLE
THIRD FLOOR NT AMENITIES ELEVATIONS


DRAWING NUMBER
ID409

DRAWING ARE NOT TO BE SCALED. CONTRACTOR MUST CHECK AND VERIFY ALL JOB DIMENSIONS, DRAWINGS, DETAILS AND SPECIFICATIONS, AND REPORT ANY DISCREPANCIES TO DESIGNER BEFORE PROCEEDING WITH WORK.


REV.	ISSUED FOR	DATE
1	HILTON-50% DESIGN DEVELOPMENT	DEC 08, 2016
2	DRYWALL TENDER	APR .10, 2017
3	WORK IN PROGRESS	JUN. 01, 2017
4	ISSUED FOR TENDER	JAN .11, 2019
5	REDESIGN-PAINT AND TILE TENDER	DEC. 14, 2020

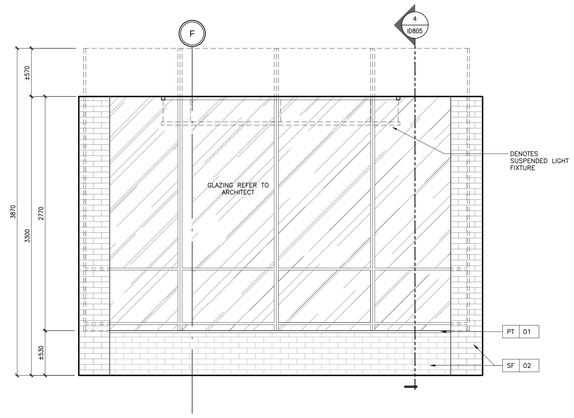


7 ID410 SCALE 1:25 | ELEVATION 3RD FLOOR - GYM

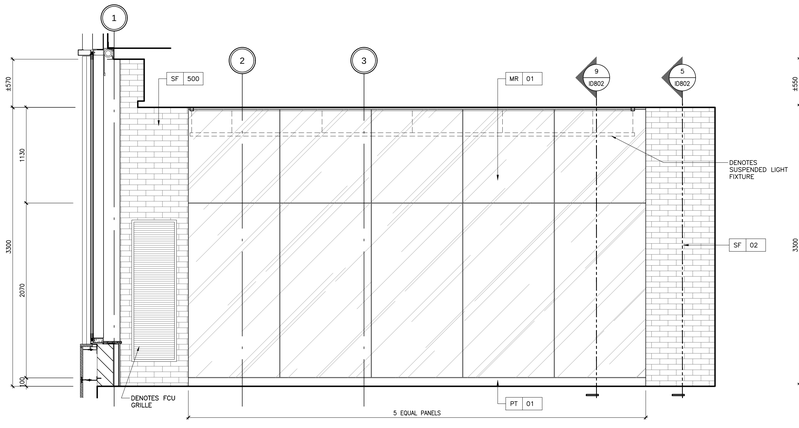


6 ID410 SCALE 1:25 | ELEVATION 3RD FLOOR - GYM

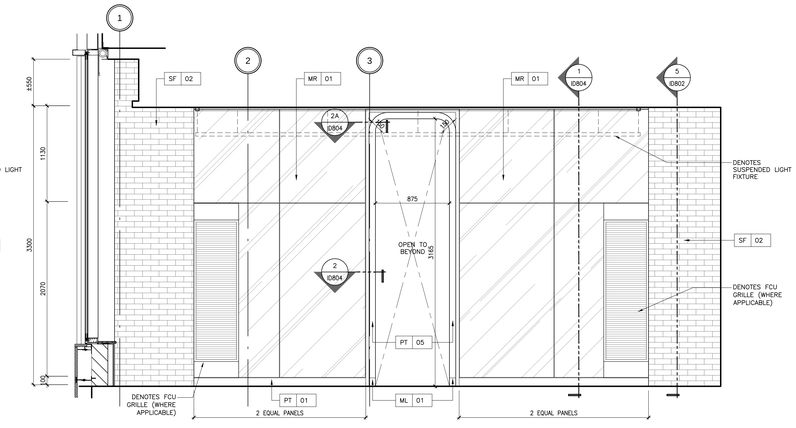


5 ID410 SCALE 1:25 | ELEVATION 3RD FLOOR - GYM

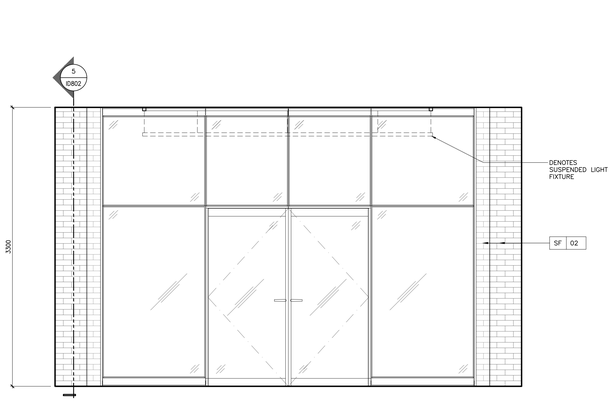


4 ID410 SCALE 1:25 | ELEVATION 3RD FLOOR - GYM

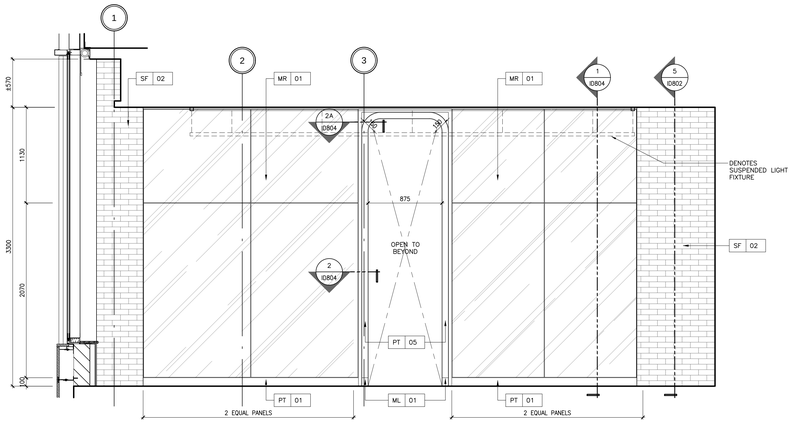

3 ID410 SCALE 1:25 | ELEVATION 3RD FLOOR - GYM

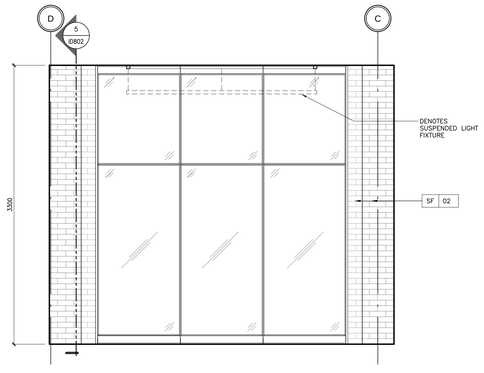

2 ID410 SCALE 1:25 | ELEVATION 3RD FLOOR - GYM

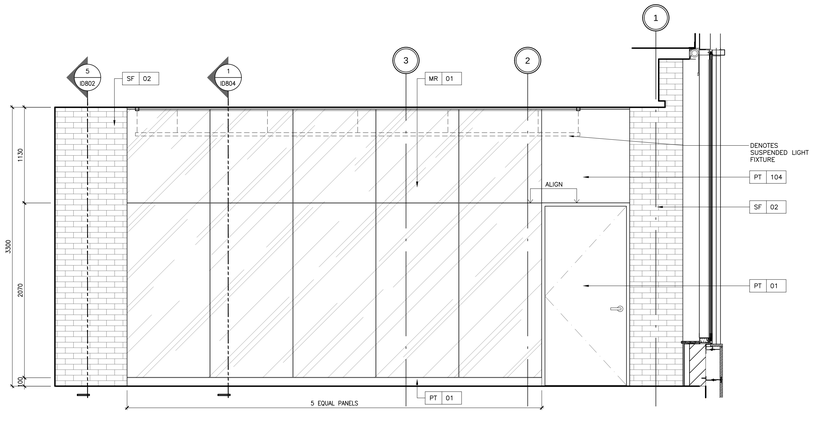

1 ID410 SCALE 1:25 | ELEVATION 3RD FLOOR - GYM

NOT FOR CONSTRUCTION

STUDIO MUNGE

25 WINGOLD AVE. TORONTO, ONTARIO CANADA M6B 1P8
416.588.1668 STUDIOMUNGE.COM

DATE
MAY 23 2016

SCALE
AS NOTED

DRAWN BY
RG, JL, RV

CHECKED BY
SS

PROJECT NUMBER
15139

PROJECT NAME
CANOPY HOTEL
YORKVILLE


387-407 BLOOR ST E & 28 SELBY ST.
TORONTO, ONTARIO
M4W 1H7 CANADA

DRAWING TITLE
THIRD FLOOR NT AMENITIES
ELEVATIONS


DRAWING NUMBER
ID410

DRAWING ARE NOT TO BE SCALED. CONTRACTOR MUST CHECK AND VERIFY ALL JOB DIMENSIONS, DRAWINGS, DETAILS AND SPECIFICATIONS, AND REPORT ANY DISCREPANCIES TO DESIGNER BEFORE PROCEEDING WITH WORK.


REV.	ISSUED FOR	DATE
1	HILTON-50% DESIGN DEVELOPMENT	DEC 08, 2016
2	DRYWALL TENDER	APR .10, 2017
3	WORK IN PROGRESS	JUN. 01, 2017
4	DRYWALL TENDER	DEC. 15, 2018
5	REDESIGN-PAINT AND TILE TENDER	DEC. 14, 2020

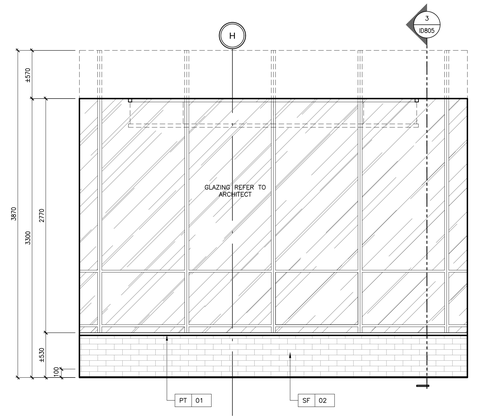


6 ID411 SCALE 1:25 — ELEVATION 3RD FLOOR - MEETING ROOM

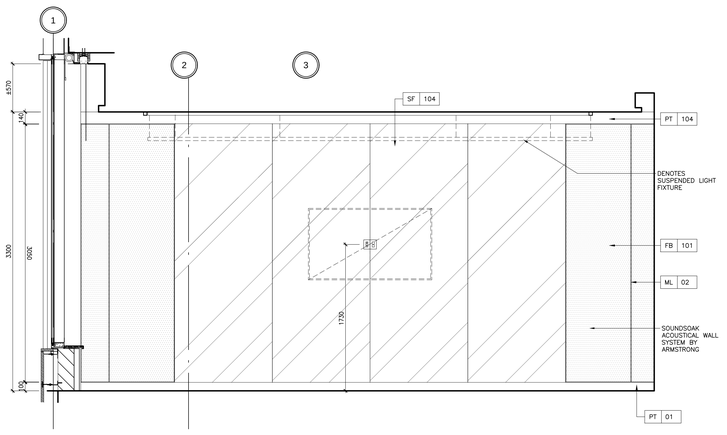


5 ID411 SCALE 1:25 — ELEVATION 3RD FLOOR - MEETING ROOM

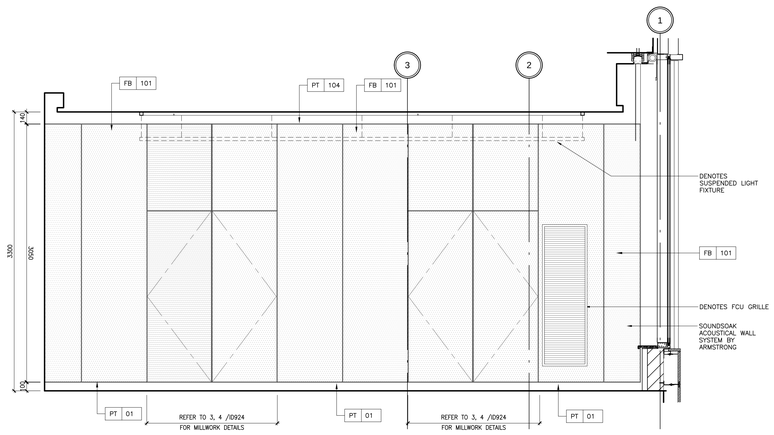


4 ID411 SCALE 1:25 — ELEVATION 3RD FLOOR - MEETING ROOM

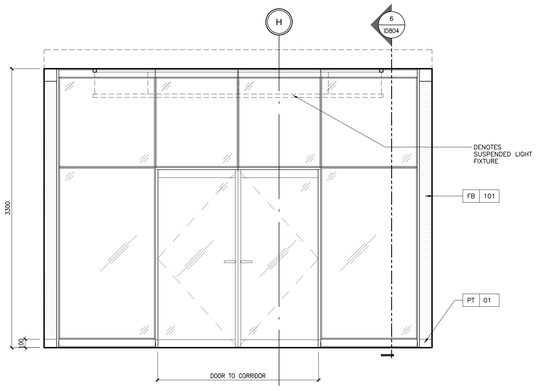

3 ID411 SCALE 1:25 — ELEVATION 3RD FLOOR - MEETING ROOM

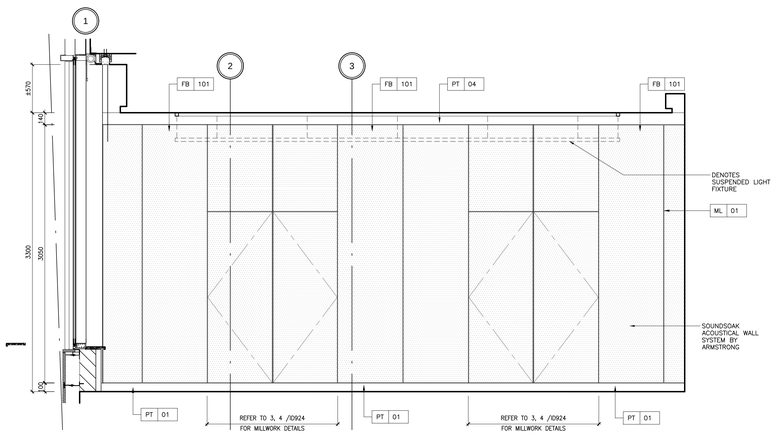

2 ID411 SCALE 1:25 — ELEVATION 3RD FLOOR - MEETING ROOM

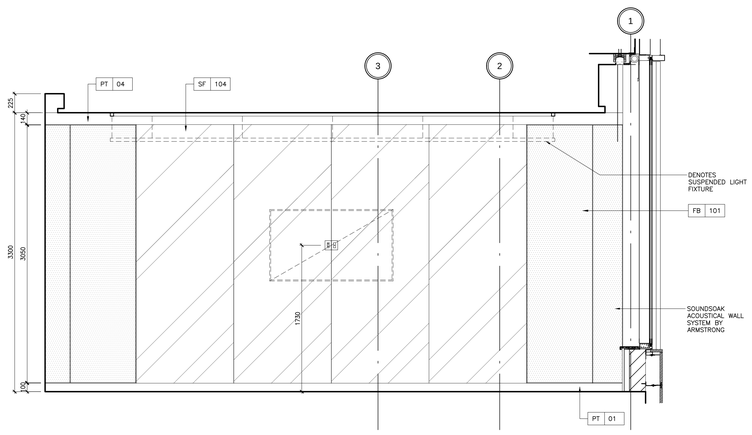

1 ID411 SCALE 1:25 — ELEVATION 3RD FLOOR - MEETING ROOM

NOT FOR CONSTRUCTION

STUDIO MUNGE

25 WINGOLD AVE. TORONTO, ONTARIO CANADA M6B 1P8
416.588.1668 STUDIOMUNGE.COM

DATE
MAY 23 2016

SCALE
AS NOTED

DRAWN BY | CHECKED BY


PROJECT NUMBER
15139

PROJECT NAME
CANOPY HOTEL
YORKVILLE


387-407 BLOOR ST E & 28 SELBY ST.
TORONTO, ONTARIO
M4W 1H7 CANADA

DRAWING TITLE
THIRD FLOOR NT AMENITIES
ELEVATIONS


DRAWING NUMBER
ID411

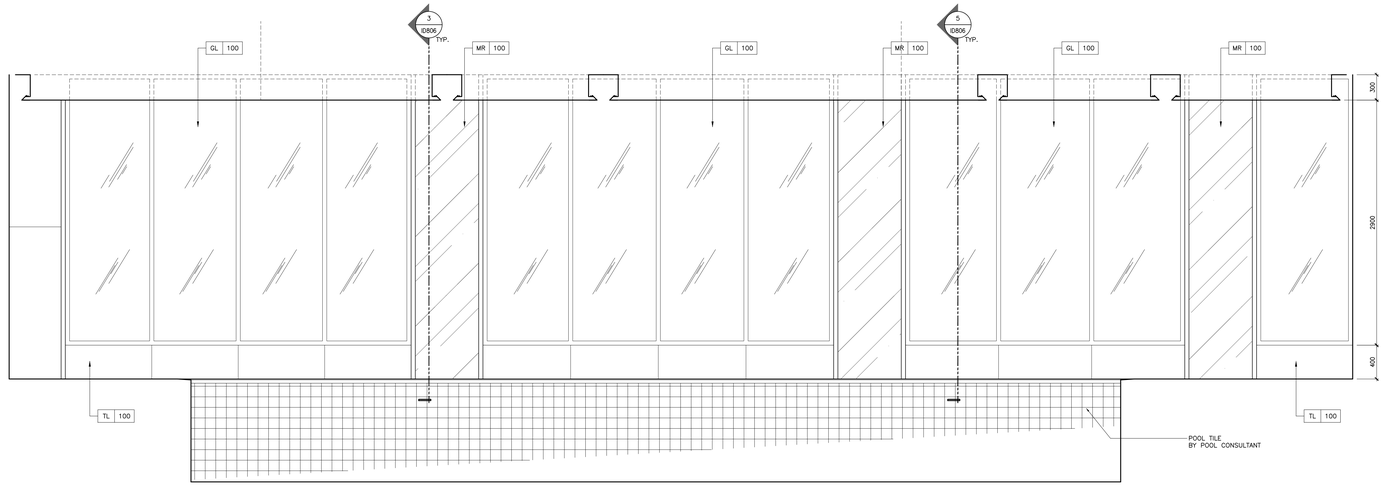


4 ID412 SCALE 1:25 — AMENITY ELEVATION
THIRD FLOOR - SWIMMING POOL

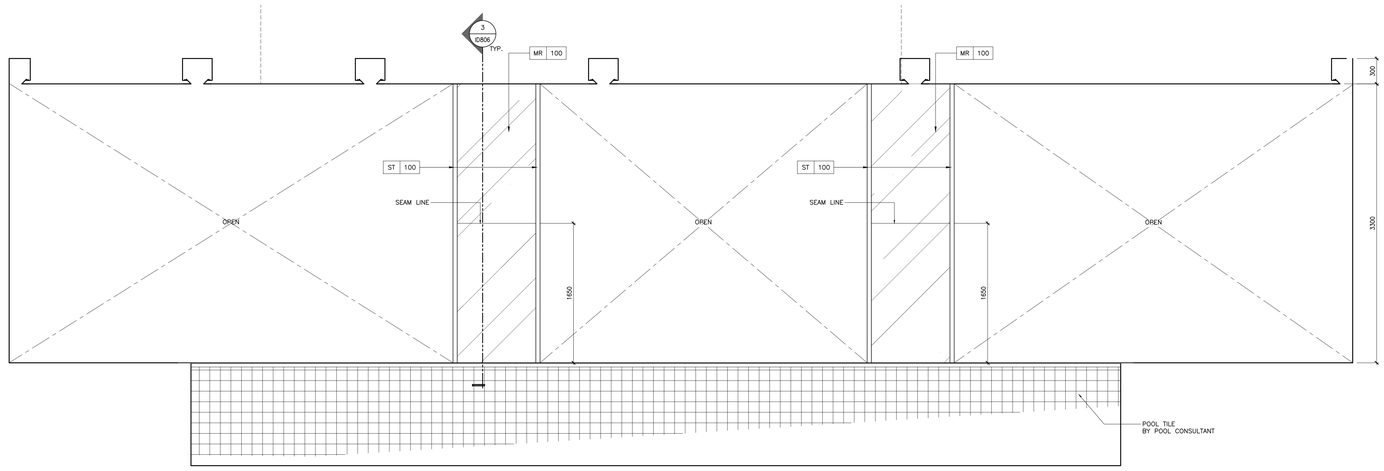

3 ID412 SCALE 1:25 — AMENITY ELEVATION
THIRD FLOOR - SWIMMING POOL

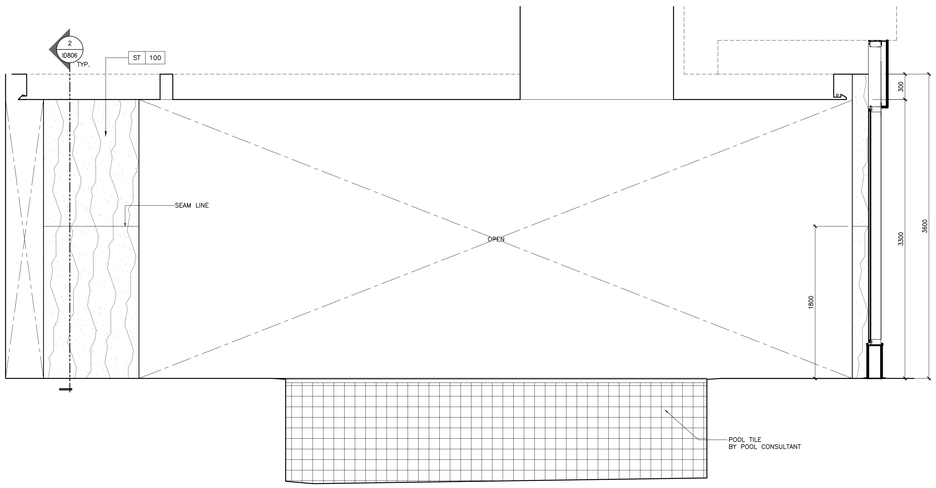

2 ID412 SCALE 1:25 — AMENITY ELEVATION
THIRD FLOOR - SWIMMING POOL

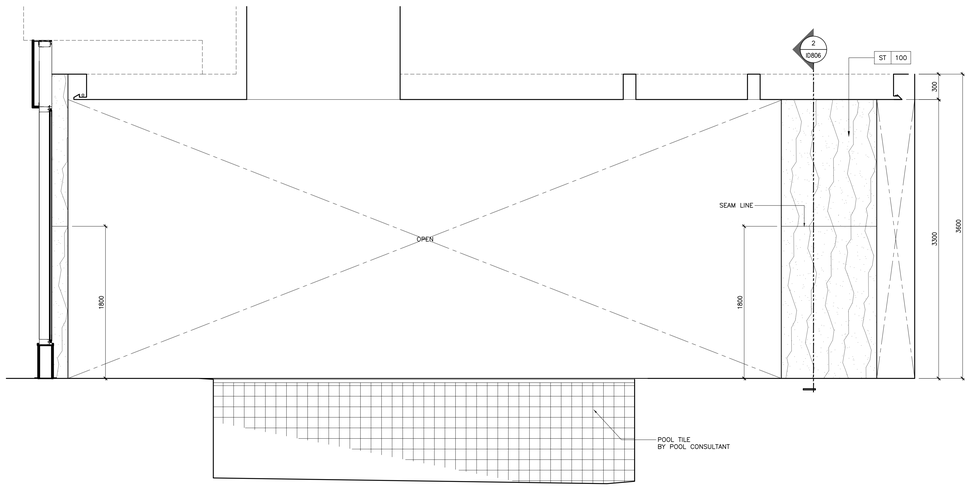

1 ID412 SCALE 1:25 — AMENITY ELEVATION
THIRD FLOOR - SWIMMING POOL

DRAWING ARE NOT TO BE SCALED. CONTRACTOR MUST CHECK AND VERIFY ALL JOB DIMENSIONS, DRAWINGS, DETAILS AND SPECIFICATIONS, AND REPORT ANY DISCREPANCIES TO DESIGNER BEFORE PROCEEDING WITH WORK.

REV.	ISSUED FOR	DATE
1	HILTON-50% DESIGN DEVELOPMENT	DEC 08, 2016
2	DRYWALL TENDER	APR.10, 2017
3	WORK IN PROGRESS	JUN. 01, 2017
4	ISSUED FOR TENDER	JAN.11, 2019
5	REDESIGN - PRELIMINARY TILE TENDER	NOV. 20, 2020
6	REDESIGN-PAINT AND TILE TENDER	DEC. 14, 2020

NOT FOR CONSTRUCTION

STUDIO MUNGE

25 WINGOLD AVE. TORONTO, ONTARIO CANADA M6B 1P8
416.588.1668 STUDIOMUNGE.COM

DATE
MAY 23 2016

SCALE
AS NOTED

DRAWN BY
RG, JL, RV

CHECKED BY
SS

PROJECT NUMBER
15139

PROJECT NAME
CANOPY HOTEL
YORKVILLE


387-407 BLOOR ST E & 28 SELBY ST.
TORONTO, ONTARIO
M4W 1H7 CANADA

DRAWING TITLE
THIRD FLOOR NT AMENITIES
SWIMMING POOL ELEVATIONS


DRAWING NUMBER
ID412

DRAWING ARE NOT TO BE SCALED. CONTRACTOR MUST CHECK AND VERIFY ALL JOB DIMENSIONS, DRAWINGS, DETAILS AND SPECIFICATIONS, AND REPORT ANY DISCREPANCIES TO DESIGNER BEFORE PROCEEDING WITH WORK.


REV.	ISSUED FOR	DATE
1	HILTON-50% DESIGN DEVELOPMENT	DEC 08, 2016
2	DRYWALL TENDER	APR .10, 2017
3	WORK IN PROGRESS	JUN. 01, 2017
4	ISSUED FOR TENDER	JAN .11, 2019
5	REDESIGN - PRELIMINARY TILE TENDER	NOV. 20, 2020
6	REDESIGN-PAINT AND TILE TENDER	DEC. 14, 2020

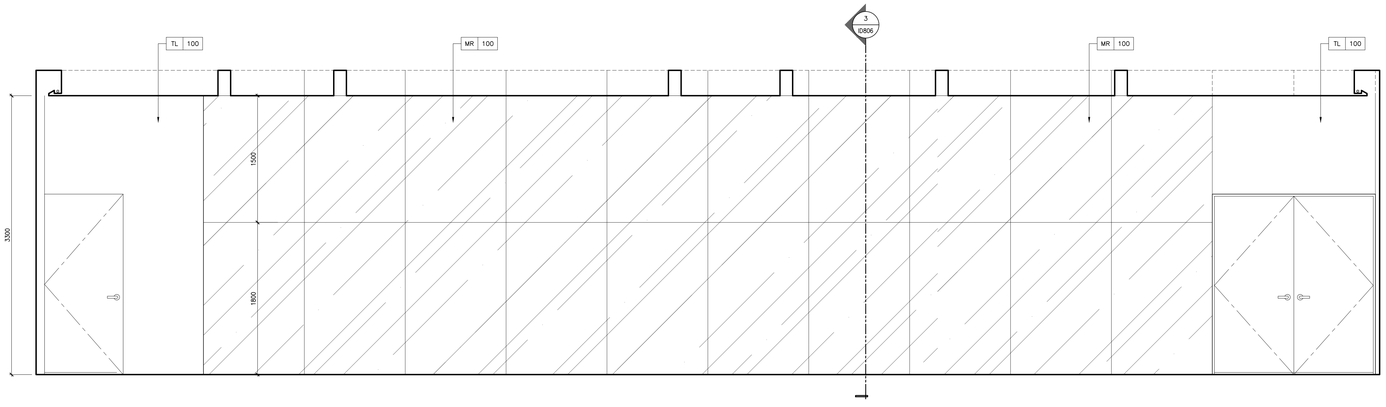

3 ID413 SCALE 1:25 — AMENITY ELEVATION THIRD FLOOR - SWIMMING POOL

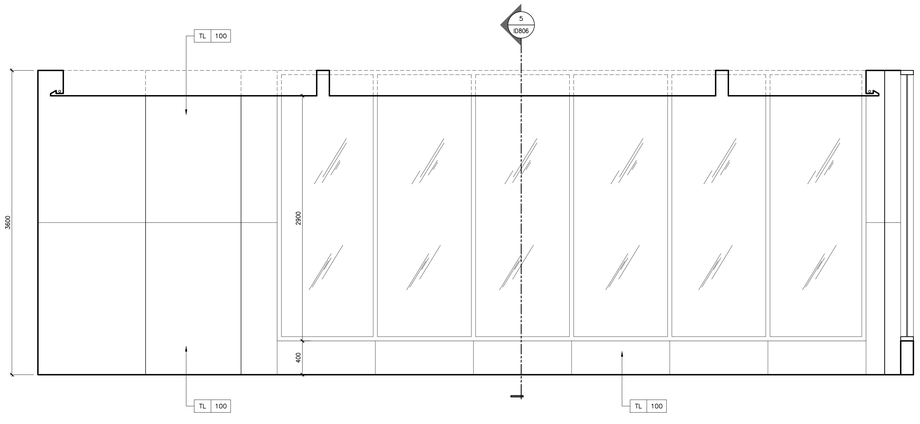

2 ID413 SCALE 1:25 — AMENITY ELEVATION THIRD FLOOR - SWIMMING POOL

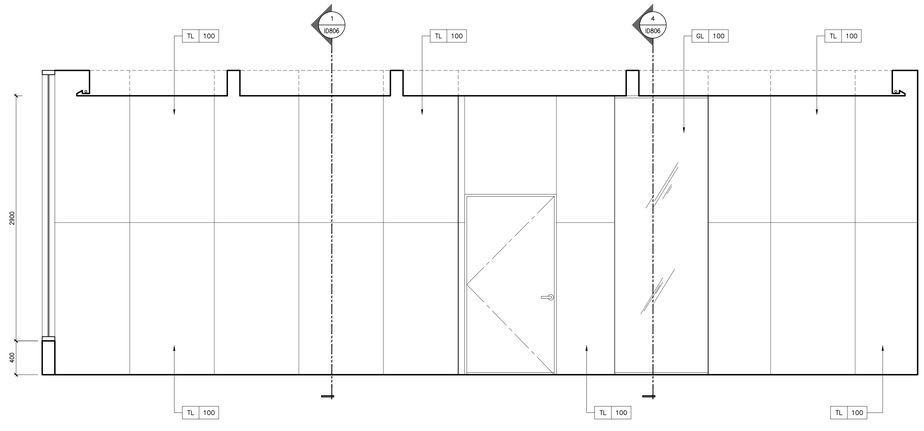

1 ID413 SCALE 1:25 — AMENITY ELEVATION THIRD FLOOR - SWIMMING POOL

NOT FOR CONSTRUCTION

STUDIO MUNGE

25 WINGOLD AVE. TORONTO, ONTARIO CANADA M6B 1P8
416.588.1668 STUDIOMUNGE.COM

DATE
MAY 23 2016

SCALE
AS NOTED

DRAWN BY	CHECKED BY
RG, JL, RV	SS


PROJECT NUMBER
15139

PROJECT NAME
CANOPY HOTEL
YORKVILLE


387-407 BLOOR ST E & 28 SELBY ST.
TORONTO, ONTARIO
M4W 1H7 CANADA

DRAWING TITLE
THIRD FLOOR NT AMENITIES
SWIMMING POOL ELEVATIONS


DRAWING NUMBER
ID413

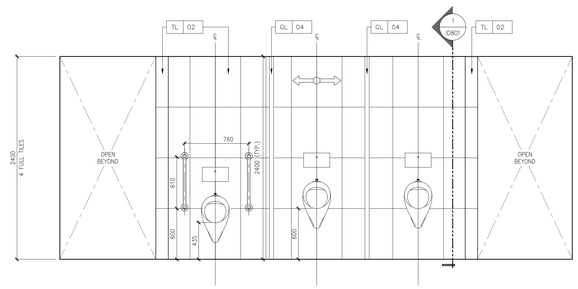


12 ID501 SCALE 1:25 | MENS WASHROOM ELEVATION LEVEL P1

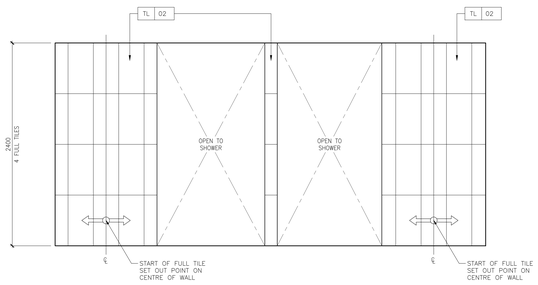


11 ID501 SCALE 1:25 | MENS WASHROOM ELEVATION LEVEL P1

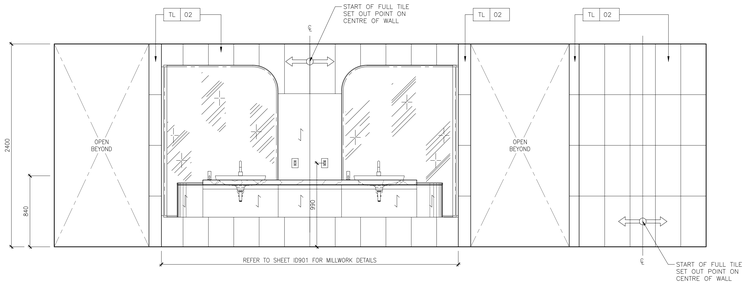


10 ID501 SCALE 1:25 | MENS WASHROOM ELEVATION LEVEL P1

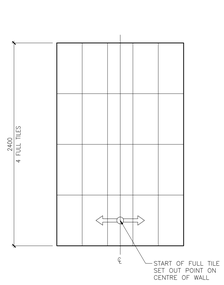


9 ID501 SCALE 1:25 | MENS WASHROOM ELEVATION LEVEL P1

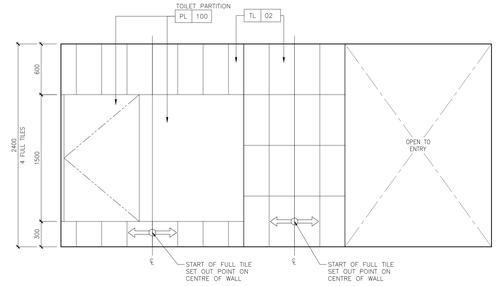


8 ID501 SCALE 1:25 | MENS WASHROOM ELEVATION LEVEL P1

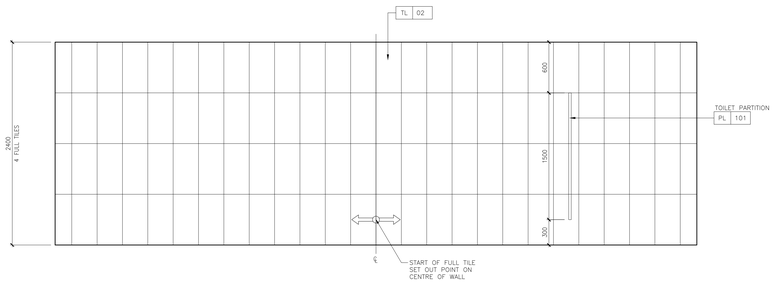


7 ID501 SCALE 1:25 | MENS WASHROOM ELEVATION LEVEL P1

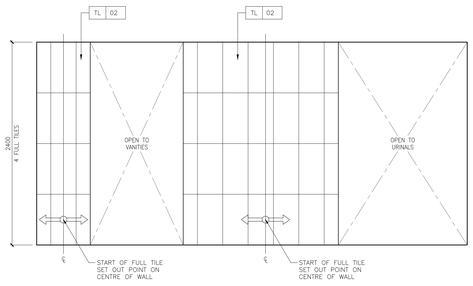


6 ID501 SCALE 1:25 | MENS WASHROOM ELEVATION LEVEL P1

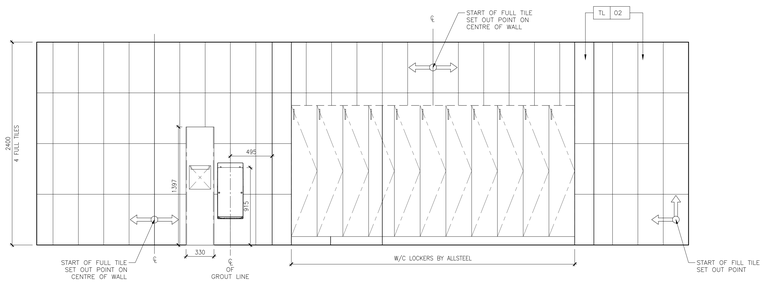


5 ID501 SCALE 1:25 | MENS WASHROOM ELEVATION LEVEL P1

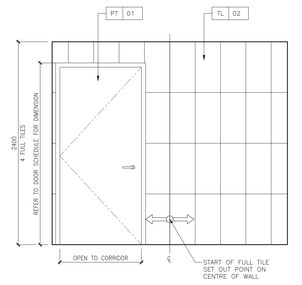


4 ID501 SCALE 1:25 | MENS WASHROOM ELEVATION LEVEL P1

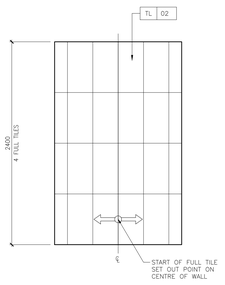

3 ID501 SCALE 1:25 | MENS WASHROOM ELEVATION LEVEL P1

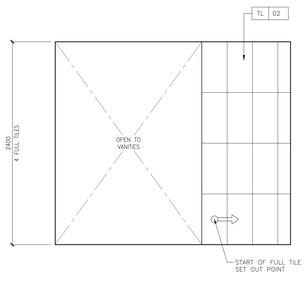

2 ID501 SCALE 1:25 | MENS WASHROOM ELEVATION LEVEL P1

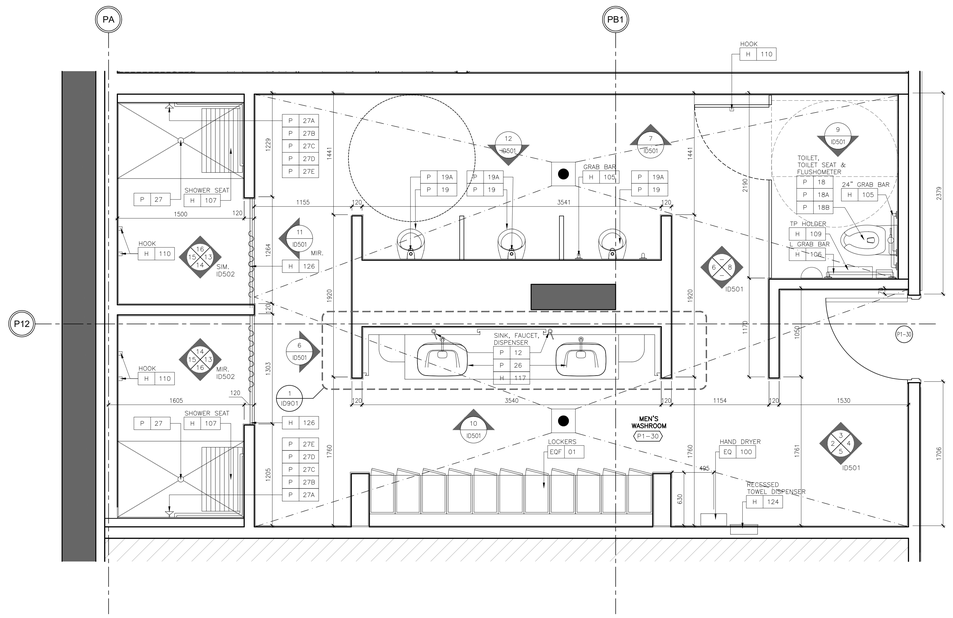

1 ID501 SCALE 1:25 | MEN'S WASHROOM PLAN PARKING LEVEL P1

DRAWING ARE NOT TO BE SCALED. CONTRACTOR MUST CHECK AND VERIFY ALL JOB DIMENSIONS, DRAWINGS, DETAILS AND SPECIFICATIONS, AND REPORT ANY DISCREPANCIES TO DESIGNER BEFORE PROCEEDING WITH WORK.

REV.	ISSUED FOR	DATE
1	HILTON-50% DESIGN DEVELOPMENT	DEC 08, 2016
2	DRYWALL TENDER	APR. 10, 2017
3	WORK IN PROGRESS	JUN. 01, 2017
4	ISSUED FOR TENDER	JAN. 11, 2019
5	REDESIGN-PRELIMINARY TILE TENDER	NOV. 20, 2020
6	REDESIGN-PAINT AND TILE TENDER	DEC. 14, 2020

NOT FOR CONSTRUCTION

STUDIO MUNGE

25 WINGOLD AVE. TORONTO, ONTARIO CANADA M6B 1P8
416.588.1668 STUDIOMUNGE.COM

DATE
MAY 23 2016

SCALE
AS NOTED

DRAWN BY
RG, JL, RV

CHECKED BY
SS


PROJECT NUMBER
15139

PROJECT NAME
CANOPY HOTEL
YORKVILLE


387-407 BLOOR ST E & 28 SELBY ST.
TORONTO, ONTARIO
M4W 1H7 CANADA

DRAWING TITLE
LEVEL P1 AMENITY MEN'S WASHROOM PLAN & ELEVATIONS


DRAWING NUMBER
ID501

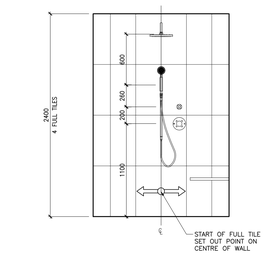


16 ID502 SCALE 1:25 | TYPICAL SHOWER ELEVATION LEVEL P1

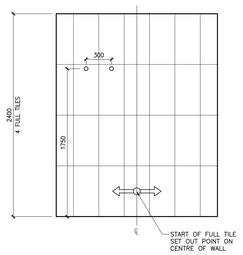


15 ID502 SCALE 1:25 | TYPICAL SHOWER ELEVATION LEVEL P1

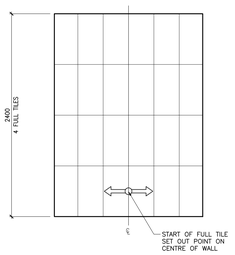


14 ID502 SCALE 1:25 | TYPICAL SHOWER ELEVATION LEVEL P1

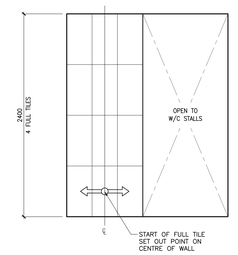


13 ID502 SCALE 1:25 | TYPICAL SHOWER ELEVATION LEVEL P1

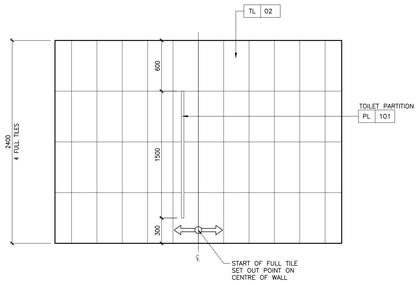


12 ID502 SCALE 1:25 | WOMENS WASHROOM ELEVATION LEVEL P1

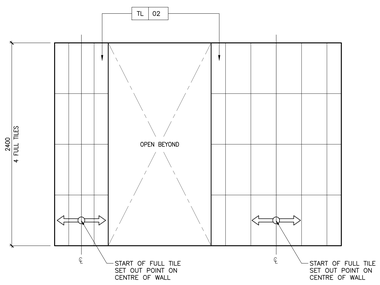


11 ID502 SCALE 1:25 | WOMENS WASHROOM ELEVATION LEVEL P1

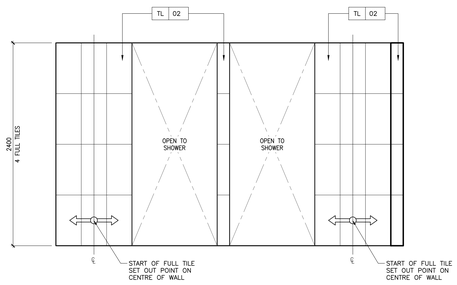


10 ID502 SCALE 1:25 | WOMENS WASHROOM ELEVATION LEVEL P1

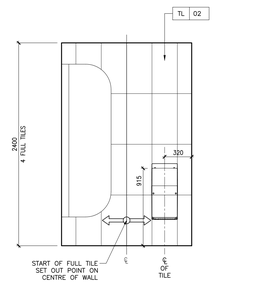


9 ID502 SCALE 1:25 | WOMENS WASHROOM ELEVATION LEVEL P1

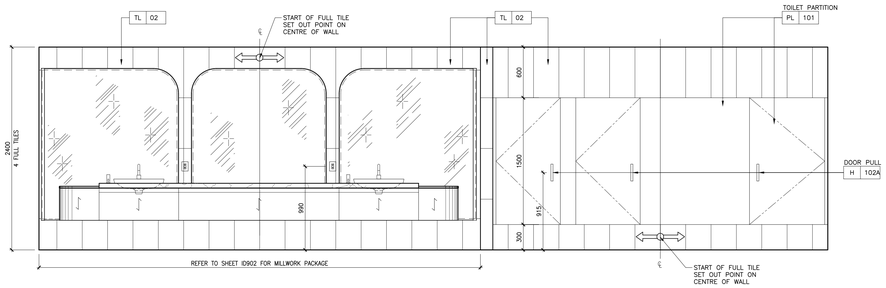


8 ID502 SCALE 1:25 | WOMENS WASHROOM ELEVATION LEVEL P1

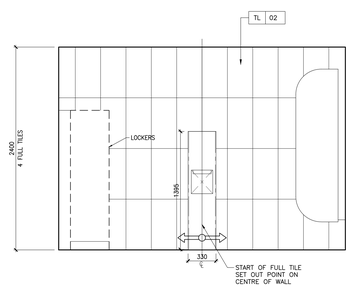


7 ID502 SCALE 1:25 | WOMENS WASHROOM ELEVATION LEVEL P1

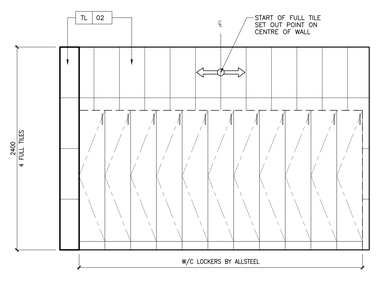


6 ID502 SCALE 1:25 | WOMENS WASHROOM ELEVATION LEVEL P1

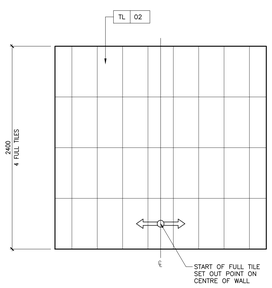


5 ID502 SCALE 1:25 | WOMENS WASHROOM ELEVATION LEVEL P1

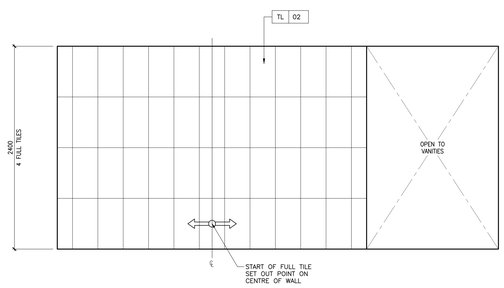


4 ID502 SCALE 1:25 | WOMENS WASHROOM ELEVATION LEVEL P1

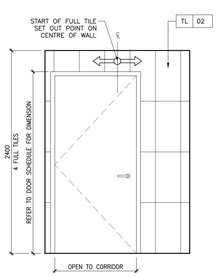

3 ID502 SCALE 1:25 | WOMENS WASHROOM ELEVATION LEVEL P1

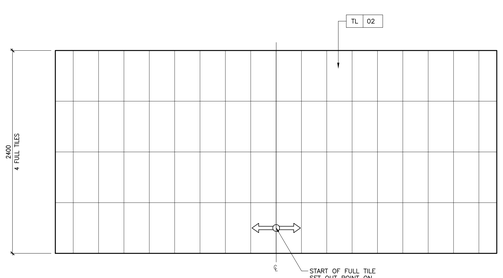

2 ID502 SCALE 1:25 | WOMENS WASHROOM ELEVATION LEVEL P1

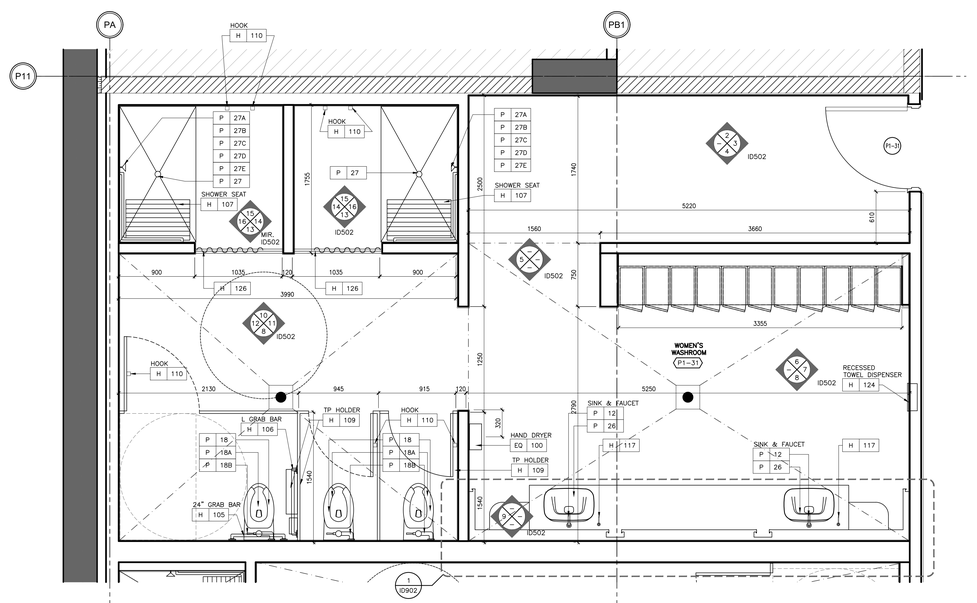

1 ID502 SCALE 1:25 | AMENITY WOMEN'S WASHROOM PLAN LEVEL P1

DRAWING ARE NOT TO BE SCALED. CONTRACTOR MUST CHECK AND VERIFY ALL JOB DIMENSIONS, DRAWINGS, DETAILS AND SPECIFICATIONS, AND REPORT ANY DISCREPANCIES TO DESIGNER BEFORE PROCEEDING WITH WORK.

REV.	ISSUED FOR	DATE
1	HILTON-50% DESIGN DEVELOPMENT	DEC 08, 2016
2	DRYWALL TENDER	APR. 10, 2017
3	WORK IN PROGRESS	JUN. 01, 2017
4	ISSUED FOR TENDER	JAN. 11, 2019
5	REDESIGN-PRELIMINARY TILE TENDER	NOV. 20, 2020
6	REDESIGN-PAINT AND TILE TENDER	DEC. 14, 2020

NOT FOR CONSTRUCTION

STUDIO MUNGE

25 WINGOLD AVE. TORONTO, ONTARIO CANADA M6B 1P8
416.588.1668 STUDIOMUNGE.COM

DATE
MAY 23 2016

SCALE
AS NOTED

DRAWN BY
RG, JL, RV

CHECKED BY
SS


PROJECT NUMBER
15139

PROJECT NAME
CANOPY HOTEL
YORKVILLE


387-407 BLOOR ST E & 28 SELBY ST.
TORONTO, ONTARIO
M4W 1H7 CANADA

DRAWING TITLE
LEVEL P1 AMENITY WOMEN'S WASHROOM PLAN & ELEVATIONS


DRAWING NUMBER
ID502

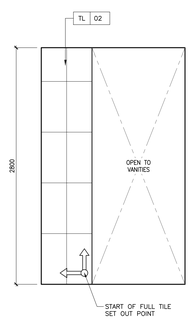


13 ID503 SCALE 1:25 | MENS WASHROOM ELEVATION SECOND FLOOR

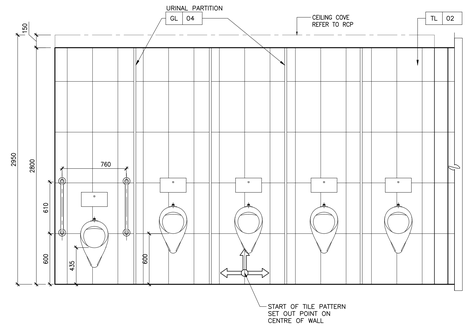


12 ID503 SCALE 1:25 | MENS WASHROOM ELEVATION SECOND FLOOR

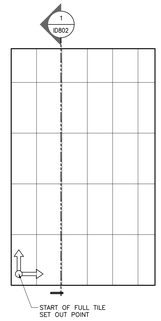


11 ID503 SCALE 1:25 | MENS WASHROOM ELEVATION SECOND FLOOR

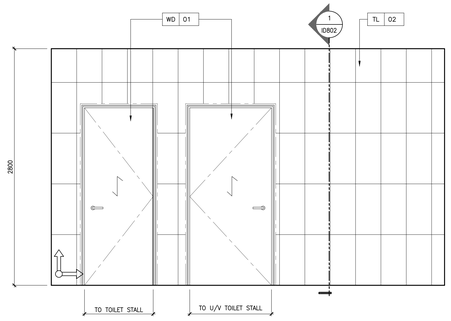


10 ID503 SCALE 1:25 | MENS WASHROOM ELEVATION SECOND FLOOR

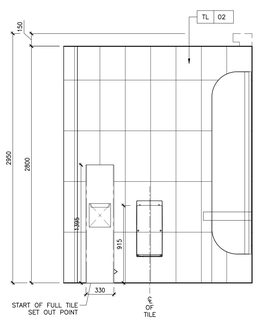


9 ID503 SCALE 1:25 | MENS WASHROOM ELEVATION SECOND FLOOR

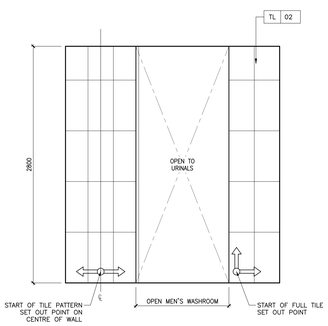


8 ID503 SCALE 1:25 | MENS WASHROOM ELEVATION SECOND FLOOR

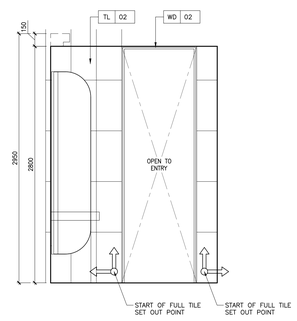


7 ID503 SCALE 1:25 | MENS WASHROOM ELEVATION SECOND FLOOR

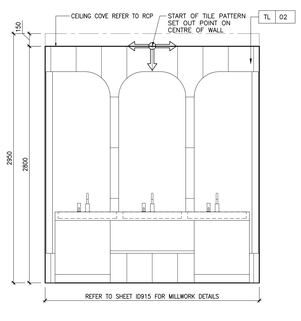


6 ID503 SCALE 1:25 | MENS WASHROOM ELEVATION SECOND FLOOR

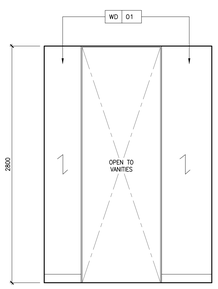


5 ID503 SCALE 1:25 | MENS WASHROOM ELEVATION SECOND FLOOR

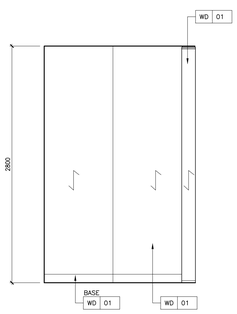


4 ID503 SCALE 1:25 | MENS WASHROOM ELEVATION SECOND FLOOR

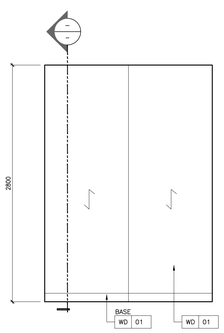

3 ID503 SCALE 1:25 | MENS WASHROOM ELEVATION SECOND FLOOR

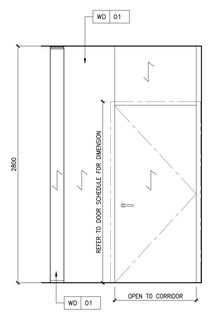

2 ID503 SCALE 1:25 | MENS WASHROOM ELEVATION SECOND FLOOR

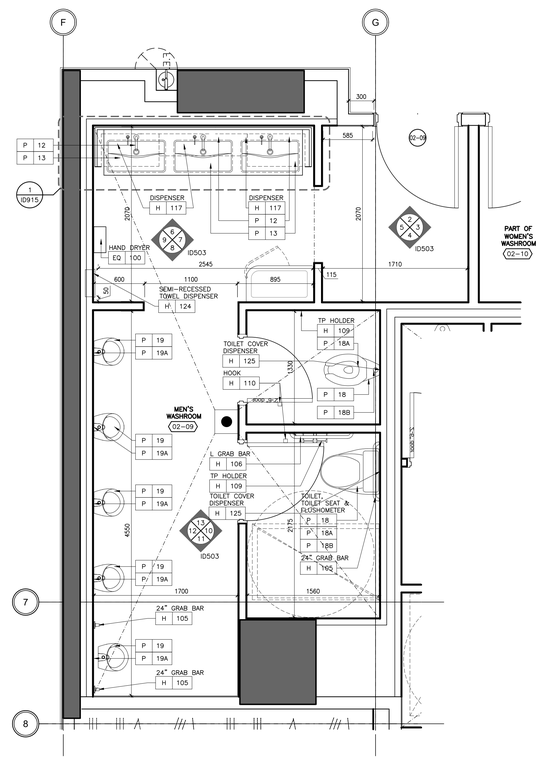

1 ID503 SCALE 1:25 | MENS WASHROOMS PLAN SECOND FLOOR

DRAWING ARE NOT TO BE SCALED. CONTRACTOR MUST CHECK AND VERIFY ALL JOB DIMENSIONS, DRAWINGS, DETAILS AND SPECIFICATIONS, AND REPORT ANY DISCREPANCIES TO DESIGNER BEFORE PROCEEDING WITH WORK.

REV.	ISSUED FOR	DATE
1	HILTON-50% DESIGN DEVELOPMENT	DEC 08, 2016
2	DRYWALL TENDER	APR. 10, 2017
3	WORK IN PROGRESS	JUN. 01, 2017
4	ISSUED FOR TENDER	JAN. 11, 2019
5	REDESIGN-PRELIMINARY TILE TENDER	NOV. 20, 2020
6	REDESIGN-PAINT AND TILE TENDER	DEC. 14, 2020

NOT FOR CONSTRUCTION

STUDIO MUNGE

25 WINGOLD AVE. TORONTO, ONTARIO CANADA M6B 1P8
416.588.1668 STUDIOMUNGE.COM

DATE
MAY 23 2016

SCALE
AS NOTED

DRAWN BY
RG, JL, RV

CHECKED BY
SS


PROJECT NUMBER
15139

PROJECT NAME
CANOPY HOTEL
YORKVILLE


387-407 BLOOR ST E & 28 SELBY ST.
TORONTO, ONTARIO
M4W 1H7 CANADA

DRAWING TITLE
SECOND FLOOR AMENITY MEN'S WASHROOM PLAN & ELEVATIONS


DRAWING NUMBER
ID503

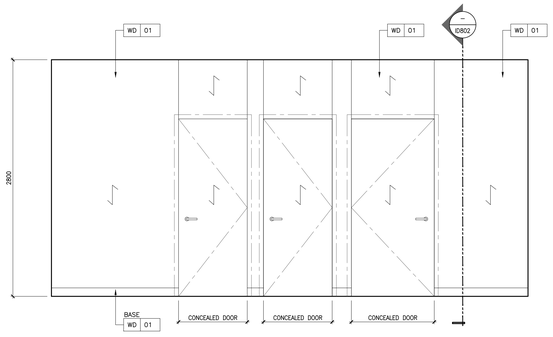


15 ID504 SCALE 1:25 | WOMENS WASHROOM ELEVATION
SECOND FLOOR

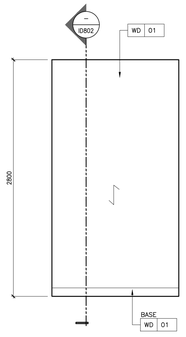


14 ID504 SCALE 1:25 | WOMENS WASHROOM ELEVATION
SECOND FLOOR

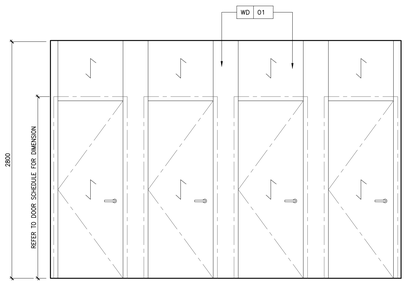


13 ID504 SCALE 1:25 | WOMENS WASHROOM ELEVATION
SECOND FLOOR

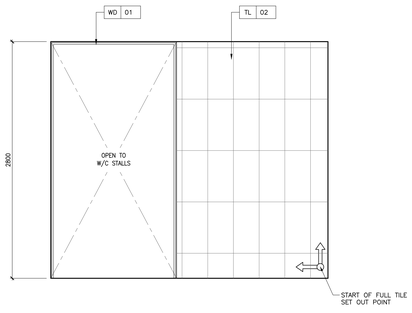


12 ID504 SCALE 1:25 | WOMENS WASHROOM ELEVATION
SECOND FLOOR

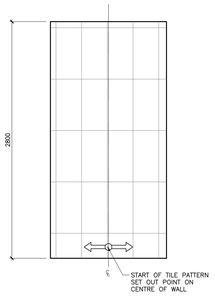


11 ID504 SCALE 1:25 | WOMENS WASHROOM ELEVATION
SECOND FLOOR

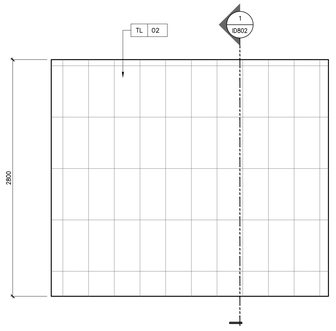


10 ID504 SCALE 1:25 | WOMENS WASHROOM ELEVATION
SECOND FLOOR

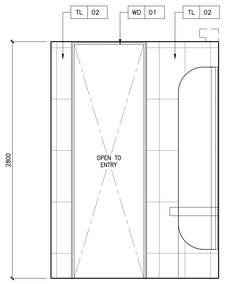


9 ID504 SCALE 1:25 | WOMENS WASHROOM ELEVATION
SECOND FLOOR

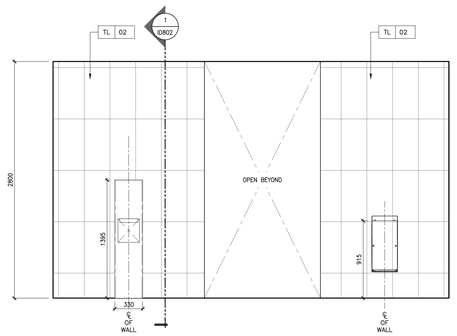


8 ID504 SCALE 1:25 | WOMENS WASHROOM ELEVATION
SECOND FLOOR

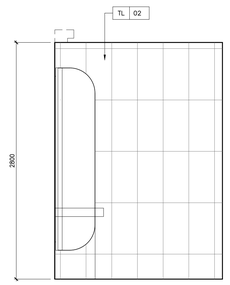


7 ID504 SCALE 1:25 | WOMENS WASHROOM ELEVATION
SECOND FLOOR

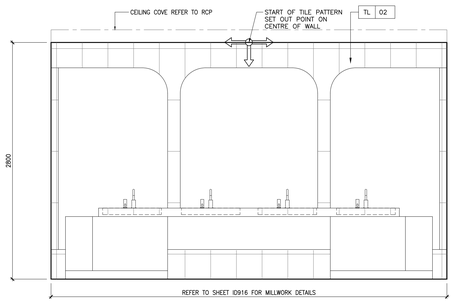


6 ID504 SCALE 1:25 | WOMENS WASHROOM ELEVATION
SECOND FLOOR

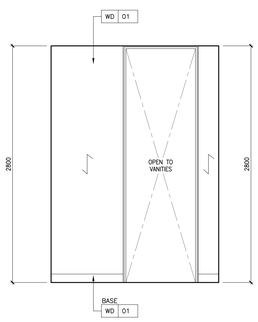


5 ID504 SCALE 1:25 | WOMENS WASHROOM ELEVATION
SECOND FLOOR

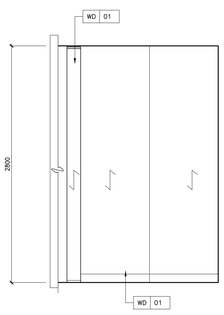


4 ID504 SCALE 1:25 | WOMENS WASHROOM ELEVATION
SECOND FLOOR

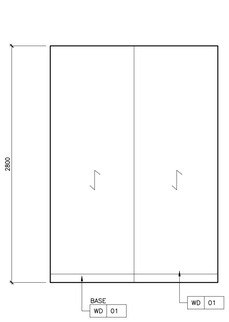

3 ID504 SCALE 1:25 | WOMENS WASHROOM ELEVATION
SECOND FLOOR

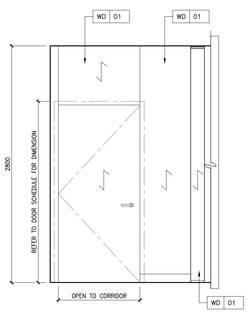

2 ID504 SCALE 1:25 | WOMENS WASHROOM ELEVATION
SECOND FLOOR

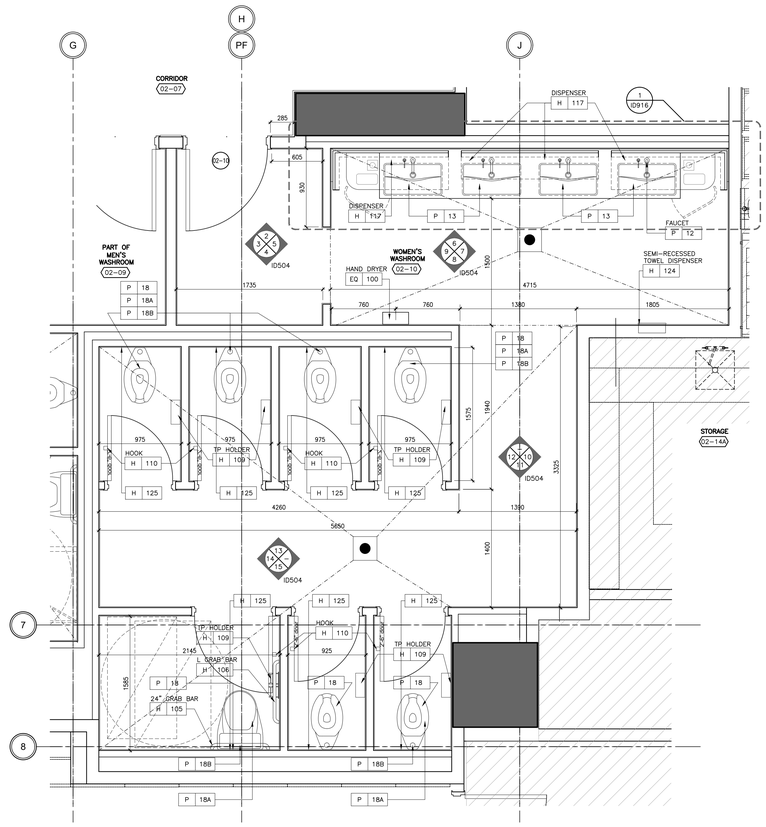

1 ID504 SCALE 1:25 | WOMENS WASHROOMS PLAN
SECOND FLOOR

DRAWING ARE NOT TO BE SCALED. CONTRACTOR MUST CHECK AND VERIFY ALL JOB DIMENSIONS, DRAWINGS, DETAILS AND SPECIFICATIONS, AND REPORT ANY DISCREPANCIES TO DESIGNER BEFORE PROCEEDING WITH WORK.

REV.	ISSUED FOR	DATE
1	HILTON-50% DESIGN DEVELOPMENT	DEC 08, 2016
2	DRYWALL TENDER	APR. 10, 2017
3	WORK IN PROGRESS	JUN. 01, 2017
4	ISSUED FOR TENDER	JAN. 11, 2019
5	REDESIGN-PRELIMINARY TILE TENDER	NOV. 20, 2020
6	REDESIGN-PAINT AND TILE TENDER	DEC. 14, 2020

NOT FOR CONSTRUCTION

STUDIO MUNGE

25 WINGOLD AVE. TORONTO, ONTARIO CANADA M6B 1P8
416.588.1668 STUDIOMUNGE.COM

DATE
MAY 23 2016

SCALE
AS NOTED

DRAWN BY
RG, JL, RV

CHECKED BY
SS


PROJECT NUMBER
15139

PROJECT NAME
CANOPY HOTEL
YORKVILLE


387-407 BLOOR ST E & 28 SELBY ST.
TORONTO, ONTARIO
M4W 1H7 CANADA

DRAWING TITLE
SECOND FLOOR AMENITY
WOMEN'S WASHROOM PLAN & ELEVATIONS

DRAWING NUMBER
ID504

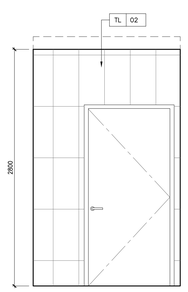


22 ID505 SCALE 1:25 | ELEVATION
SECOND FLOOR - STAFF WR

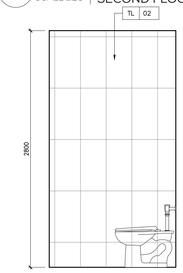

17 ID505 SCALE 1:25 | STAFF WASHROOM ELEVATION
SECOND FLOOR




13 ID505 SCALE 1:25 | STAFF WASHROOM ELEVATION
SECOND FLOOR

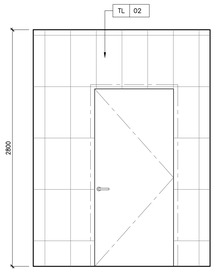


9 ID505 SCALE 1:25 | STAFF WASHROOM ELEVATION
SECOND FLOOR


5 ID505 SCALE 1:25 | STAFF WASHROOM ELEVATION
SECOND FLOOR

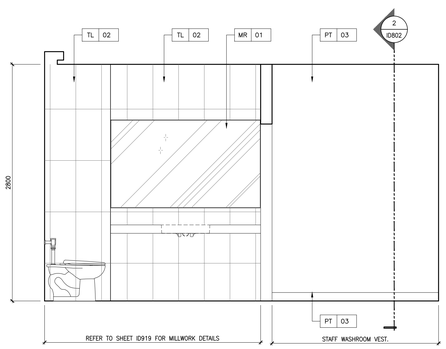


21 ID505 SCALE 1:25 | ELEVATION
SECOND FLOOR - STAFF WR

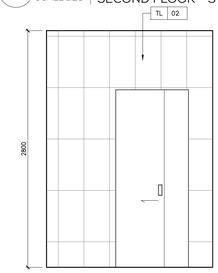

16 ID505 SCALE 1:25 | STAFF WASHROOM ELEVATION
SECOND FLOOR

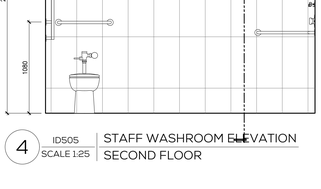


12 ID505 SCALE 1:25 | STAFF WASHROOM ELEVATION
SECOND FLOOR

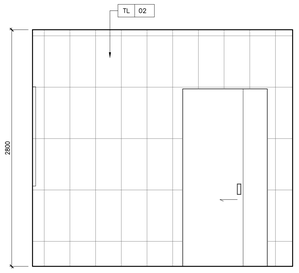


8 ID505 SCALE 1:25 | STAFF WASHROOM ELEVATION
SECOND FLOOR


4 ID505 SCALE 1:25 | STAFF WASHROOM ELEVATION
SECOND FLOOR

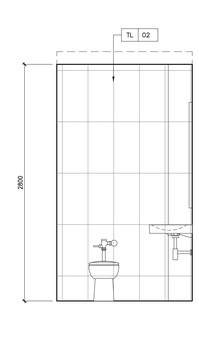


20 ID505 SCALE 1:25 | ELEVATION
SECOND FLOOR - STAFF WR

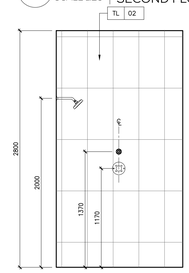

15 ID505 SCALE 1:25 | STAFF WASHROOM ELEVATION
SECOND FLOOR

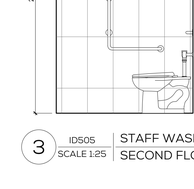


11 ID505 SCALE 1:25 | STAFF WASHROOM ELEVATION
SECOND FLOOR

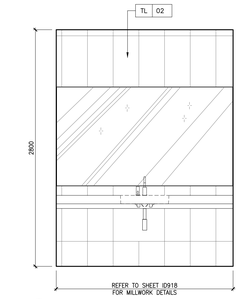


7 ID505 SCALE 1:25 | STAFF WASHROOM ELEVATION
SECOND FLOOR

3 ID505 SCALE 1:25 | STAFF WASHROOM ELEVATION
SECOND FLOOR

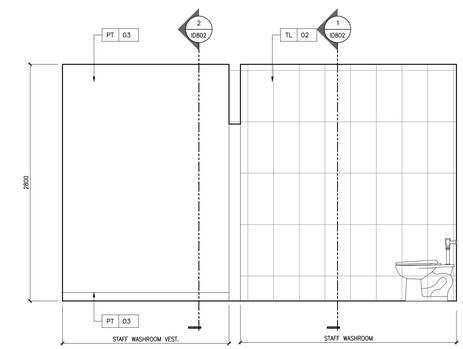


19 ID505 SCALE 1:25 | ELEVATION
SECOND FLOOR - STAFF WR

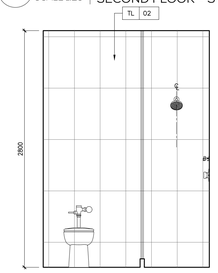

14 ID505 SCALE 1:25 | STAFF WASHROOM ELEVATION
SECOND FLOOR




10 ID505 SCALE 1:25 | STAFF WASHROOM ELEVATION
SECOND FLOOR

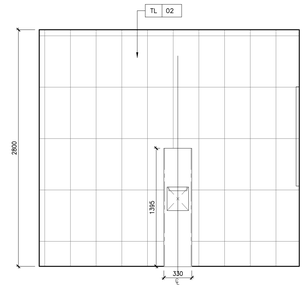


6 ID505 SCALE 1:25 | STAFF WASHROOM ELEVATION
SECOND FLOOR

2 ID505 SCALE 1:25 | STAFF WASHROOM ELEVATION
SECOND FLOOR

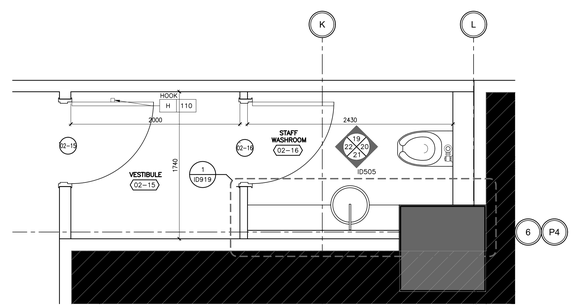

18 ID505 SCALE 1:25 | VEST./ STAFF WASHROOM PLANS
SECOND FLOOR

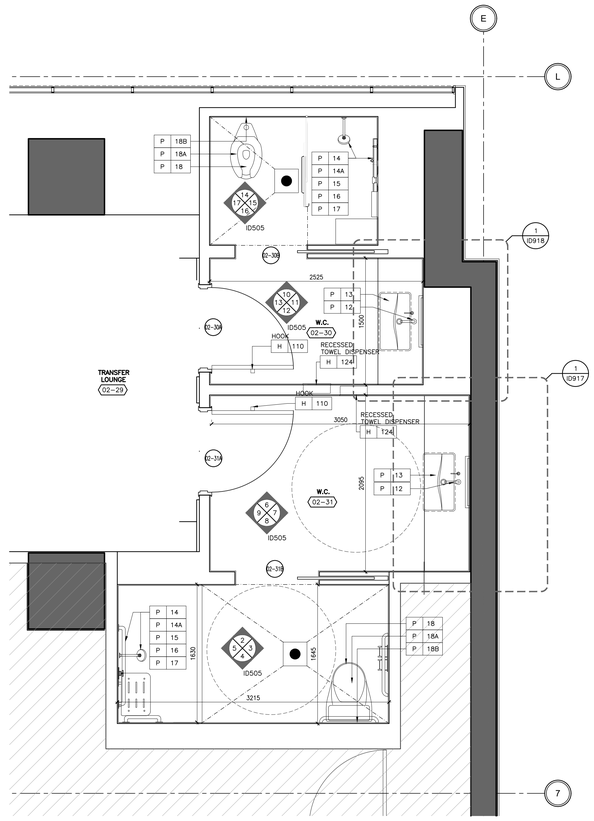

1 ID505 SCALE 1:25 | STAFF WASHROOM PLANS
SECOND FLOOR

DRAWING ARE NOT TO BE SCALED. CONTRACTOR MUST CHECK AND VERIFY ALL JOB DIMENSIONS, DRAWINGS, DETAILS AND SPECIFICATIONS, AND REPORT ANY DISCREPANCIES TO DESIGNER BEFORE PROCEEDING WITH WORK.

REV.	ISSUED FOR	DATE
1	HILTON-50% DESIGN DEVELOPMENT	DEC 08, 2016
2	DRYWALL TENDER	APR. 10, 2017
3	WORK IN PROGRESS	JUN. 01, 2017
4	ISSUED FOR TENDER	JAN. 11, 2019
5	REDESIGN-PRELIMINARY TILE TENDER	NOV. 20, 2020
6	REDESIGN-PAINT AND TILE TENDER	DEC. 14, 2020

NOT FOR CONSTRUCTION

STUDIO MUNGE

25 WINGOLD AVE. TORONTO, ONTARIO CANADA M6B 1P8
416.588.1668 STUDIOMUNGE.COM

DATE
MAY 23 2016

SCALE
AS NOTED

DRAWN BY
RG, JL, RV

CHECKED BY
SS


PROJECT NUMBER
15139

PROJECT NAME
CANOPY HOTEL
YORKVILLE


387-407 BLOOR ST E & 28 SELBY ST.
TORONTO, ONTARIO
M4W 1H7 CANADA

DRAWING TITLE
SECOND FLR. AMENITY
STAFF-TRANSFER LOUNGE
WASHRM. PLANS & ELEV.


DRAWING NUMBER
ID505

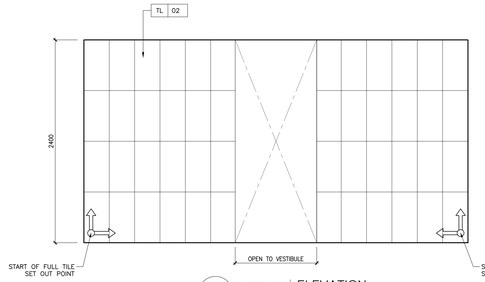


18 ID506 SCALE 1:25 | ELEVATION THIRD FLOOR-VESTIBULE

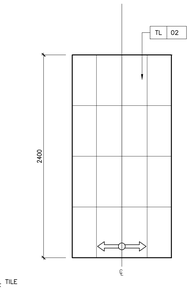


17 ID506 SCALE 1:25 | ELEVATION THIRD FLOOR-VESTIBULE

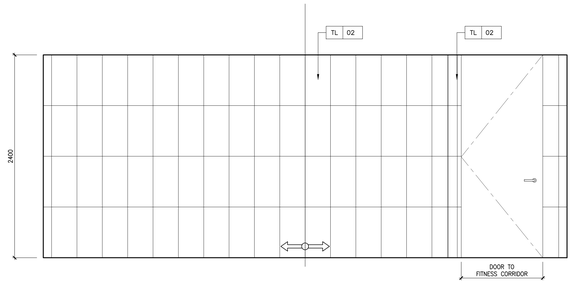


16 ID506 SCALE 1:25 | ELEVATION THIRD FLOOR-VESTIBULE

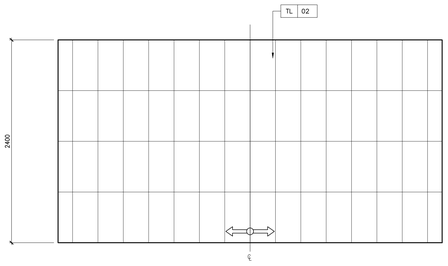


15 ID506 SCALE 1:25 | ELEVATION THIRD FLOOR-VESTIBULE

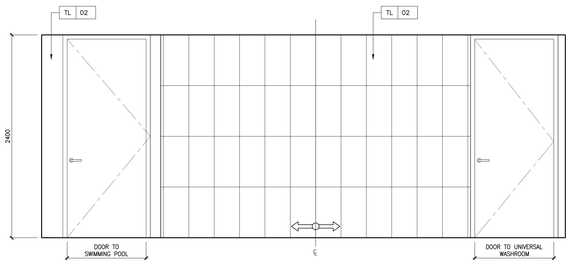


14 ID506 SCALE 1:25 | ELEVATION THIRD FLOOR-VESTIBULE

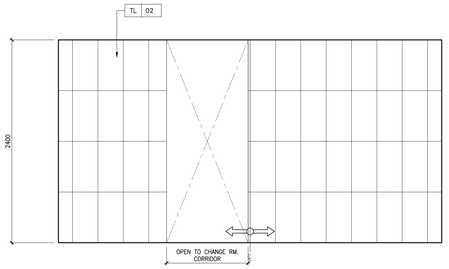


13 ID506 SCALE 1:25 | ELEVATION THIRD FLOOR-VESTIBULE

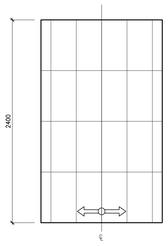


12 ID506 SCALE 1:25 | TYP. ELEVATION THIRD FLOOR-VESTIBULE

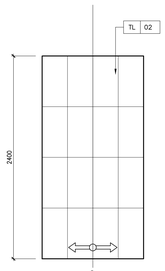

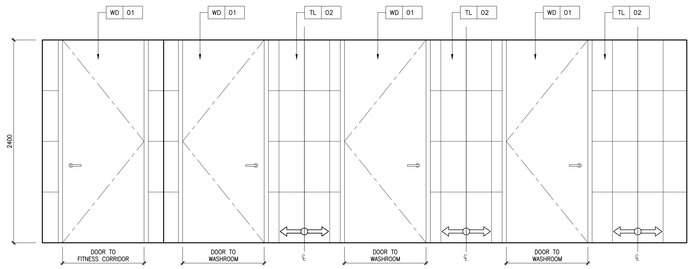


11 ID506 SCALE 1:25 | TYP. ELEVATION THIRD FLOOR-CHANGE RM.


10 ID506 SCALE 1:25 | TYP. ELEVATION THIRD FLOOR-CHANGE RM.

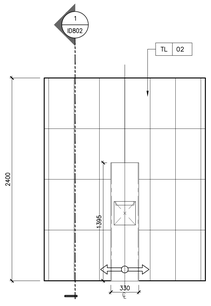


9 ID506 SCALE 1:25 | TYP. ELEVATION THIRD FLOOR-CHANGE RM.

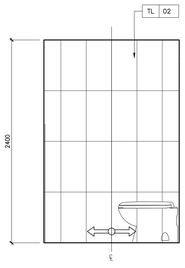


8 ID506 SCALE 1:25 | TYP. ELEVATION THIRD FLOOR-CHANGE RM.

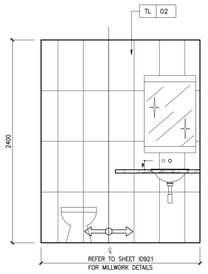


7 ID506 SCALE 1:25 | TYP. ELEVATION THIRD FLOOR-CHANGE RM.

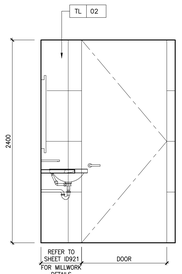


6 ID506 SCALE 1:25 | TYP. ELEVATION THIRD FLOOR-CHANGE RM.

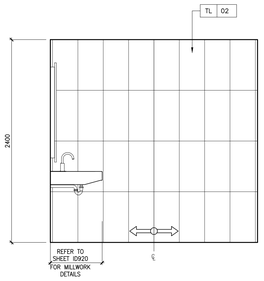


5 ID506 SCALE 1:25 | ELEVATION THIRD FLOOR - UNIVERSAL WASHRM.

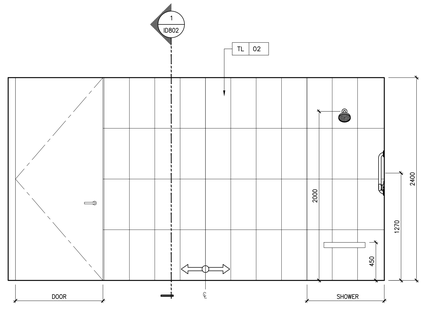


4 ID506 SCALE 1:25 | ELEVATION THIRD FLOOR - UNIVERSAL WASHRM.

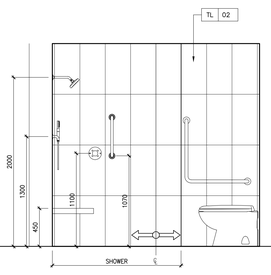

3 ID506 SCALE 1:25 | ELEVATION THIRD FLOOR - UNIVERSAL WASHRM.

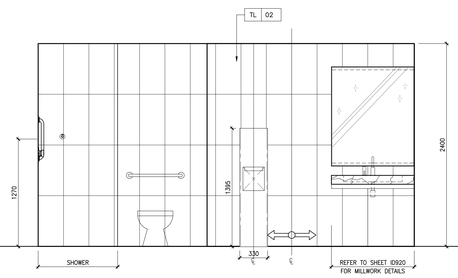

2 ID506 SCALE 1:25 | ELEVATION THIRD FLOOR - UNIVERSAL WASHRM.

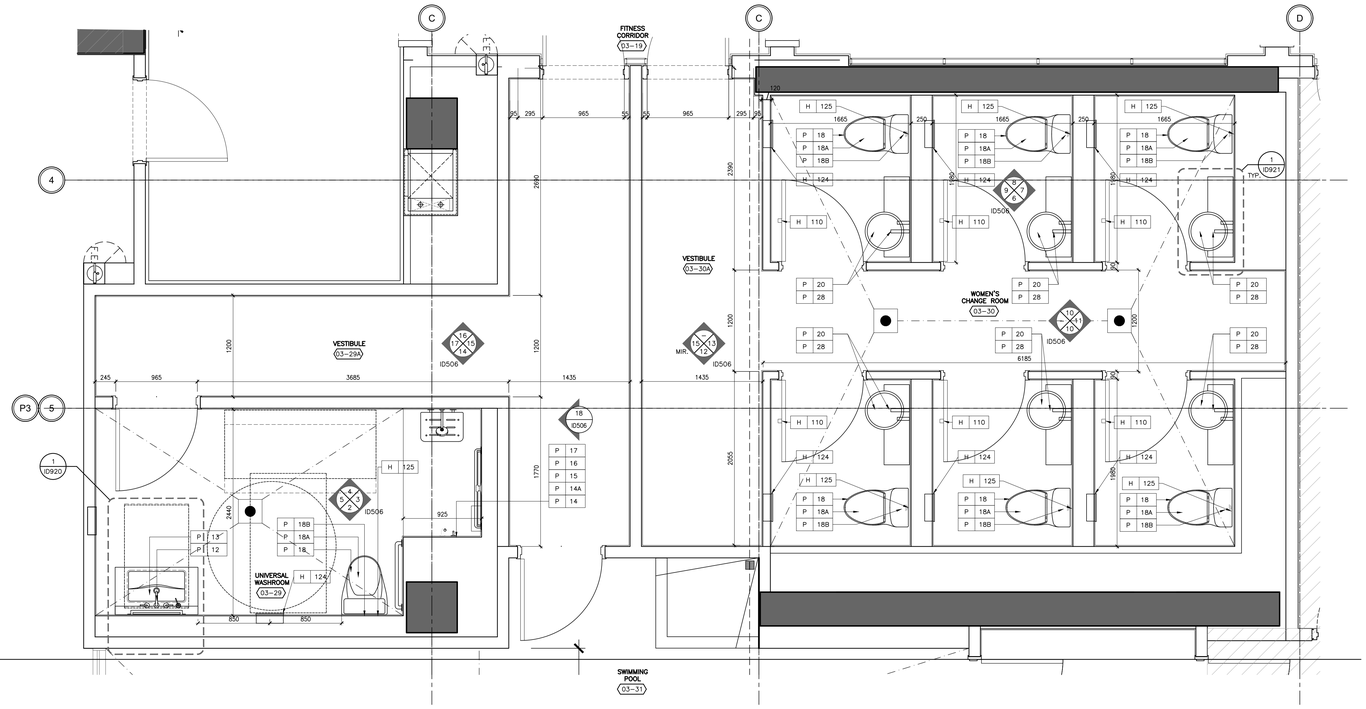

1 ID506 SCALE 1:25 | AMENITIES WASHROOM PLANS THIRD FLOOR

REV.	ISSUED FOR	DATE
1	HILTON-50% DESIGN DEVELOPMENT	DEC 08, 2016
2	DRYWALL TENDER	APR. 10, 2017
3	WORK IN PROGRESS	JUN. 01, 2017
4	ISSUED FOR TENDER	JAN. 11, 2019
5	REDESIGN-PRELIMINARY TILE TENDER	NOV. 20, 2020
6	REDESIGN-PAINT AND TILE TENDER	DEC. 14, 2020

DRAWING ARE NOT TO BE SCALED. CONTRACTOR MUST CHECK AND VERIFY ALL JOB DIMENSIONS, DRAWINGS, DETAILS AND SPECIFICATIONS, AND REPORT ANY DISCREPANCIES TO DESIGNER BEFORE PROCEEDING WITH WORK.

NOT FOR CONSTRUCTION

STUDIO MUNGE

25 WINGOLD AVE. TORONTO, ONTARIO CANADA M6B 1P8
416.588.1668 STUDIOMUNGE.COM

DATE
MAY 23 2016

SCALE
AS NOTED

DRAWN BY
RG, JL, RV

CHECKED BY
SS

PROJECT NUMBER
15139

PROJECT NAME
CANOPY HOTEL
YORKVILLE


387-407 BLOOR ST E & 28 SELBY ST.
TORONTO, ONTARIO
M4W 1H7 CANADA

DRAWING TITLE
THIRD FLOOR AMENITY
WASHROOM PLAN & ELEVATIONS


DRAWING NUMBER
ID506

DRAWING ARE NOT TO BE SCALED. CONTRACTOR MUST CHECK AND VERIFY ALL JOB DIMENSIONS, DRAWINGS, DETAILS AND SPECIFICATIONS, AND REPORT ANY DISCREPANCIES TO DESIGNER BEFORE PROCEEDING WITH WORK.

REV.	ISSUED FOR	DATE
1	ISSUED FOR TENDER	JAN. 09, 2019
2	REDESIGN-PAINT AND TILE TENDER	DEC. 14, 2020

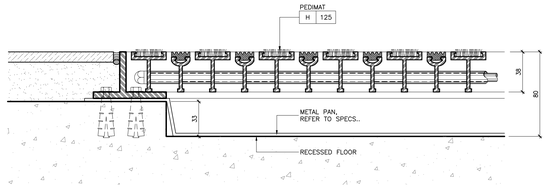


2 ID801 SCALE 1:2 — SECTION - ENTRY MAT DETAIL GROUND FLOOR

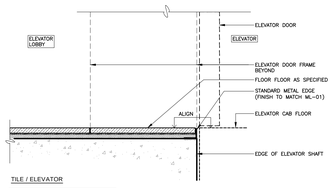

TILE / ELEVATOR

NOTE:
REFER TO FLOOR FINISH PLANS FOR INDICATION OF THRESHOLD TYPES & LOCATION


TRANSITION REF. # (14)

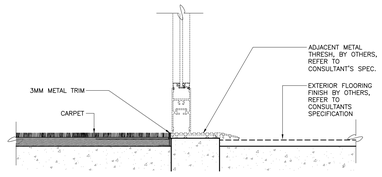

CARPET / METAL THRESH / OTHERS

NOTE:
REFER TO FLOOR FINISH PLANS FOR INDICATION OF THRESHOLD TYPES & LOCATION


TRANSITION REF. # (13)

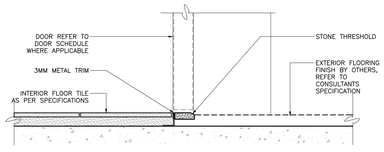

TILE / STONE / FLOOR BY OTHERS

NOTE:
REFER TO FLOOR FINISH PLANS FOR INDICATION OF THRESHOLD TYPES & LOCATION


TRANSITION REF. # (12)

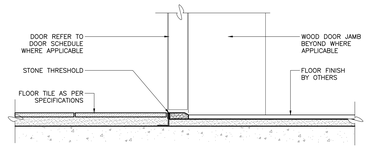

TILE / STONE / FLOOR BY OTHERS

NOTE:
REFER TO FLOOR FINISH PLANS FOR INDICATION OF THRESHOLD TYPES & LOCATION


TRANSITION REF. # (11)

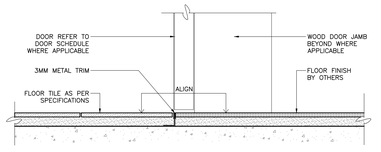

TILE / METAL TRIM / FLOOR BY OTHERS

NOTE:
REFER TO FLOOR FINISH PLANS FOR INDICATION OF THRESHOLD TYPES & LOCATION


TRANSITION REF. # (9)

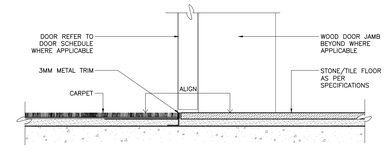

CARPET / METAL TRIM / STONE OR TILE

NOTE:
REFER TO FLOOR FINISH PLANS FOR INDICATION OF THRESHOLD TYPES & LOCATION


TRANSITION REF. # (7)

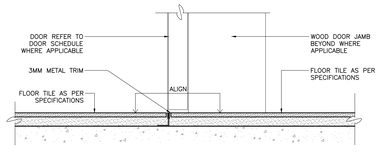

TILE / METAL TRIM / TILE

NOTE:
REFER TO FLOOR FINISH PLANS FOR INDICATION OF THRESHOLD TYPES & LOCATION

TRANSITION REF. # (3)

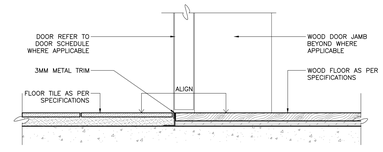

TILE / METAL TRIM / WOOD

NOTE:
REFER TO FLOOR FINISH PLANS FOR INDICATION OF THRESHOLD TYPES & LOCATION

TRANSITION REF. # (2)

1 ID801 SCALE 1:5 — FLOOR TRANSITION DETAILS

NOT FOR CONSTRUCTION

STUDIO MUNGE

25 WINGOLD AVE. TORONTO, ONTARIO CANADA M6B 1P8
416.588.1668 STUDIOMUNGE.COM

DATE
MAY 23 2016

SCALE
AS NOTED

DRAWN BY
RG, JL, RV

CHECKED BY
SS


PROJECT NUMBER
15139

PROJECT NAME
CANOPY HOTEL
YORKVILLE


387-407 BLOOR ST E & 28 SELBY ST.
TORONTO, ONTARIO
M4W 1H7 CANADA

DRAWING TITLE
FLOOR TRANSITION DETAILS


DRAWING NUMBER
ID801

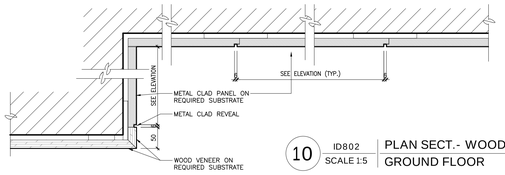


10 ID802 SCALE 1:5 | PLAN SECT.- WOOD TO METAL TRANSITION GROUND FLOOR

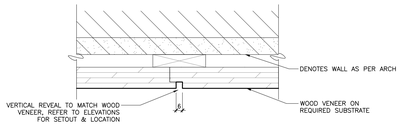


6A ID802 SCALE 1:2 | PLAN SECT.- WD. VENEER WALL PANEL SECOND & THIRD FLOORS

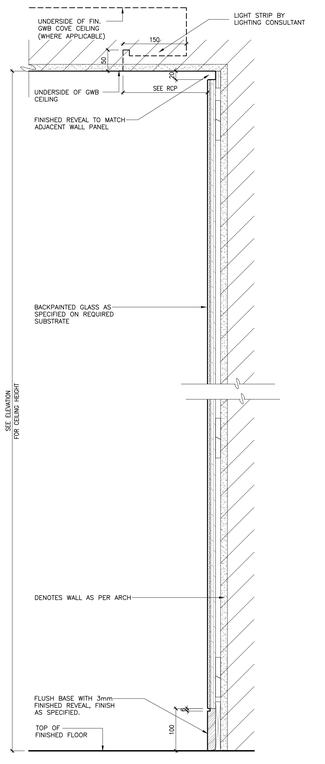


9 ID802 SCALE 1:5 | WALL SECTION- BACK PAINTED GLASS SECOND & THIRD FLOORS

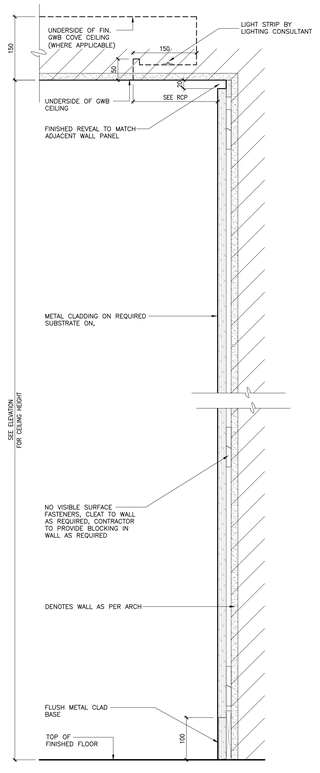


8 ID802 SCALE 1:5 | WALL SECT.- METAL CLAD WALL PANEL SECOND & THIRD FLOORS

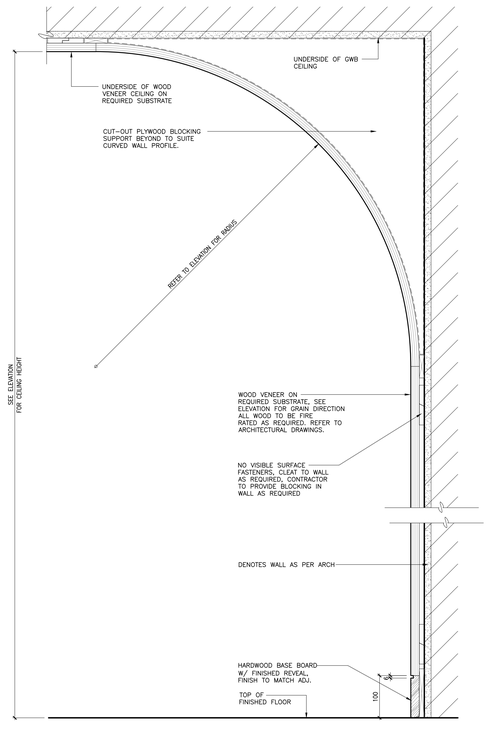


7 ID802 SCALE 1:5 | WALL SECT.- WD. VENEER PANEL (CURVED) SECOND & THIRD FLOORS

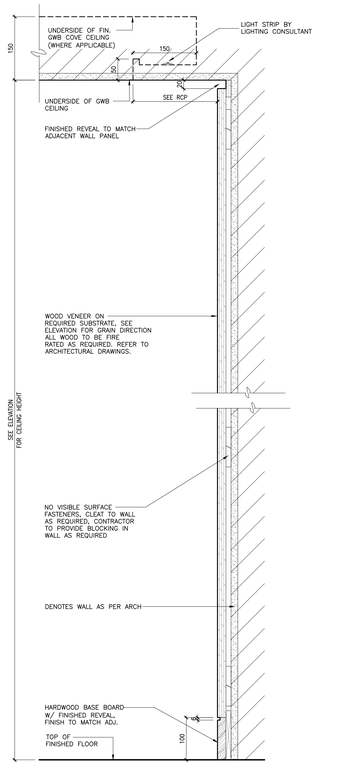


6 ID802 SCALE 1:5 | WALL SECT.- WD. VENEER WALL PANEL SECOND & THIRD FLOORS

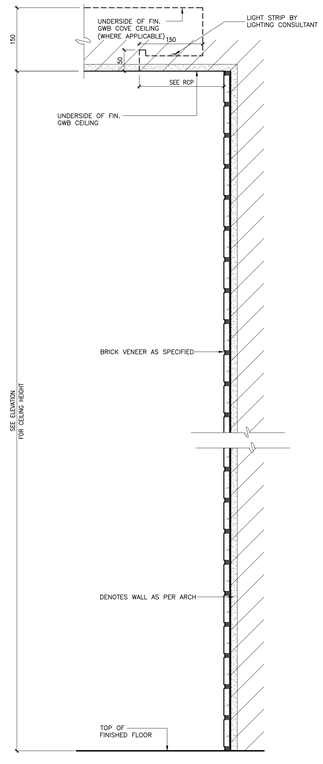


5 ID802 SCALE 1:5 | WALL SECTION- BRICK VENEER WALL SECOND & THIRD FLOORS

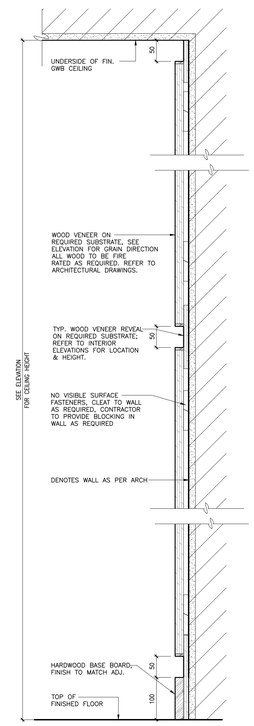


4 ID802 SCALE 1:5 | WALL SECTION- WOOD WALL PANEL W/ REVEALS GROUND FLOOR - LOBBY

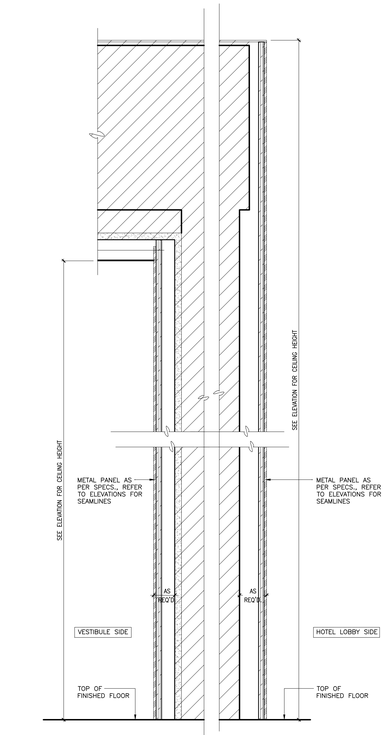


3 ID802 SCALE 1:5 | WALL SECTION-METAL SURROUND GROUND FLOOR - NORTH LOBBY

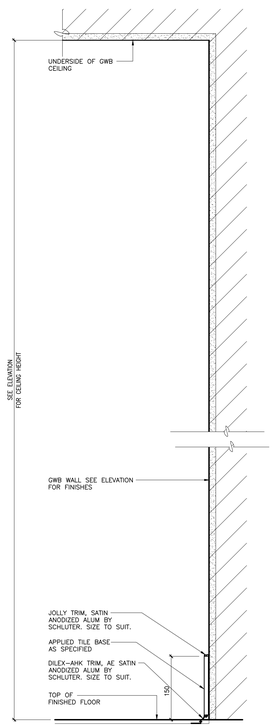

2A ID802 SCALE 1:5 | WALL SECTION-WALL W/ TILE BASE P1, 2ND & 3RD FLOORS

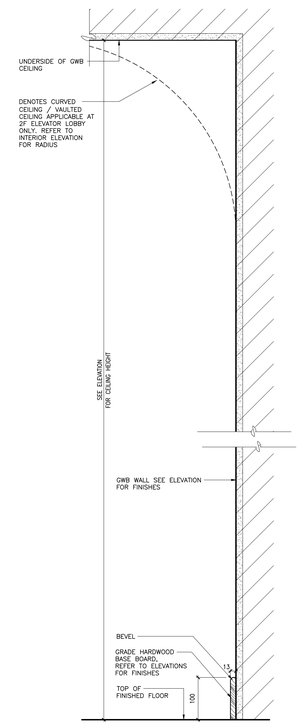

2 ID802 SCALE 1:5 | WALL SECTION-WALL W/ WOOD BASE P1, 2ND & 3RD FLOORS

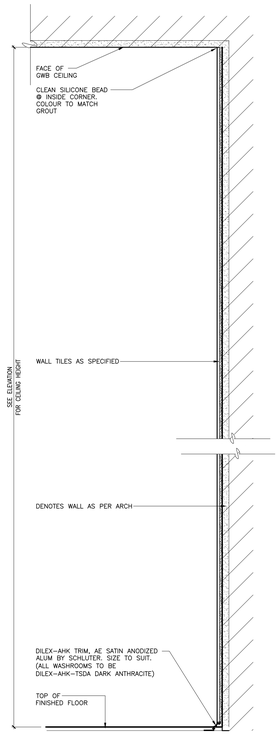

1 ID802 SCALE 1:5 | WALL SECTION-FULL HEIGHT TILE, TYP. P1, 2ND & 3RD FLOORS

DRAWING ARE NOT TO BE SCALED. CONTRACTOR MUST CHECK AND VERIFY ALL JOB DIMENSIONS, DRAWINGS, DETAILS AND SPECIFICATIONS, AND REPORT ANY DISCREPANCIES TO DESIGNER BEFORE PROCEEDING WITH WORK.

REV.	ISSUED FOR	DATE
1	HILTON-50% DESIGN DEVELOPMENT	DEC 08, 2016
2	DRYWALL TENDER	APR .10, 2017
3	WORK IN PROGRESS	JUN. 01, 2017
4	ISSUED FOR TENDER	JAN .11, 2019
5	REDESIGN-PAINT AND TILE TENDER	DEC. 14, 2020

NOT FOR CONSTRUCTION

NOTE: ALL WALL & CEILING SECTIONS TO BE READ IN CONJUNCTION WITH ARCHITECTURAL DRAWINGS

STUDIO MUNGE

25 WINGOLD AVE. TORONTO, ONTARIO CANADA M6B 1P8
416.588.1668 STUDIOMUNGE.COM

DATE
MAY 23 2016

SCALE
AS NOTED

DRAWN BY
RG, JL, RV

CHECKED BY
SS


PROJECT NUMBER
15139

PROJECT NAME
CANOPY HOTEL
YORKVILLE


387-407 BLOOR ST E & 28 SELBY ST.
TORONTO, ONTARIO
M4W 1H7 CANADA

DRAWING TITLE
WALL AND CEILING DETAILS


DRAWING NUMBER
ID802

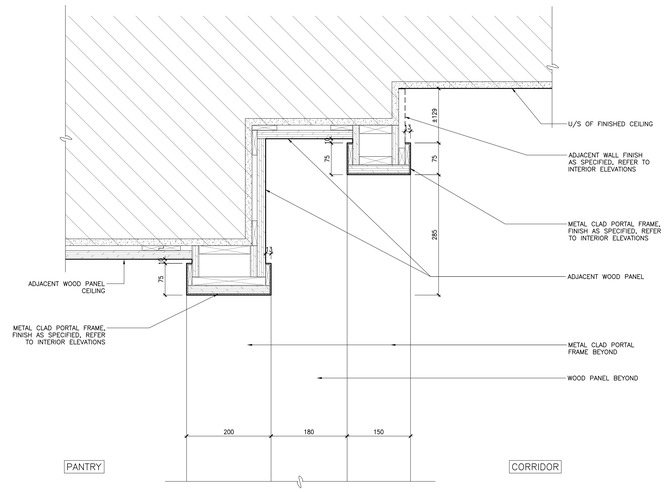


4 ID803 SCALE 1:5 | SECTION - PORTAL 3RD FLOOR - PANTRY

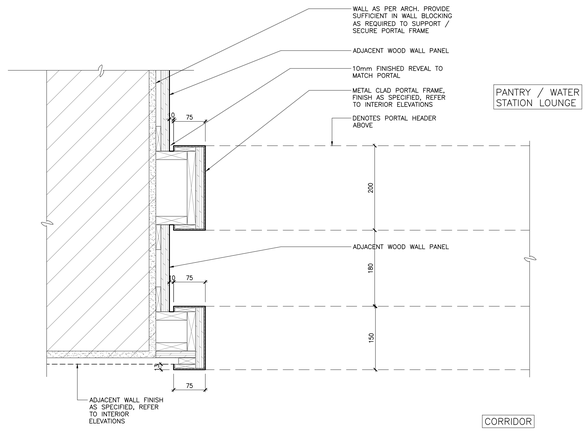


3 ID803 SCALE 1:5 | PLAN SECTION - PORTAL 3RD FLOOR - PANTRY

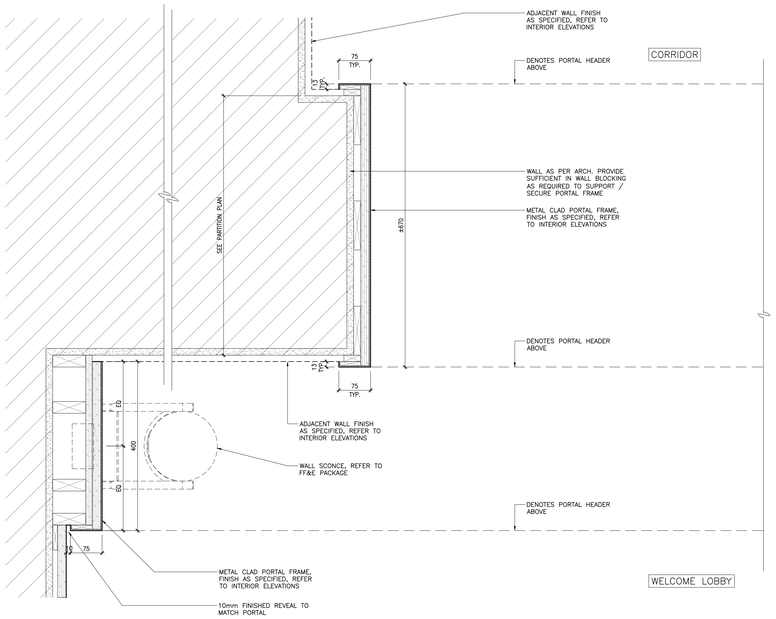

2 ID803 SCALE 1:5 | PLAN SECTION- PORTAL 2ND FLOOR - WELCOME LOBBY

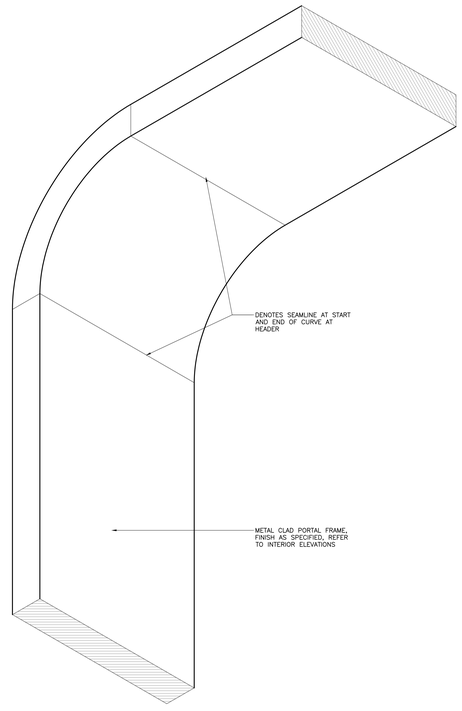

1A ID803 SCALE 1:5 | TYPICAL PORTAL - ISOMETRIC 2ND & 3RD FLOORS

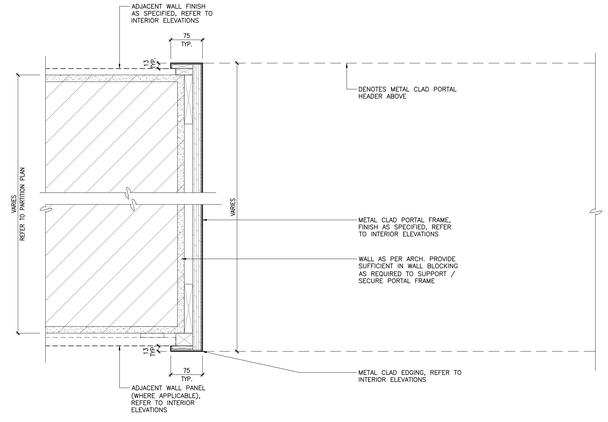

1 ID803 SCALE 1:5 | PLAN SECTION- TYPICAL PORTAL 2ND & 3RD FLOORS

DRAWING ARE NOT TO BE SCALED. CONTRACTOR MUST CHECK AND VERIFY ALL JOB DIMENSIONS, DRAWINGS, DETAILS AND SPECIFICATIONS, AND REPORT ANY DISCREPANCIES TO DESIGNER BEFORE PROCEEDING WITH WORK.

REV.	ISSUED FOR	DATE
1	HILTON-50% DESIGN DEVELOPMENT	DEC 08, 2016
2	DRYWALL TENDER	APR. 10, 2017
3	WORK IN PROGRESS	JUN. 01, 2017
4	ISSUED FOR TENDER	JAN. 11, 2019
5	REDESIGN-PAINT AND TILE TENDER	DEC. 14, 2020

NOT FOR CONSTRUCTION

NOTE: ALL WALL & CEILING SECTIONS TO BE READ IN CONJUNCTION WITH ARCHITECTURAL DRAWINGS

STUDIO MUNGE

25 WINGOLD AVE. TORONTO, ONTARIO CANADA M6B 1P8
416.588.1668 STUDIOMUNGE.COM

DATE
MAY 23 2016

SCALE
AS NOTED

DRAWN BY
RG, JL, RV

CHECKED BY
SS


PROJECT NUMBER
15139

PROJECT NAME
CANOPY HOTEL
YORKVILLE


387-407 BLOOR ST E & 28 SELBY ST.
TORONTO, ONTARIO
M4W 1H7 CANADA

DRAWING TITLE
WALL AND CEILING DETAILS


DRAWING NUMBER
ID803

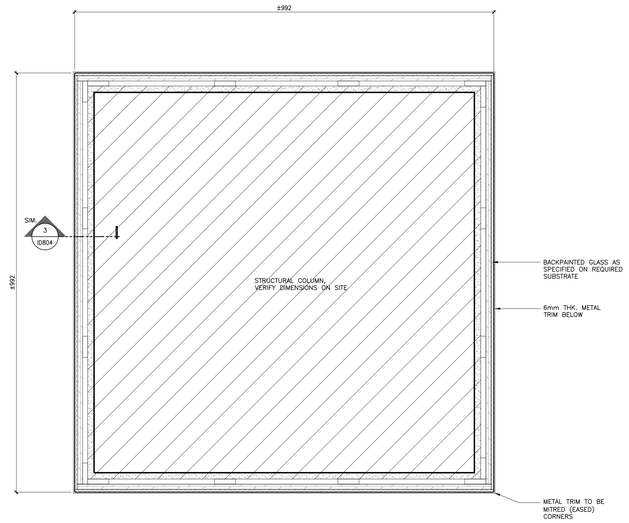


8 ID804 SCALE 1:5 | PLAN SECTION - BACK PAINTED GLASS AT COLUMN
SECOND FLOOR - B.O.H. OFFICE

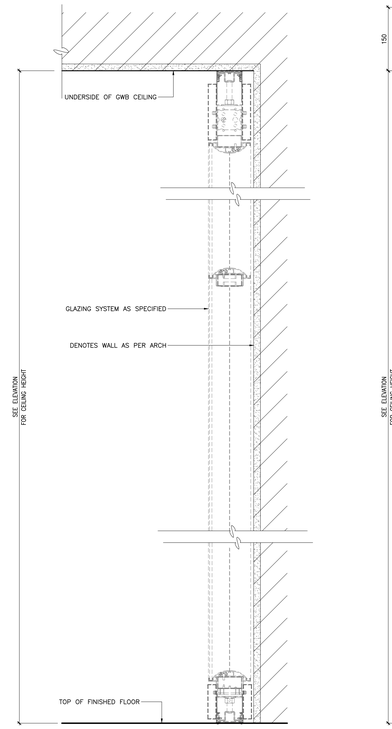


7 ID804 SCALE 1:5 | WALL SECTION - GLAZING SYSTEM
THIRD FLOOR - CORRIDOR

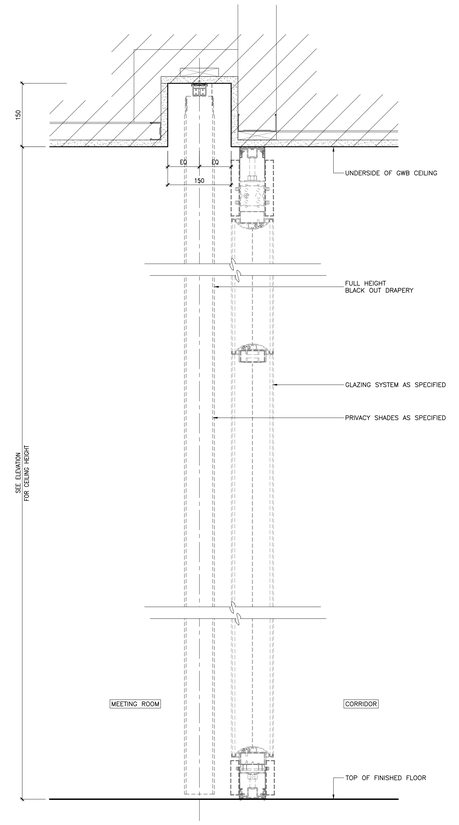


6 ID804 SCALE 1:5 | WALL SECTION - GLAZING SYSTEM
THIRD FLOOR - CORRIDOR

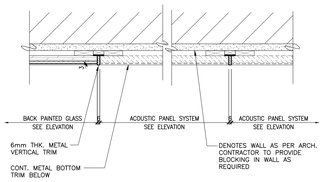


5 ID804 SCALE 1:5 | PLAN SECTION-BACK PAINTED GLASS/ACOUSTIC PANEL
THIRD FLOOR - MEETING RM.

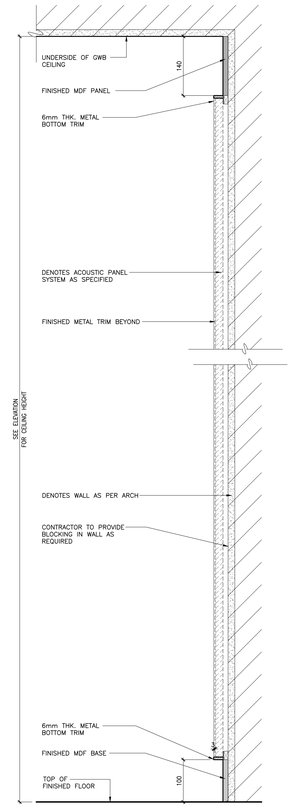


4 ID804 SCALE 1:5 | WALL SECTION-ACOUSTIC PANEL SYSTEM
THIRD FLOOR - MEETING RM.

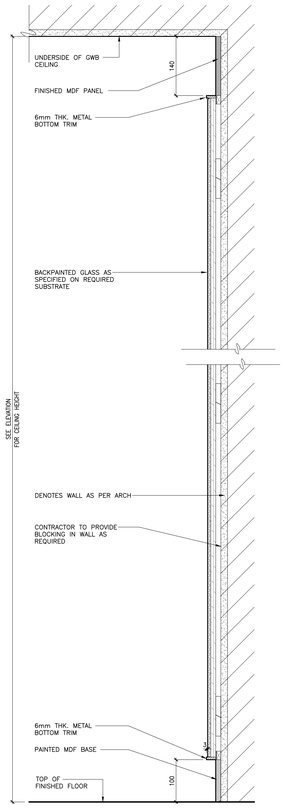


3 ID804 SCALE 1:5 | WALL SECTION-BACK PAINTED GLASS
THIRD FLOOR - MEETING RM.

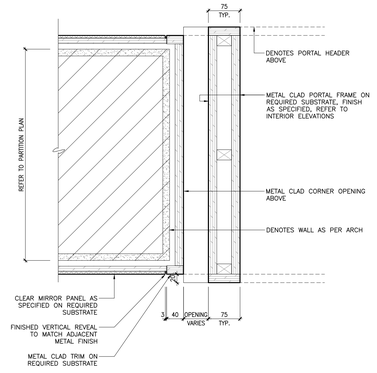

2A ID804 SCALE 1:5 | PLAN SECTION-UPPER PORTAL
THIRD FLOOR - GYM

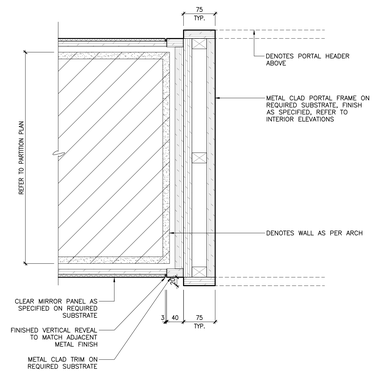

2 ID804 SCALE 1:5 | PLAN SECTION-LOWER PORTAL
THIRD FLOOR - GYM

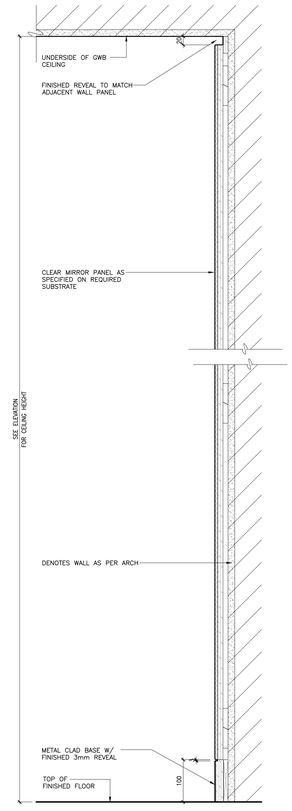

1 ID804 SCALE 1:5 | WALL SECTION-FULL HEIGHT MIRROR
THIRD FLOOR - GYM

DRAWING ARE NOT TO BE SCALED. CONTRACTOR MUST CHECK AND VERIFY ALL JOB DIMENSIONS, DRAWINGS, DETAILS AND SPECIFICATIONS, AND REPORT ANY DISCREPANCIES TO DESIGNER BEFORE PROCEEDING WITH WORK.

REV.	ISSUED FOR	DATE
1	HILTON-50% DESIGN DEVELOPMENT	DEC 08, 2016
2	DRYWALL TENDER	APR.10, 2017
3	WORK IN PROGRESS	JUN. 01, 2017
4	ISSUED FOR TENDER	JAN.11, 2019
5	REDESIGN-PAINT AND TILE TENDER	DEC.14, 2020

NOT FOR CONSTRUCTION

NOTE: ALL WALL & CEILING SECTIONS TO BE READ IN CONJUNCTION WITH ARCHITECTURAL DRAWINGS

STUDIO MUNGE

25 WINGOLD AVE. TORONTO, ONTARIO CANADA M6B 1P8
416.588.1668 STUDIOMUNGE.COM

DATE
MAY 23 2016

SCALE
AS NOTED

DRAWN BY
RG, JL, RV

CHECKED BY
SS


PROJECT NUMBER
15139

PROJECT NAME
CANOPY HOTEL
YORKVILLE


387-407 BLOOR ST E & 28 SELBY ST.
TORONTO, ONTARIO
M4W 1H7 CANADA

DRAWING TITLE
WALL AND CEILING DETAILS


DRAWING NUMBER
ID804

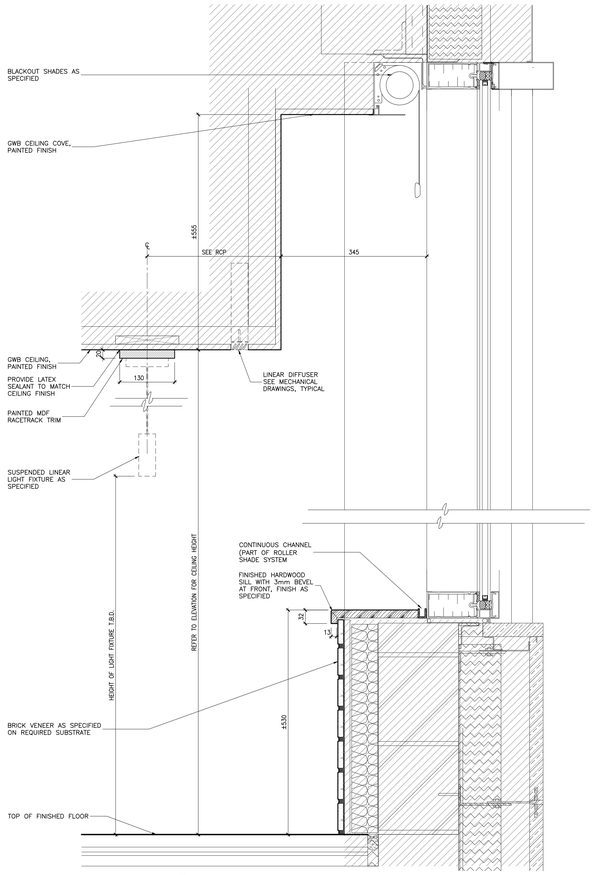


4 ID805 SCALE 1:5 | WALL SECTION-GLAZING / CEILING COVE
THIRD FLOOR-GYM

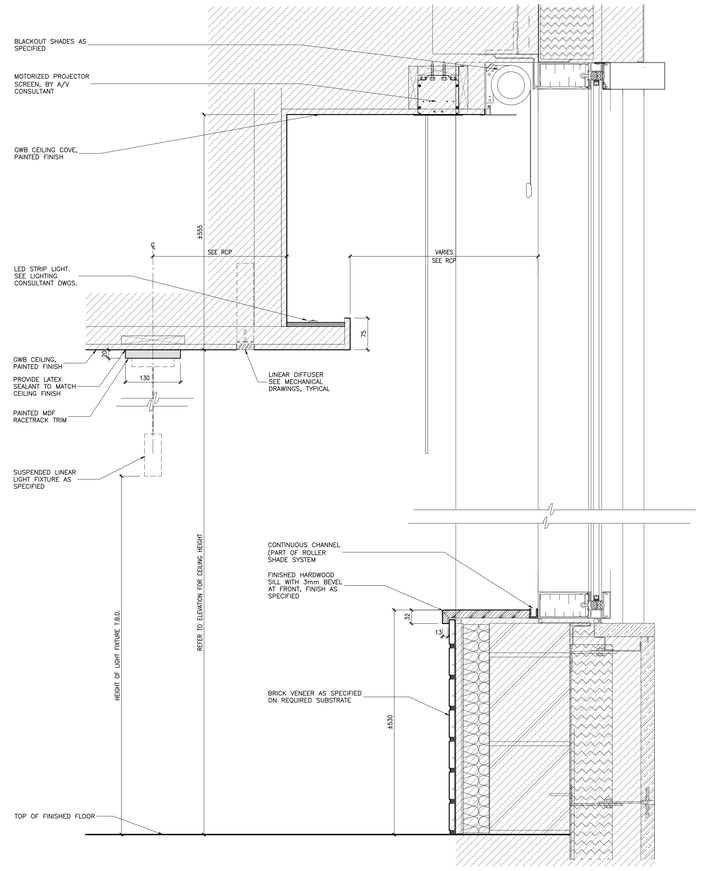

3 ID805 SCALE 1:5 | WALL SECTION-GLAZING / CEILING COVE
THIRD FLOOR-NORTH MEETING ROOMS

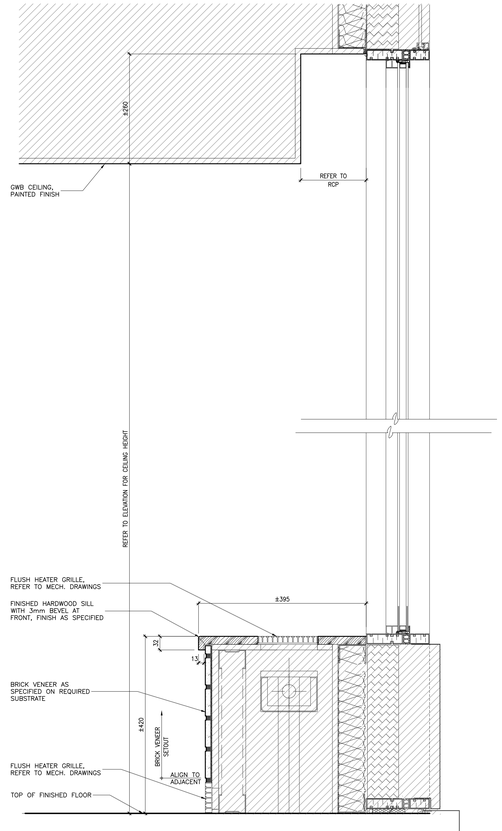

2 ID805 SCALE 1:5 | WALL SECTION-GLAZING / HEATER ENCLOSURE
SECOND FLOOR-SOUTH ELEV LOBBY & CORRIDOR

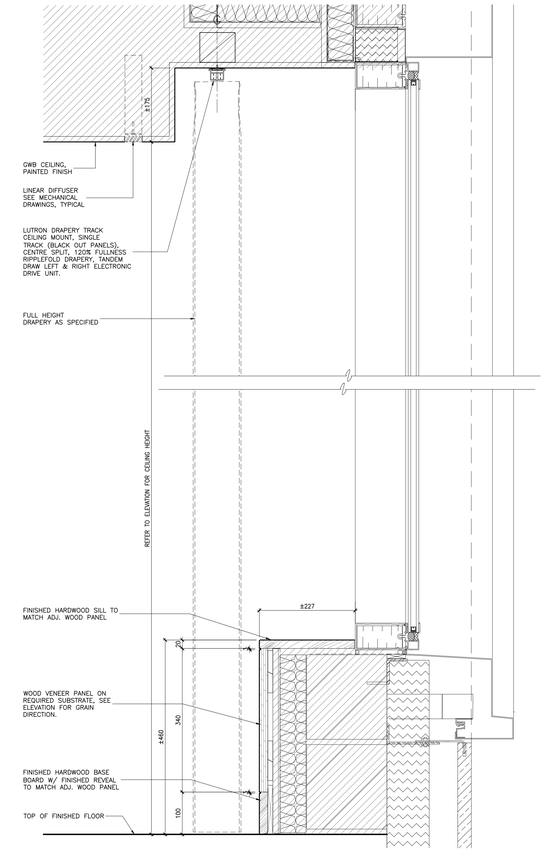

1 ID805 SCALE 1:5 | WALL SECTION-GLAZING / CEILING COVE
SECOND FLOOR-RESTAURANT

DRAWING ARE NOT TO BE SCALED. CONTRACTOR MUST CHECK AND VERIFY ALL JOB DIMENSIONS, DRAWINGS, DETAILS AND SPECIFICATIONS, AND REPORT ANY DISCREPANCIES TO DESIGNER BEFORE PROCEEDING WITH WORK.

REV.	ISSUED FOR	DATE
1	HILTON-50% DESIGN DEVELOPMENT	DEC 08, 2016
2	DRYWALL TENDER	APR. 10, 2017
3	WORK IN PROGRESS	JUN. 01, 2017
4	ISSUED FOR TENDER	JAN. 11, 2019
5	REDESIGN-PAINT AND TILE TENDER	DEC. 14, 2020

NOT FOR CONSTRUCTION

NOTE: ALL WALL & CEILING SECTIONS TO BE READ IN CONJUNCTION WITH ARCHITECTURAL DRAWINGS

STUDIO MUNGE
25 WINGOLD AVE. TORONTO, ONTARIO CANADA M6B 1P8
416.588.1668 STUDIOMUNGE.COM

DATE
MAY 23 2016

SCALE
AS NOTED


DRAWN BY	CHECKED BY
RG, JL, RV	SS

PROJECT NUMBER
15139


PROJECT NAME
CANOPY HOTEL
YORKVILLE
387-407 BLOOR ST E & 28 SELBY ST.
TORONTO, ONTARIO
M4W 1H7 CANADA

DRAWING TITLE
WALL AND CEILING DETAILS


DRAWING NUMBER
ID805

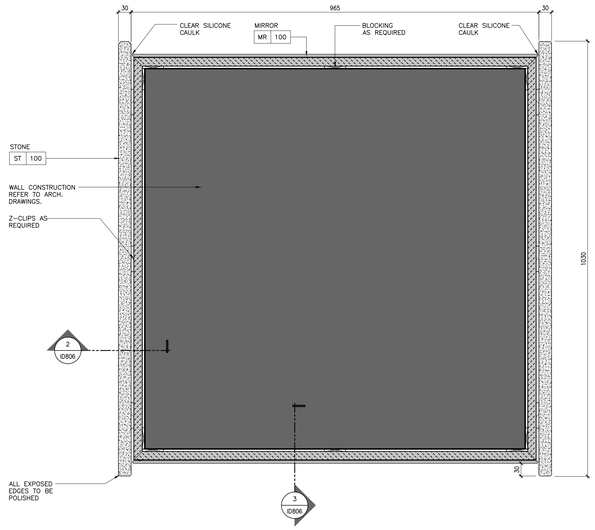


6 ID806 SCALE 1:5 | PLAN SECTION DETAIL @ COLUMN
THIRD FLOOR - SWIMMING POOL

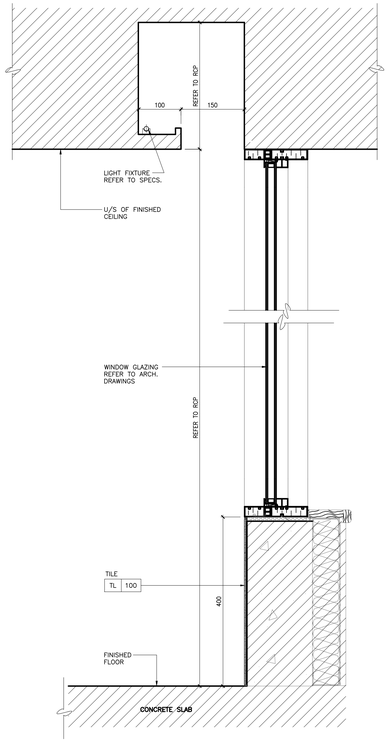


5 ID806 SCALE 1:5 | WALL SECTION
THIRD FLOOR - SWIMMING POOL

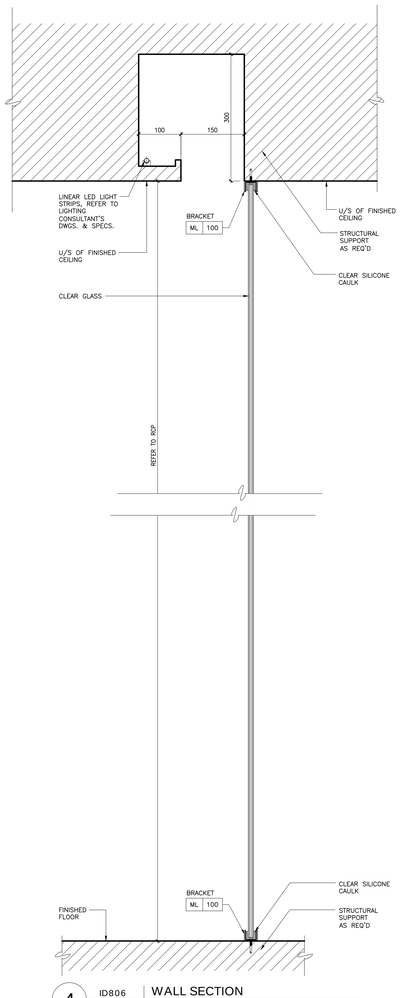


4 ID806 SCALE 1:5 | WALL SECTION
THIRD FLOOR - SWIMMING POOL

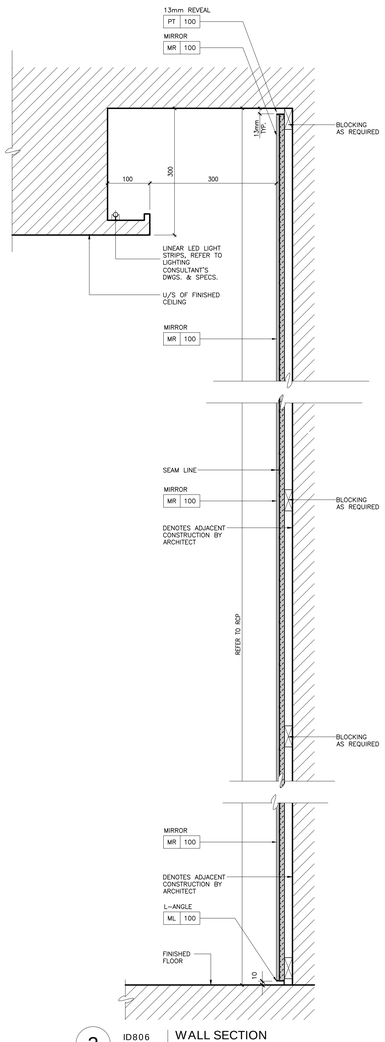

3 ID806 SCALE 1:5 | WALL SECTION
THIRD FLOOR - SWIMMING POOL

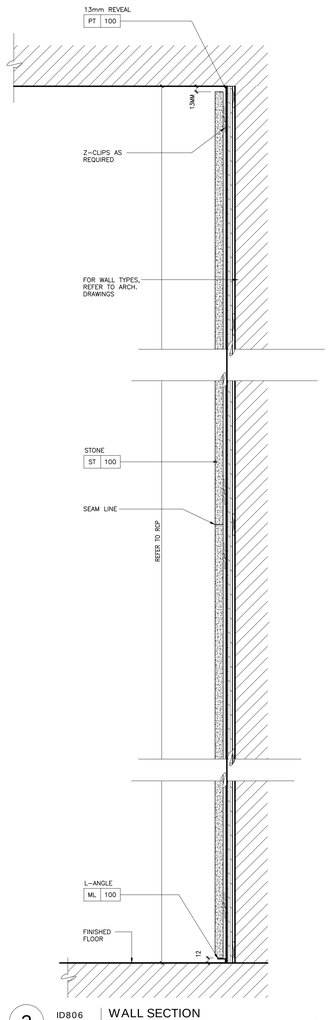

2 ID806 SCALE 1:5 | WALL SECTION
THIRD FLOOR - SWIMMING POOL

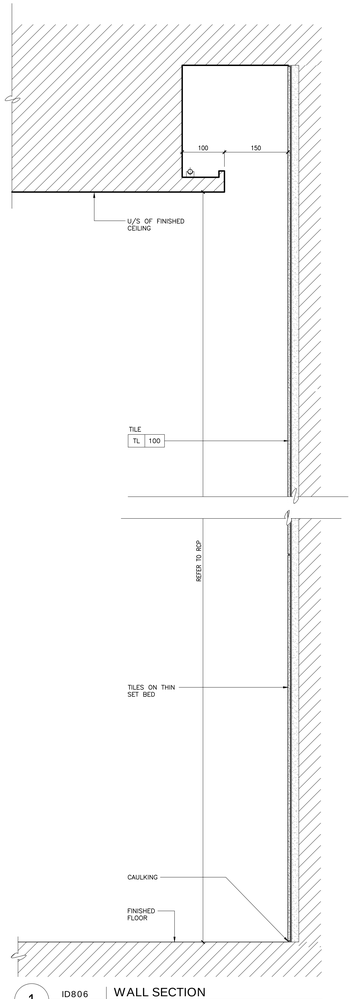

1 ID806 SCALE 1:5 | WALL SECTION
THIRD FLOOR - SWIMMING POOL

DRAWING ARE NOT TO BE SCALED. CONTRACTOR MUST CHECK AND VERIFY ALL JOB DIMENSIONS, DRAWINGS, DETAILS AND SPECIFICATIONS, AND REPORT ANY DISCREPANCIES TO DESIGNER BEFORE PROCEEDING WITH WORK.

REV.	ISSUED FOR	DATE
1	HILTON-50% DESIGN DEVELOPMENT	DEC 08, 2016
2	DRYWALL TENDER	APR .10, 2017
3	WORK IN PROGRESS	JUN. 01, 2017
4	ISSUED FOR TENDER	JAN .11, 2019
5	REDESIGN-PAINT AND TILE TENDER	DEC. 14, 2020

NOT FOR CONSTRUCTION

NOTE: ALL WALL & CEILING SECTIONS TO BE READ IN CONJUNCTION WITH ARCHITECTURAL DRAWINGS

STUDIO MUNGE

25 WINGOLD AVE. TORONTO, ONTARIO CANADA M6B 1P8
416.588.1668 STUDIOMUNGE.COM

DATE
MAY 23 2016

SCALE
AS NOTED

DRAWN BY	CHECKED BY
RG, JL, RV	SS


PROJECT NUMBER
15139

PROJECT NAME
CANOPY HOTEL
YORKVILLE


387-407 BLOOR ST E & 28 SELBY ST.
TORONTO, ONTARIO
M4W 1H7 CANADA

DRAWING TITLE
THIRD FLOOR POOL AREA WALL AND CEILING SECTION DETAILS


DRAWING NUMBER
ID806

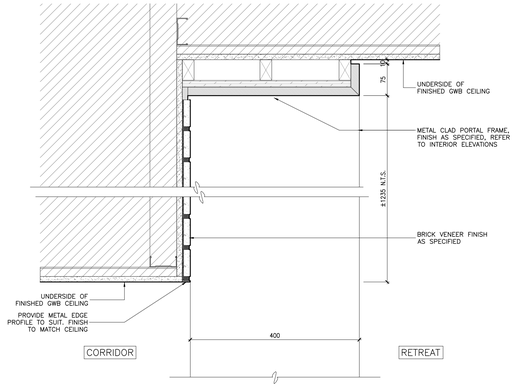


10 ID809 SCALE 1:5 | CEILING SECTION-BRICK VENEER BULKHEAD
SECOND FLOOR - RETREAT AREA

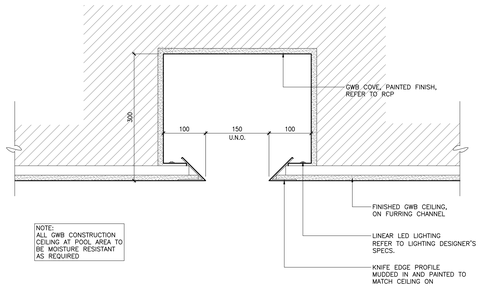


9 ID809 SCALE 1:5 | CEILING SECTION-TYPICAL COVE LIGHT
THIRD FLOOR - SWIMMING POOL

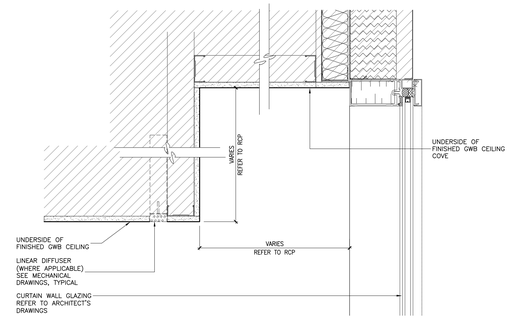


8 ID809 SCALE 1:5 | CEILING SECTION- TYPICAL COVE LIGHT
2ND FLOOR

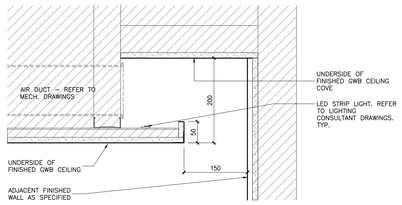


7 ID809 SCALE 1:5 | CEILING SECTION- TYPICAL COVE LIGHT
2ND FLOOR

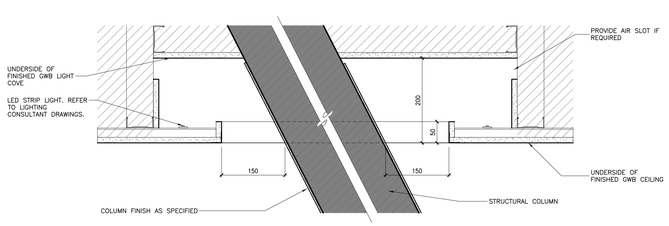


6 ID809 SCALE 1:5 | CEILING SECTION- COVE LIGHT AT TILTED COL.
2ND FLOOR - CAFE CENTRAL

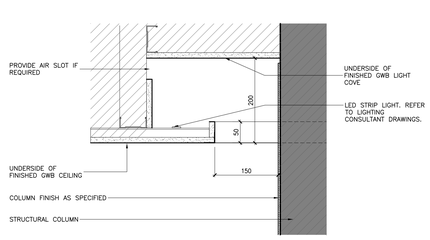


5 ID809 SCALE 1:5 | CEILING SECTION- COVE LIGHT AT COL.
2ND FLOOR - CAFE CENTRAL

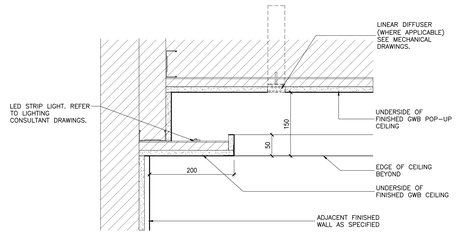


4 ID809 SCALE 1:5 | CEILING SECTION-TYPICAL COVE LIGHT
2ND FLOOR

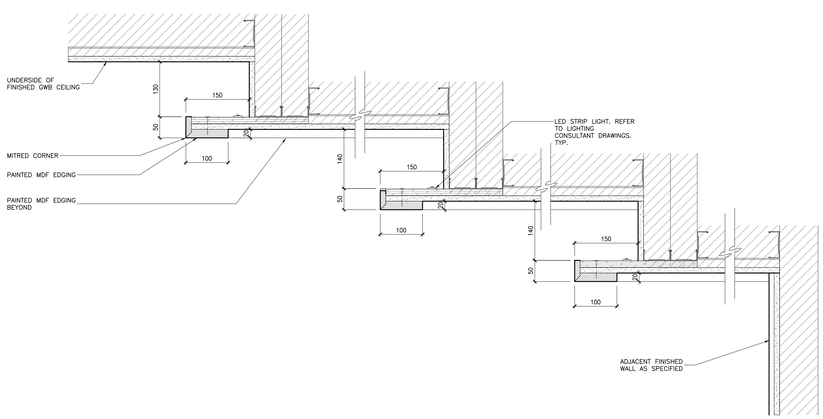

3 ID809 SCALE 1:5 | CEILING SECTION-RACETRACK COVE LIGHT
2ND FLOOR - CAFE BAR

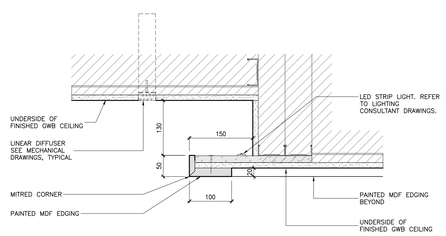

2 ID809 SCALE 1:5 | CEILING SECTION-RACETRACK COVE LIGHT
2ND FLOOR - CAFE LOUNGE

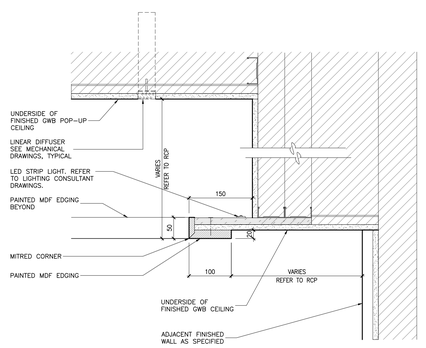

1 ID809 SCALE 1:5 | CEILING SECTION-TYPICAL RACETRACK COVE LIGHT
GROUND, 2ND & 3RD FLOORS

DRAWING ARE NOT TO BE SCALED. CONTRACTOR MUST CHECK AND VERIFY ALL JOB DIMENSIONS, DRAWINGS, DETAILS AND SPECIFICATIONS, AND REPORT ANY DISCREPANCIES TO DESIGNER BEFORE PROCEEDING WITH WORK.

REV.	ISSUED FOR	DATE
1	HILTON-50% DESIGN DEVELOPMENT	DEC 08, 2016
2	DRYWALL TENDER	APR. 10, 2017
3	WORK IN PROGRESS	JUN. 01, 2017
4	ISSUED FOR TENDER	JAN. 11, 2019
5	REDESIGN-PAINT AND TILE TENDER	DEC. 14, 2020

NOT FOR CONSTRUCTION

NOTE: ALL WALL & CEILING SECTIONS TO BE READ IN CONJUNCTION WITH ARCHITECTURAL DRAWINGS

STUDIO MUNGE
25 WINGOLD AVE. TORONTO, ONTARIO CANADA M6B 1P8
416.588.1668 STUDIOMUNGE.COM

DATE
MAY 23 2016

SCALE
AS NOTED

DRAWN BY: RG, JL, RV
CHECKED BY: SS


PROJECT NUMBER
15139

PROJECT NAME
CANOPY HOTEL
YORKVILLE

387-407 BLOOR ST E & 28 SELBY ST.
TORONTO, ONTARIO
M4W 1H7 CANADA


DRAWING TITLE
CEILING DETAILS

DRAWING NUMBER
ID809

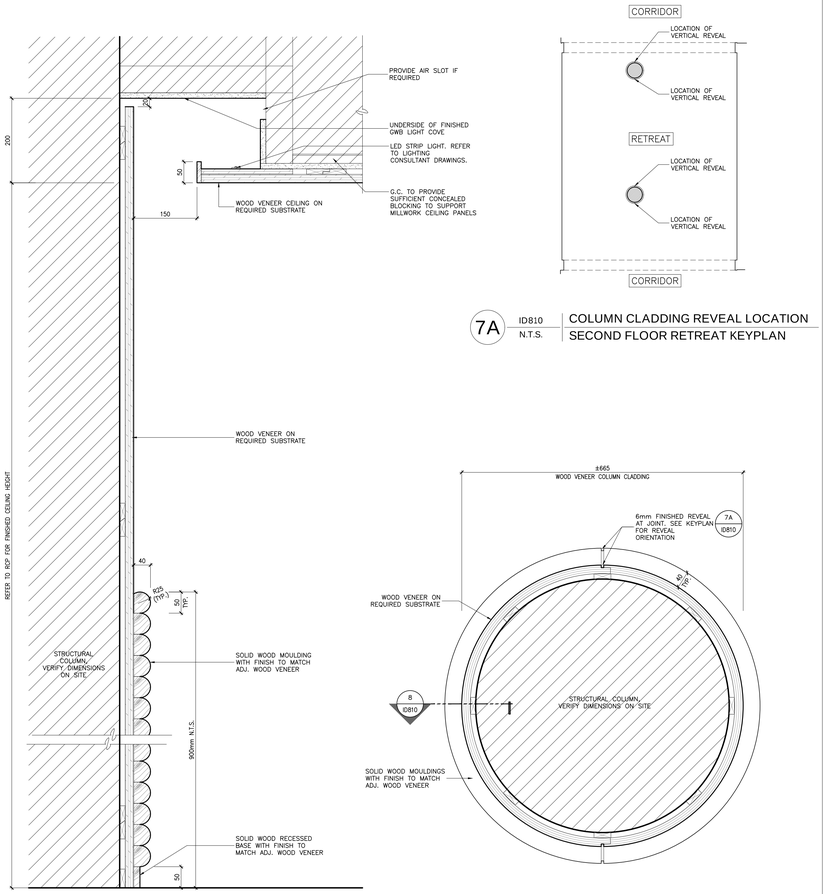


8 ID810 SCALE 1:5 — SECTION DETAIL - COLUMN CLADDING, SECOND FLOOR


7 ID810 SCALE 1:5 — PLAN DETAIL - COLUMN CLADDING, SECOND FLOOR

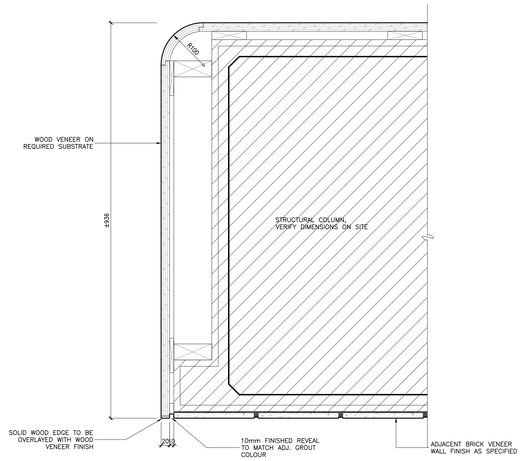


6 ID810 SCALE 1:5 — PLAN DETAIL - WOOD CLADDING, SECOND FLOOR

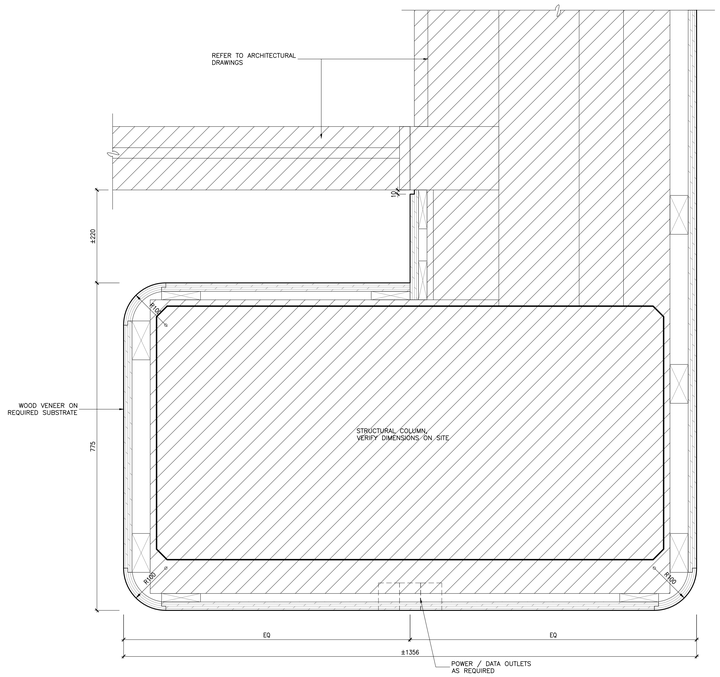


5 ID810 SCALE 1:5 — PLAN DETAIL - WOOD CLADDING, SECOND FLOOR

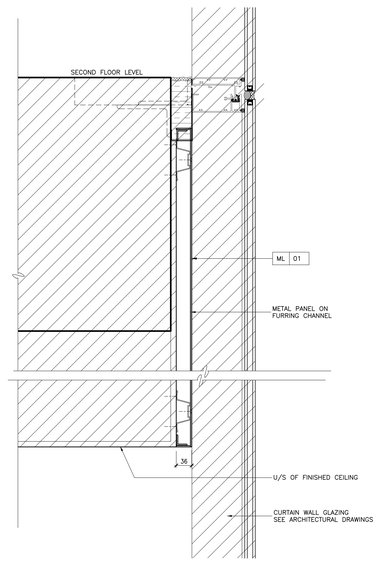


4 ID810 SCALE 1:5 — SECTION DETAIL - CONC. BEAM COVER, SECOND FLOOR

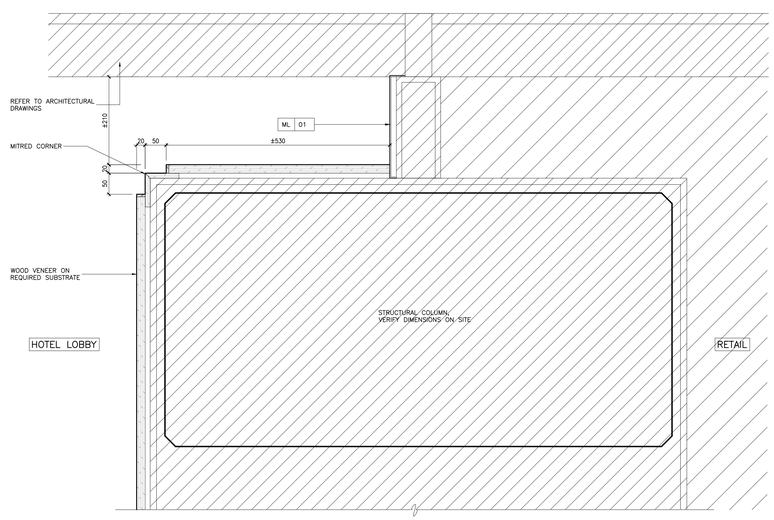

3 ID810 SCALE 1:5 — PLAN DETAIL - METAL CLADDING, GROUND FLOOR

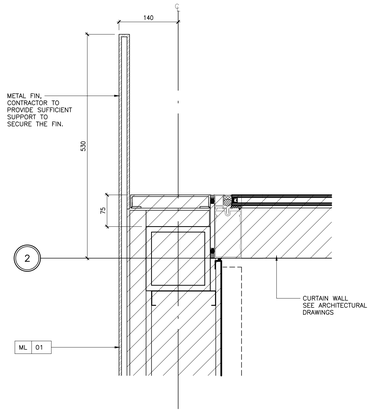

2 ID810 SCALE 1:5 — PLAN DETAIL - METAL FINS, GROUND FLOOR

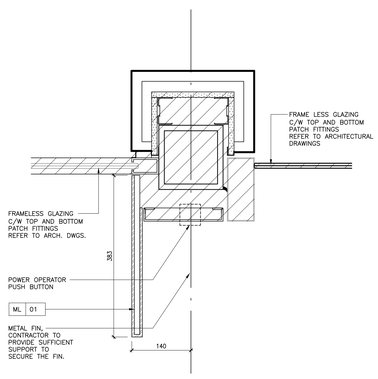

1 ID810 SCALE 1:5 — PLAN DETAIL - METAL FINS, GROUND FLOOR

DRAWING ARE NOT TO BE SCALED. CONTRACTOR MUST CHECK AND VERIFY ALL JOB DIMENSIONS, DRAWINGS, DETAILS AND SPECIFICATIONS, AND REPORT ANY DISCREPANCIES TO DESIGNER BEFORE PROCEEDING WITH WORK.

REV.	ISSUED FOR	DATE
1	ISSUED FOR TENDER	JAN. 11, 2019
2	REDESIGN-PAINT AND TILE TENDER	DEC. 14, 2020

NOT FOR CONSTRUCTION

STUDIO MUNGE
25 WINGOLD AVE. TORONTO, ONTARIO CANADA M6B 1P8
416.588.1668 STUDIOMUNGE.COM

DATE: MAY 23 2016

SCALE: AS NOTED

DRAWN BY: RV | CHECKED BY: SS


PROJECT NUMBER: 15139

PROJECT NAME: CANOPY HOTEL YORKVILLE


387-407 BLOOR ST E & 28 SELBY ST.
TORONTO, ONTARIO
M4W 1H7 CANADA

DRAWING TITLE: COLUMNS, METAL FIN DETAILS

DRAWING NUMBER: ID810

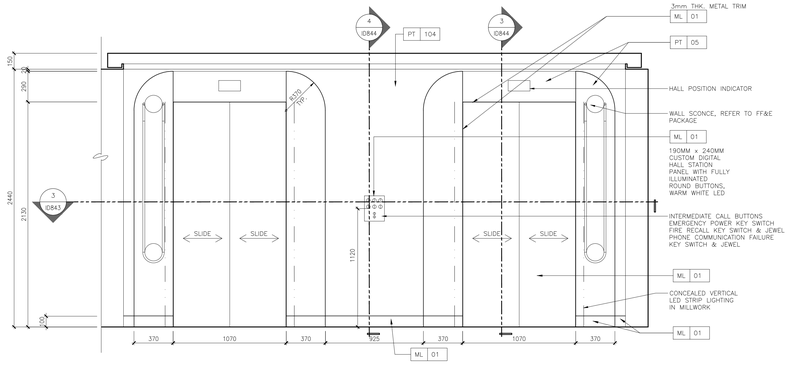


6 ID842 SCALE 1:20 — ELEVATION - TYPICAL LOBBY (GUESTROOM)
ELEVATORS # 5 & 6 UPPER SECOND TO NINTH FL.- SOUTH TOWER

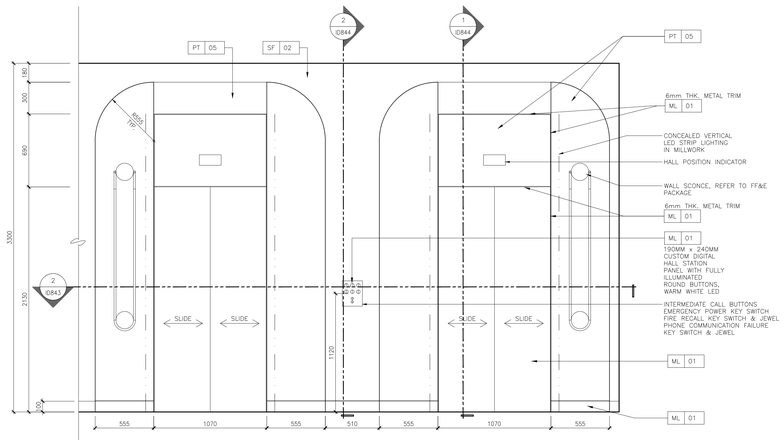


3 ID842 SCALE 1:20 — ELEVATION - TYPICAL LOBBY
ELEVATORS # 8 & 9 THIRD FL. - NORTH TOWER


NOTE:
THESE DRAWINGS ARE FOR DESIGN INTENT ONLY. ELEVATOR CONSULTANT, AND ALL OTHER APPLICABLE CONSULTANTS, TO REVIEW FOR COMPLIANCE TO LOCAL CODE AND HILTON BRAND STANDARDS. SHOP DRAWINGS AND MATERIAL SAMPLES TO BE SUBMITTED TO STUDIO MUNGE FOR REVIEW PRIOR TO CONSTRUCTION.

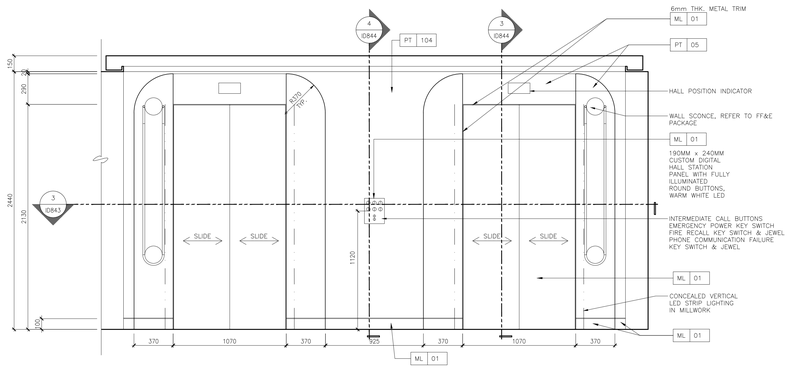


5 ID842 SCALE 1:20 — ELEVATION - TYPICAL LOBBY (PUBLIC SPACE)
ELEVATORS # 5 & 6 SECOND FL. - SOUTH TOWER

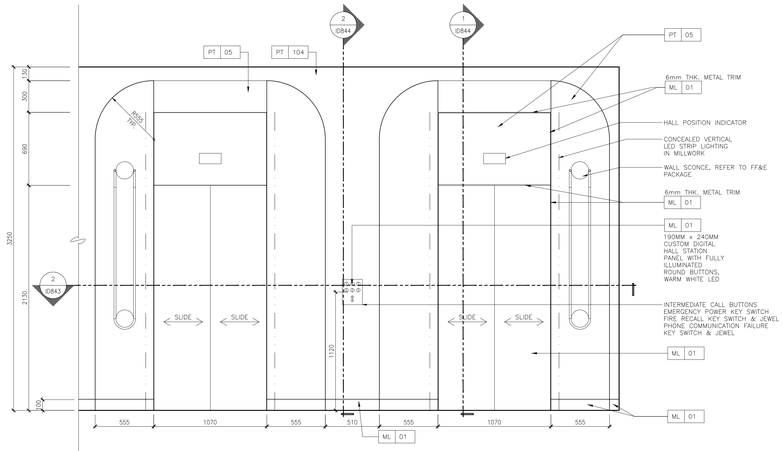

2 ID842 SCALE 1:20 — ELEVATION - LOBBY SIDE
ELEVATORS # 8 & 9 SECOND FL. - NORTH TOWER

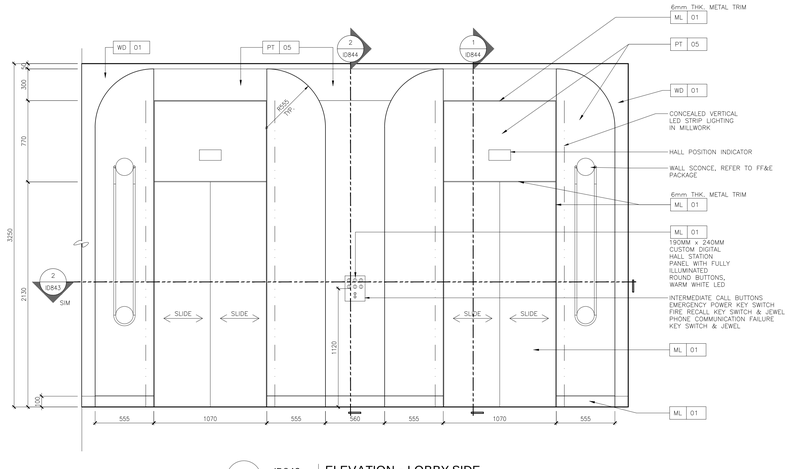

4 ID842 SCALE 1:20 — ELEVATION - LOBBY SIDE
ELEVATORS # 5 & 6 GROUND FL. - SOUTH TOWER

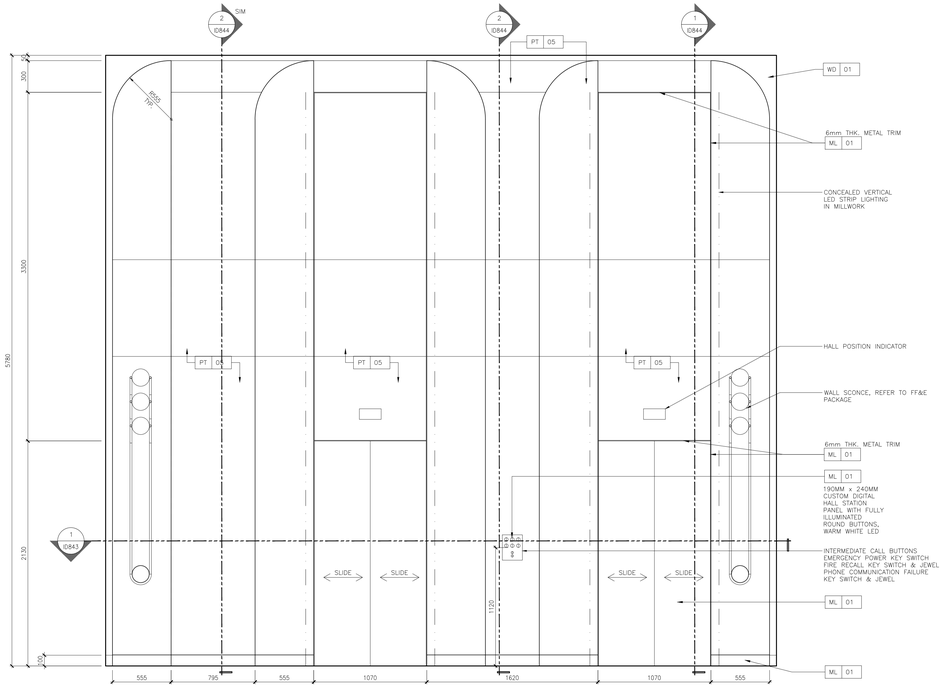

1 ID842 SCALE 1:20 — ELEVATION - LOBBY SIDE
ELEVATORS # 8 & 9 GROUND FL. - NORTH TOWER

DRAWING ARE NOT TO BE SCALED. CONTRACTOR MUST CHECK AND VERIFY ALL JOB DIMENSIONS, DRAWINGS, DETAILS AND SPECIFICATIONS, AND REPORT ANY DISCREPANCIES TO DESIGNER BEFORE PROCEEDING WITH WORK.

REV.	ISSUED FOR	DATE
1	ELEVATOR CAB TENDER	AUG. 04, 2017
2	ISSUED FOR TENDER	JAN. 11, 2019
3	REDESIGN-ELEVATOR TENDER	OCT. 30, 2020
4	REDESIGN-PAINT AND TILE TENDER	DEC. 14, 2020

NOT FOR CONSTRUCTION

STUDIO MUNGE

25 WINGOLD AVE. TORONTO, ONTARIO CANADA M6B 1P8
416.588.1668 STUDIOMUNGE.COM

DATE
MAY 23 2016

SCALE
AS NOTED

DRAWN BY
RG, JL

CHECKED BY
SS

PROJECT NUMBER
15139

PROJECT NAME
CANOPY HOTEL
YORKVILLE

387-407 BLOOR ST E & 28 SELBY ST.
TORONTO, ONTARIO
M4W 1H7 CANADA


DRAWING TITLE
ELEVATOR ENTRANCE PORTAL ELEVATION

DRAWING NUMBER
ID842


NOTE:
THESE DRAWINGS ARE FOR DESIGN INTENT ONLY. ELEVATOR CONSULTANT, AND ALL OTHER APPLICABLE CONSULTANTS, TO REVIEW FOR COMPLIANCE TO LOCAL CODE AND HILTON BRAND STANDARDS. SHOP DRAWINGS AND MATERIAL SAMPLES TO BE SUBMITTED TO STUDIO MUNGE FOR REVIEW PRIOR TO CONSTRUCTION.

DRAWING ARE NOT TO BE SCALED. CONTRACTOR MUST CHECK AND VERIFY ALL JOB DIMENSIONS, DRAWINGS, DETAILS AND SPECIFICATIONS, AND REPORT ANY DISCREPANCIES TO DESIGNER BEFORE PROCEEDING WITH WORK.


REV.	ISSUED FOR	DATE
1	ELEVATOR CAB TENDER	AUG. 04, 2017
2	ISSUED FOR TENDER	JAN. 11, 2019
3	REDESIGN-ELEVATOR TENDER	OCT. 30, 2020
4	REDESIGN-PAINT AND TILE TENDER	DEC. 14, 2020

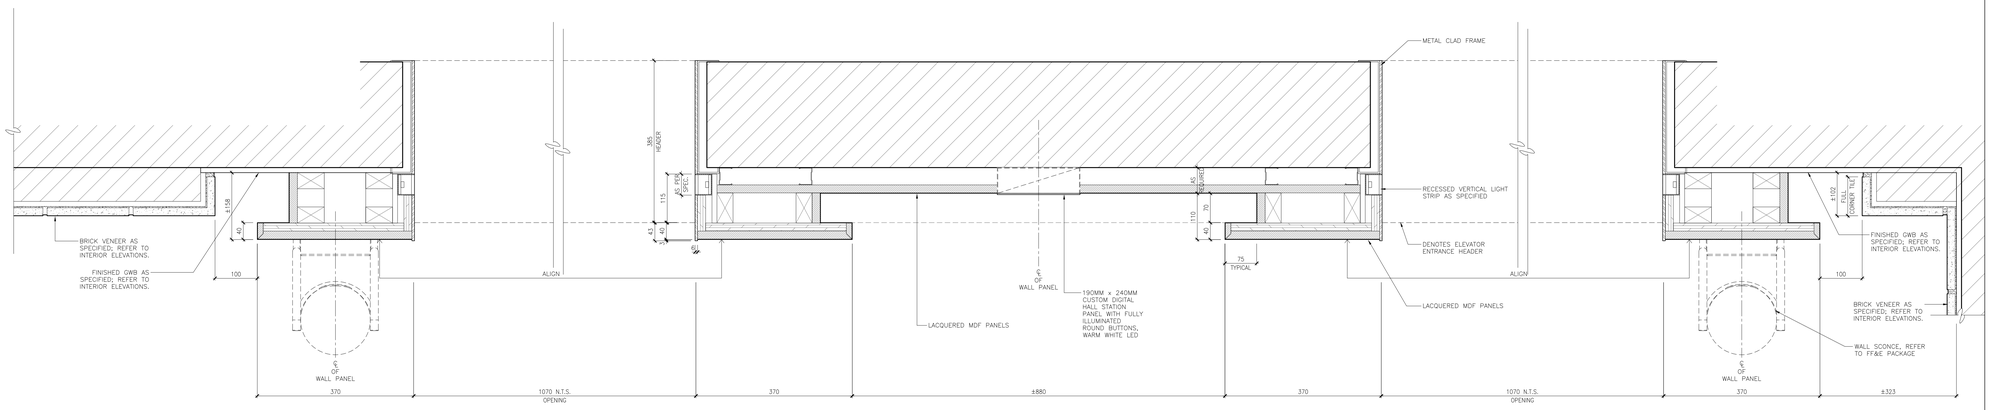

3 ID843 SCALE 1:5 — PLAN DETAIL - ELEVATOR PORTAL
ELEVATORS # 5 & 6 2ND TO 9TH FL. - SOUTH TOWER

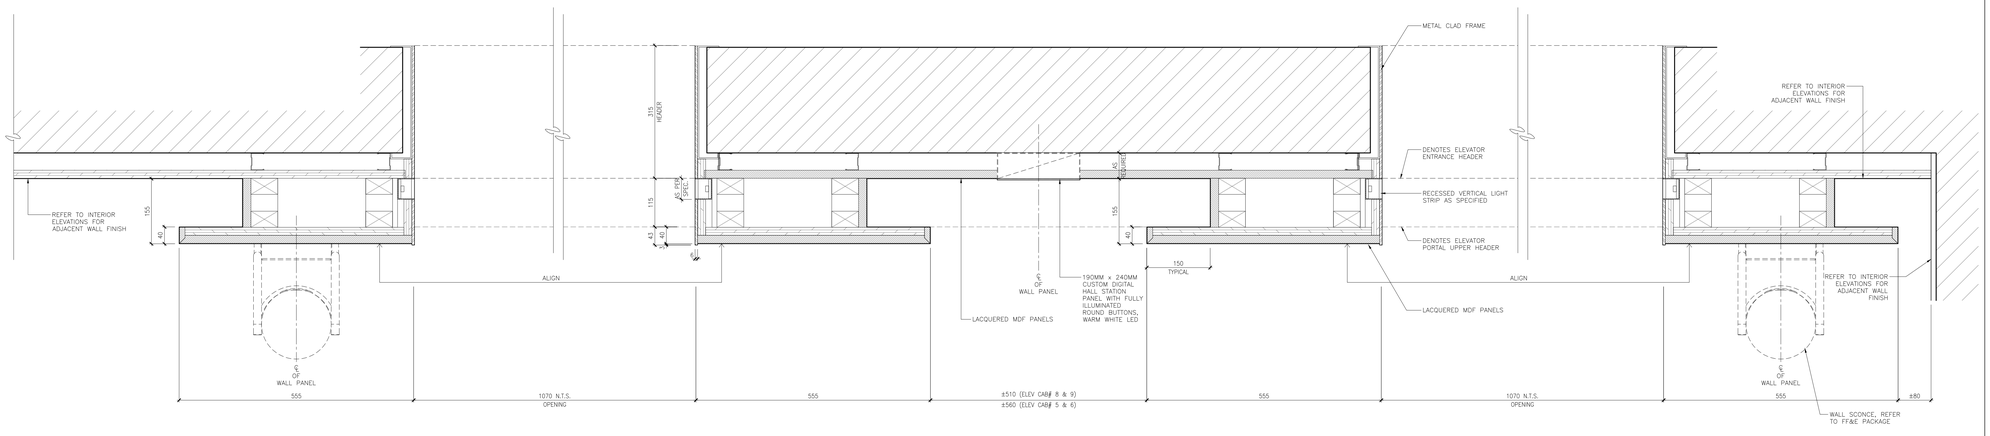

2 ID843 SCALE 1:5 — PLAN DETAIL - ELEVATOR PORTAL
ELEVATORS # 5 & 6 GROUND FL. - SOUTH TOWER
ELEVATORS # 8 & 9 2ND & 3RD FL. - NORTH TOWER

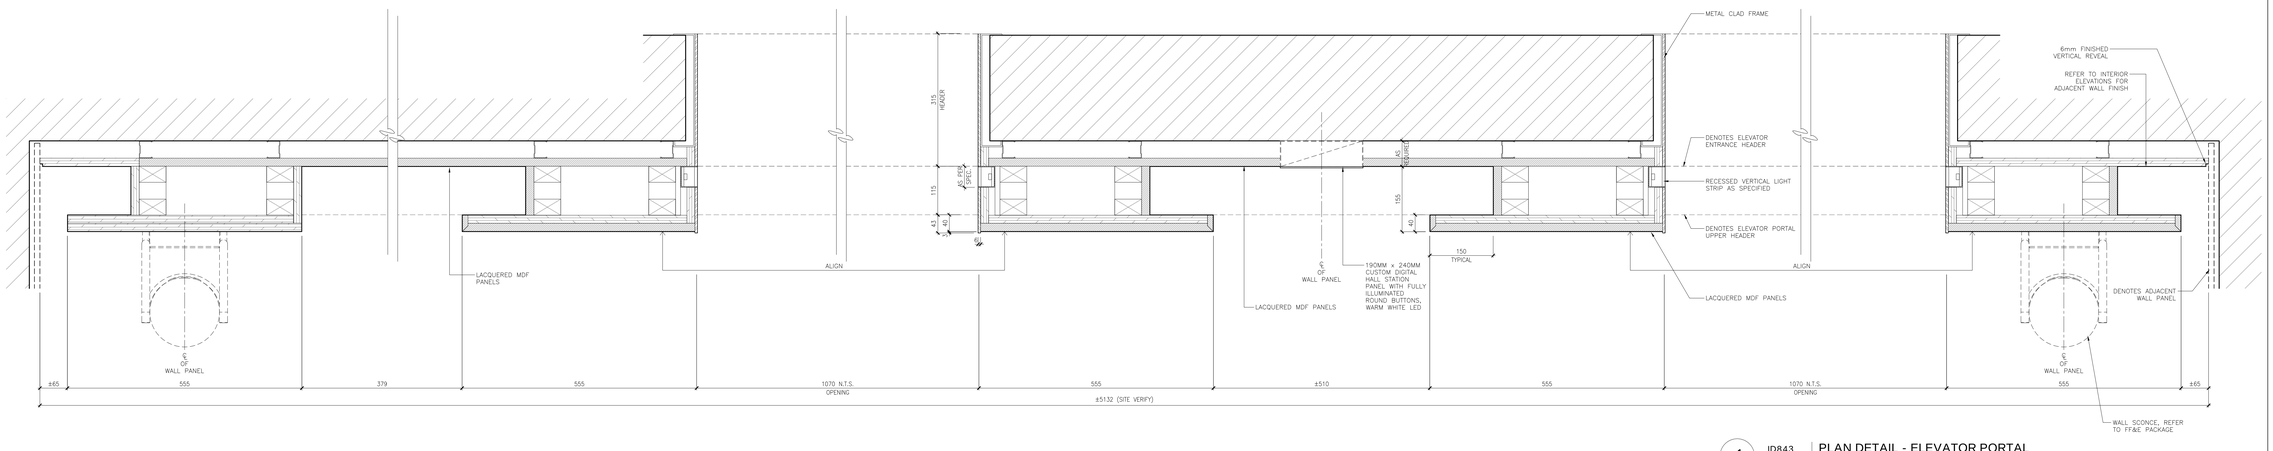

1 ID843 SCALE 1:5 — PLAN DETAIL - ELEVATOR PORTAL
ELEVATORS # 8 & 9 GROUND FL. - NORTH TOWER

NOT FOR CONSTRUCTION

STUDIO MUNGE
25 WINGOLD AVE. TORONTO, ONTARIO CANADA M6B 1P8
416.588.1668 STUDIOMUNGE.COM

DATE
MAY 23 2016

SCALE
AS NOTED

DRAWN BY	CHECKED BY
RG, JL	SS


PROJECT NUMBER
15139

PROJECT NAME
CANOPY HOTEL
YORKVILLE


387-407 BLOOR ST E & 28 SELBY ST.
TORONTO, ONTARIO
M4W 1H7 CANADA

DRAWING TITLE
ELEVATOR ENTRANCE PORTAL DETAILS


DRAWING NUMBER
ID843

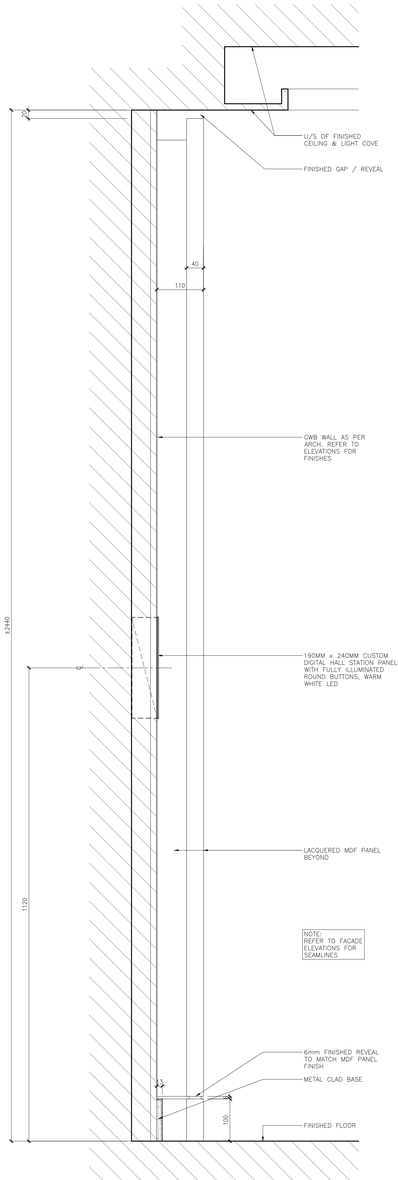


4 ID844 SCALE 1:5 SECTION DETAIL - ELEVATOR PORTAL
ELEVATORS # 5 & 6 UPPER 2ND TO 9TH FL. - SOUTH TOWER

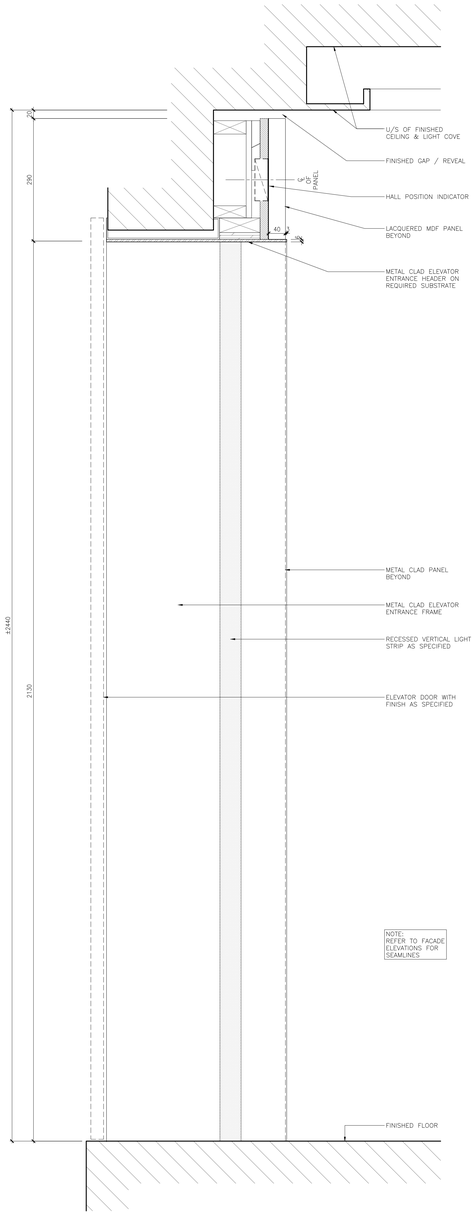

3 ID844 SCALE 1:5 SECTION DETAIL - ELEVATOR PORTAL
ELEVATORS # 5 & 6 UPPER 2ND TO 9TH FL. - SOUTH TOWER

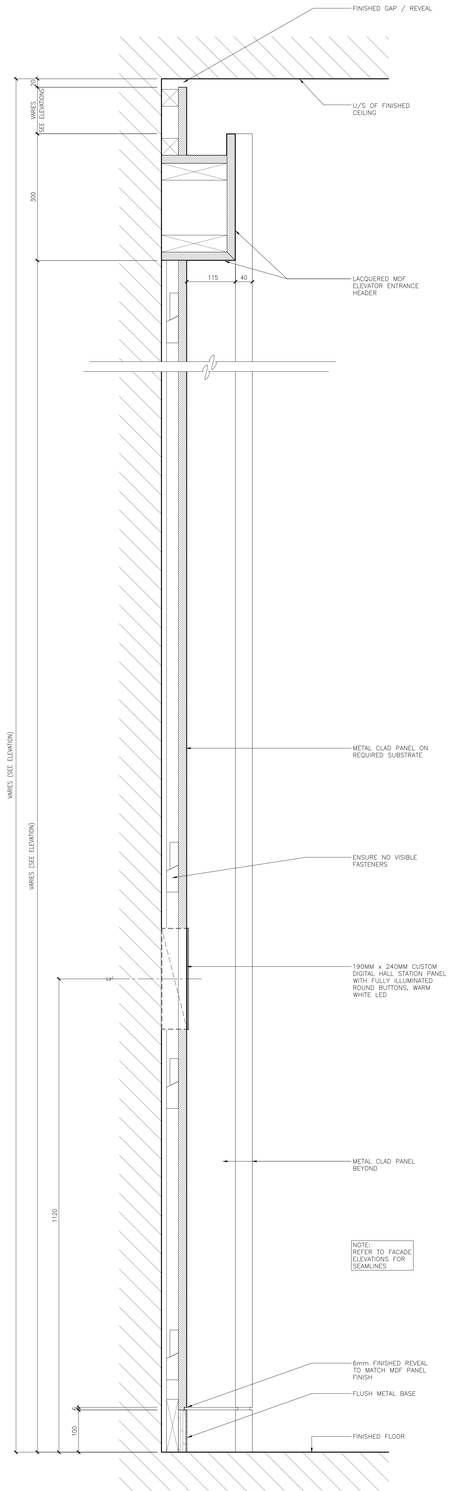

2 ID844 SCALE 1:5 SECTION DETAIL - ELEVATOR PORTAL
ELEVATORS # 5 & 6 GROUND FL. - SOUTH TOWER
ELEVATORS # 8 & 9 GROUND, 2ND & 3RD FL. - NORTH TOWER

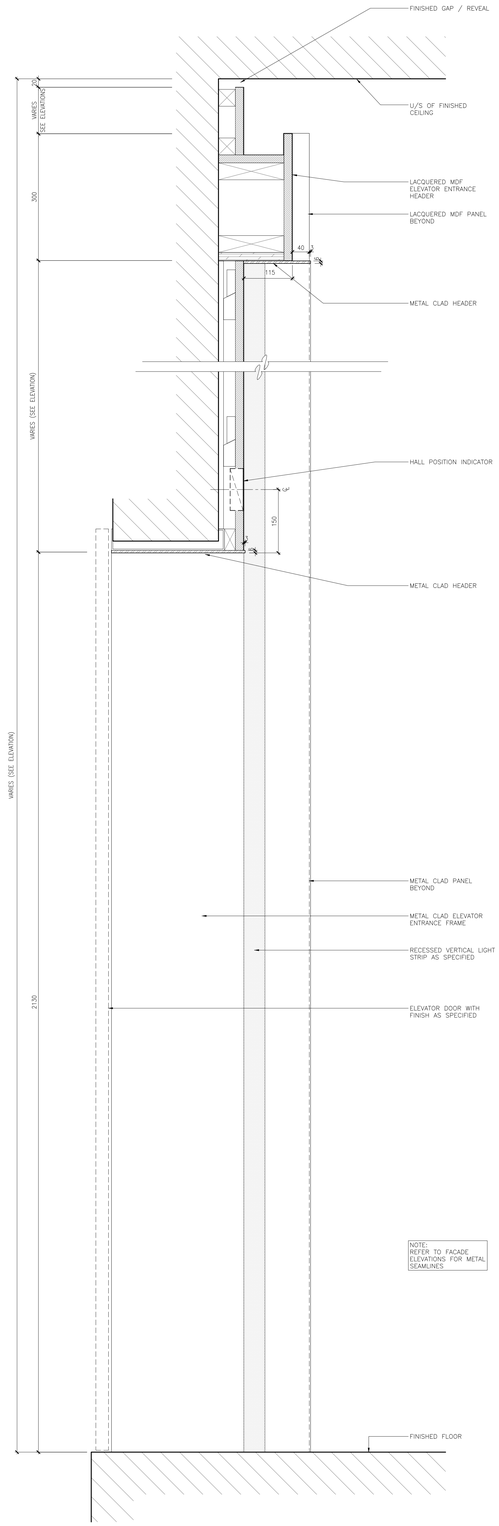

1 ID844 SCALE 1:5 SECTION DETAIL - ELEVATOR PORTAL
ELEVATORS # 5 & 6 GROUND FL. - SOUTH TOWER
ELEVATORS # 8 & 9 GROUND, 2ND & 3RD FL. - NORTH TOWER

NOTE:
THESE DRAWINGS ARE FOR DESIGN INTENT ONLY. ELEVATOR CONSULTANT, AND ALL OTHER APPLICABLE CONSULTANTS, TO REVIEW FOR COMPLIANCE TO LOCAL CODE AND HILTON BRAND STANDARDS. SHOP DRAWINGS AND MATERIAL SAMPLES TO BE SUBMITTED TO STUDIO MUNGE FOR REVIEW PRIOR TO CONSTRUCTION.

DRAWING ARE NOT TO BE SCALED. CONTRACTOR MUST CHECK AND VERIFY ALL JOB DIMENSIONS, DRAWINGS, DETAILS AND SPECIFICATIONS, AND REPORT ANY DISCREPANCIES TO DESIGNER BEFORE PROCEEDING WITH WORK.

REV.	ISSUED FOR	DATE
1	ELEVATOR CAB TENDER	AUG. 04, 2017
2	ISSUED FOR TENDER	JAN. 11, 2019
3	REDESIGN-PAINT AND TILE TENDER	DEC. 14, 2020

NOT FOR CONSTRUCTION

STUDIO MUNGE
25 WINGOLD AVE. TORONTO, ONTARIO CANADA M6B 1P8
416.588.1668 STUDIOMUNGE.COM

DATE
MAY 23 2016

SCALE
AS NOTED

DRAWN BY
RG, JL

CHECKED BY
SS

PROJECT NUMBER
15139

PROJECT NAME
CANOPY HOTEL
YORKVILLE


387-407 BLOOR ST E & 28 SELBY ST.
TORONTO, ONTARIO
M4W 1H7 CANADA

DRAWING TITLE
ELEVATOR ENTRANCE PORTAL DETAILS


DRAWING NUMBER
ID844

DRAWING ARE NOT TO BE SCALED. CONTRACTOR MUST CHECK AND VERIFY ALL JOB DIMENSIONS, DRAWINGS, DETAILS AND SPECIFICATIONS, AND REPORT ANY DISCREPANCIES TO DESIGNER BEFORE PROCEEDING WITH WORK.

REV.	ISSUED FOR	DATE
1	REDESIGN-PAINT AND TILE TENDER	DEC. 14, 2020

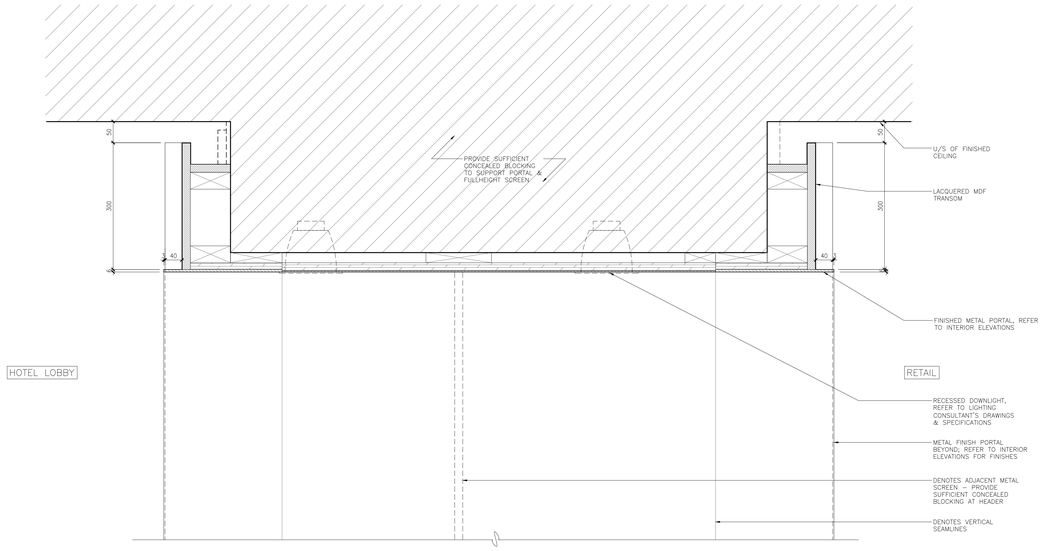

2 ID845 SCALE 1:5 — SECTION DETAIL - PORTAL
GROUND FLOOR - NORTH LOBBY

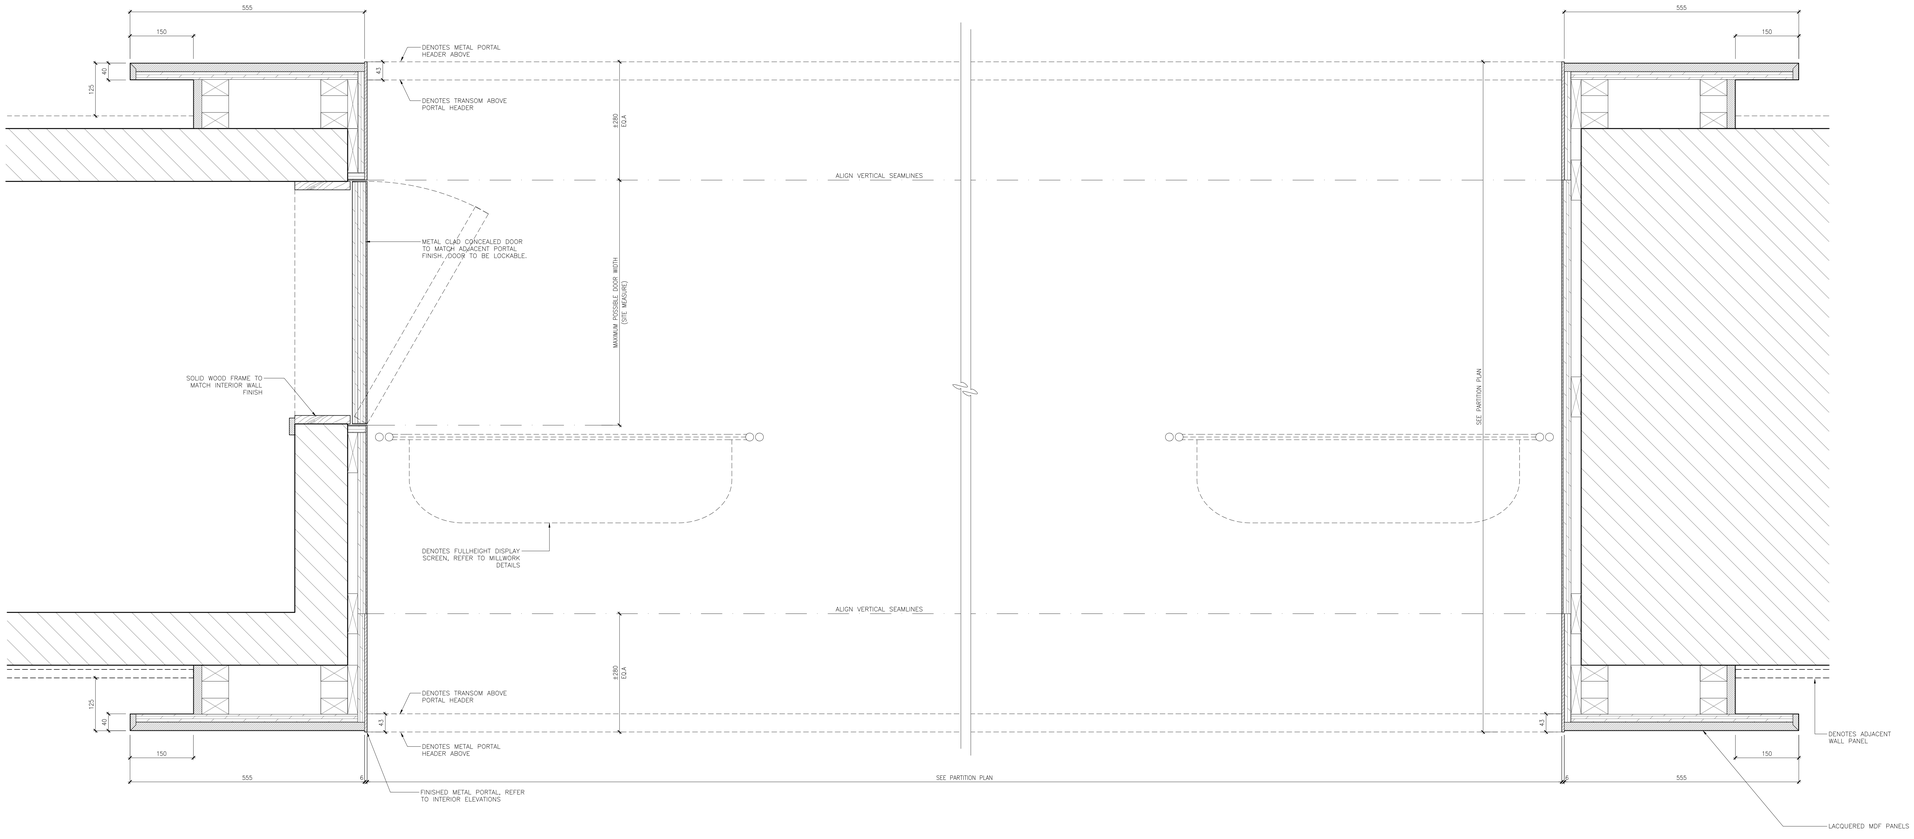

1 ID845 SCALE 1:5 — PLAN DETAIL - PORTAL
GROUND FLOOR - NORTH LOBBY

NOT FOR CONSTRUCTION

STUDIO MUNGE

25 WINGOLD AVE. TORONTO, ONTARIO CANADA M6B 1P8
416.588.1668 STUDIOMUNGE.COM

DATE
MAY 23 2016

SCALE
AS NOTED

DRAWN BY: RG, JL
CHECKED BY: SS

PROJECT NUMBER
15139

PROJECT NAME
CANOPY HOTEL
YORKVILLE


387-407 BLOOR ST E & 28 SELBY ST.
TORONTO, ONTARIO
M4W 1H7 CANADA

DRAWING TITLE
GROUND FLOOR NORTH LOBBY
PORTAL DETAILS


DRAWING NUMBER
ID845

DRAWING ARE NOT TO BE SCALED. CONTRACTOR MUST CHECK AND VERIFY ALL JOB DIMENSIONS, DRAWINGS, DETAILS AND SPECIFICATIONS, AND REPORT ANY DISCREPANCIES TO DESIGNER BEFORE PROCEEDING WITH WORK.

REV.	ISSUED FOR	DATE
1	REDESIGN-PAINT AND TILE TENDER	DEC. 14, 2020

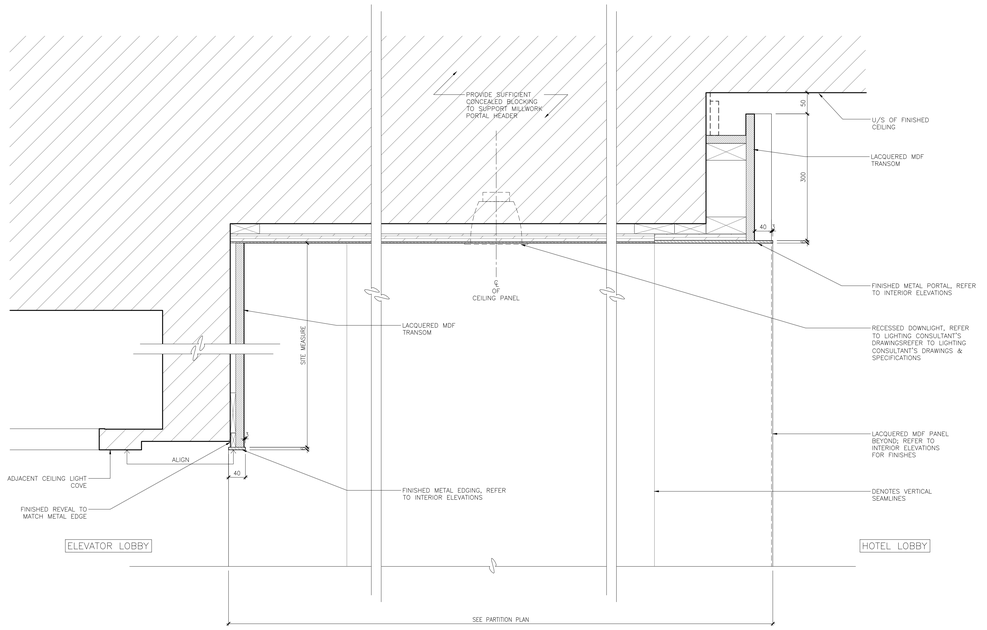

2 ID846 SCALE 1:5 — SECTION DETAIL - PORTAL GROUND FLOOR - SOUTH LOBBY

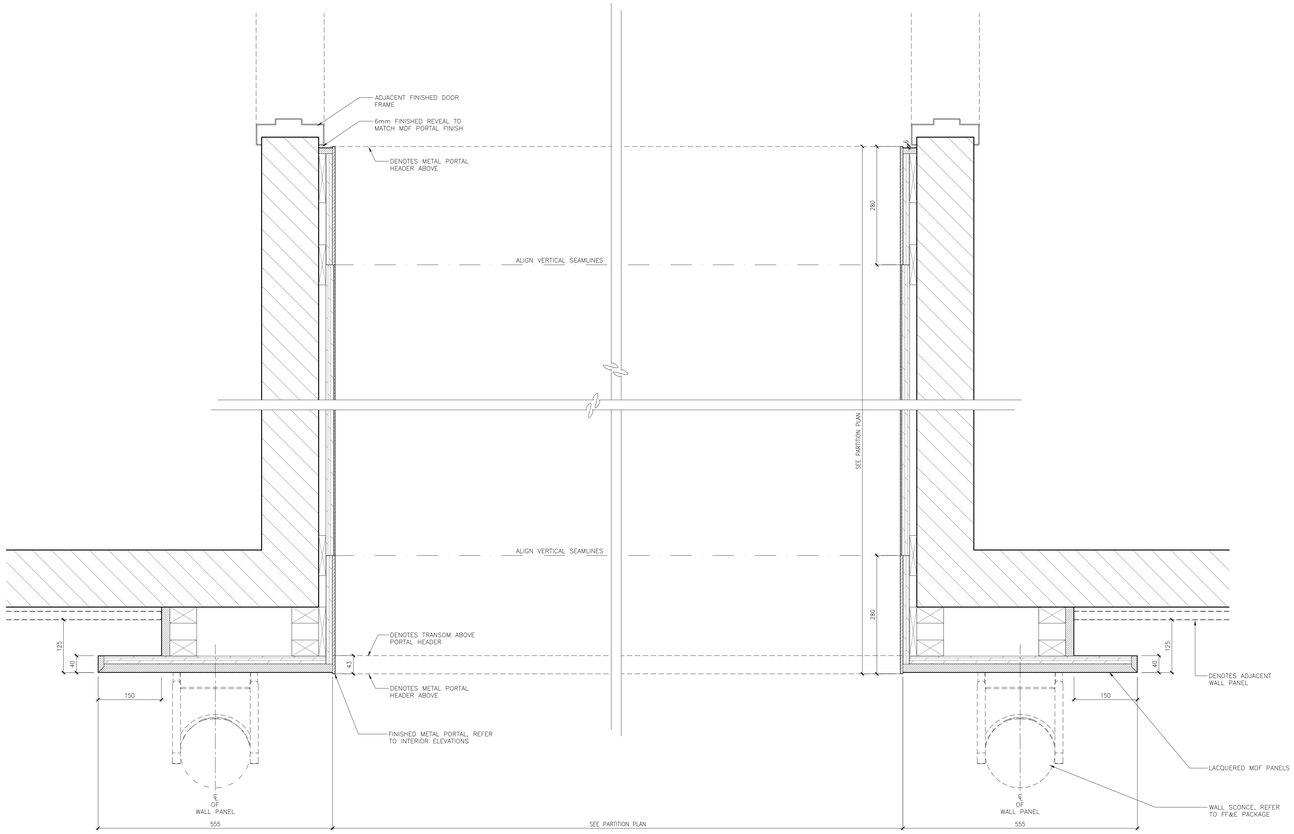

1 ID846 SCALE 1:5 — PLAN DETAIL - PORTAL GROUND FLOOR - SOUTH LOBBY

NOT FOR CONSTRUCTION

STUDIO MUNGE

25 WINGOLD AVE. TORONTO, ONTARIO CANADA M6B 1P8
416.588.1668 STUDIOMUNGE.COM

DATE
MAY 23 2016

SCALE
AS NOTED

DRAWN BY	CHECKED BY
RG, JL	SS


PROJECT NUMBER
15139

PROJECT NAME
CANOPY HOTEL
YORKVILLE


387-407 BLOOR ST E & 28 SELBY ST.
TORONTO, ONTARIO
M4W 1H7 CANADA

DRAWING TITLE
GROUND FLOOR SOUTH LOBBY
PORTAL DETAILS


DRAWING NUMBER
ID846

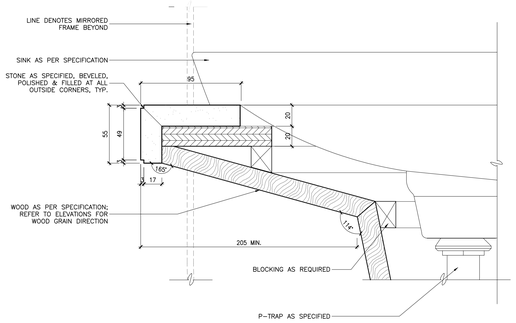


10 ID901 SCALE 1:2 — SECTION DETAIL - STONE PROFILE AT SINK
MEN'S WASHROOM VANITY

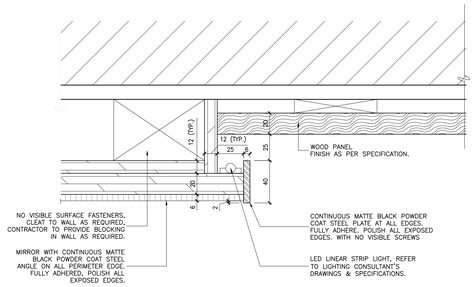


8 ID901 SCALE 1:2 — PLAN DETAIL - FRAMED MIRROR & WOOD PANEL
MEN'S WASHROOM VANITY

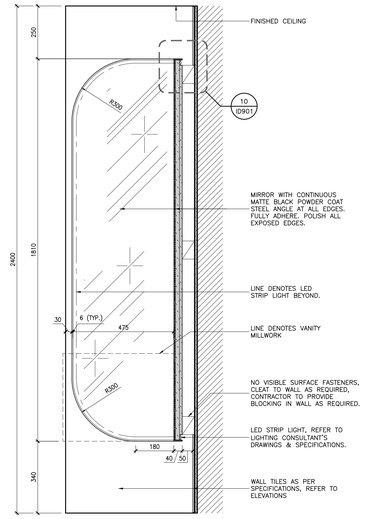


3 ID901 SCALE 1:10 — ELEVATION
MEN'S WASHROOM VANITY

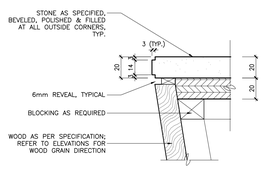


11 ID901 SCALE 1:2 — SECTION DETAIL - STONE PROFILE
MEN'S WASHROOM VANITY

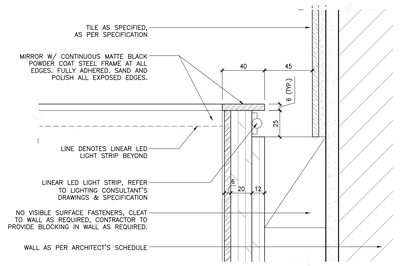


9 ID901 SCALE 1:2 — SECTION DETAIL - METAL FRAME / LIGHT DETAIL
MEN'S WASHROOM VANITY

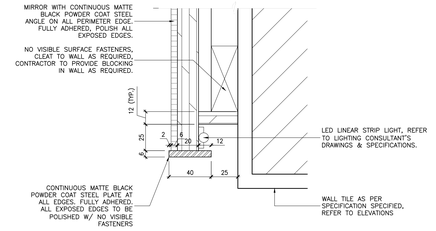


7 ID901 SCALE 1:2 — PLAN DETAIL - METAL FRAME / LIGHT DETAIL
MEN'S WASHROOM VANITY

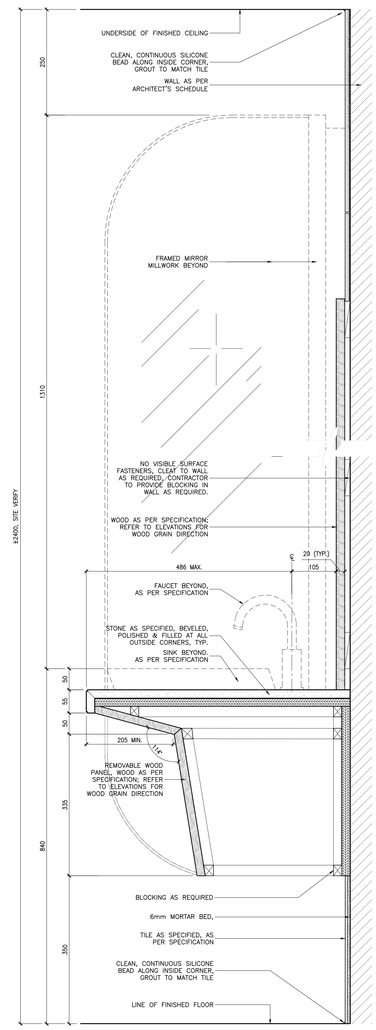


6 ID901 SCALE 1:5 — VERTICAL SECTION - U/V VANITY COUNTER
MEN'S WASHROOM VANITY

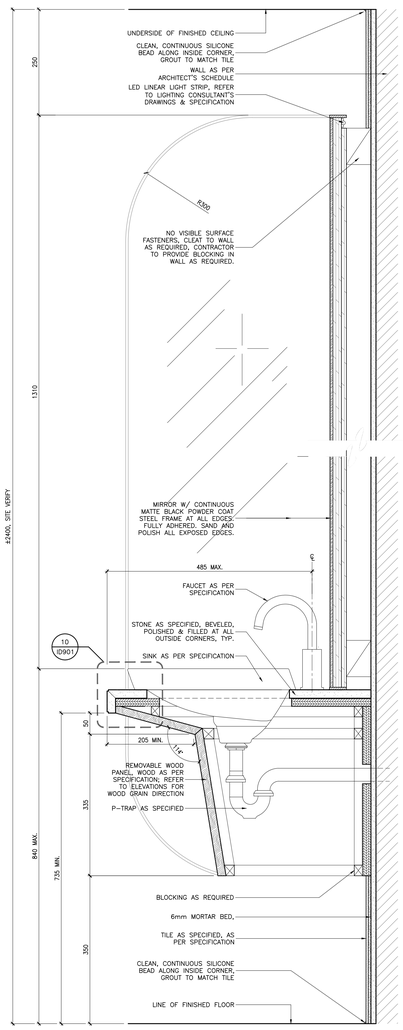


5 ID901 SCALE 1:5 — VERTICAL SECTION - U/V VANITY AT SINK
MEN'S WASHROOM VANITY

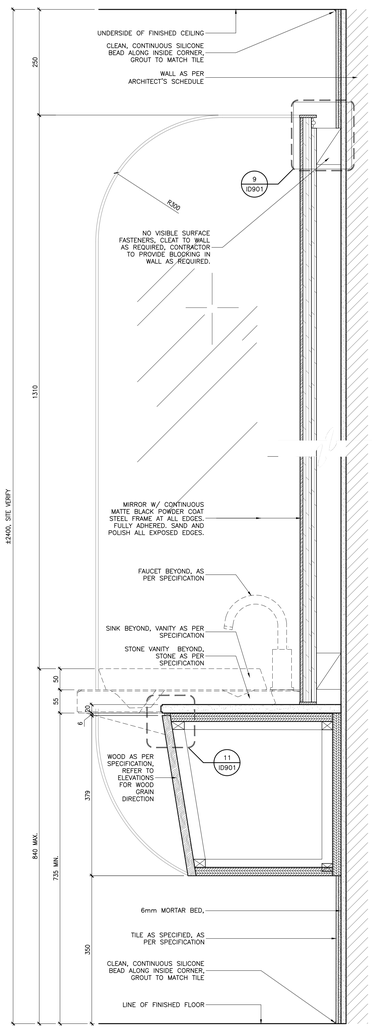

4 ID901 SCALE 1:5 — VERTICAL SECTION - COUNTER SURFACE
MEN'S WASHROOM VANITY

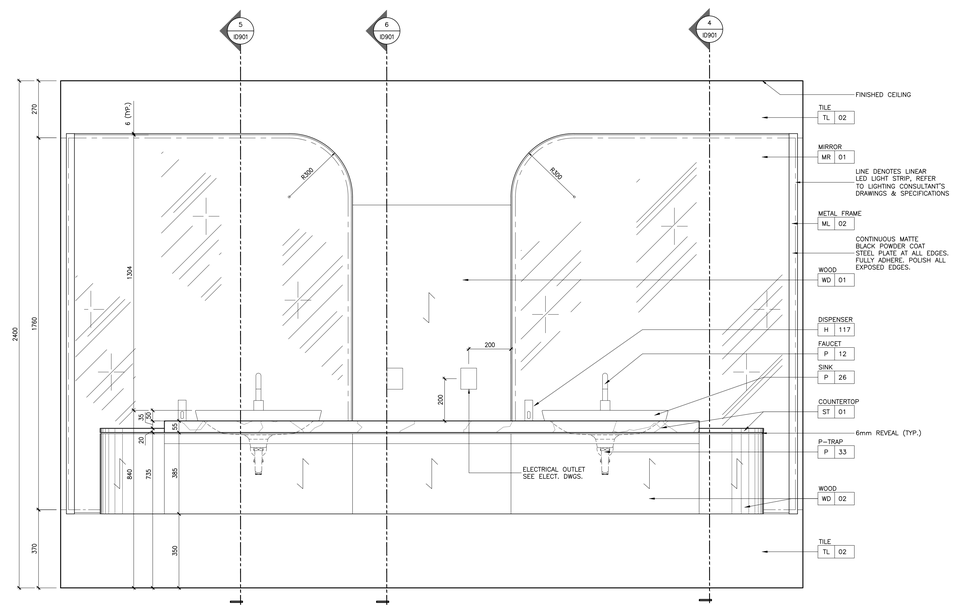

2 ID901 SCALE 1:10 — ELEVATION
MEN'S WASHROOM VANITY

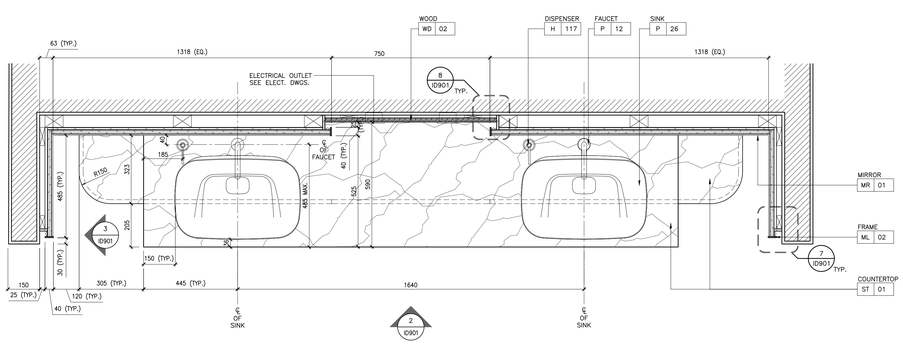

1 ID901 SCALE 1:10 — PLAN DETAIL
MEN'S WASHROOM VANITY

DRAWING ARE NOT TO BE SCALED. CONTRACTOR MUST CHECK AND VERIFY ALL JOB DIMENSIONS, DRAWINGS, DETAILS AND SPECIFICATIONS, AND REPORT ANY DISCREPANCIES TO DESIGNER BEFORE PROCEEDING WITH WORK.

REV.	ISSUED FOR	DATE
1	ISSUED FOR TENDER	JAN. 11, 2019
2	REDESIGN-PRELIMINARY TILE TENDER	NOV. 20, 2020
3	REDESIGN-PAINT AND TILE TENDER	DEC. 14, 2020

NOT FOR CONSTRUCTION

STUDIO MUNGE
25 WINGOLD AVE. TORONTO, ONTARIO CANADA M6B 1P8
416.588.1668 STUDIOMUNGE.COM

DATE
MAY 23 2016

SCALE
AS NOTED

DRAWN BY
RG, JL, RV

CHECKED BY
SS


PROJECT NUMBER
15139

PROJECT NAME
CANOPY HOTEL
YORKVILLE


387-407 BLOOR ST E & 28 SELBY ST.
TORONTO, ONTARIO
M4W 1H7 CANADA

DRAWING TITLE
MEN'S WASHROOM VANITY
DETAILS - P1 LEVEL


DRAWING NUMBER
ID901

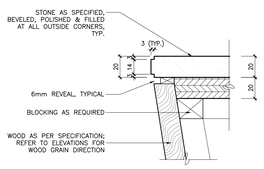


11 ID902 SCALE 1:2 — SECTION DETAIL - STONE PROFILE
WOMEN'S WASHROOM VANITY

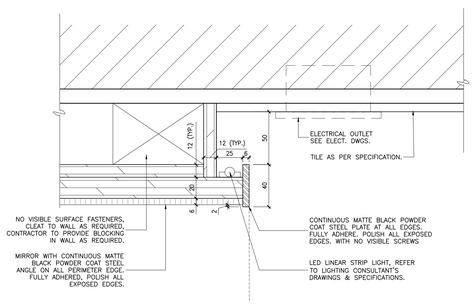


8 ID902 SCALE 1:2 — PLAN DETAIL - FRAMED MIRROR & TILE
WOMEN'S WASHROOM VANITY

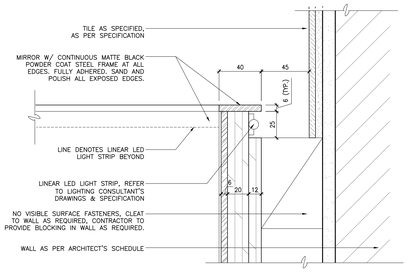


10 ID902 SCALE 1:2 — SECTION DETAIL - METAL FRAME / LIGHT DETAIL
WOMEN'S WASHROOM VANITY

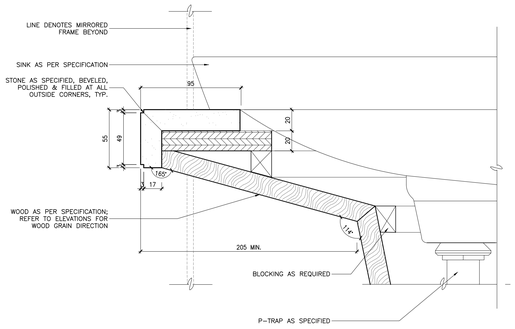


9 ID902 SCALE 1:2 — SECTION DETAIL - STONE PROFILE AT SINK
WOMEN'S WASHROOM VANITY

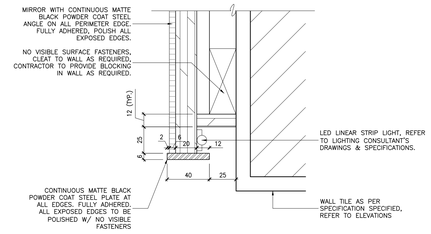


7 ID902 SCALE 1:2 — PLAN DETAIL - METAL FRAME / LIGHT DETAIL
WOMEN'S WASHROOM VANITY

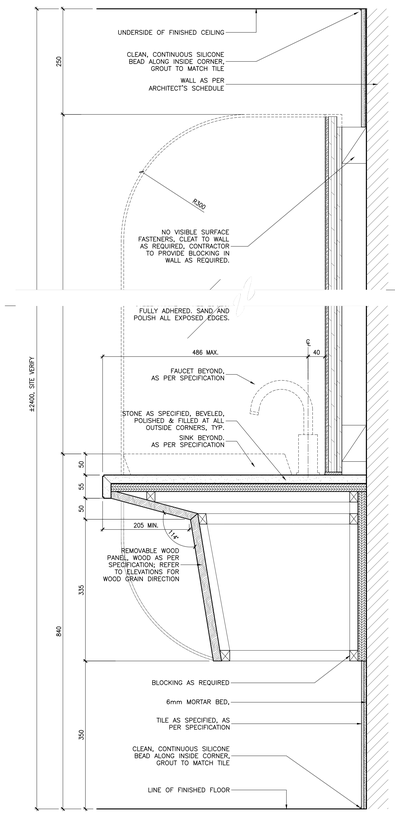


6 ID902 SCALE 1:5 — VERTICAL SECTION - U/V VANITY COUNTER
WOMEN'S WASHROOM VANITY

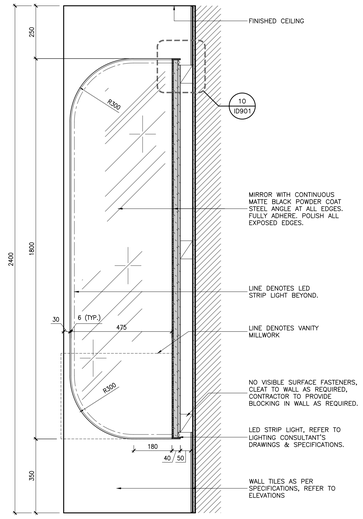


3 ID902 SCALE 1:10 — ELEVATION
WOMEN'S WASHROOM VANITY

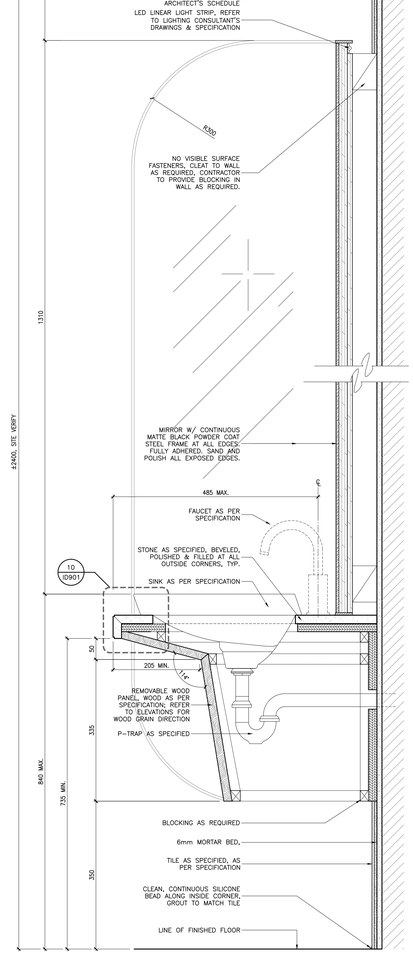


5 ID902 SCALE 1:5 — VERTICAL SECTION - U/V VANITY AT SINK
WOMEN'S WASHROOM VANITY

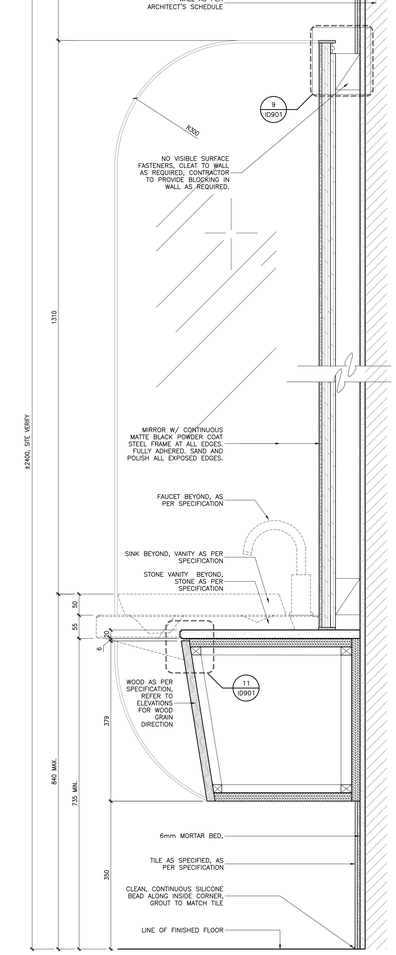

4 ID902 SCALE 1:5 — VERTICAL SECTION - COUNTER SURFACE
WOMEN'S WASHROOM VANITY

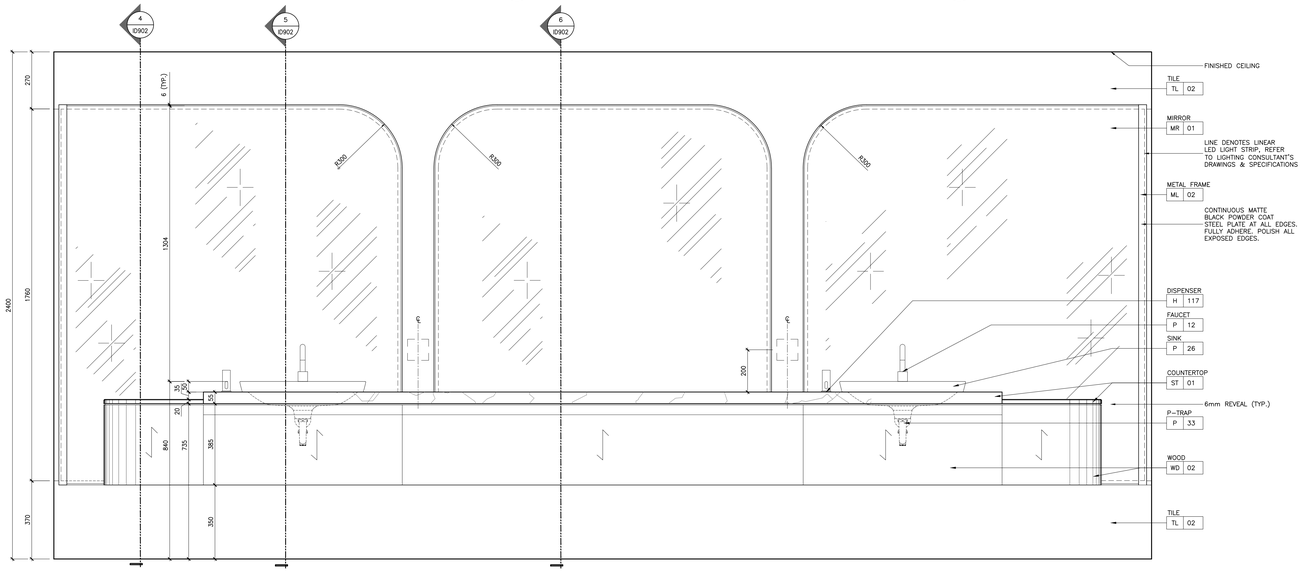

2 ID902 SCALE 1:10 — ELEVATION
WOMEN'S WASHROOM VANITY

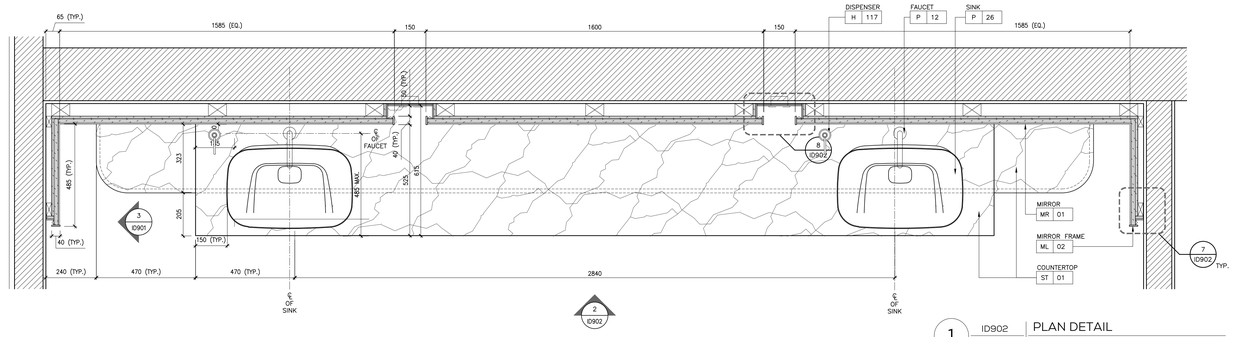

1 ID902 SCALE 1:10 — PLAN DETAIL
WOMEN'S WASHROOM VANITY

DRAWING ARE NOT TO BE SCALED. CONTRACTOR MUST CHECK AND VERIFY ALL JOB DIMENSIONS, DRAWINGS, DETAILS AND SPECIFICATIONS, AND REPORT ANY DISCREPANCIES TO DESIGNER BEFORE PROCEEDING WITH WORK.

REV.	ISSUED FOR	DATE
1	ISSUED FOR TENDER	JAN. 11, 2019
2	REDESIGN-PRELIMINARY TILE TENDER	NOV. 20, 2020
3	REDESIGN-PAINT AND TILE TENDER	DEC. 14, 2020

NOT FOR CONSTRUCTION

STUDIO MUNGE
25 WINGOLD AVE. TORONTO, ONTARIO CANADA M6B 1P8
416.588.1668 STUDIOMUNGE.COM

DATE
MAY 23 2016

SCALE
AS NOTED

DRAWN BY
RG, JL, RV

CHECKED BY
SS


PROJECT NUMBER
15139

PROJECT NAME
CANOPY HOTEL
YORKVILLE


387-407 BLOOR ST E & 28 SELBY ST.
TORONTO, ONTARIO
M4W 1H7 CANADA

DRAWING TITLE
WOMENS WASHROOM VANITY
DETAILS- P1 LEVEL

DRAWING NUMBER
ID902

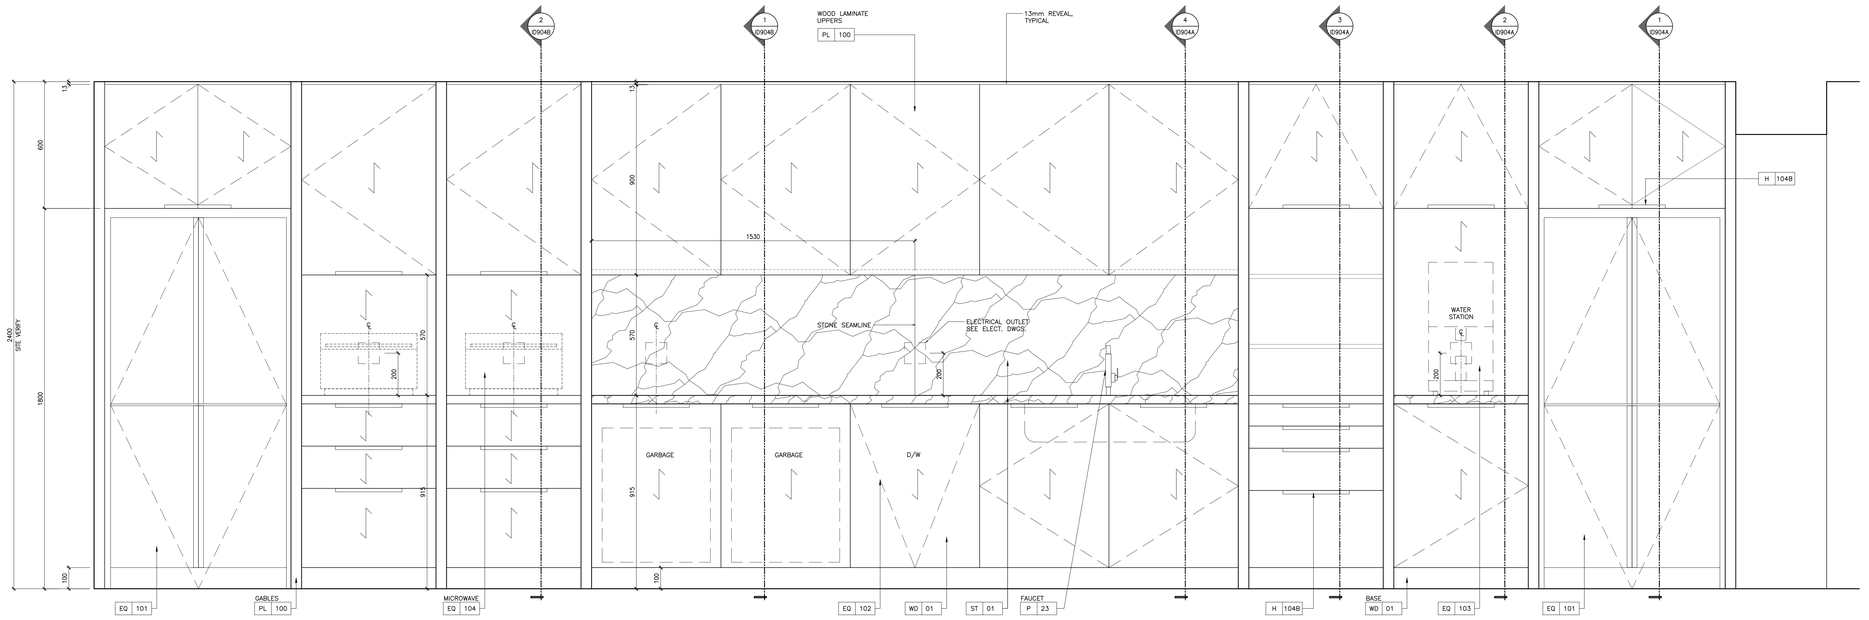

2 ID904 SCALE 1:10 | ELEVATION STAFF DINING PANTRY

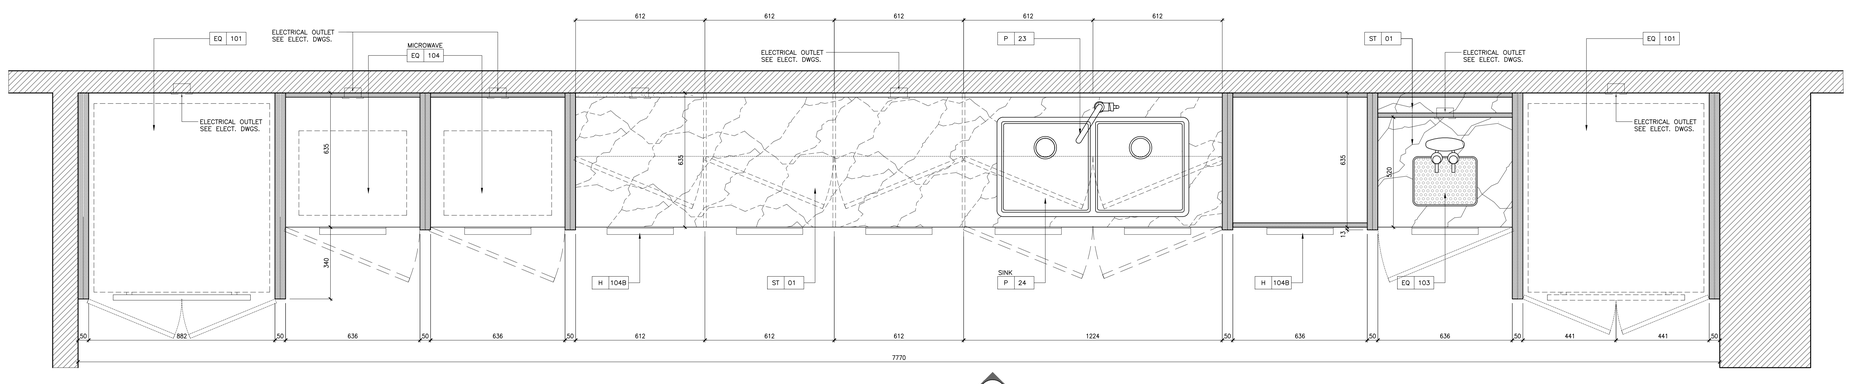

1 ID904 SCALE 1:10 | PLAN STAFF DINING PANTRY

DRAWING ARE NOT TO BE SCALED. CONTRACTOR MUST CHECK AND VERIFY ALL JOB DIMENSIONS, DRAWINGS, DETAILS AND SPECIFICATIONS, AND REPORT ANY DISCREPANCIES TO DESIGNER BEFORE PROCEEDING WITH WORK.

REV.	ISSUED FOR	DATE
1	ISSUED FOR TENDER	JAN. 11, 2019
2	REDESIGN-PRELIMINARY TILE TENDER	NOV. 20, 2020
3	REDESIGN-PAINT AND TILE TENDER	DEC. 14, 2020

NOT FOR CONSTRUCTION

STUDIO MUNGE

25 WINGOLD AVE. TORONTO, ONTARIO CANADA M6B 1P8
416.588.1668 STUDIOMUNGE.COM

DATE
MAY 23 2016

SCALE
AS NOTED

DRAWN BY
RG, JL, RV

CHECKED BY
SS


PROJECT NUMBER
15139

PROJECT NAME
CANOPY HOTEL
YORKVILLE


387-407 BLOOR ST E & 28 SELBY ST.
TORONTO, ONTARIO
M4W 1H7 CANADA

DRAWING TITLE
STAFF DINING PANTRY - P1 LEVEL


DRAWING NUMBER
ID904

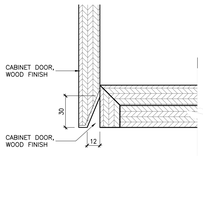


8 ID904A SCALE 1:2 | SECTION DETAIL UNDERSIDE CABINET

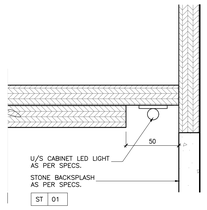


7 ID904A SCALE 1:2 | SECTION DETAIL UNDERSIDE CABINET

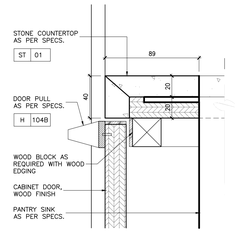


6 ID904A SCALE 1:2 | SECTION DETAIL COUNTERTOP

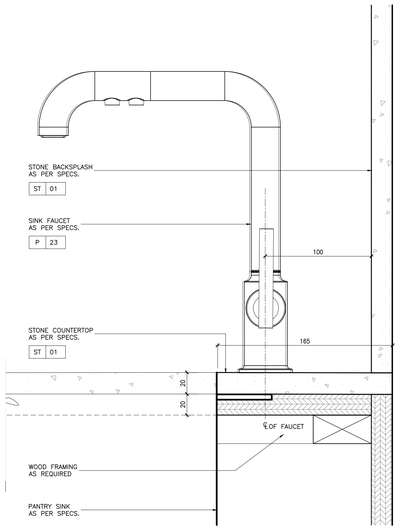


5 ID904A SCALE 1:2 | SECTION DETAIL COUNTERTOP

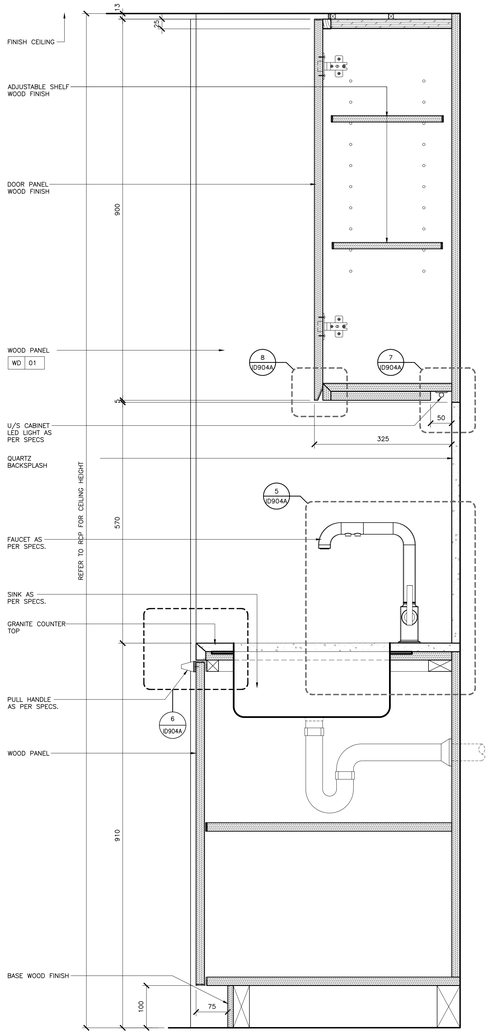


4 ID904A SCALE 1:5 | SECTION STAFF DINING PANTRY

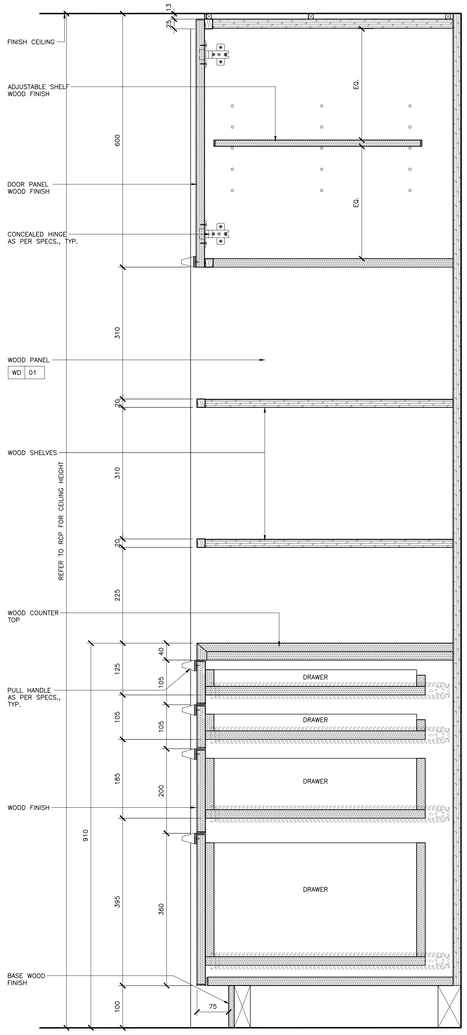

3 ID904A SCALE 1:5 | SECTION STAFF DINING PANTRY

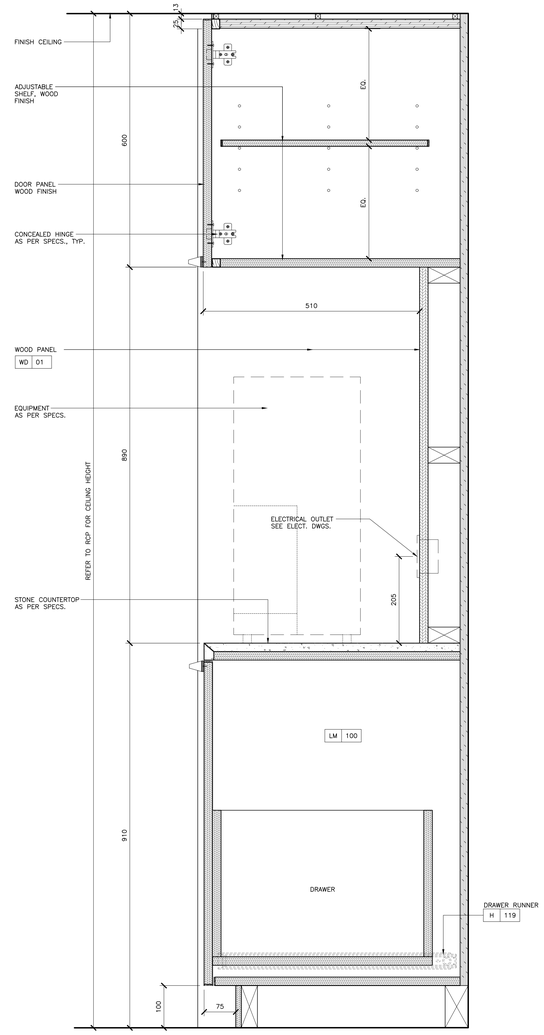

2 ID904A SCALE 1:5 | SECTION STAFF DINING PANTRY

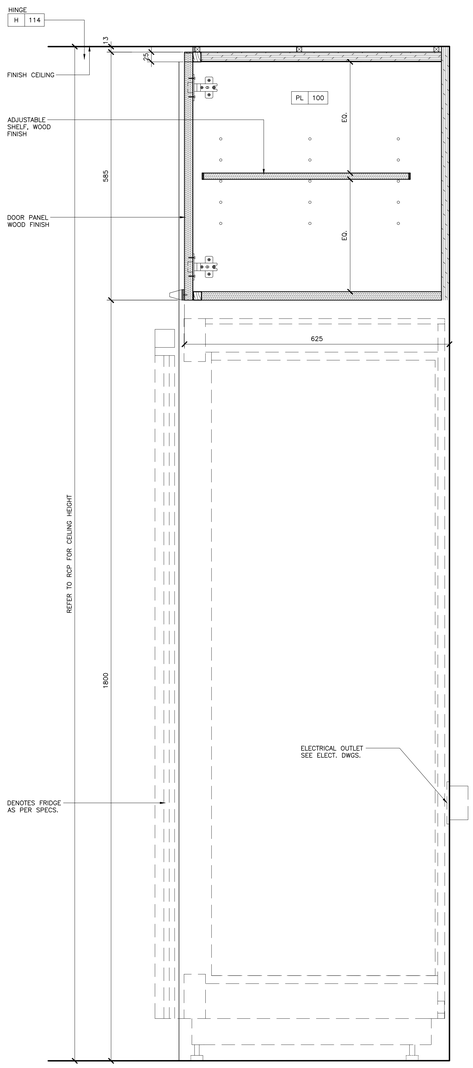

1 ID904A SCALE 1:5 | SECTION STAFF DINING PANTRY

DRAWING ARE NOT TO BE SCALED. CONTRACTOR MUST CHECK AND VERIFY ALL JOB DIMENSIONS, DRAWINGS, DETAILS AND SPECIFICATIONS, AND REPORT ANY DISCREPANCIES TO DESIGNER BEFORE PROCEEDING WITH WORK.

REV.	ISSUED FOR	DATE
1	ISSUED FOR TENDER	JAN. 11, 2019
2	REDESIGN-PRELIMINARY TILE TENDER	NOV. 20, 2020
3	REDESIGN-PAINT AND TILE TENDER	DEC. 14, 2020

NOT FOR CONSTRUCTION

STUDIO MUNGE

25 WINGOLD AVE. TORONTO, ONTARIO CANADA M6B 1P8
416.588.1668 STUDIOMUNGE.COM

DATE
MAY 23 2016

SCALE
AS NOTED

DRAWN BY
RG, JL, RV

CHECKED BY
SS


PROJECT NUMBER
15139

PROJECT NAME
CANOPY HOTEL
YORKVILLE


387-407 BLOOR ST E & 28 SELBY ST.
TORONTO, ONTARIO
M4W 1H7 CANADA

DRAWING TITLE
STAFF DINING PANTRY - P1 LEVEL

DRAWING NUMBER
ID904A

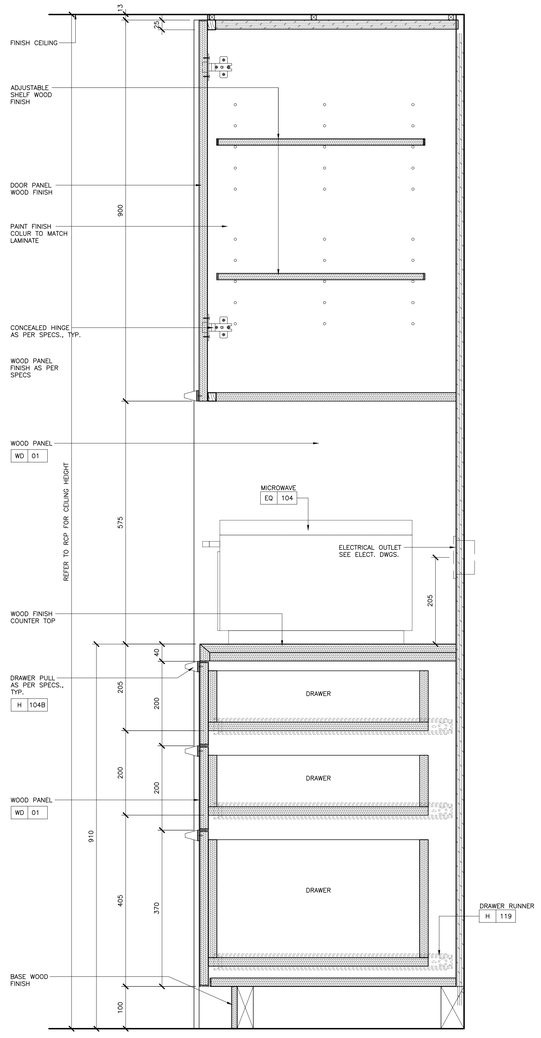

2 ID904B SCALE 1:5 | SECTION STAFF DINING PANTRY

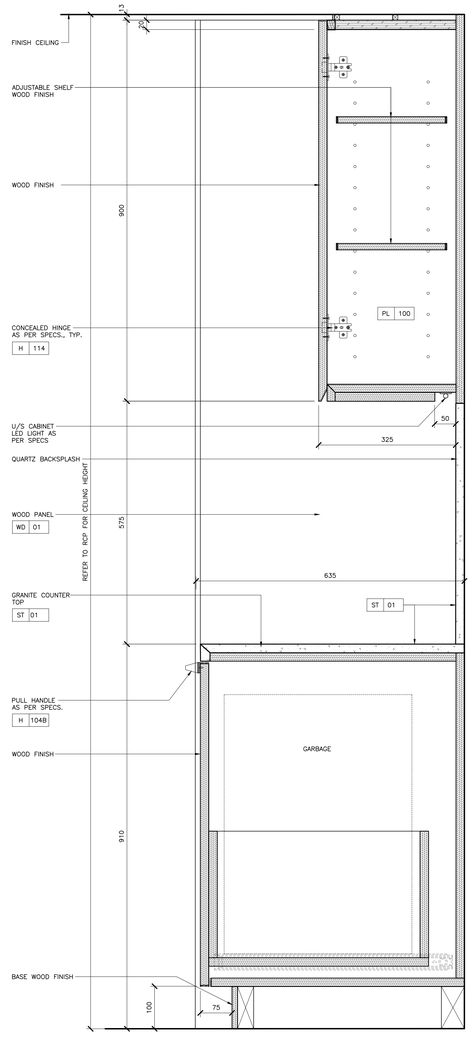

1 ID904B SCALE 1:5 | SECTION STAFF DINING PANTRY

DRAWING ARE NOT TO BE SCALED. CONTRACTOR MUST CHECK AND VERIFY ALL JOB DIMENSIONS, DRAWINGS, DETAILS AND SPECIFICATIONS, AND REPORT ANY DISCREPANCIES TO DESIGNER BEFORE PROCEEDING WITH WORK.

REV.	ISSUED FOR	DATE
1	ISSUED FOR TENDER	JAN. 11, 2019
2	REDESIGN-PRELIMINARY TILE TENDER	NOV. 20, 2020
3	REDESIGN-PAINT AND TILE TENDER	DEC. 14, 2020

NOT FOR CONSTRUCTION

STUDIO MUNGE

25 WINGOLD AVE, TORONTO, ONTARIO CANADA M6B 1P8
416.588.1668 STUDIOMUNGE.COM

DATE
MAY 23 2016

SCALE
AS NOTED

DRAWN BY
RG, JL, RV

CHECKED BY
SS


PROJECT NUMBER
15139

PROJECT NAME
CANOPY HOTEL
YORKVILLE


387-407 BLOOR ST E & 28 SELBY ST.
TORONTO, ONTARIO
M4W 1H7 CANADA

DRAWING TITLE
STAFF DINING PANTRY - P1 LEVEL


DRAWING NUMBER
ID904B

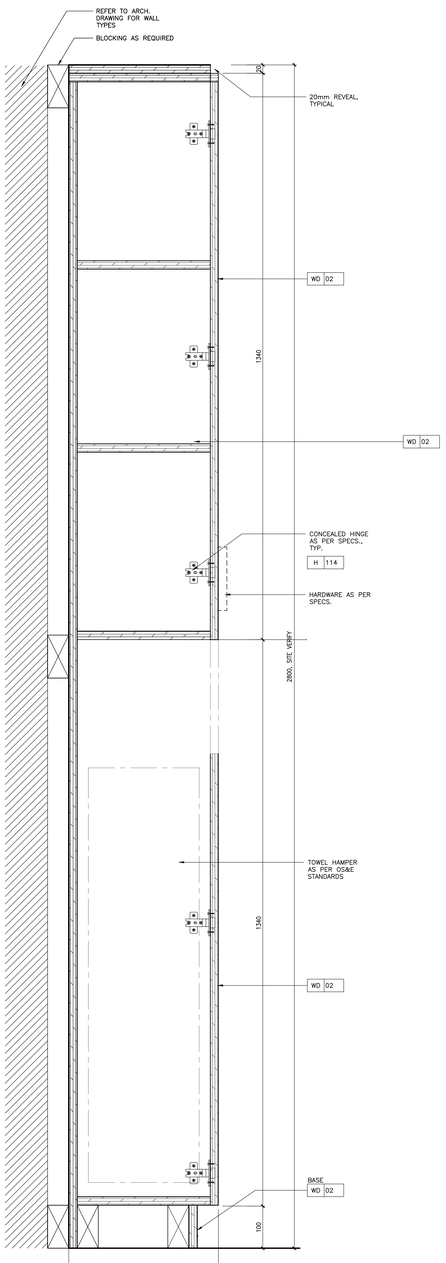


6 ID908 SCALE 1:5 | VERTICAL SECTION TRANSFER LOUNGE LOCKERS

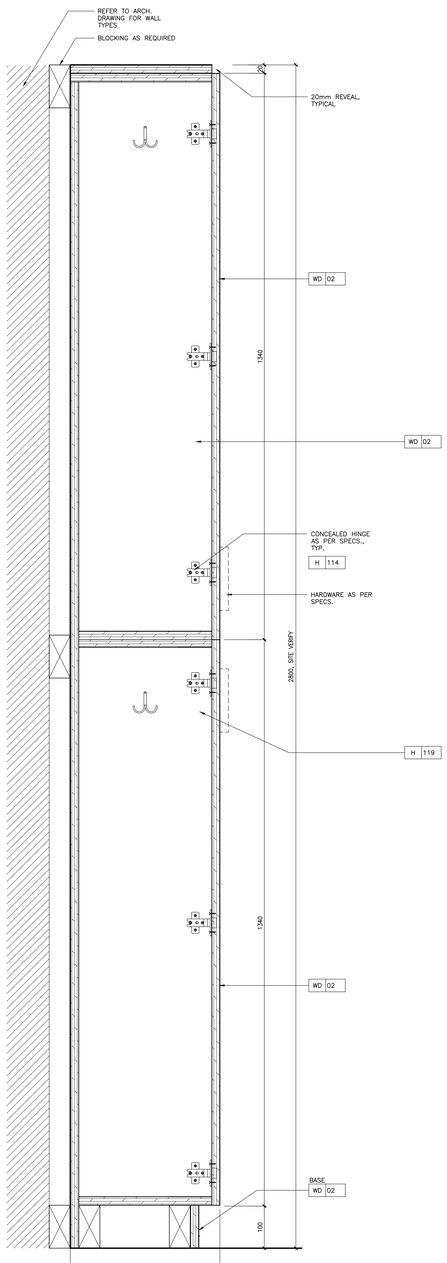


5 ID908 SCALE 1:5 | VERTICAL SECTION TRANSFER LOUNGE LOCKERS

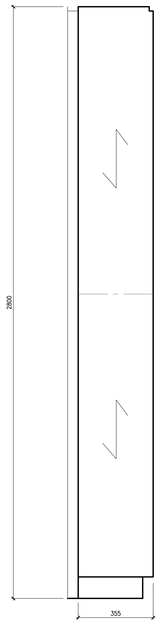

4 ID908 SCALE 1:10 | TYPICAL SIDE ELEVATION TRANSFER LOUNGE LOCKERS

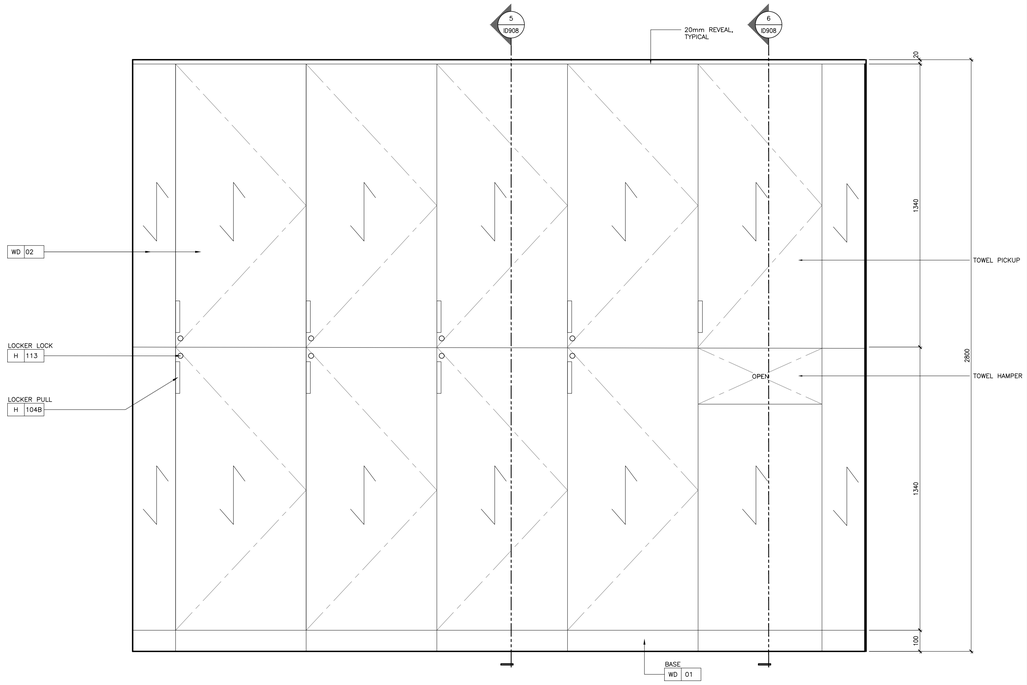

3 ID908 SCALE 1:10 | TYPICAL FRONT ELEVATION TRANSFER LOUNGE LOCKERS

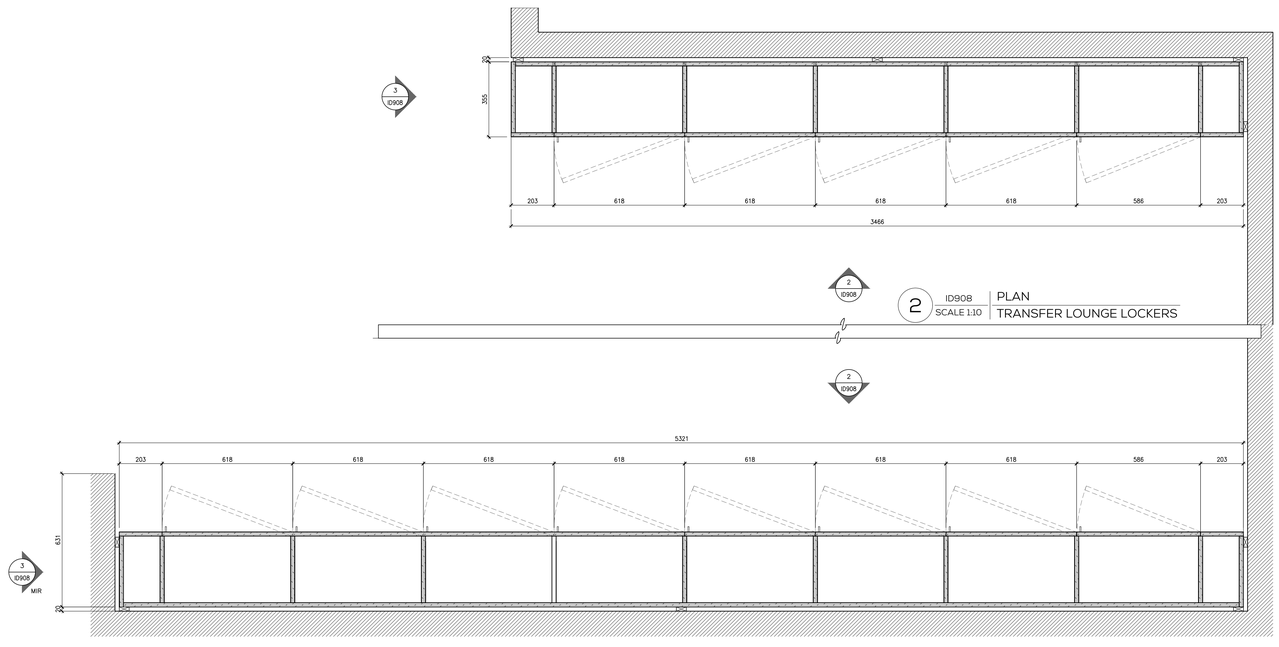

2 ID908 SCALE 1:10 | PLAN TRANSFER LOUNGE LOCKERS

1 ID908 SCALE 1:10 | PLAN TRANSFER LOUNGE LOCKERS

DRAWING ARE NOT TO BE SCALED. CONTRACTOR MUST CHECK AND VERIFY ALL JOB DIMENSIONS, DRAWINGS, DETAILS AND SPECIFICATIONS, AND REPORT ANY DISCREPANCIES TO DESIGNER BEFORE PROCEEDING WITH WORK.

REV.	ISSUED FOR	DATE
1	ISSUED FOR TENDER	JAN. 11, 2019
2	REDESIGN-PAINT AND TILE TENDER	DEC. 14, 2020

NOT FOR CONSTRUCTION

STUDIO MUNGE

25 WINGOLD AVE. TORONTO, ONTARIO CANADA M6B 1P8
416.588.1668 STUDIOMUNGE.COM

DATE
MAY 23 2016

SCALE
AS NOTED

DRAWN BY	CHECKED BY
RG, JL, RV	SS


PROJECT NUMBER
15139

PROJECT NAME
CANOPY HOTEL
YORKVILLE


387-407 BLOOR ST E & 28 SELBY ST.
TORONTO, ONTARIO
M4W 1H7 CANADA

DRAWING TITLE
TRANSFER LOUNGE LOCKERS - SECOND FLOOR


DRAWING NUMBER
ID908

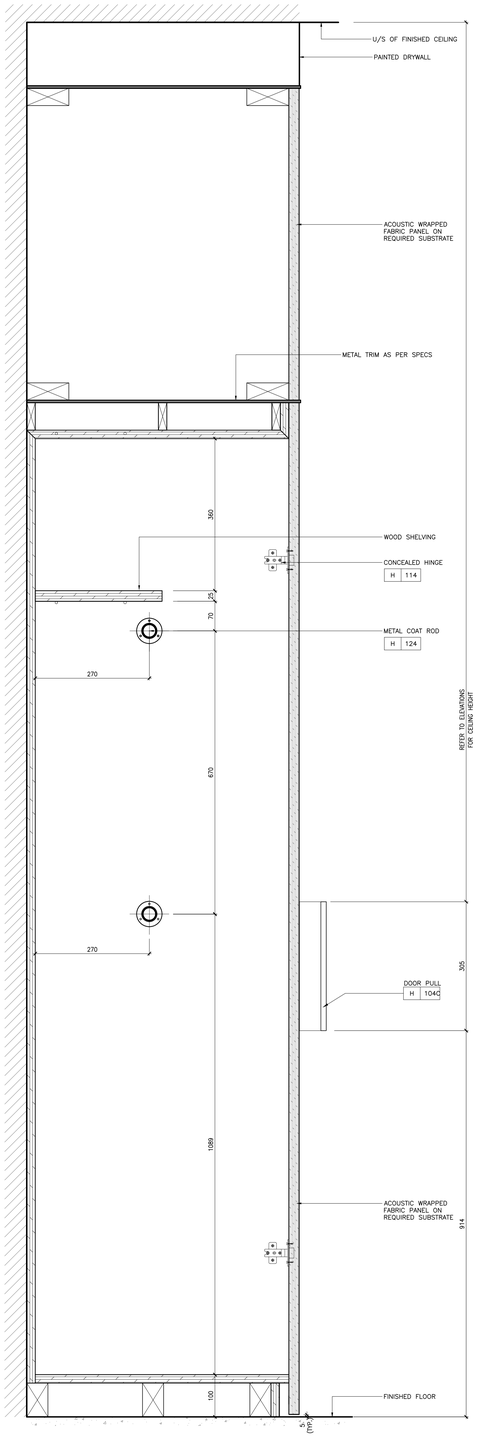


4 ID910 SCALE 1:5 | SECTION MEETING ROOM CLOSET

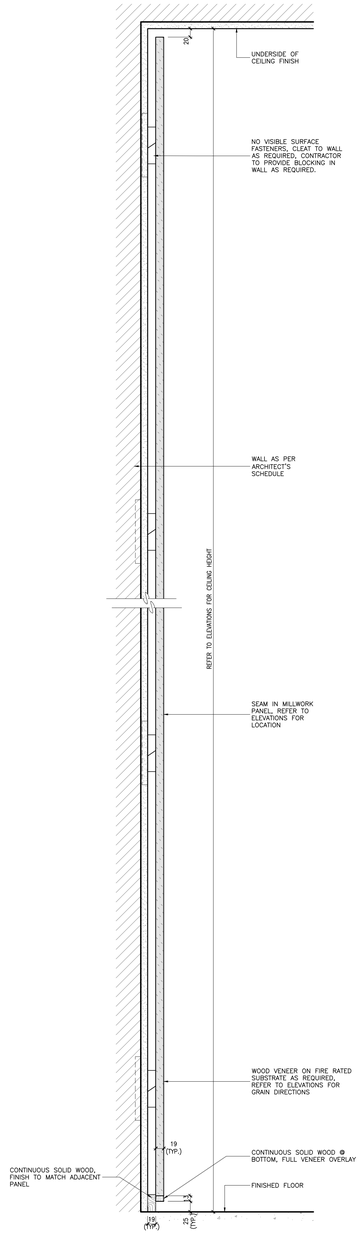

3 ID910 SCALE 1:5 | SECTION MEETING ROOM CLOSET

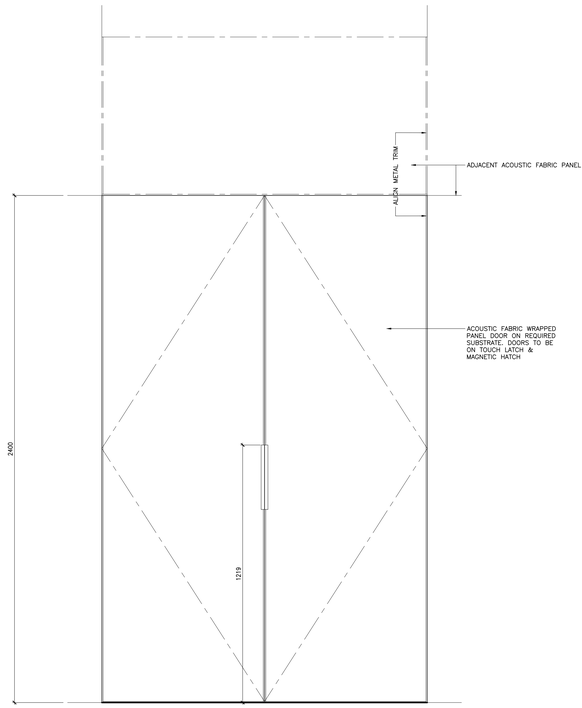

2 ID910 SCALE 1:10 | ELEVATION MEETING ROOM CLOSET

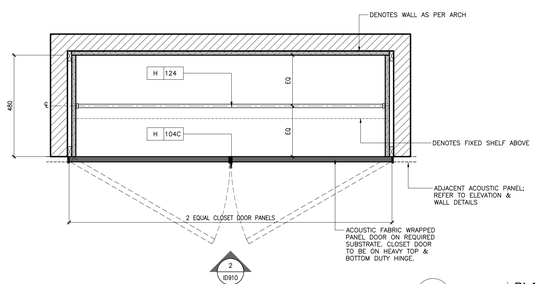

1 ID910 SCALE 1:10 | PLAN MEETING ROOM CLOSET

DRAWING ARE NOT TO BE SCALED. CONTRACTOR MUST CHECK AND VERIFY ALL JOB DIMENSIONS, DRAWINGS, DETAILS AND SPECIFICATIONS, AND REPORT ANY DISCREPANCIES TO DESIGNER BEFORE PROCEEDING WITH WORK.

REV.	ISSUED FOR	DATE
1	ISSUED FOR TENDER	JAN. 11, 2019
2	REDESIGN-PAINT AND TILE TENDER	DEC. 14, 2020

NOT FOR CONSTRUCTION

STUDIO MUNGE

25 WINGOLD AVE. TORONTO, ONTARIO CANADA M6B 1P8
416.588.1668 STUDIOMUNGE.COM

DATE
MAY 23 2016

SCALE
AS NOTED

DRAWN BY	CHECKED BY
RG, JL, RV	SS


PROJECT NUMBER
15139

PROJECT NAME
CANOPY HOTEL
YORKVILLE


387-407 BLOOR ST E & 28 SELBY ST.
TORONTO, ONTARIO
M4W 1H7 CANADA

DRAWING TITLE
MEETING ROOM CLOSET DETAILS - SECOND FLOOR


DRAWING NUMBER
ID910

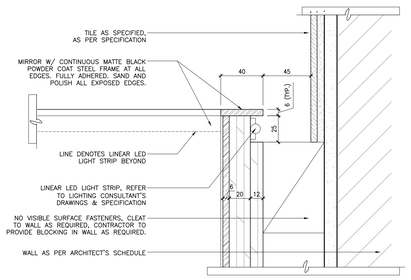


11 ID915 SCALE 1:2 **SECTION DETAIL** MEN'S WASHROOM VANITY

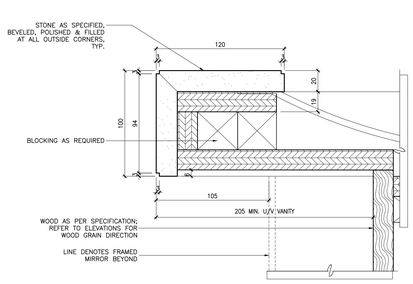


10 ID915 SCALE 1:2 **SECTION DETAIL** MEN'S WASHROOM VANITY

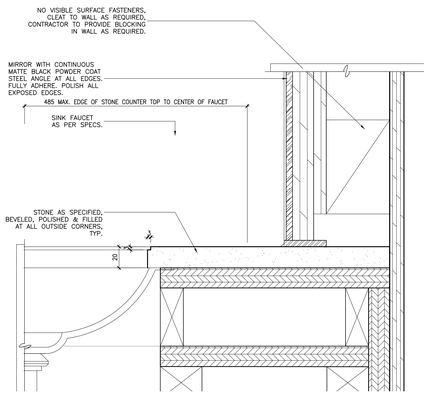


9 ID915 SCALE 1:2 **SECTION DETAIL** MEN'S WASHROOM VANITY

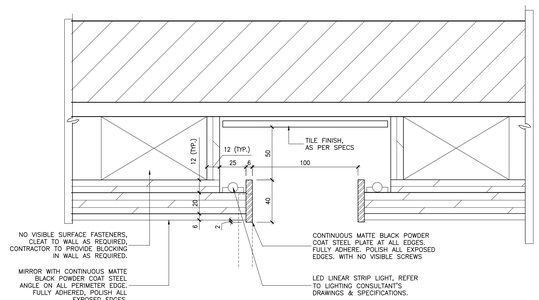


8 ID915 SCALE 1:2 **PLAN DETAIL** MEN'S WASHROOM VANITY

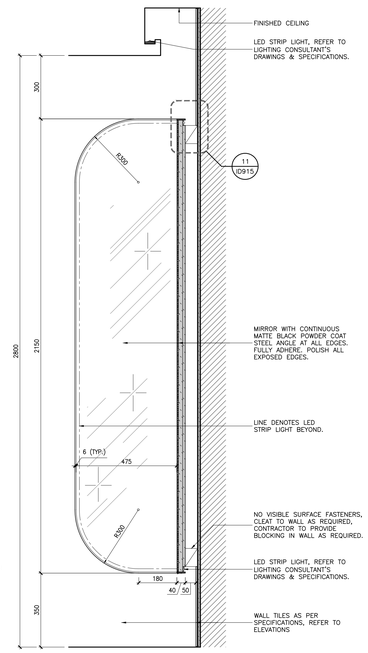


3 ID915 SCALE 1:10 **SIDE ELEVATION** MEN'S WASHROOM VANITY

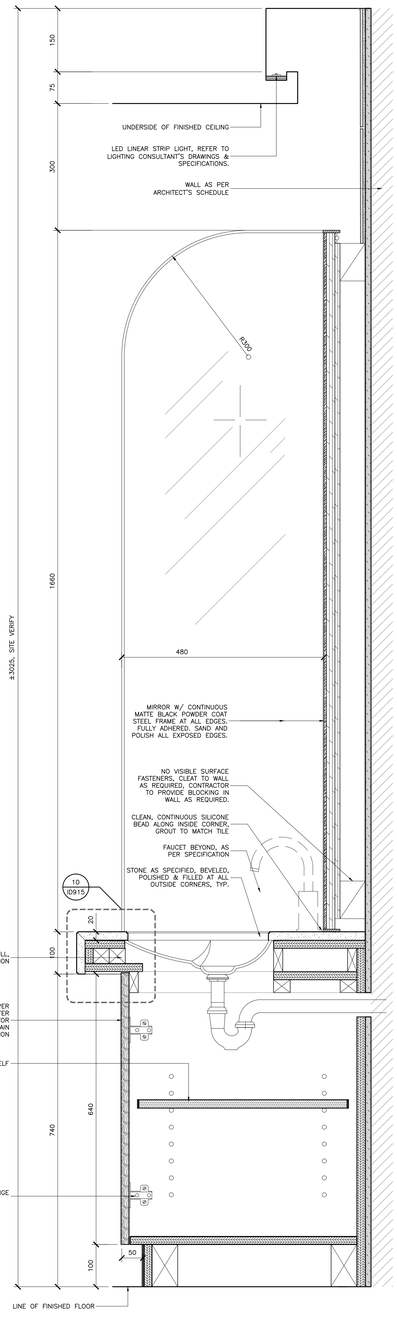


6 ID915 SCALE 1:5 **SECTION** MEN'S WASHROOM VANITY

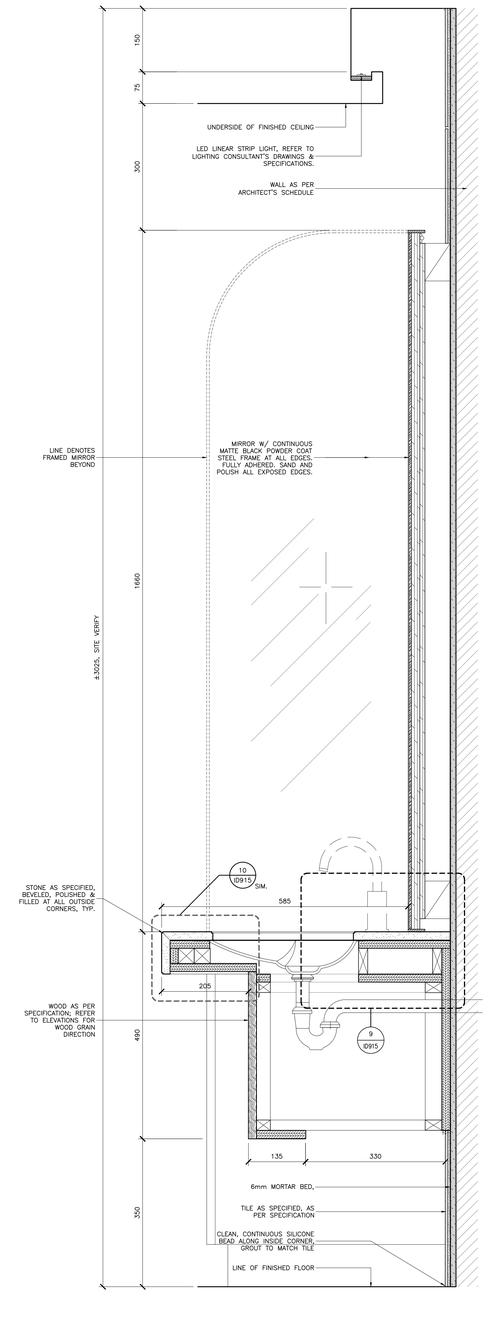


5 ID915 SCALE 1:5 **SECTION** MEN'S WASHROOM VANITY

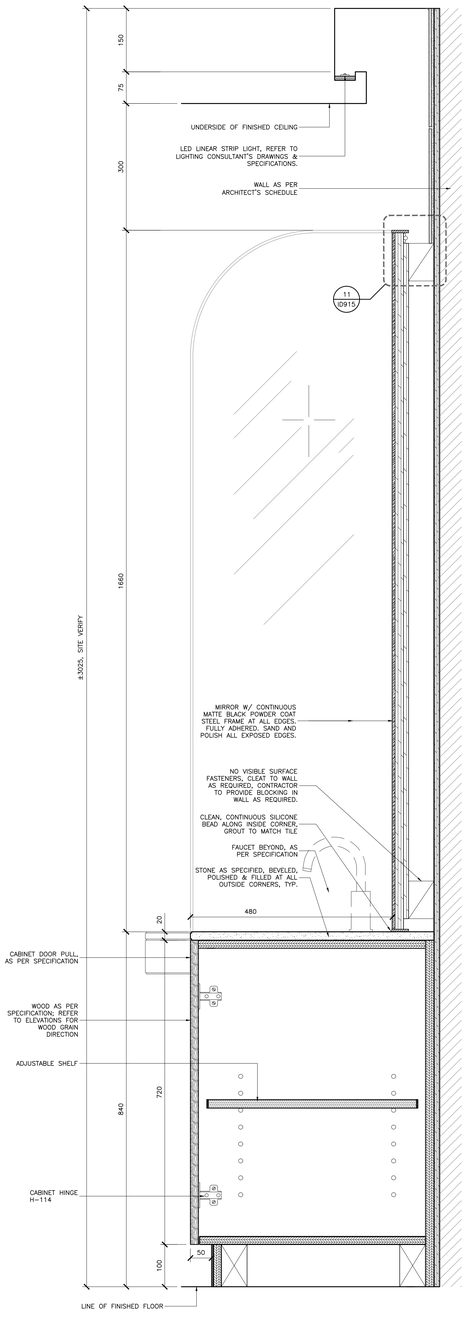


4 ID915 SCALE 1:5 **SECTION** MEN'S WASHROOM VANITY

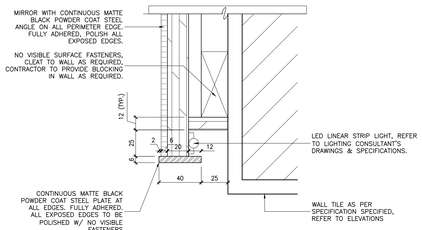

7 ID915 SCALE 1:2 **PLAN DETAIL** MEN'S WASHROOM VANITY

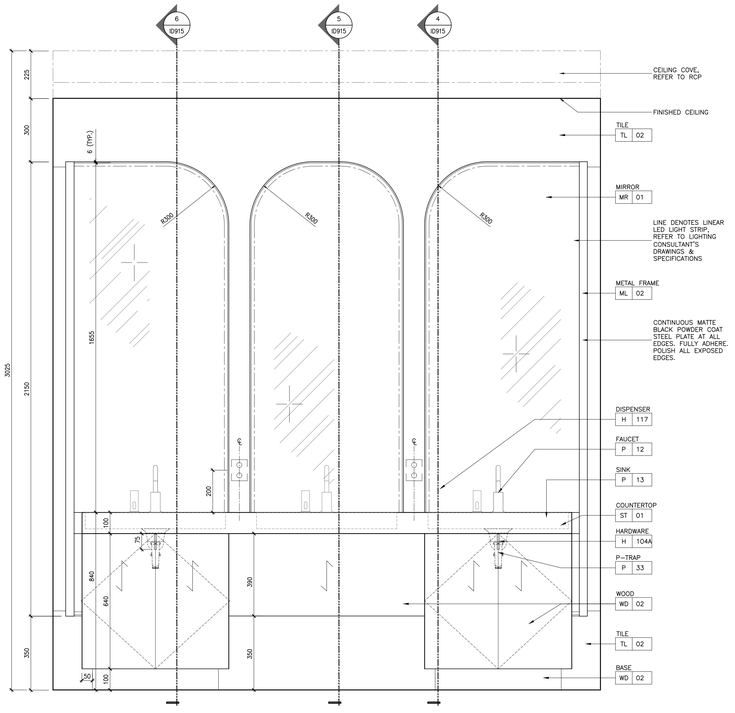

2 ID915 SCALE 1:10 **ELEVATION** MEN'S WASHROOM VANITY

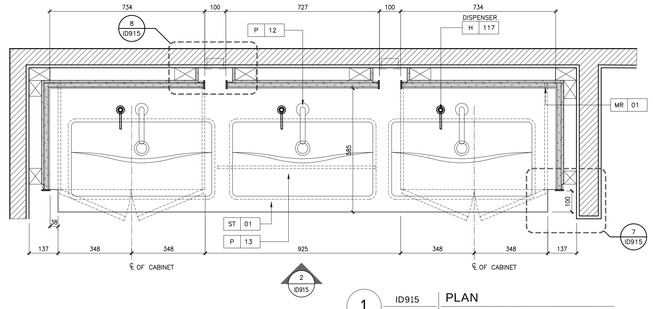

1 ID915 SCALE 1:10 **PLAN** MEN'S WASHROOM VANITY

DRAWING ARE NOT TO BE SCALED. CONTRACTOR MUST CHECK AND VERIFY ALL JOB DIMENSIONS. DRAWINGS, DETAILS AND SPECIFICATIONS, AND REPORT ANY DISCREPANCIES TO DESIGNER BEFORE PROCEEDING WITH WORK.

REV.	ISSUED FOR	DATE
1	ISSUED FOR TENDER	JAN. 11, 2019
2	REDESIGN-PRELIMINARY TILE TENDER	NOV. 20, 2020
3	REDESIGN-PAINT AND TILE TENDER	DEC. 14, 2020

NOT FOR CONSTRUCTION

STUDIO MUNGE

25 WINGOLD AVE. TORONTO, ONTARIO CANADA M6B 1P8
416.588.1668 STUDIOMUNGE.COM

DATE
MAY 23 2016

SCALE
AS NOTED

DRAWN BY
RG, JL, RV

CHECKED BY
SS


PROJECT NUMBER
15139

PROJECT NAME
CANOPY HOTEL
YORKVILLE


387-407 BLOOR ST E & 28 SELBY ST.
TORONTO, ONTARIO
M4W 1H7 CANADA

DRAWING TITLE
MEN'S VANITY DETAILS - SECOND FLOOR


DRAWING NUMBER
ID915

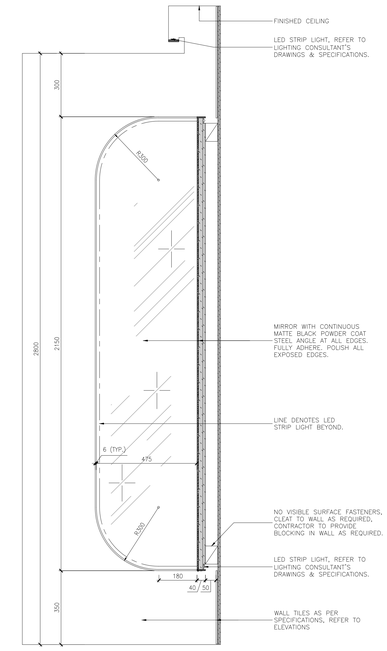

3 ID916 SCALE 1:10 — ELEVATION WOMEN'S WASHROOM VANITY

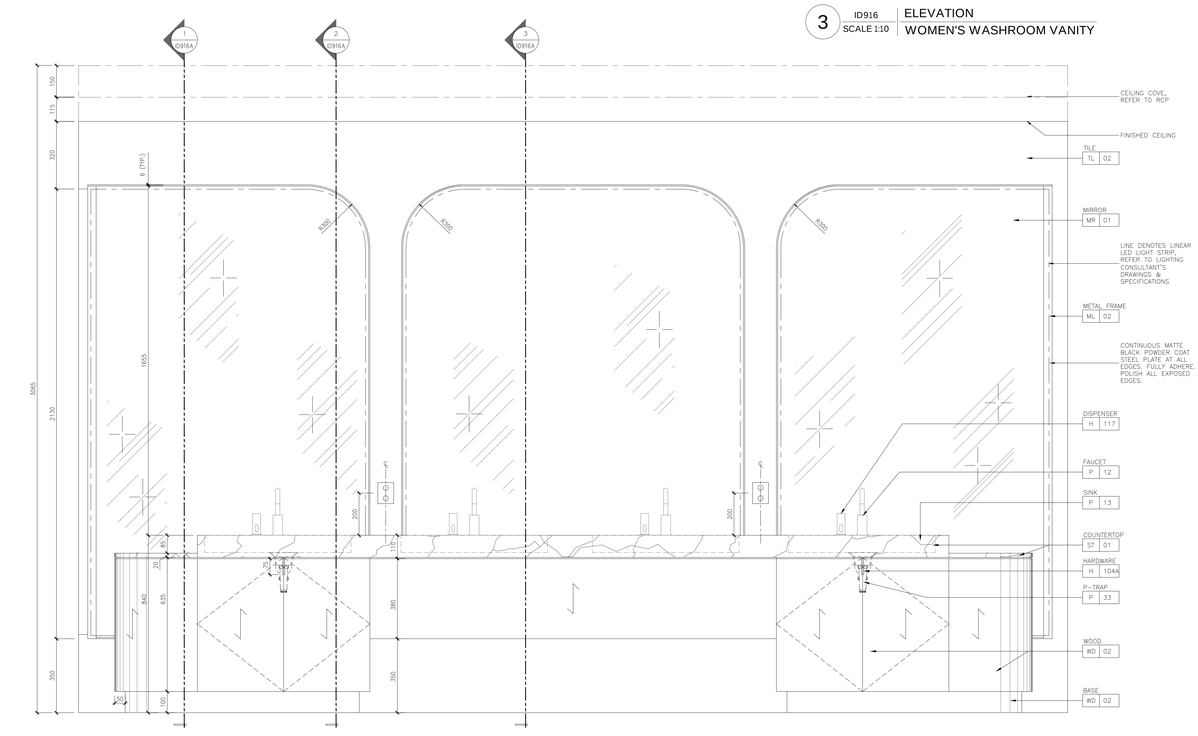

2 ID916 SCALE 1:10 — ELEVATION WOMEN'S WASHROOM VANITY

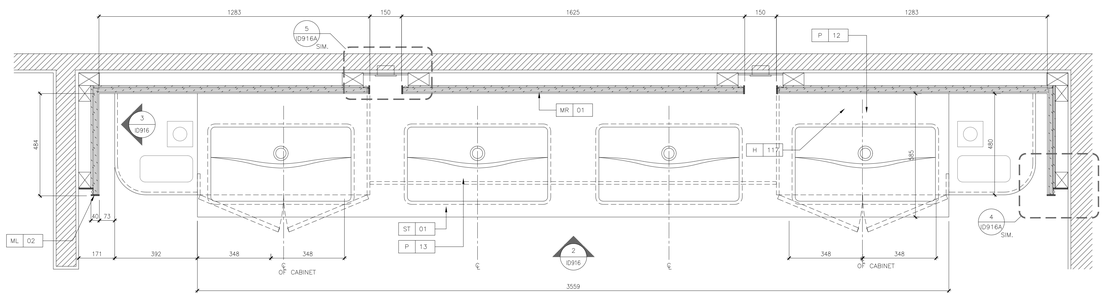

1 ID916 SCALE 1:10 — PLAN WOMEN'S WASHROOM VANITY

DRAWING ARE NOT TO BE SCALED. CONTRACTOR MUST CHECK AND VERIFY ALL JOB DIMENSIONS. DRAWINGS, DETAILS AND SPECIFICATIONS, AND REPORT ANY DISCREPANCIES TO DESIGNER BEFORE PROCEEDING WITH WORK.

REV.	ISSUED FOR	DATE
1	TENDER	DEC. 07, 2018
2	REDESIGN-PRELIMINARY TILE TENDER	NOV. 20, 2020
3	REDESIGN-PAINT AND TILE TENDER	DEC. 14, 2020

NOT FOR CONSTRUCTION

STUDIO MUNGE

25 WINGOLD AVE. TORONTO, ONTARIO CANADA M6B 1P8
416.588.1668 STUDIOMUNGE.COM

DATE
MAY 23 2016

SCALE
AS NOTED

DRAWN BY | CHECKED BY


PROJECT NUMBER
15139

PROJECT NAME
CANOPY HOTEL
YORKVILLE


387-407 BLOOR ST E & 28 SELBY ST.
TORONTO, ONTARIO
M4W 1H7 CANADA

DRAWING TITLE
WOMEN'S VANITY DETAILS - SECOND FLOOR


DRAWING NUMBER
ID916

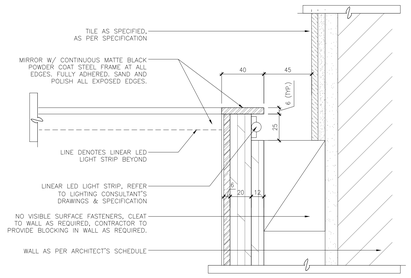


8 ID916A SCALE 1:2 — SECTION DETAIL - METAL FRAME / LIGHT DETAIL
WOMEN'S WASHROOM VANITY

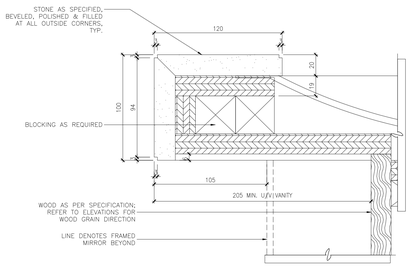


7 ID916A SCALE 1:2 — SECTION DETAIL - STONE PROFILE
WOMEN'S WASHROOM VANITY

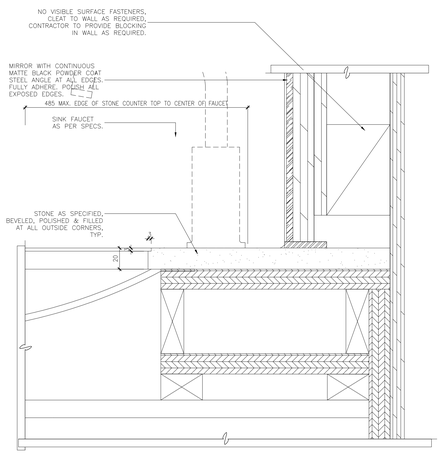


6 ID916A SCALE 1:2 — SECTION DETAIL - STONE PROFILE AT SINK
WOMEN'S WASHROOM VANITY

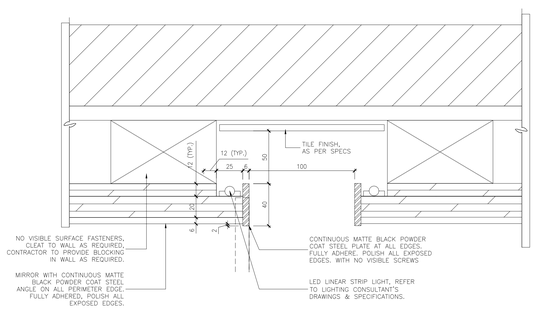



5 ID916A SCALE 1:2 — PLAN DETAIL - FRAMED MIRROR & TILE
WOMEN'S WASHROOM VANITY

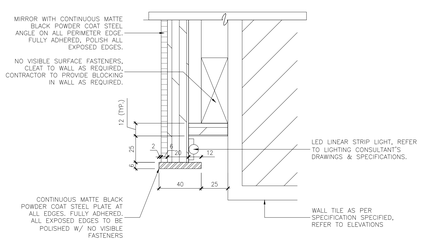

4 ID916A SCALE 1:2 — PLAN DETAIL - METAL FRAME / LIGHT DETAIL
WOMEN'S WASHROOM VANITY

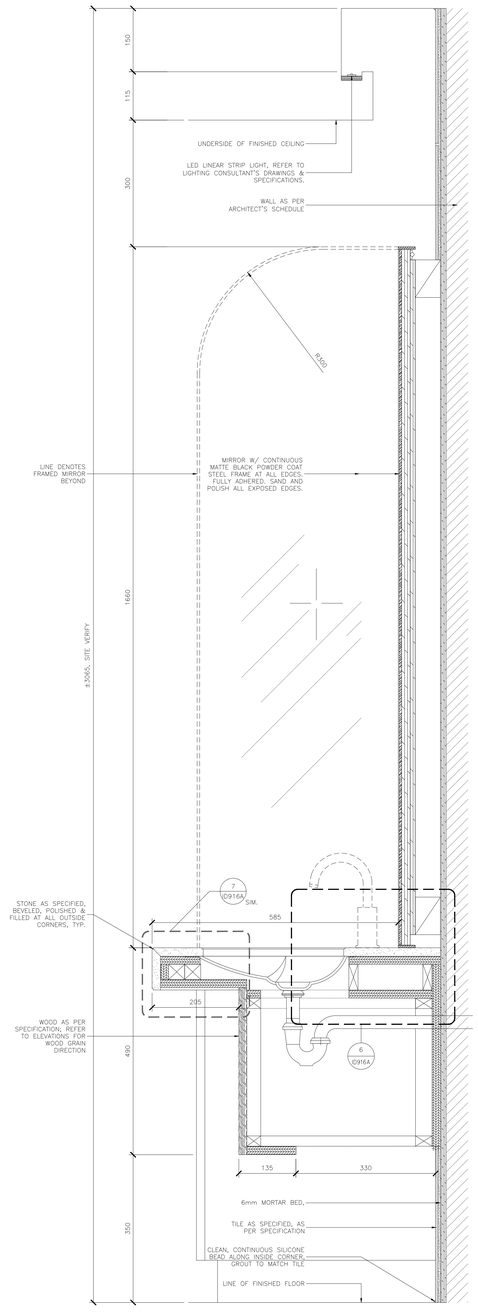

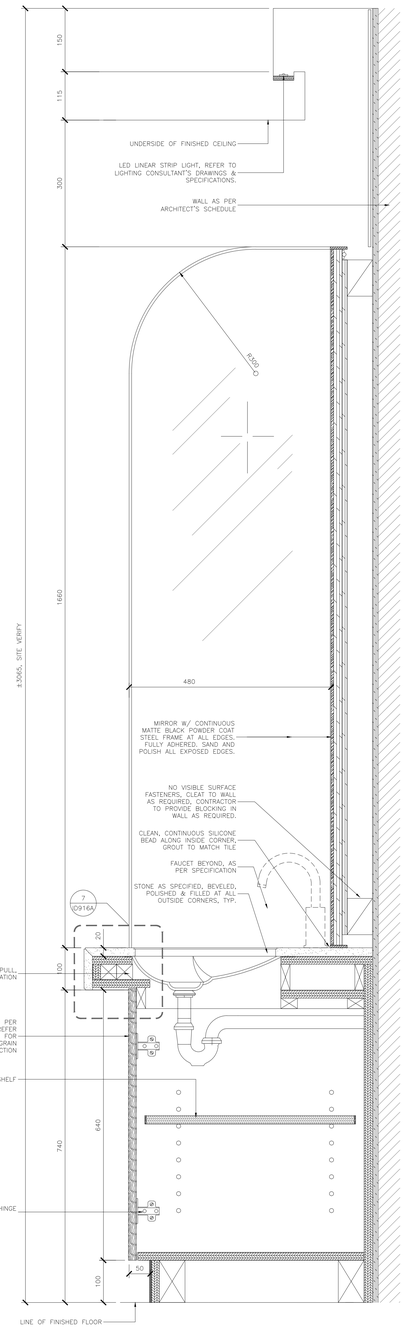

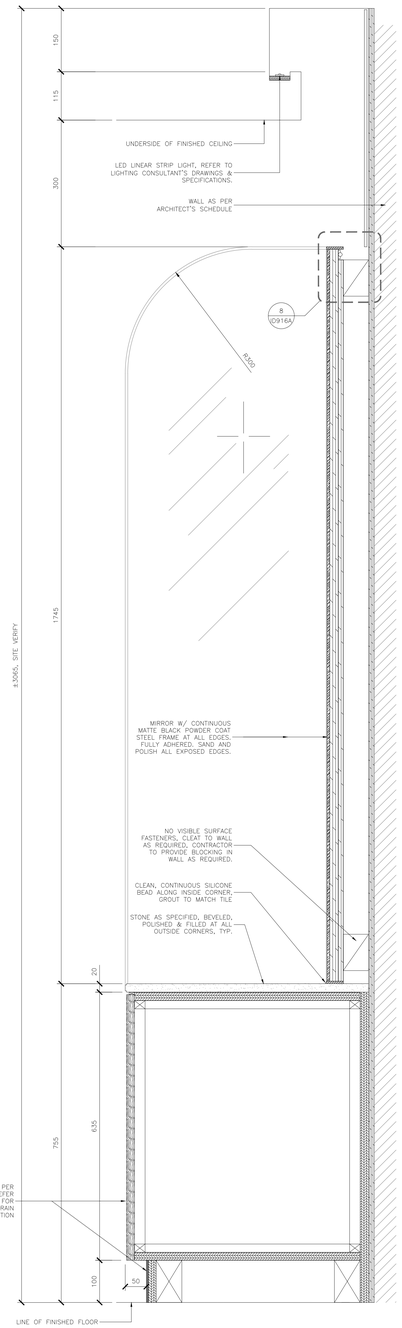

DRAWING ARE NOT TO BE SCALED. CONTRACTOR MUST CHECK AND VERIFY ALL JOB DIMENSIONS. DRAWINGS, DETAILS AND SPECIFICATIONS, AND REPORT ANY DISCREPANCIES TO DESIGNER BEFORE PROCEEDING WITH WORK.

REV.	ISSUED FOR	DATE
1	ISSUED FOR TENDER	JAN. 11, 2018
2	REDESIGN-PRELIMINARY TILE TENDER	NOV. 20, 2020
3	REDESIGN-PAINT AND TILE TENDER	DEC. 14, 2020

NOT FOR CONSTRUCTION

STUDIO MUNGE

25 WINGOLD AVE. TORONTO, ONTARIO CANADA M6B 1P8
416.588.1668 STUDIOMUNGE.COM

DATE
MAY 23 2016

SCALE
AS NOTED

DRAWN BY | CHECKED BY


PROJECT NUMBER
15139

PROJECT NAME
CANOPY HOTEL
YORKVILLE


387-407 BLOOR ST E & 28 SELBY ST.
TORONTO, ONTARIO
M4W 1H7 CANADA

DRAWING TITLE
WOMEN'S VANITY DETAILS - SECOND FLOOR


DRAWING NUMBER
ID916A

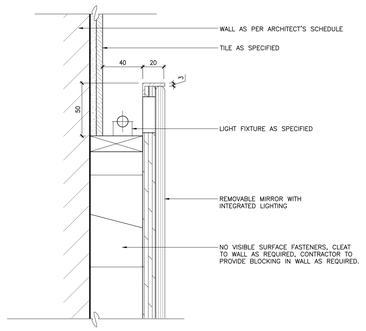


4 ID917 SCALE 1:2 | VERTICAL SECTION DETAIL | U/V TRANSFER LOUNGE VANITY

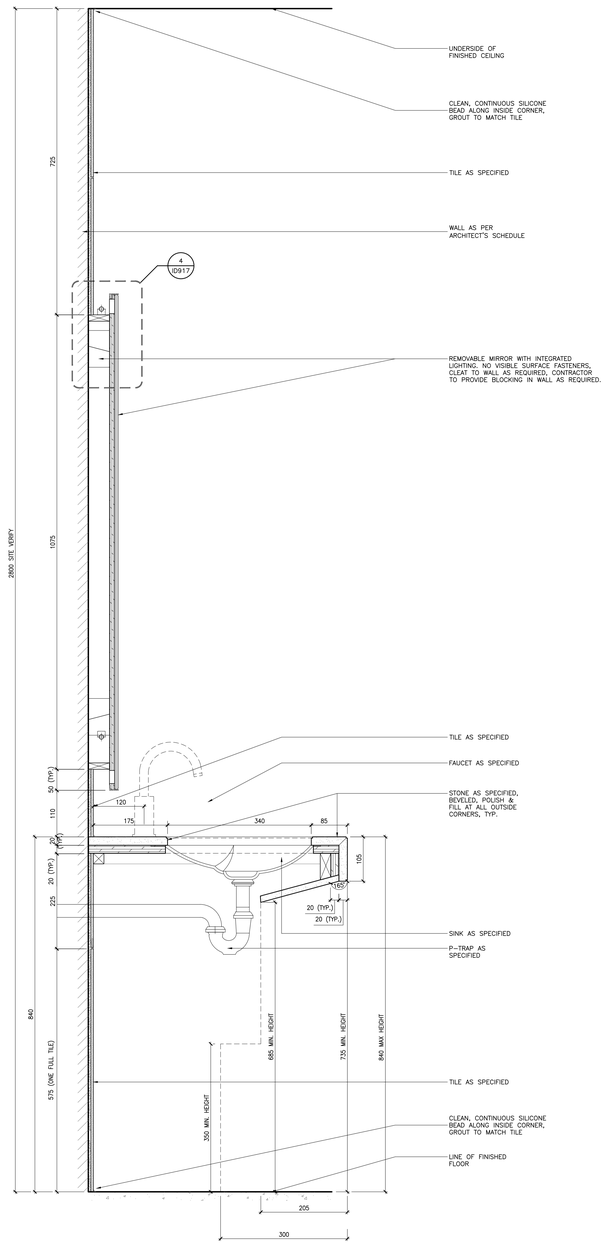

3 ID917 SCALE 1:5 | VERTICAL SECTION | U/V TRANSFER LOUNGE VANITY

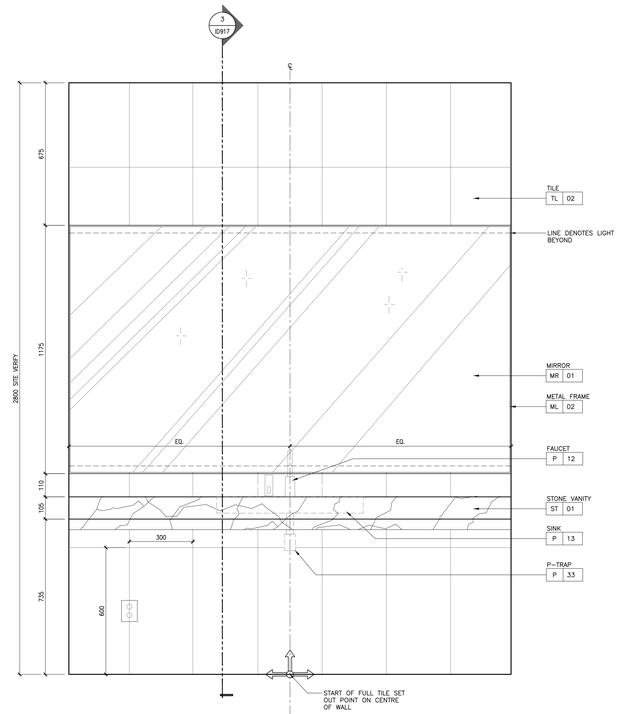

2 ID917 SCALE 1:10 | ELEVATION | U/V TRANSFER LOUNGE VANITY

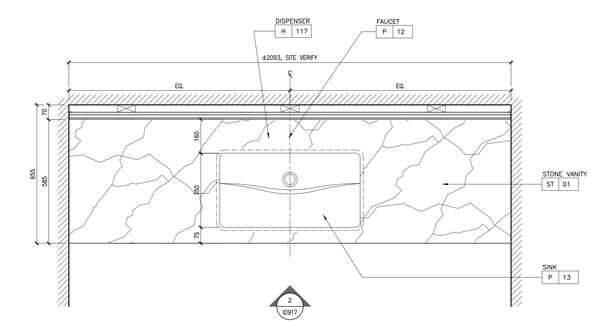

1 ID917 SCALE 1:10 | PLAN | U/V TRANSFER LOUNGE VANITY

DRAWING ARE NOT TO BE SCALED. CONTRACTOR MUST CHECK AND VERIFY ALL JOB DIMENSIONS, DRAWINGS, DETAILS AND SPECIFICATIONS, AND REPORT ANY DISCREPANCIES TO DESIGNER BEFORE PROCEEDING WITH WORK.

REV.	ISSUED FOR	DATE
1	ISSUED FOR TENDER	JAN. 11, 2019
2	REDESIGN-PRELIMINARY TILE TENDER	NOV. 20, 2020
3	REDESIGN-PAINT AND TILE TENDER	DEC. 14, 2020

NOT FOR CONSTRUCTION

STUDIO MUNGE

25 WINGOLD AVE. TORONTO, ONTARIO CANADA M6B 1P8
416.588.1668 STUDIOMUNGE.COM

DATE
MAY 23 2016

SCALE
AS NOTED

DRAWN BY: JL | CHECKED BY: SS


PROJECT NUMBER
15139

PROJECT NAME
CANOPY HOTEL
YORKVILLE


387-407 BLOOR ST E & 28 SELBY ST.
TORONTO, ONTARIO
M4W 1H7 CANADA

DRAWING TITLE
TRANSFER LOUNGE VANITY
DETAILS - SECOND FLOOR


DRAWING NUMBER
ID917

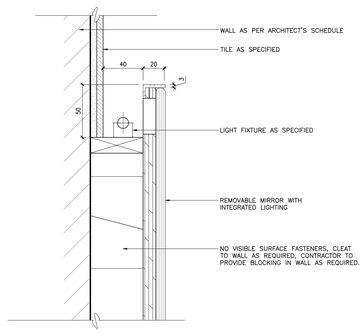


4 ID918 SCALE 1:2 | VERTICAL SECTION DETAIL TRANSFER LOUNGE VANITY

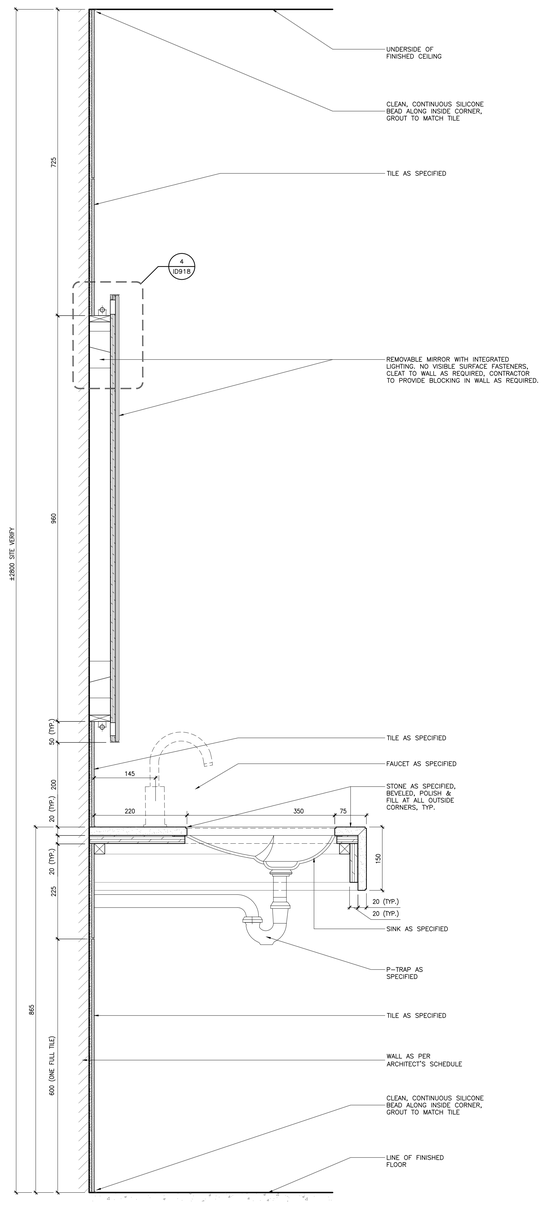

3 ID918 SCALE 1:5 | VERTICAL SECTION TRANSFER LOUNGE VANITY

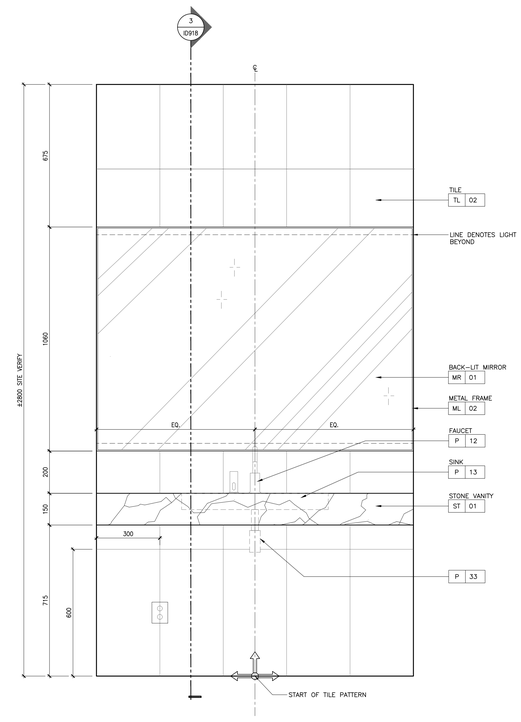

2 ID918 SCALE 1:10 | ELEVATION TRANSFER LOUNGE VANITY

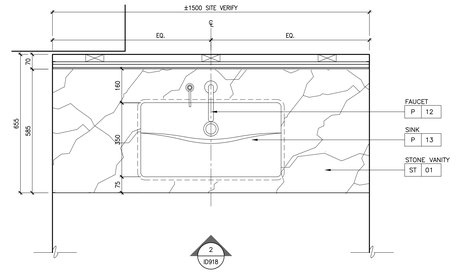

1 ID918 SCALE 1:10 | PLAN TRANSFER LOUNGE VANITY

DRAWING ARE NOT TO BE SCALED. CONTRACTOR MUST CHECK AND VERIFY ALL JOB DIMENSIONS, DRAWINGS, DETAILS AND SPECIFICATIONS, AND REPORT ANY DISCREPANCIES TO DESIGNER BEFORE PROCEEDING WITH WORK.

REV.	ISSUED FOR	DATE
1	ISSUED FOR TENDER	JAN. 11, 2019
2	REDESIGN-PRELIMINARY TILE TENDER	NOV. 20, 2020
3	REDESIGN-PAINT AND TILE TENDER	DEC. 14, 2020

NOT FOR CONSTRUCTION

STUDIO MUNGE

25 WINGOLD AVE. TORONTO, ONTARIO CANADA M6B 1P8
416.588.1668 STUDIOMUNGE.COM

DATE
MAY 23 2016

SCALE
AS NOTED

DRAWN BY
RG, JL, RV

CHECKED BY
SS


PROJECT NUMBER
15139

PROJECT NAME
CANOPY HOTEL
YORKVILLE


387-407 BLOOR ST E & 28 SELBY ST.
TORONTO, ONTARIO
M4W 1H7 CANADA

DRAWING TITLE
TRANSFER LOUNGE VANITY 2
DETAILS - SECOND FLOOR


DRAWING NUMBER
ID918

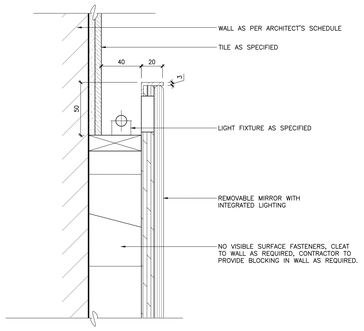


4 | ID919 SCALE 1:2 | VERTICAL SECTION DETAIL STAFF WASHROOM VANITY

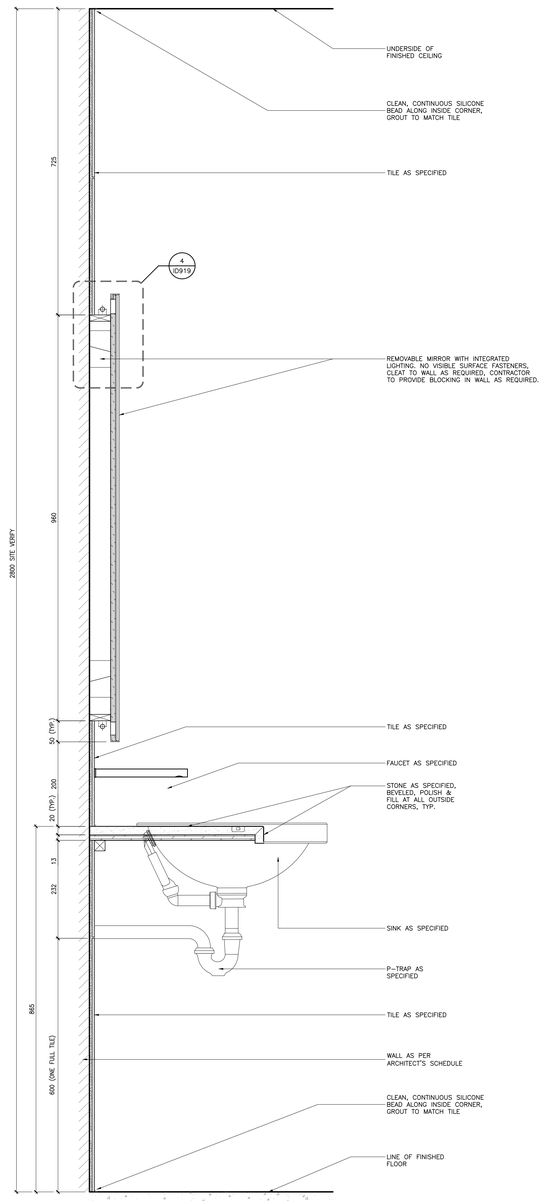

3 | ID919 SCALE 1:5 | VERTICAL SECTION STAFF WASHROOM VANITY

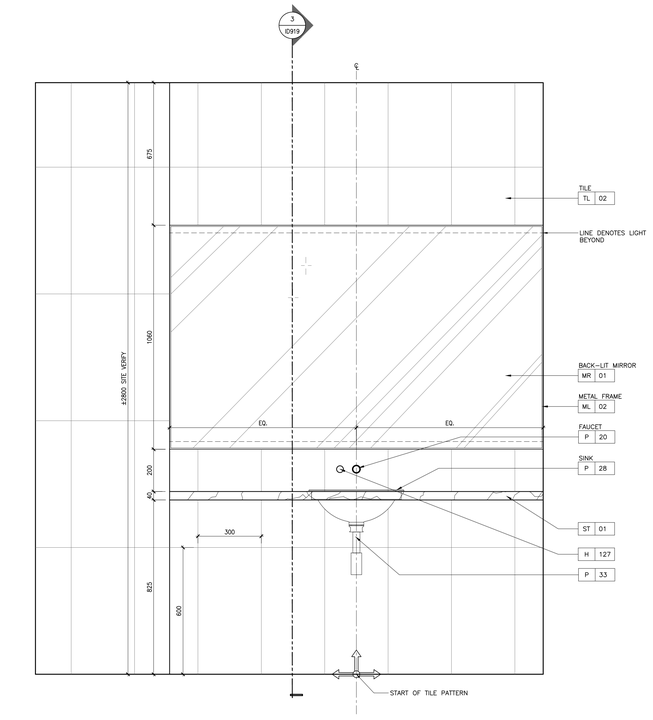

2 | ID919 SCALE 1:10 | ELEVATION STAFF WASHROOM VANITY

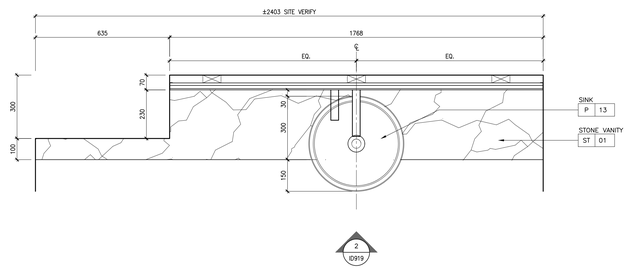

1 | ID919 SCALE 1:10 | PLAN STAFF WASHROOM VANITY

DRAWING ARE NOT TO BE SCALED. CONTRACTOR MUST CHECK AND VERIFY ALL JOB DIMENSIONS, DRAWINGS, DETAILS AND SPECIFICATIONS, AND REPORT ANY DISCREPANCIES TO DESIGNER BEFORE PROCEEDING WITH WORK.

REV.	ISSUED FOR	DATE
1	ISSUED FOR TENDER	JAN. 11, 2019
2	REDESIGN-PRELIMINARY TILE TENDER	NOV. 20, 2020
3	REDESIGN-PAINT AND TILE TENDER	DEC. 14, 2020

NOT FOR CONSTRUCTION

STUDIO MUNGE

25 WINGOLD AVE. TORONTO, ONTARIO CANADA M6B 1P8
416.588.1668 STUDIOMUNGE.COM

DATE
MAY 23 2016

SCALE
AS NOTED

DRAWN BY
RG, JL, RV

CHECKED BY
SS


PROJECT NUMBER
15139

PROJECT NAME
CANOPY HOTEL
YORKVILLE


387-407 BLOOR ST E & 28 SELBY ST.
TORONTO, ONTARIO
M4W 1H7 CANADA

DRAWING TITLE
STAFF WASHROOM VANITY
DETAILS - SECOND FLOOR


DRAWING NUMBER
ID919

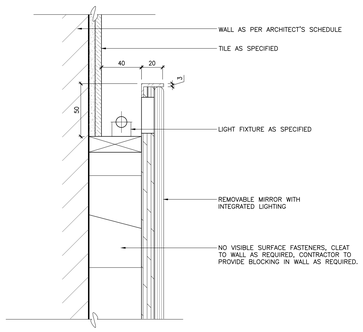


4 ID920 SCALE 1:2 — SECTION DETAIL — UNIVERSAL WASHROOM SINK

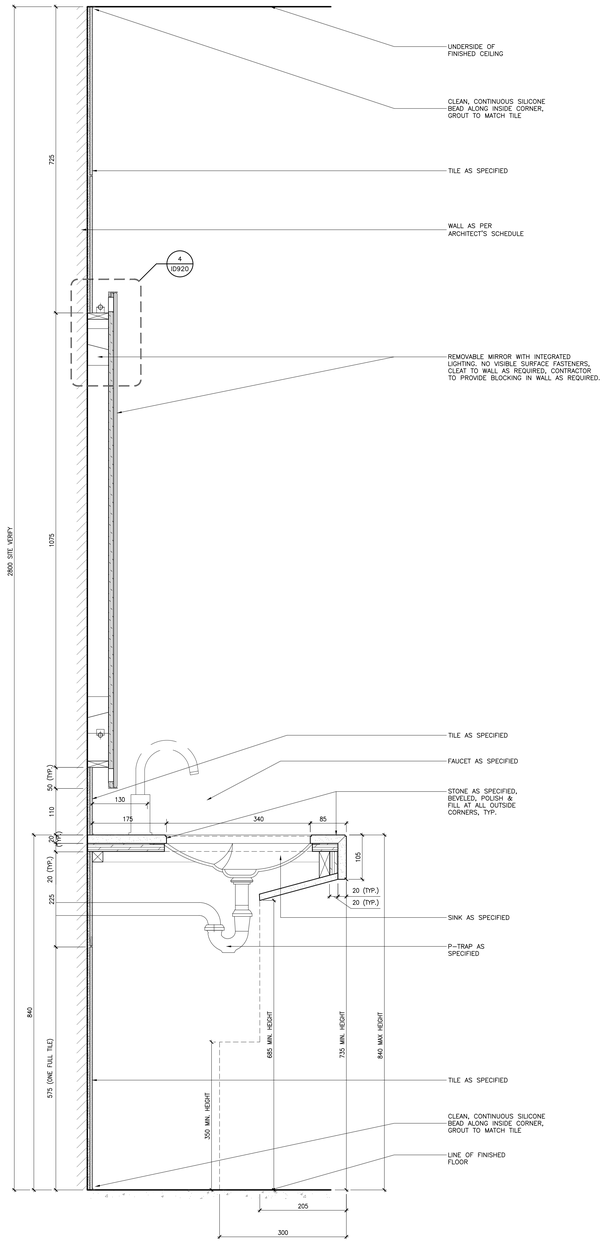

3 ID920 SCALE 1:5 — SECTION — UNIVERSAL WASHROOM SINK

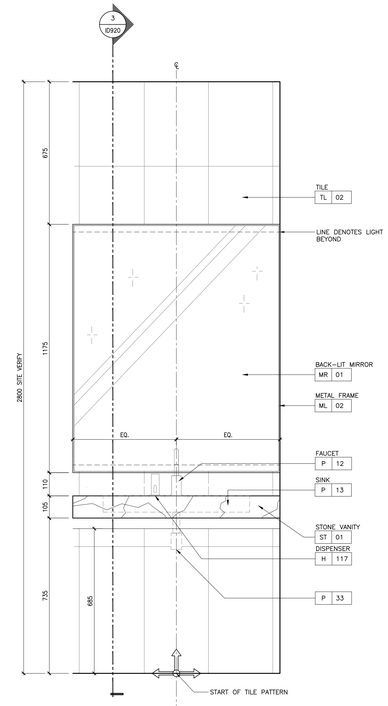

2 ID920 SCALE 1:10 — ELEVATION — UNIVERSAL WASHROOM SINK

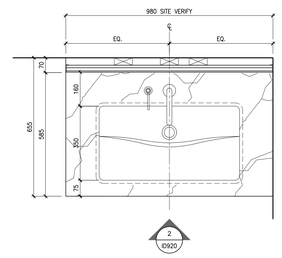

1 ID920 SCALE 1:10 — PLAN — UNIVERSAL WASHROOM SINK

DRAWING ARE NOT TO BE SCALED. CONTRACTOR MUST CHECK AND VERIFY ALL JOB DIMENSIONS, DRAWINGS, DETAILS AND SPECIFICATIONS, AND REPORT ANY DISCREPANCIES TO DESIGNER BEFORE PROCEEDING WITH WORK.

REV.	ISSUED FOR	DATE
1	ISSUED FOR TENDER	JAN. 11, 2019
2	REDESIGN-PRELIMINARY TILE TENDER	NOV. 20, 2020
3	REDESIGN-PAINT AND TILE TENDER	DEC. 14, 2020

NOT FOR CONSTRUCTION

STUDIO MUNGE

25 WINGOLD AVE. TORONTO, ONTARIO CANADA M6B 1P8
416.588.1668 STUDIOMUNGE.COM

DATE
MAY 23 2016

SCALE
AS NOTED

DRAWN BY	CHECKED BY
JL, RV	SS


PROJECT NUMBER
15139

PROJECT NAME
CANOPY HOTEL
YORKVILLE


387-407 BLOOR ST E & 28 SELBY ST.
TORONTO, ONTARIO
M4W 1H7 CANADA

DRAWING TITLE
UNIVERSAL WASHROM SINK
DETAILS - THIRD FLOOR


DRAWING NUMBER
ID920

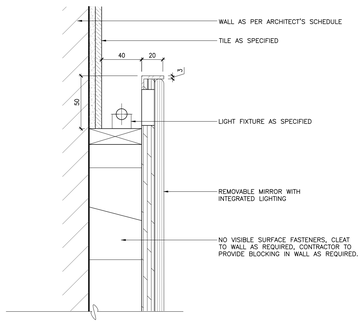


4 ID921 SCALE 1:2 | VERTICAL SECTION DETAIL
CHANGE ROOM VANITY

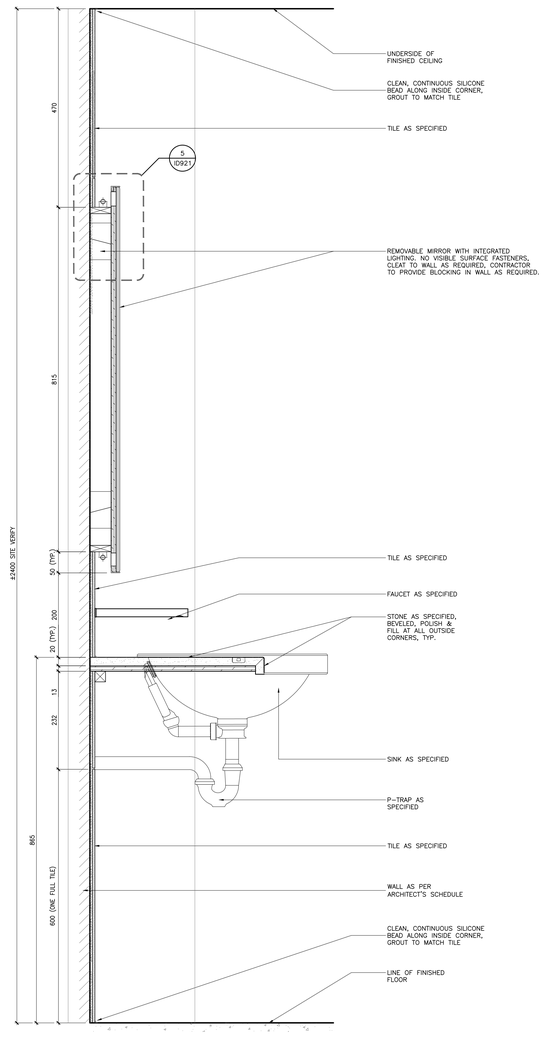


3 ID921 SCALE 1:5 | VERTICAL SECTION
CHANGE ROOM VANITY

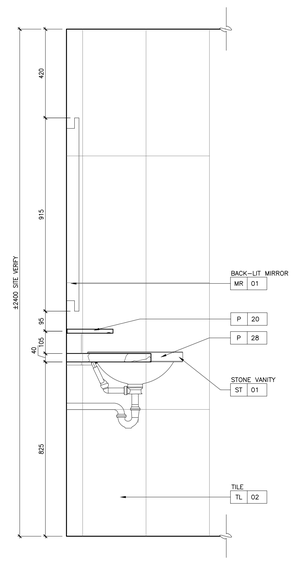

3 ID921 SCALE 1:10 | ELEVATION
CHANGE ROOM VANITY

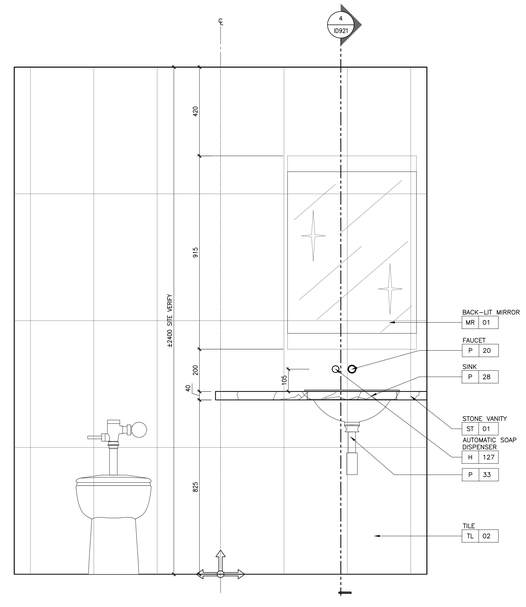

2 ID921 SCALE 1:10 | ELEVATION
CHANGE ROOM VANITY

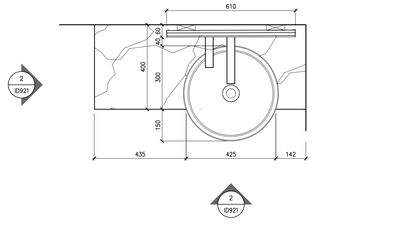

1 ID921 SCALE 1:10 | PLAN
CHANGE ROOM VANITY

DRAWING ARE NOT TO BE SCALED. CONTRACTOR MUST CHECK AND VERIFY ALL JOB DIMENSIONS, DRAWINGS, DETAILS AND SPECIFICATIONS, AND REPORT ANY DISCREPANCIES TO DESIGNER BEFORE PROCEEDING WITH WORK.

REV.	ISSUED FOR	DATE
1	ISSUED FOR TENDER	JAN. 11, 2019
2	REDESIGN-PRELIMINARY TILE TENDER	NOV. 20, 2020
3	REDESIGN-PAINT AND TILE TENDER	DEC. 14, 2020

NOT FOR CONSTRUCTION

STUDIO MUNGE

25 WINGOLD AVE. TORONTO, ONTARIO CANADA M6B 1P8
416.588.1668 STUDIOMUNGE.COM

DATE
MAY 23 2016

SCALE
AS NOTED

DRAWN BY	CHECKED BY
RG, JL, RV	SS


PROJECT NUMBER
15139

PROJECT NAME
CANOPY HOTEL
YORKVILLE


387-407 BLOOR ST E & 28 SELBY ST.
TORONTO, ONTARIO
M4W 1H7 CANADA

DRAWING TITLE
CHANGE ROOM VANITY DETAILS - THIRD FLOOR


DRAWING NUMBER
ID921

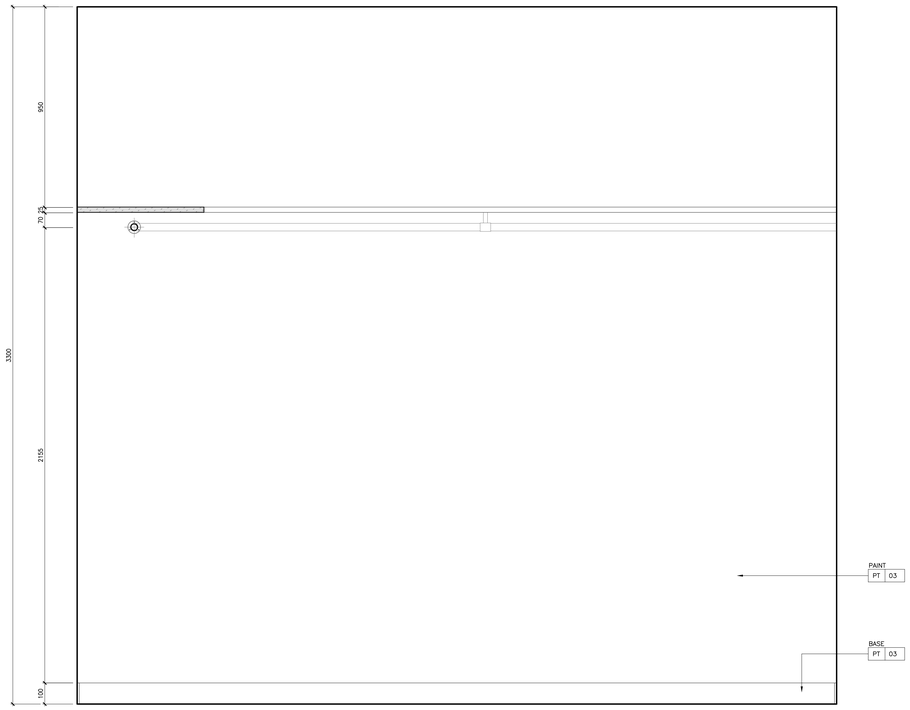


4 ID922 SCALE 1:10 | ELEVATION COAT STORAGE DETAILS

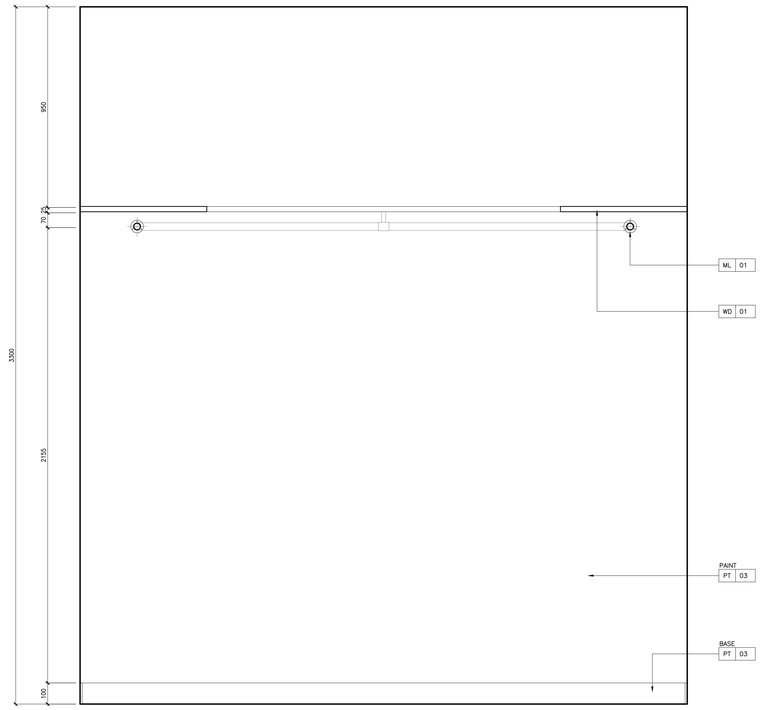

3 ID922 SCALE 1:10 | ELEVATION COAT STORAGE DETAILS

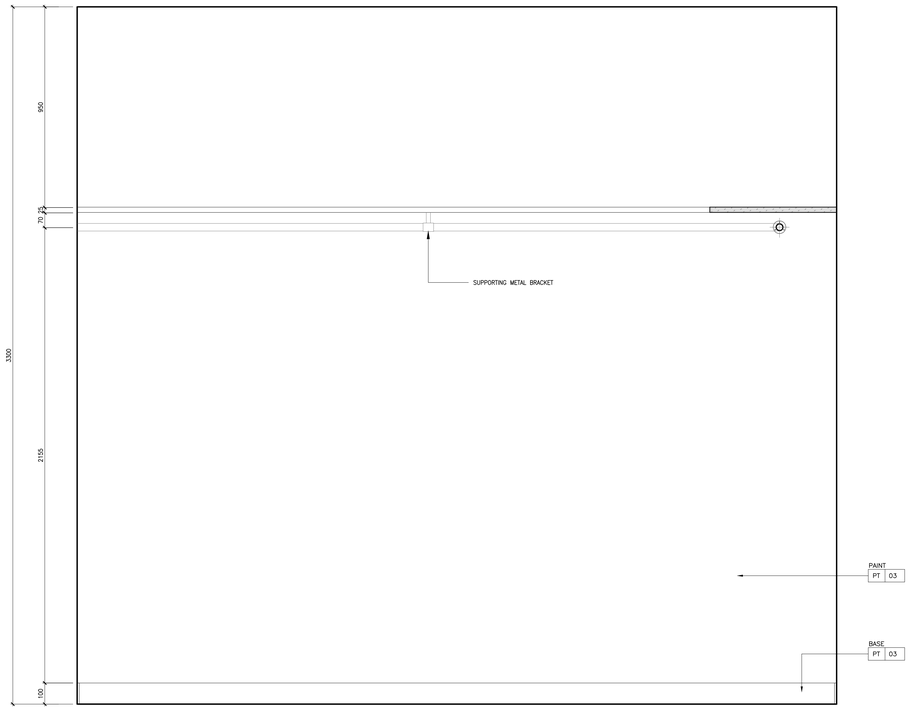

2 ID922 SCALE 1:10 | ELEVATION COAT STORAGE DETAILS

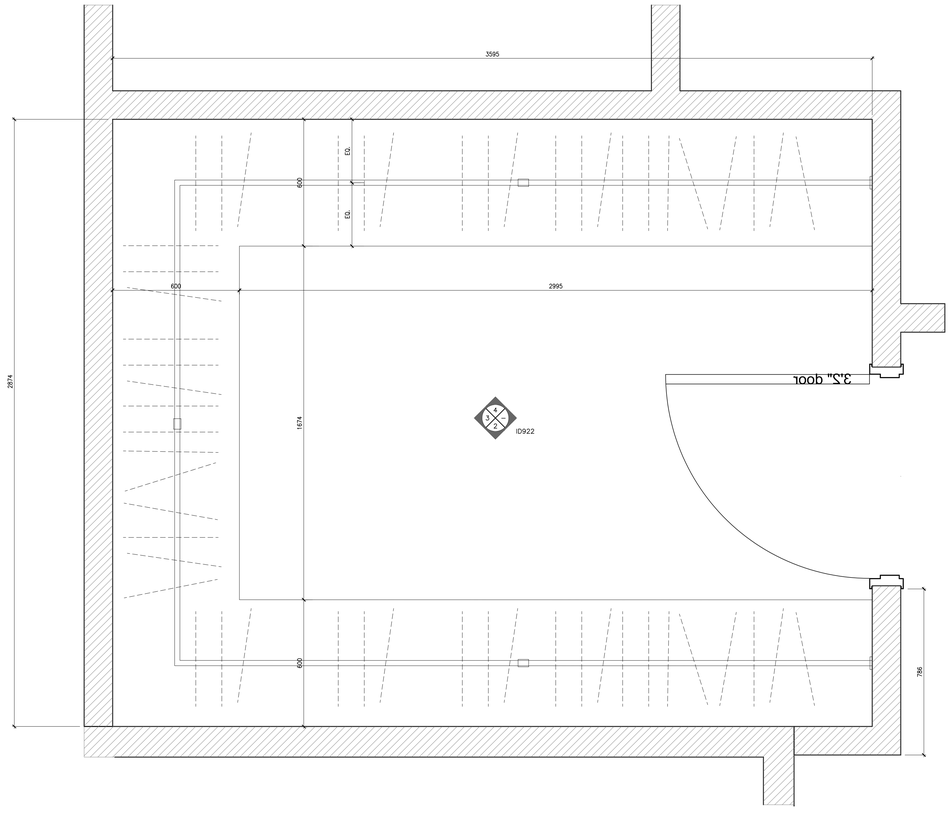

1 ID922 SCALE 1:10 | PLAN COAT STORAGE DETAILS

DRAWING ARE NOT TO BE SCALED. CONTRACTOR MUST CHECK AND VERIFY ALL JOB DIMENSIONS, DRAWINGS, DETAILS AND SPECIFICATIONS, AND REPORT ANY DISCREPANCIES TO DESIGNER BEFORE PROCEEDING WITH WORK.

REV.	ISSUED FOR	DATE
1	ISSUED FOR TENDER	JAN. 11, 2019
2	REDESIGN-PAINT AND TILE TENDER	DEC. 14, 2020

NOT FOR CONSTRUCTION

STUDIO MUNGE

25 WINGOLD AVE. TORONTO, ONTARIO CANADA M6B 1P8
416.588.1668 STUDIOMUNGE.COM

DATE
MAY 23 2016

SCALE
AS NOTED

DRAWN BY
RG, JL, RV

CHECKED BY
SS


PROJECT NUMBER
15139

PROJECT NAME
CANOPY HOTEL
YORKVILLE


387-407 BLOOR ST E & 28 SELBY ST.
TORONTO, ONTARIO
M4W 1H7 CANADA

DRAWING TITLE
COAT STORAGE DETAILS - THIRD FLOOR

DRAWING NUMBER
ID922

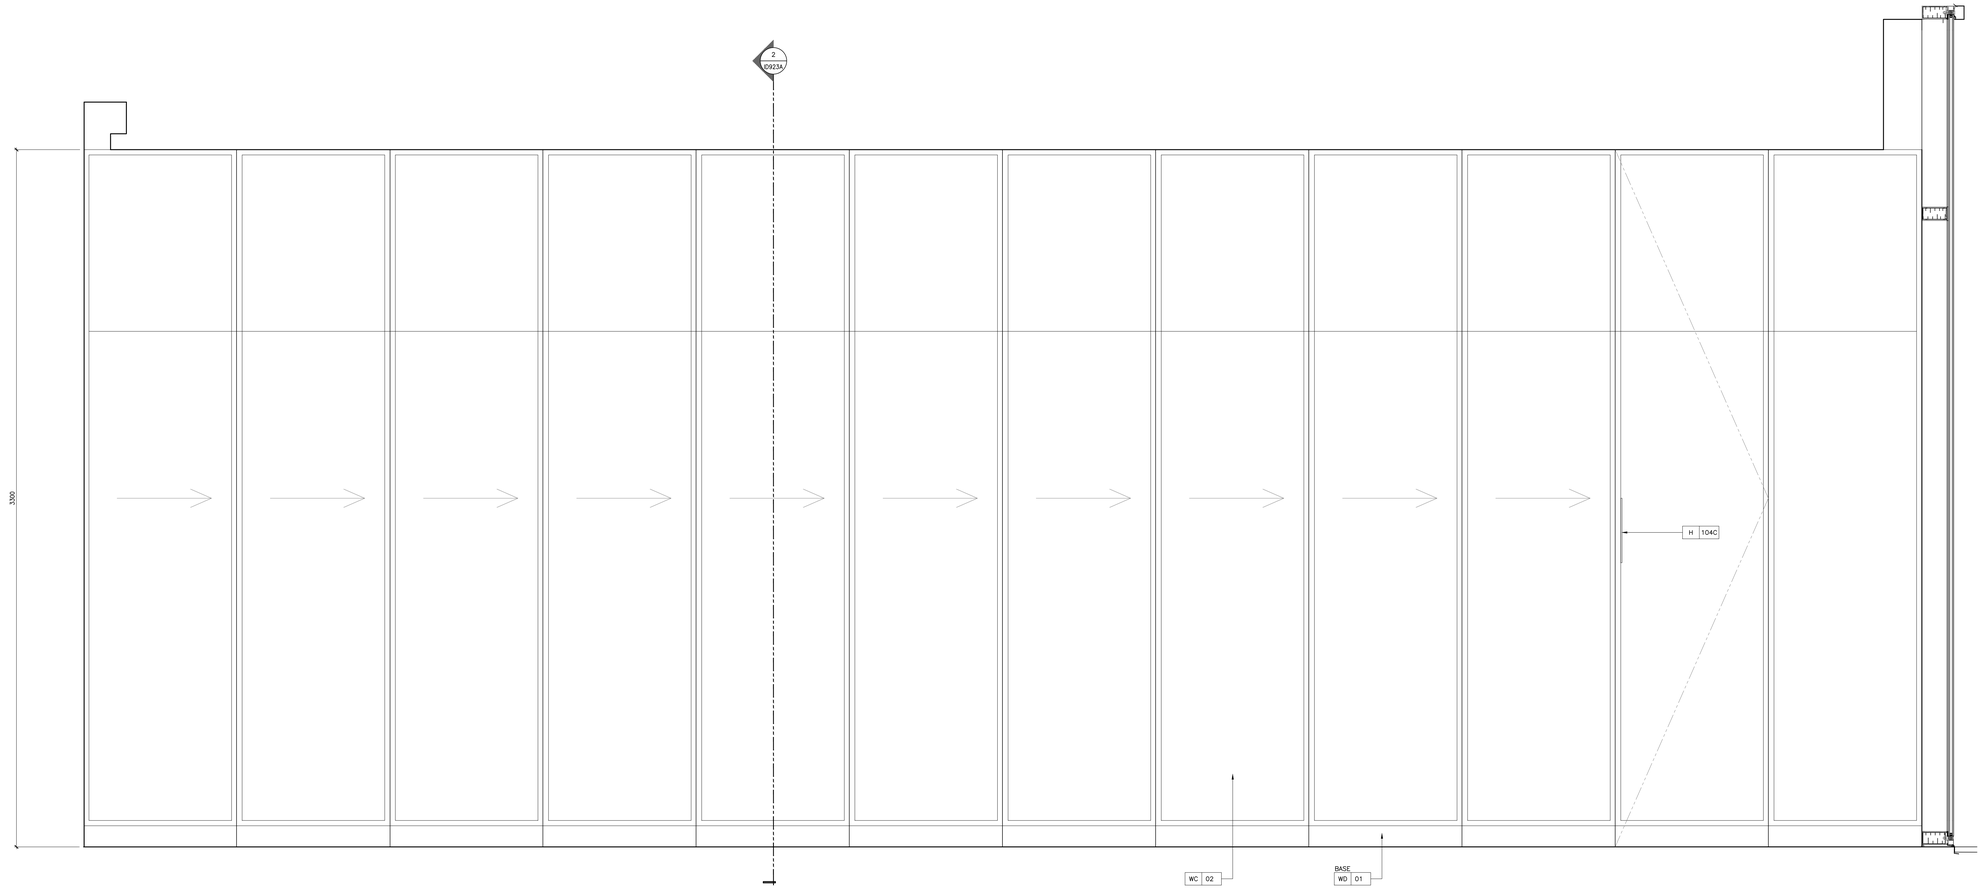

2 ID923 SCALE 1:10 ELEVATION
MEETING ROOM PARTITION WALL - THIRD FLOOR

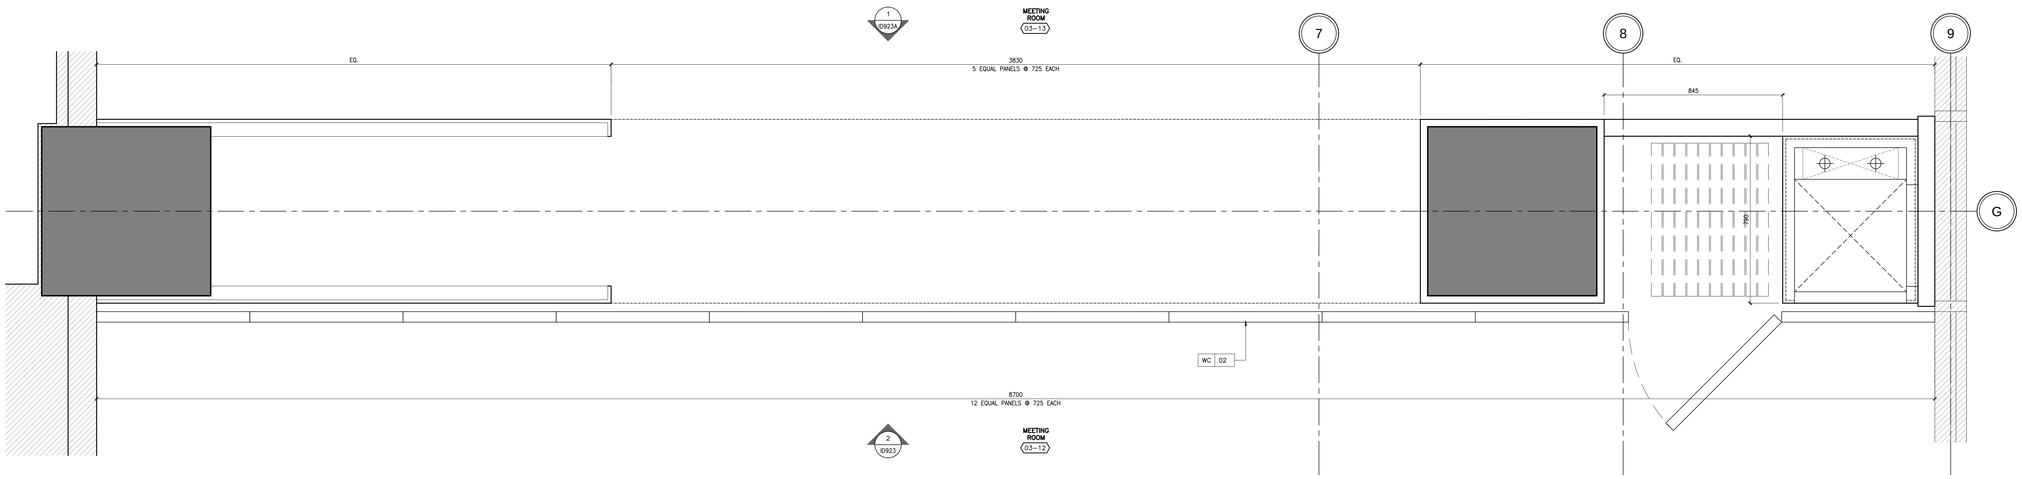

1 ID923 SCALE 1:10 PLAN
MEETING ROOM PARTITION WALL - THIRD FLOOR

DRAWING ARE NOT TO BE SCALED. CONTRACTOR MUST CHECK AND VERIFY ALL JOB DIMENSIONS, DRAWINGS, DETAILS AND SPECIFICATIONS, AND REPORT ANY DISCREPANCIES TO DESIGNER BEFORE PROCEEDING WITH WORK.

REV.	ISSUED FOR	DATE
1	ISSUED FOR TENDER	JAN. 11, 2019
2	REDESIGN-PAINT AND TILE TENDER	DEC. 14, 2020

NOT FOR CONSTRUCTION

STUDIO MUNGE

25 WINGOLD AVE. TORONTO, ONTARIO CANADA M6B 1P8
416.588.1668 STUDIOMUNGE.COM

DATE
MAY 23 2016

SCALE
AS NOTED

DRAWN BY

CHECKED BY


PROJECT NUMBER
15139

PROJECT NAME
CANOPY HOTEL
YORKVILLE

387-407 BLOOR ST E & 28 SELBY ST.
TORONTO, ONTARIO
M4W 1H7 CANADA

DRAWING TITLE
MEETING ROOM PARTITION WALL - THIRD FLOOR

DRAWING NUMBER
ID923

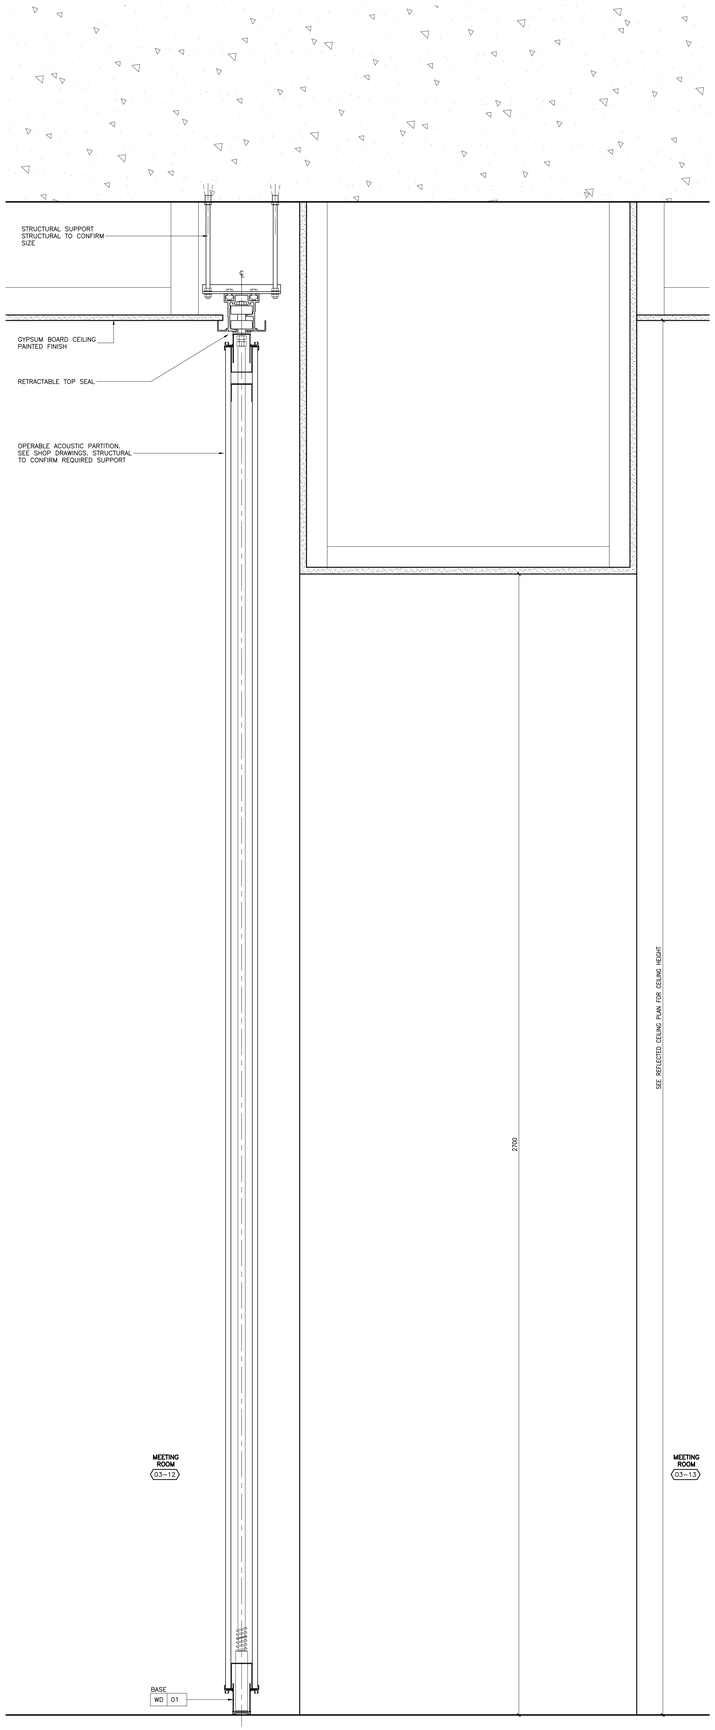

1 ID923A SCALE 1:10 | ELEVATION
MEETING ROOM PARTITION WALL - THIRD FLOOR

DRAWING ARE NOT TO BE SCALED. CONTRACTOR MUST CHECK AND VERIFY ALL JOB DIMENSIONS, DRAWINGS, DETAILS AND SPECIFICATIONS, AND REPORT ANY DISCREPANCIES TO DESIGNER BEFORE PROCEEDING WITH WORK.

REV.	ISSUED FOR	DATE
1	ISSUED FOR TENDER	JAN. 11, 2019
2	REDESIGN-PAINT AND TILE TENDER	DEC. 14, 2020

NOT FOR CONSTRUCTION

STUDIO MUNGE

25 WINGOLD AVE. TORONTO, ONTARIO CANADA M6B 1P8
416.588.1668 STUDIOMUNGE.COM

DATE
MAY 23 2016

SCALE
AS NOTED

DRAWN BY
JL, RV

CHECKED BY
SS


PROJECT NUMBER
15139

PROJECT NAME
CANOPY HOTEL
YORKVILLE


387-407 BLOOR ST E & 28 SELBY ST.
TORONTO, ONTARIO
M4W 1H7 CANADA

DRAWING TITLE
MEETING PARTITION WALL


DRAWING NUMBER
ID923A

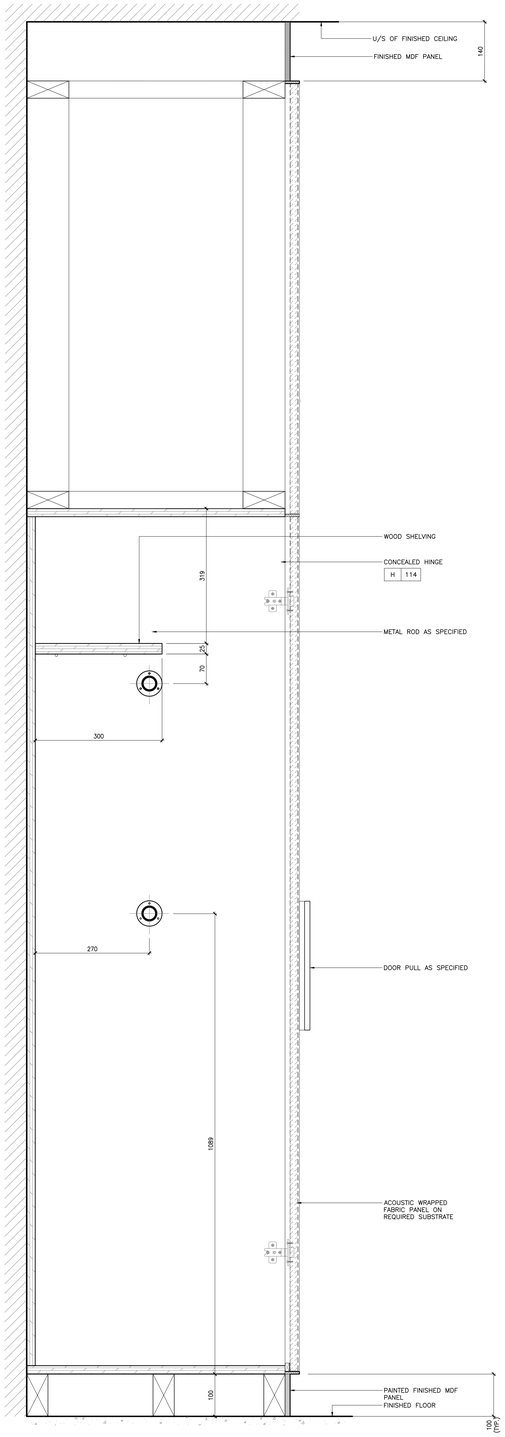


5 ID924 SCALE 1:5 | SECTION
MEETING ROOM CLOSET - TYPICAL

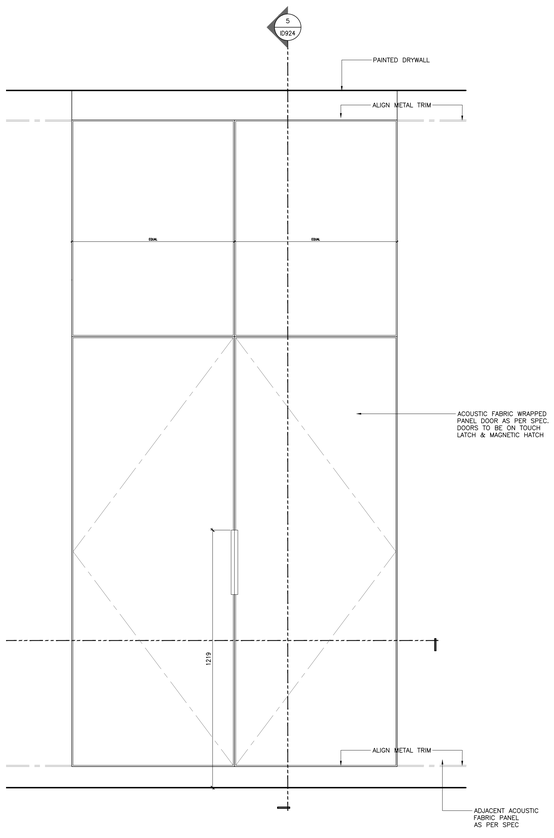


4 ID924 SCALE 1:10 | ELEVATION
MEETING ROOM CLOSET - TYPICAL

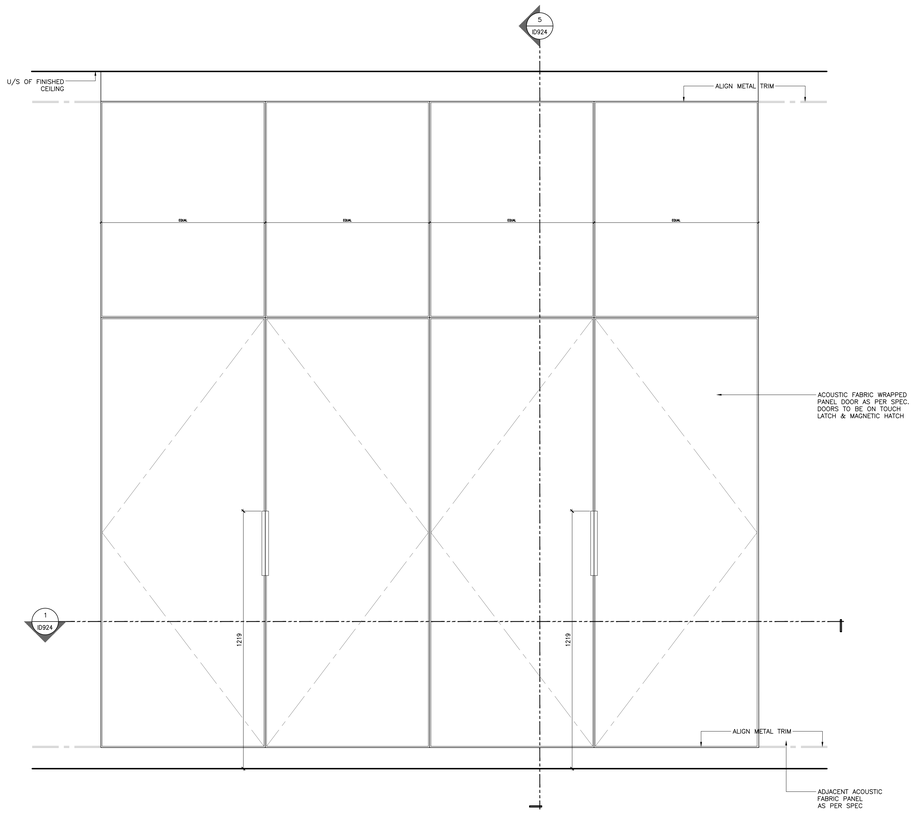

2 ID924 SCALE 1:10 | ELEVATION
MEETING ROOM CLOSET

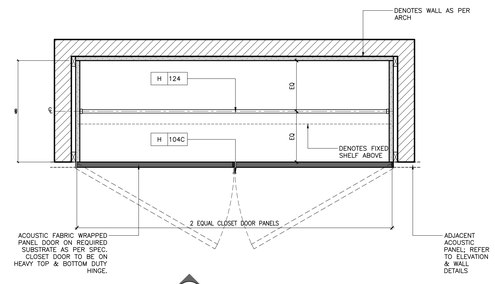

3 ID924 SCALE 1:10 | PLAN
MEETING ROOM CLOSET

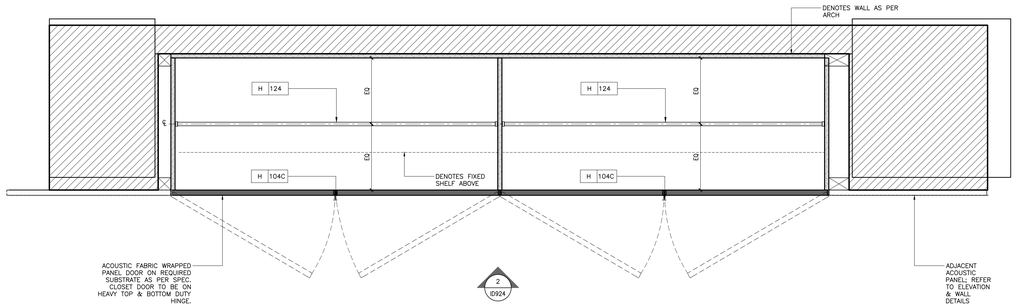

1 ID924 SCALE 1:10 | PLAN
MEETING ROOM CLOSET

DRAWING ARE NOT TO BE SCALED. CONTRACTOR MUST CHECK AND VERIFY ALL JOB DIMENSIONS, DRAWINGS, DETAILS AND SPECIFICATIONS, AND REPORT ANY DISCREPANCIES TO DESIGNER BEFORE PROCEEDING WITH WORK.

REV.	ISSUED FOR	DATE
1	ISSUED FOR TENDER	JAN. 11, 2019
2	REDESIGN-PAINT AND TILE TENDER	DEC. 14, 2020

NOT FOR CONSTRUCTION

STUDIO MUNGE
25 WINGOLD AVE. TORONTO, ONTARIO CANADA M6B 1P8
416.588.1668 STUDIOMUNGE.COM

DATE
MAY 23 2016

SCALE
AS NOTED

DRAWN BY
RG, JL, RV

CHECKED BY
SS


PROJECT NUMBER
15139

PROJECT NAME
CANOPY HOTEL
YORKVILLE

387-407 BLOOR ST E & 28 SELBY ST.
TORONTO, ONTARIO
M4W 1H7 CANADA

DRAWING TITLE
MEETING ROOM CLOSETS DETAILS - THIRD FLOOR

DRAWING NUMBER
ID924

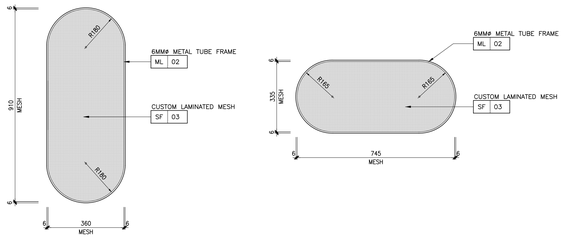


5 ID929 SCALE 1:10 | TYPICAL DETAILS
SCREEN AT NORTH LOBBY PORTAL




4 ID929 N.T.S. | REFERENCE IMAGES
SCREEN AT NORTH LOBBY PORTAL



SCREEN DETAILS TO BE FURTHER DEVELOPED BY THE MANUFACTURER

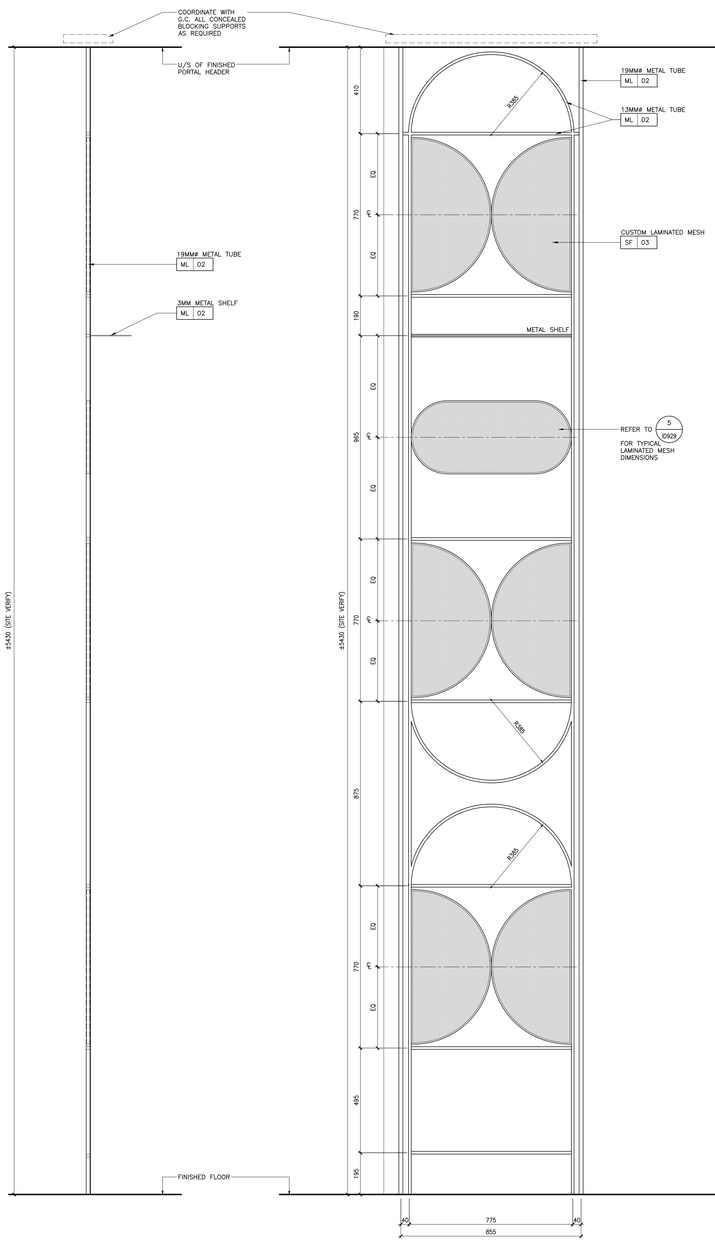

3 ID929 SCALE 1:10 | ELEVATION DETAIL
SCREEN AT NORTH LOBBY PORTAL

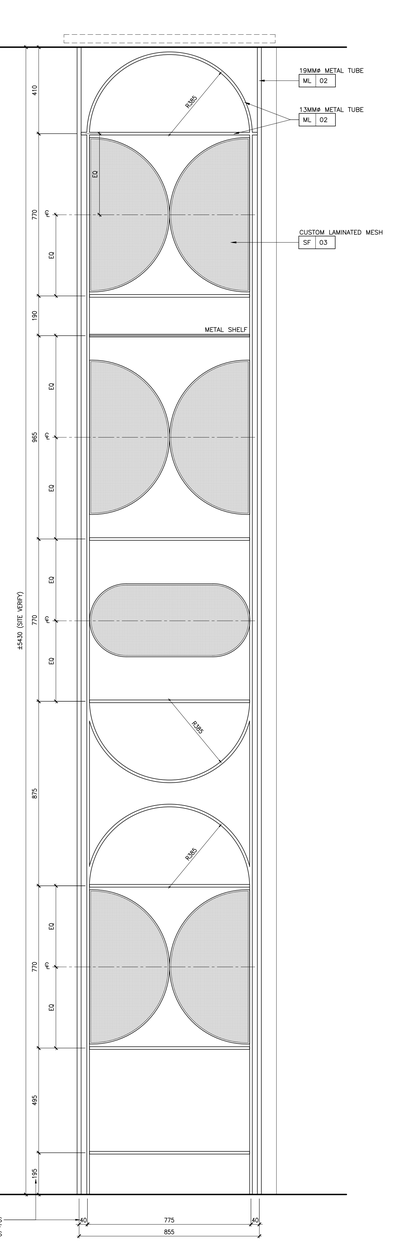

2 ID929 SCALE 1:10 | ELEVATION DETAIL
SCREEN AT NORTH LOBBY PORTAL



1 ID929 SCALE 1:10 | PLAN DETAIL
SCREEN AT NORTH LOBBY PORTAL

DRAWING ARE NOT TO BE SCALED. CONTRACTOR MUST CHECK AND VERIFY ALL JOB DIMENSIONS, DRAWINGS, DETAILS AND SPECIFICATIONS, AND REPORT ANY DISCREPANCIES TO DESIGNER BEFORE PROCEEDING WITH WORK.

REV.	ISSUED FOR	DATE
1	REDESIGN-PAINT AND TILE TENDER	DEC. 14, 2020

NOT FOR CONSTRUCTION

STUDIO MUNGE

25 WINGOLD AVE. TORONTO, ONTARIO CANADA M6B 1P8
416.588.1668 STUDIOMUNGE.COM

DATE
MAY 23 2016

SCALE
AS NOTED

DRAWN BY	CHECKED BY
AP	CZ/SS

PROJECT NUMBER
15139

PROJECT NAME
CANOPY HOTEL
YORKVILLE

387-407 BLOOR ST E & 28 SELBY ST.
TORONTO, ONTARIO
M4W 1H7 CANADA

DRAWING TITLE
SCREEN DETAILS - GROUND FLOOR


DRAWING NUMBER
ID929






4 ID929A N.T.S. REFERENCE IMAGES
SCREEN AT NORTH MAIN LOBBY

SCREEN DETAILS TO BE FURTHER DEVELOPED BY THE MANUFACTURER

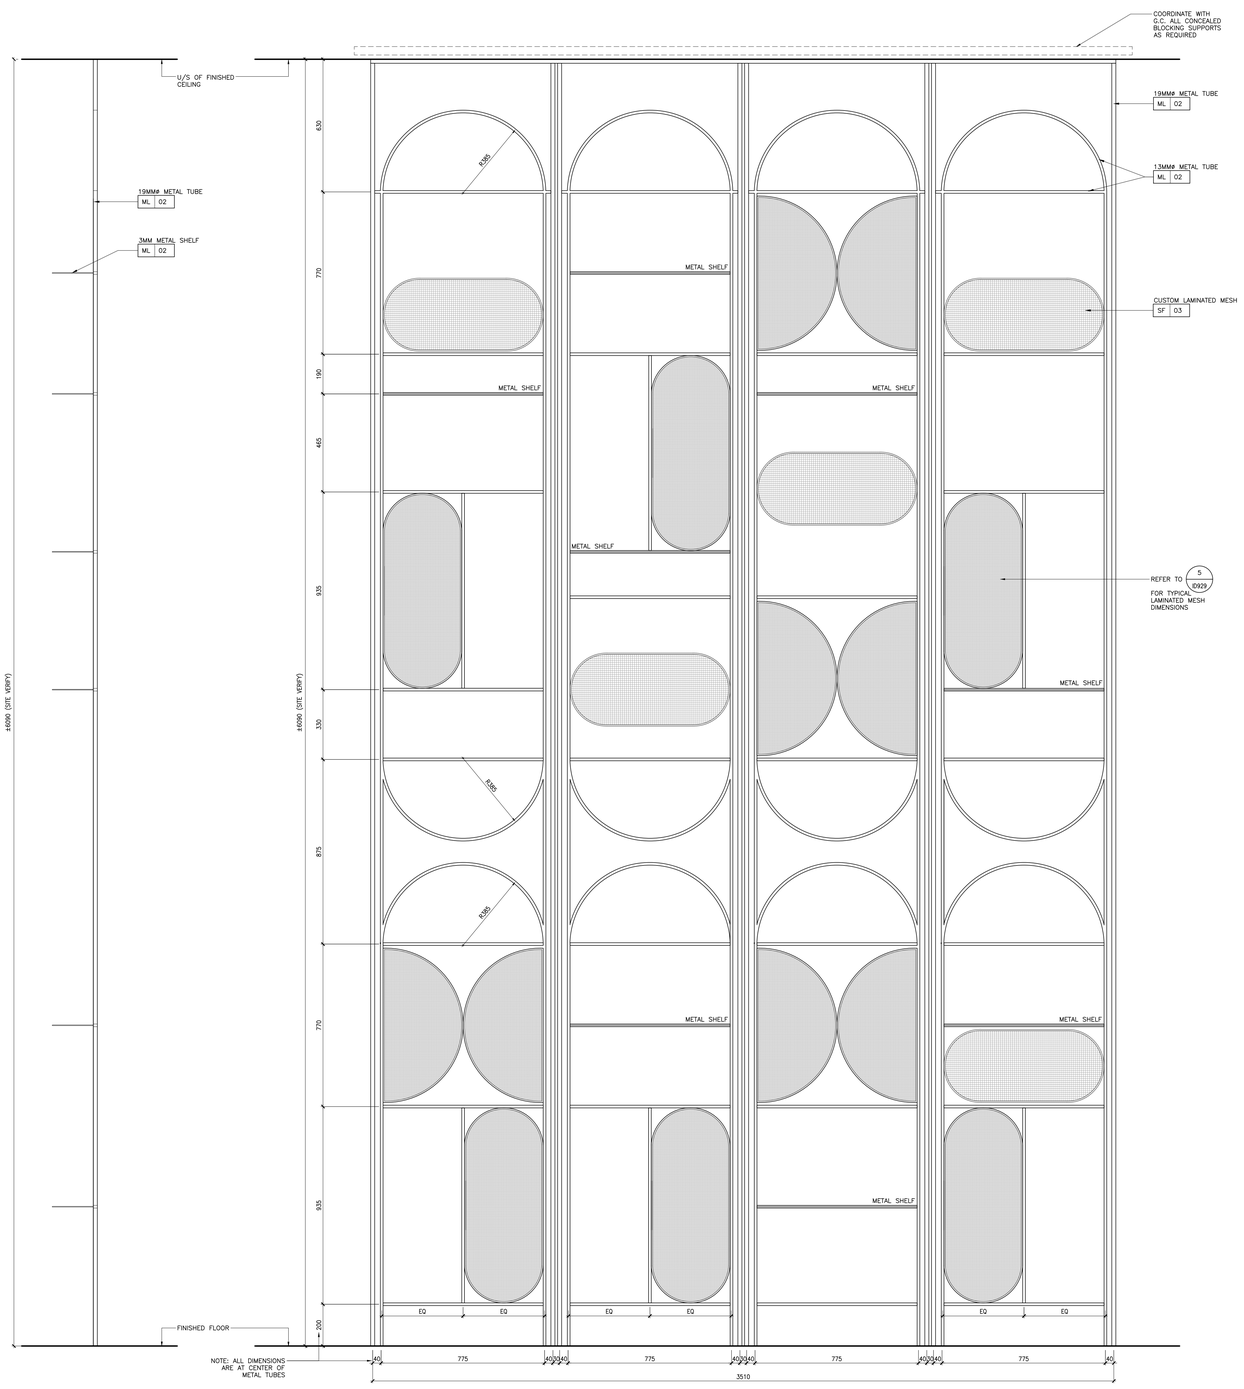

3 ID929A SCALE 1:10 ELEVATION DETAIL
SCREEN AT NORTH MAIN LOBBY

2 ID929A SCALE 1:10 ELEVATION DETAIL
SCREEN AT NORTH MAIN LOBBY

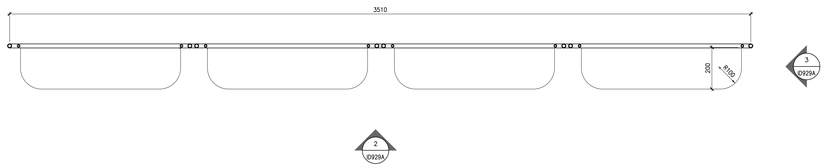

1 ID929A SCALE 1:10 PLAN DETAIL
SCREEN AT NORTH MAIN LOBBY

DRAWING ARE NOT TO BE SCALED. CONTRACTOR MUST CHECK AND VERIFY ALL JOB DIMENSIONS, DRAWINGS, DETAILS AND SPECIFICATIONS, AND REPORT ANY DISCREPANCIES TO DESIGNER BEFORE PROCEEDING WITH WORK.

REV.	ISSUED FOR	DATE
1	REDESIGN-PAINT AND TILE TENDER	DEC.14, 2020

NOT FOR CONSTRUCTION

STUDIO MUNGE

25 WINGOLD AVE. TORONTO, ONTARIO CANADA M6B 1P8
416.588.1668 STUDIOMUNGE.COM

DATE
MAY 23 2016

SCALE
AS NOTED

DRAWN BY
AP

CHECKED BY
CZ/SS

PROJECT NUMBER
15139


PROJECT NAME
CANOPY HOTEL
YORKVILLE

387-407 BLOOR ST E & 28 SELBY ST.
TORONTO, ONTARIO
M4W 1H7 CANADA

DRAWING TITLE
SCREEN DETAILS - GROUND FLOOR


DRAWING NUMBER
ID929A

SCREEN DETAILS TO BE FURTHER DEVELOPED BY THE MANUFACTURER

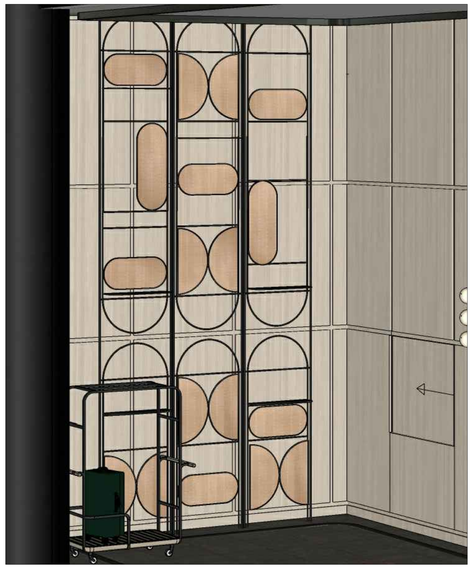


4 ID929B N.T.S. | REFERENCE IMAGES
SCREEN AT SOUTH LOBBY



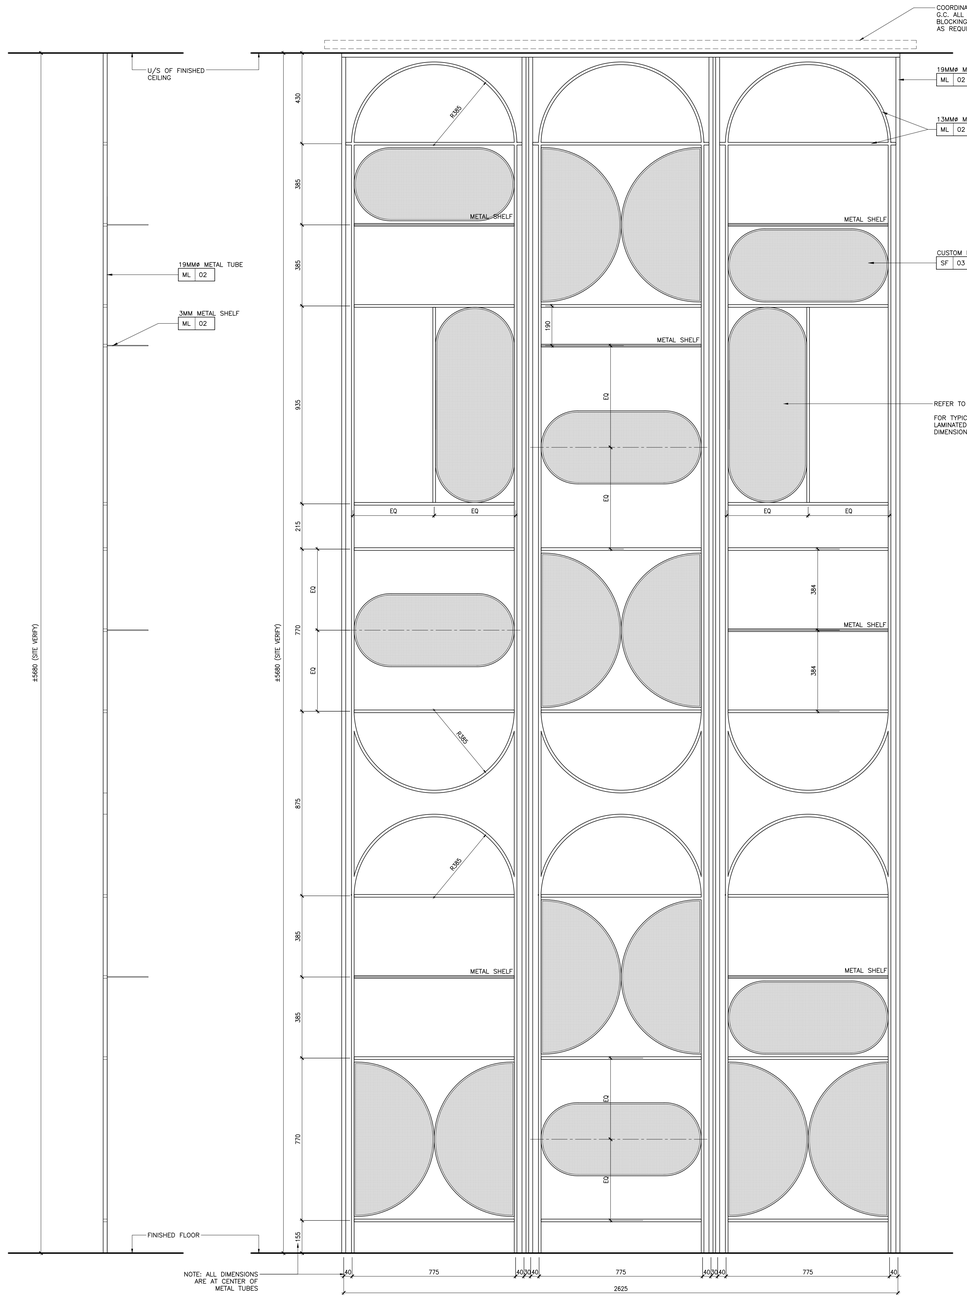


3 ID929B SCALE 1:10 | TYPICAL ELEVATION DETAIL
SCREEN AT SOUTH LOBBY

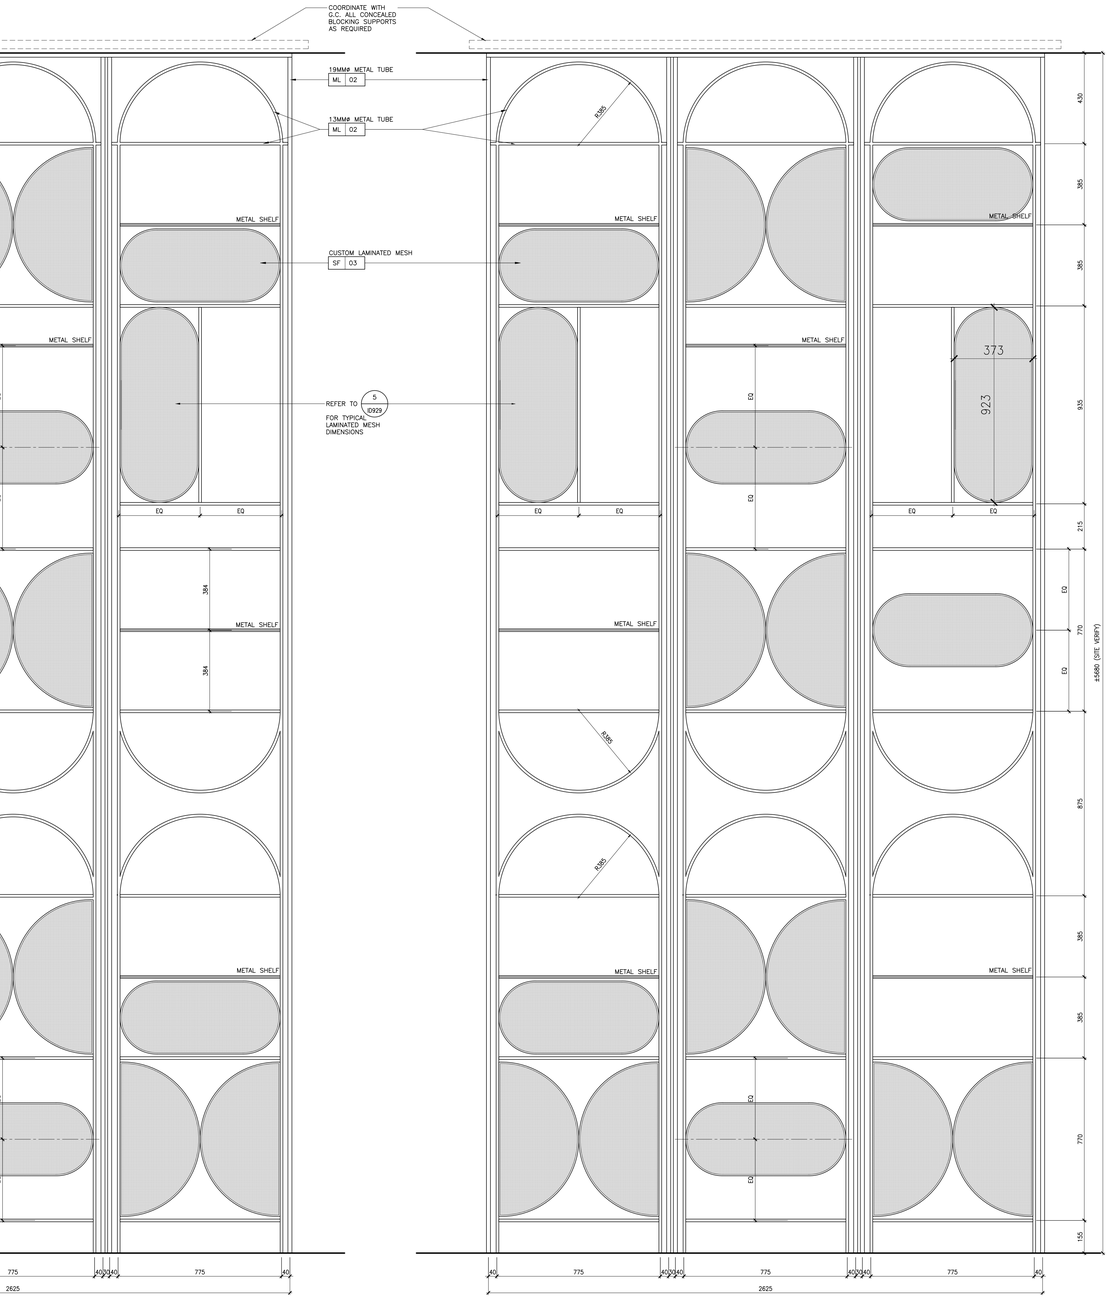


2A ID929B SCALE 1:10 | ELEVATION DETAIL
SCREEN AT SOUTH LOBBY

2 ID929B SCALE 1:10 | ELEVATION DETAIL
SCREEN AT SOUTH LOBBY

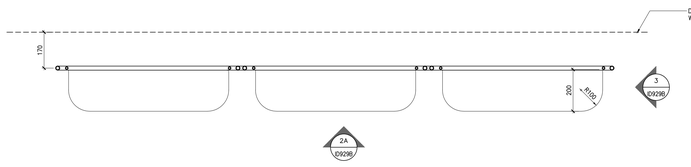

1A ID929B SCALE 1:10 | PLAN DETAIL
SCREEN AT SOUTH LOBBY

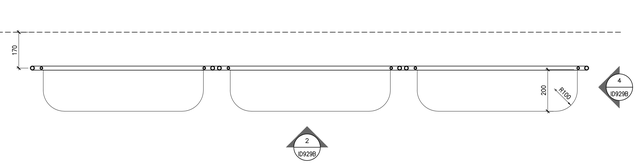

1 ID929B SCALE 1:10 | PLAN DETAIL
SCREEN AT SOUTH LOBBY

DRAWING ARE NOT TO BE SCALED. CONTRACTOR MUST CHECK AND VERIFY ALL JOB DIMENSIONS, DRAWINGS, DETAILS AND SPECIFICATIONS, AND REPORT ANY DISCREPANCIES TO DESIGNER BEFORE PROCEEDING WITH WORK.

REV.	ISSUED FOR	DATE
1	REDESIGN-PAINT AND TILE TENDER	DEC. 14, 2020

NOT FOR CONSTRUCTION

STUDIO MUNGE

25 WINGOLD AVE. TORONTO, ONTARIO CANADA M6B 1P8
416.588.1668 STUDIOMUNGE.COM

DATE
MAY 23 2016

SCALE
AS NOTED

DRAWN BY	CHECKED BY
AP	CZ/SS

PROJECT NUMBER
15139

PROJECT NAME
CANOPY HOTEL
YORKVILLE

387-407 BLOOR ST E & 28 SELBY ST.
TORONTO, ONTARIO
M4W 1H7 CANADA

DRAWING TITLE
SCREEN DETAILS - GROUND FLOOR

DRAWING NUMBER
ID929B