FOR DESIGN INTENT ONLY

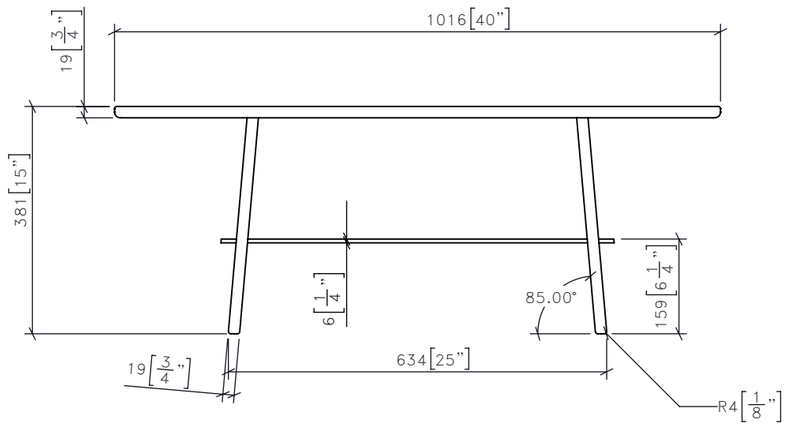

1 | PS-CG-528 / 1:10 PS COFFEE TABLE FRONT ELEVATION

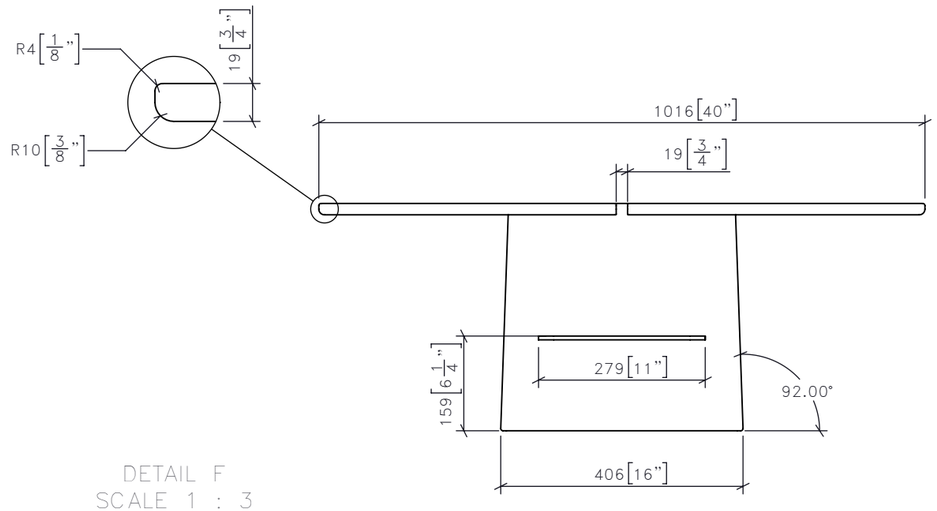

DETAIL F
SCALE 1 : 3

3 | PS-CG-528 / 1:10 PS COFFEE TABLE SIDE ELEVATION

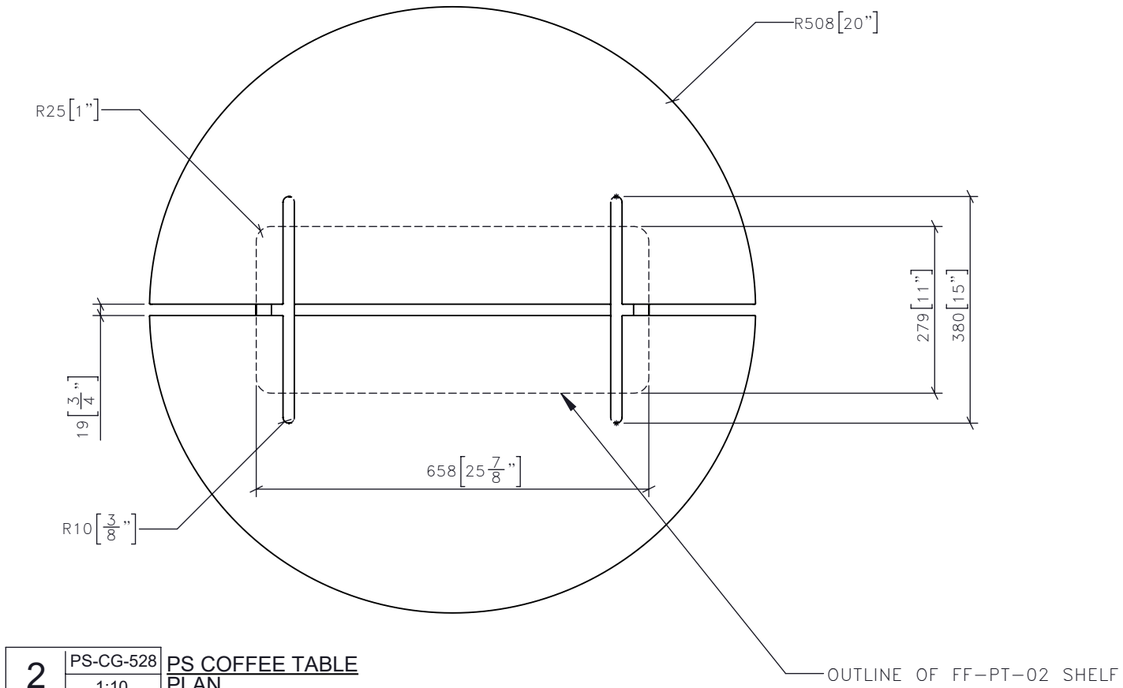

2 | PS-CG-528 / 1:10 PS COFFEE TABLE PLAN

DRAWING ARE NOT TO BE SCALED. CONTRACTOR MUST CHECK AND VERIFY ALL JOB DIMENSIONS, DRAWINGS, DETAILS AND SPECIFICATIONS; AND REPORT ANY DISCREPANCIES TO DESIGNER BEFORE PROCEEDING WITH WORK.

REV.	ISSUED FOR	DATE

STUDIO MUNGE
25 WINGOLD AVENUE
TORONTO, ONTARIO
M6B 1P8 CANADA
416.588.1668
STUDIOMUNGE.COM

SCALE: AS NOTED
DATE: 6/18/20
DRAWN BY: RC
CHECKED BY:
PROJECT NAME: QUEEN'S MARQUE
DRAWING TITLE: PS-CG-528 PS COFFEE TABLE
PROJECT NUMBER: 17140
DRAWING NUMBER: 1 / 3

FOR DESIGN INTENT ONLY

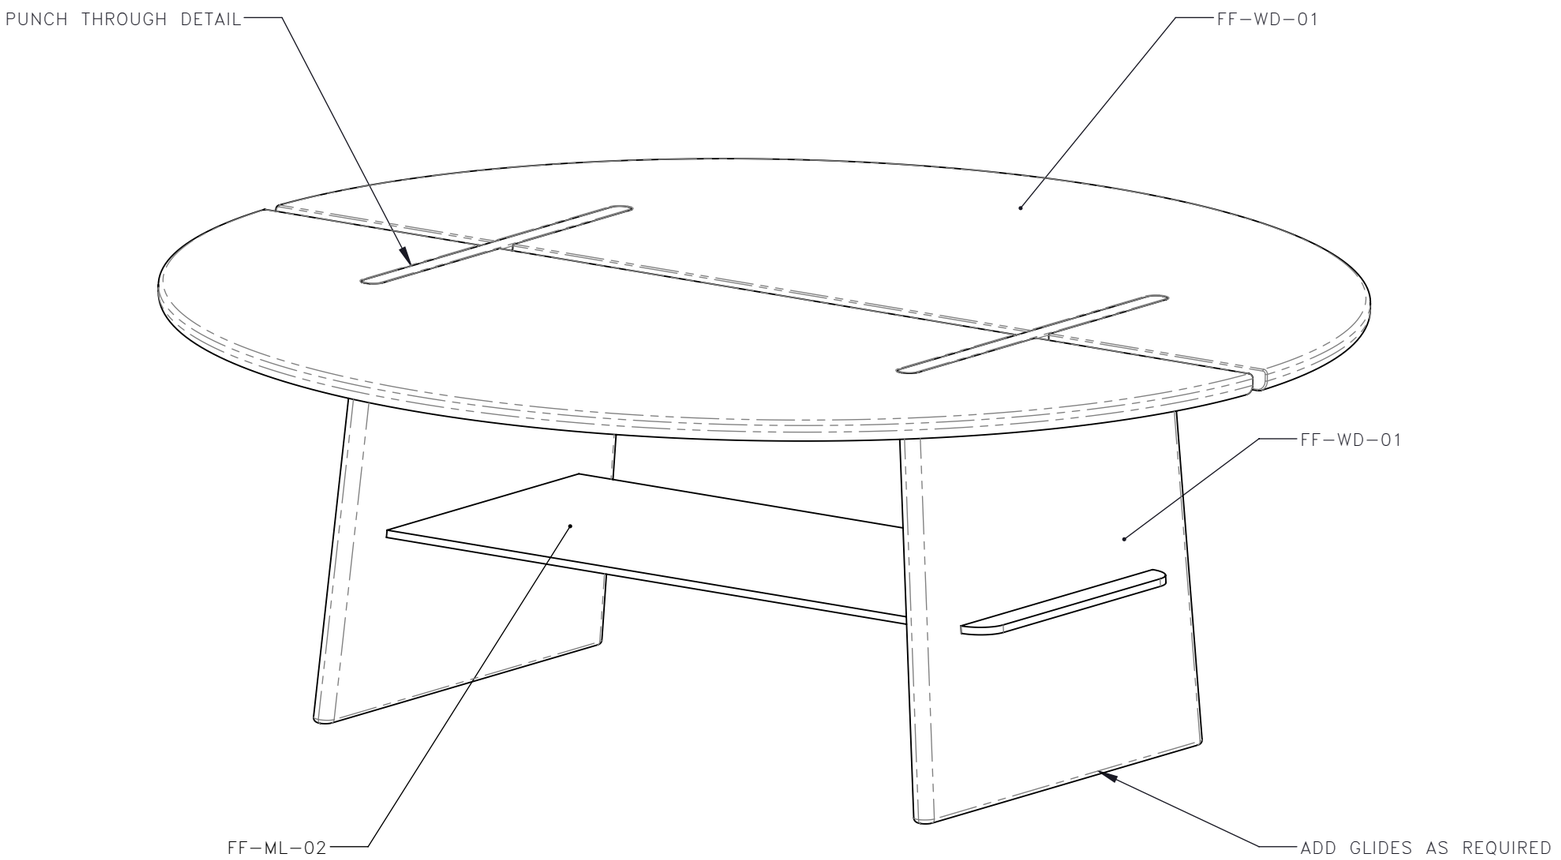

4 | PS-CG-528 | 1:5 | PS COFFEE TABLE ISOMETRIC FRONT

DRAWING ARE NOT TO BE SCALED. CONTRACTOR MUST CHECK AND VERIFY ALL JOB DIMENSIONS, DRAWINGS, DETAILS AND SPECIFICATIONS; AND REPORT ANY DISCREPANCIES TO DESIGNER BEFORE PROCEEDING WITH WORK.

REV.	ISSUED FOR	DATE

STUDIO MUNGE
25 WINGOLD AVENUE
TORONTO, ONTARIO
M6B 1P8 CANADA
416.588.1668
STUDIOMUNGE.COM

SCALE
AS NOTED

DATE
6/18/20

DRAWN BY
RC

CHECKED BY

PROJECT NAME
QUEEN'S MARQUE

DRAWING TITLE
PS-CG-528
PS COFFEE TABLE

PROJECT NUMBER
17140

DRAWING NUMBER
2 / 3

STUDIO MUNGE

FOR DESIGN INTENT ONLY

DRAWING ARE NOT TO BE SCALED. CONTRACTOR MUST CHECK AND VERIFY ALL JOB DIMENSIONS, DRAWINGS, DETAILS AND SPECIFICATIONS; AND REPORT ANY DISCREPANCIES TO DESIGNER BEFORE PROCEEDING WITH WORK.

REV.	ISSUED FOR	DATE

STUDIO MUNGE
25 WINGOLD AVENUE
TORONTO, ONTARIO
M6B 1P8 CANADA
416.588.1668
STUDIOMUNGE.COM

4 | PS-CG-528 | 1:5 PS COFFEE TABLE RENDERED VIEW

SCALE
AS NOTED

DATE
6/18/20

DRAWN BY
RC

CHECKED BY

PROJECT NAME
QUEEN'S MARQUE

DRAWING TITLE
PS-CG-528
PS COFFEE TABLE

PROJECT NUMBER
17140

DRAWING NUMBER
3 / 3